
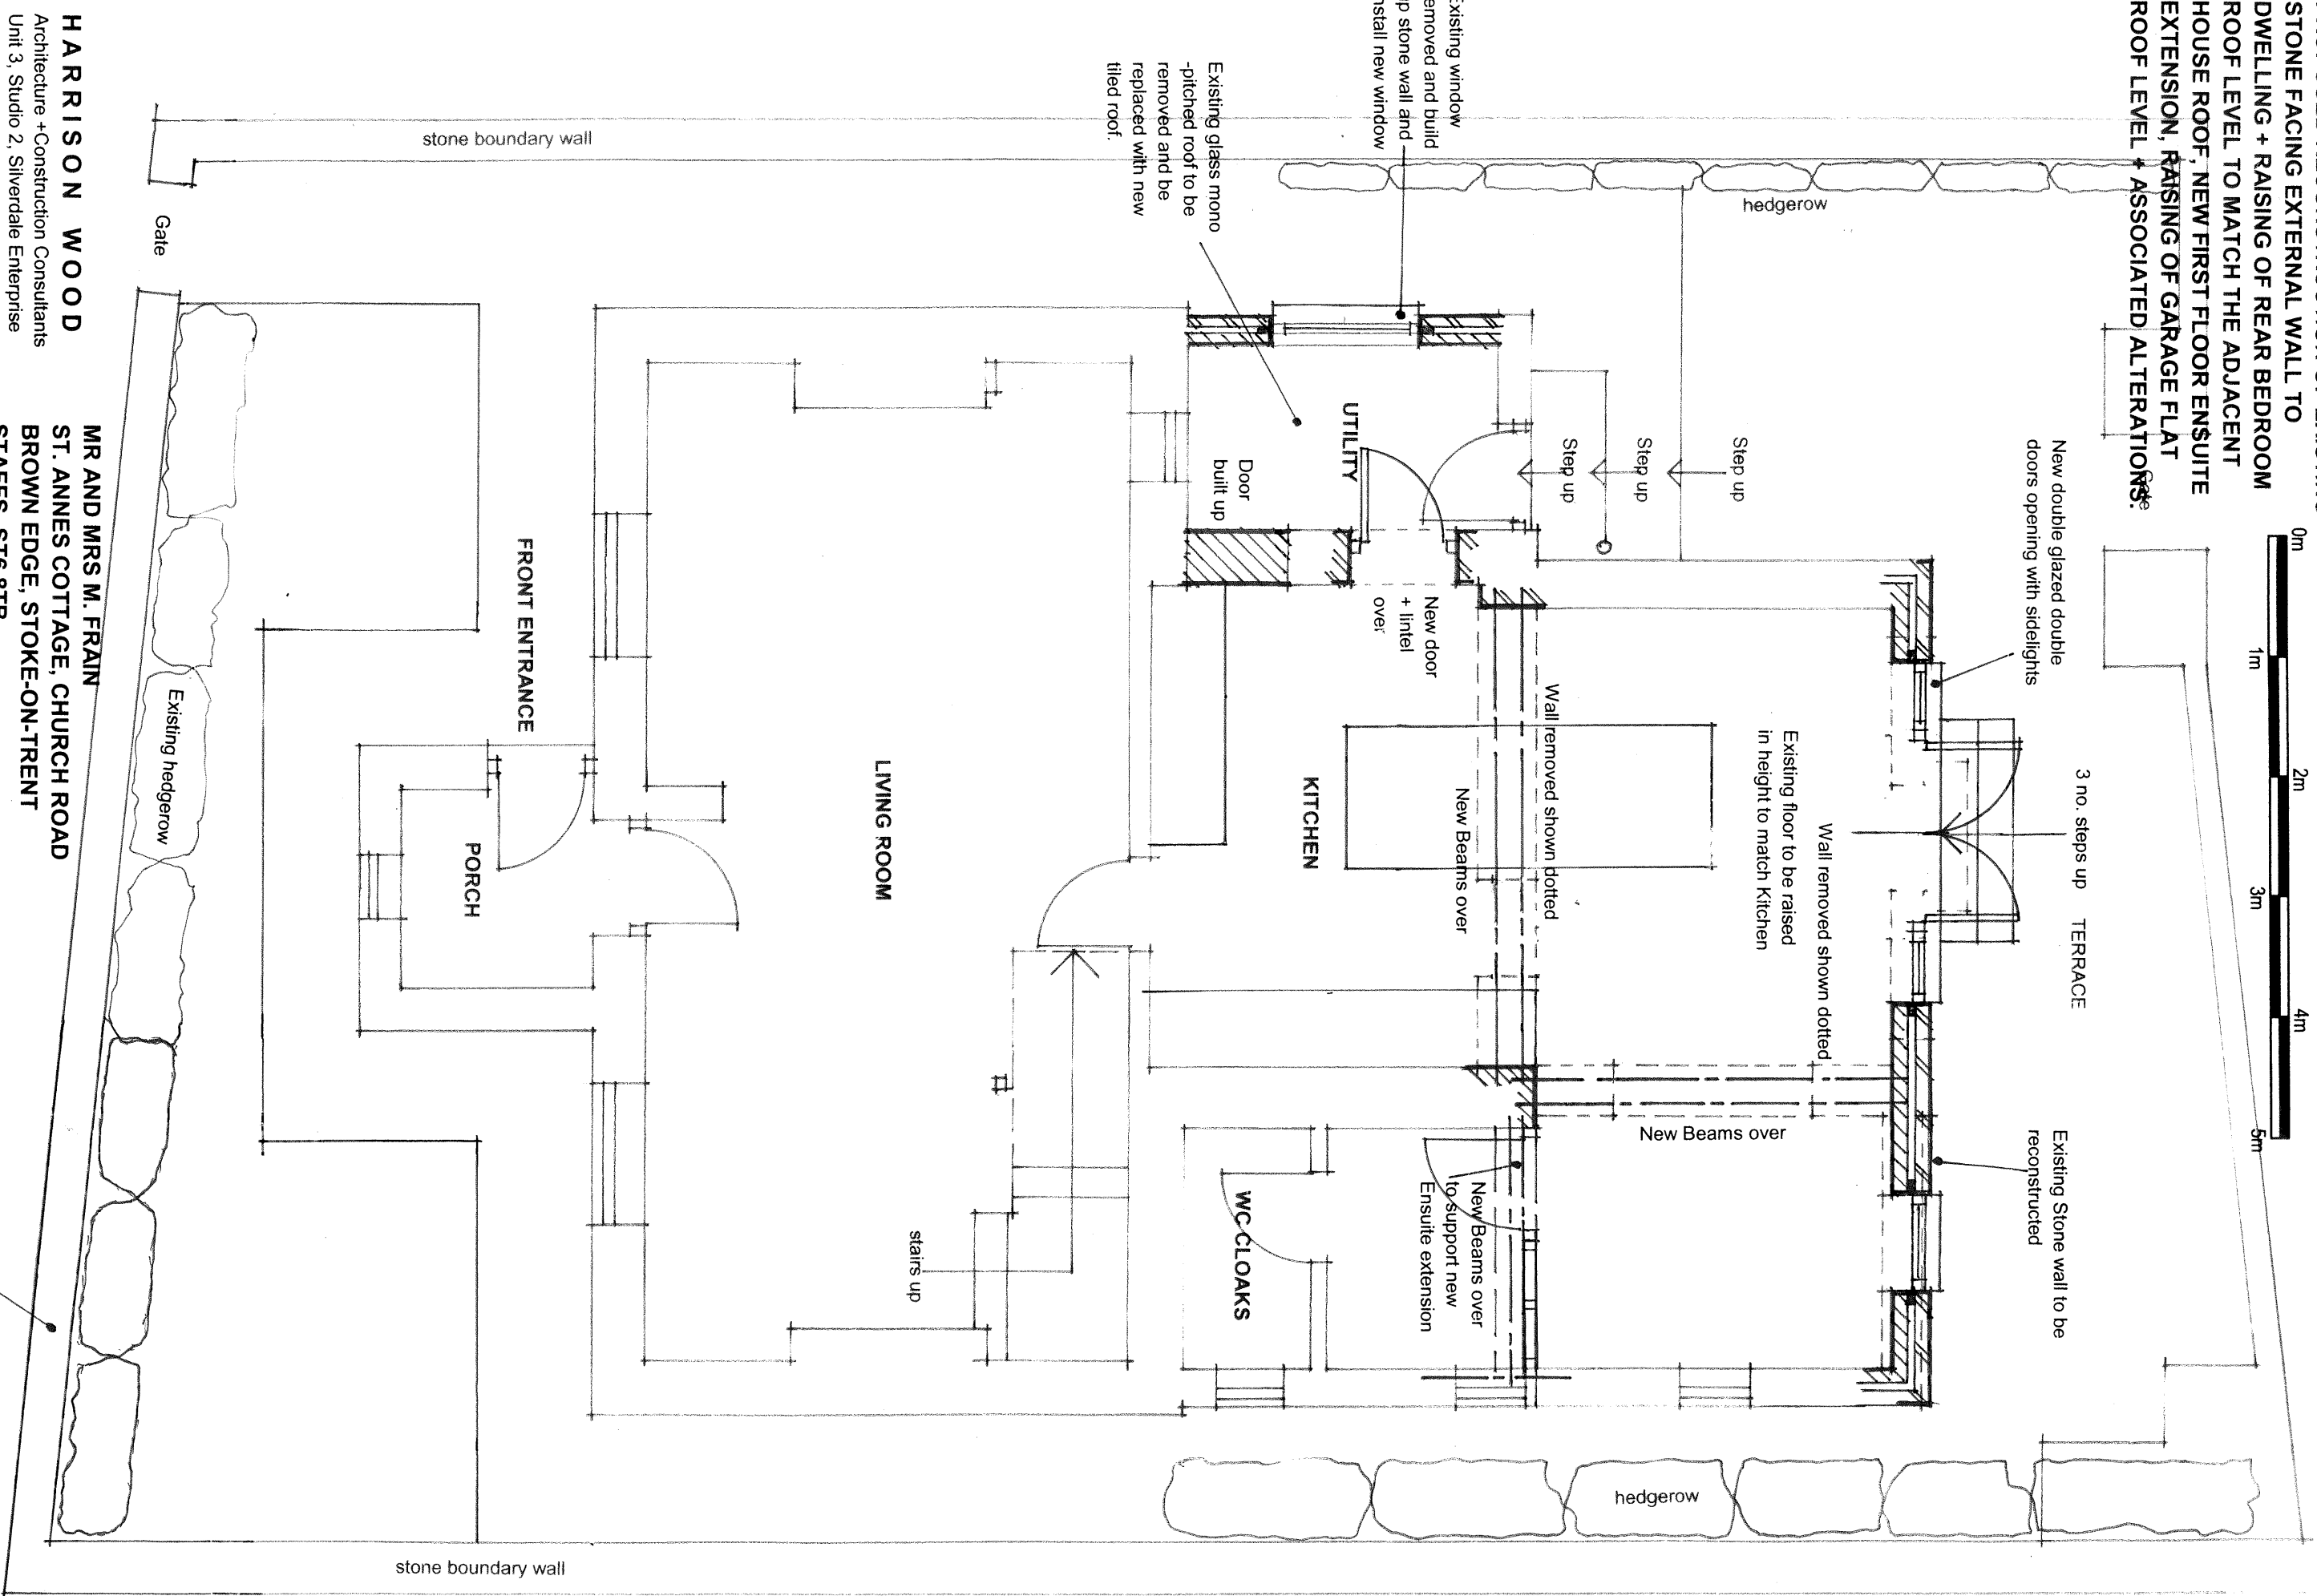


**PROPOSED RECONSTRUCTION OF EXISTING
STONE FACING EXTERNAL WALL TO
DWELLING + RAISING OF REAR BEDROOM
ROOF LEVEL TO MATCH THE ADJACENT
HOUSE ROOF, NEW FIRST FLOOR ENSUITE
EXTENSION, RAISING OF GARAGE FLAT
ROOF LEVEL + ASSOCIATED ALTERATIONS:**

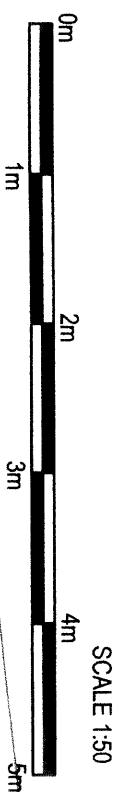

HARRISON WOOD
Architecture + Construction Consultants
Unit 3, Studio 2, Silverdale Enterprise
Centre, Kents Lane, Silverdale,
Newcastle-under-Lyme, Staffs, ST5 6SR.

MR AND MRS M. FRAIN
ST. ANNES COTTAGE, CHURCH ROAD
BROWN EDGE, STOKE-ON-TRENT
STAFFS, ST6 8TB.

PROPOSED GROUND FLOOR PLAN

DRAWING NO. HWA 1658 / 004 Rev A
SCALE :- 1 : 50 AT A3 JUNE 2021

Email :- harrisonwood.consult@gmail.com
Tele :- 01782-711144 or 07970-308358

Revision A – 04.08.2021
Frontage Car Parking proposal removed
from plans and application