

HARRISON WOOD

Architecture + Construction Consultants
Structural Design Services

Martin A. Levie

BA(Hons)Arch. ICIOB, FFB.

Unit 3, Studio 2, Silverdale Enterprise Centre,
Silverdale Ent. Park, Kents Lane, Silverdale,
Newcastle-under-Lyme, Staffs, ST5 6SR

Tele : 01782 - 711144
Mob : 07970 - 308358

E : harrisonwood.consult@gmail.com

Property Consultant and Registered Building Expert Witness

**PROPOSED RECONSTRUCTION OF EXISTING
STONE FACING EXTERNAL WALL TO
DWELLING + RAISING OF REAR BEDROOM
ROOF LEVEL TO MATCH THE ADJACENT
HOUSE ROOF, NEW FIRST FLOOR ENSUITE
EXTENSION, RAISING OF GARAGE FLAT
ROOF LEVEL + ASSOCIATED ALTERATIONS.**

**MR AND MRS M. FRAIN
ST. ANNES COTTAGE, CHURCH ROAD
BROWN EDGE, STOKE-ON-TRENT
STAFFS, ST6 8TB.**



EXISTING AND PROPOSED ROOF PLANS

DRAWING NO. HWA 1658 / 008 Rev A


SCALE :- 1 : 100 AT A3 JUNE 2021

Revision A - 04.08.2021

Roof level to Bedroom 3 extension reduced in height to
below the interconnecting gable wall and roof level of the
existing dwelling by 300mm

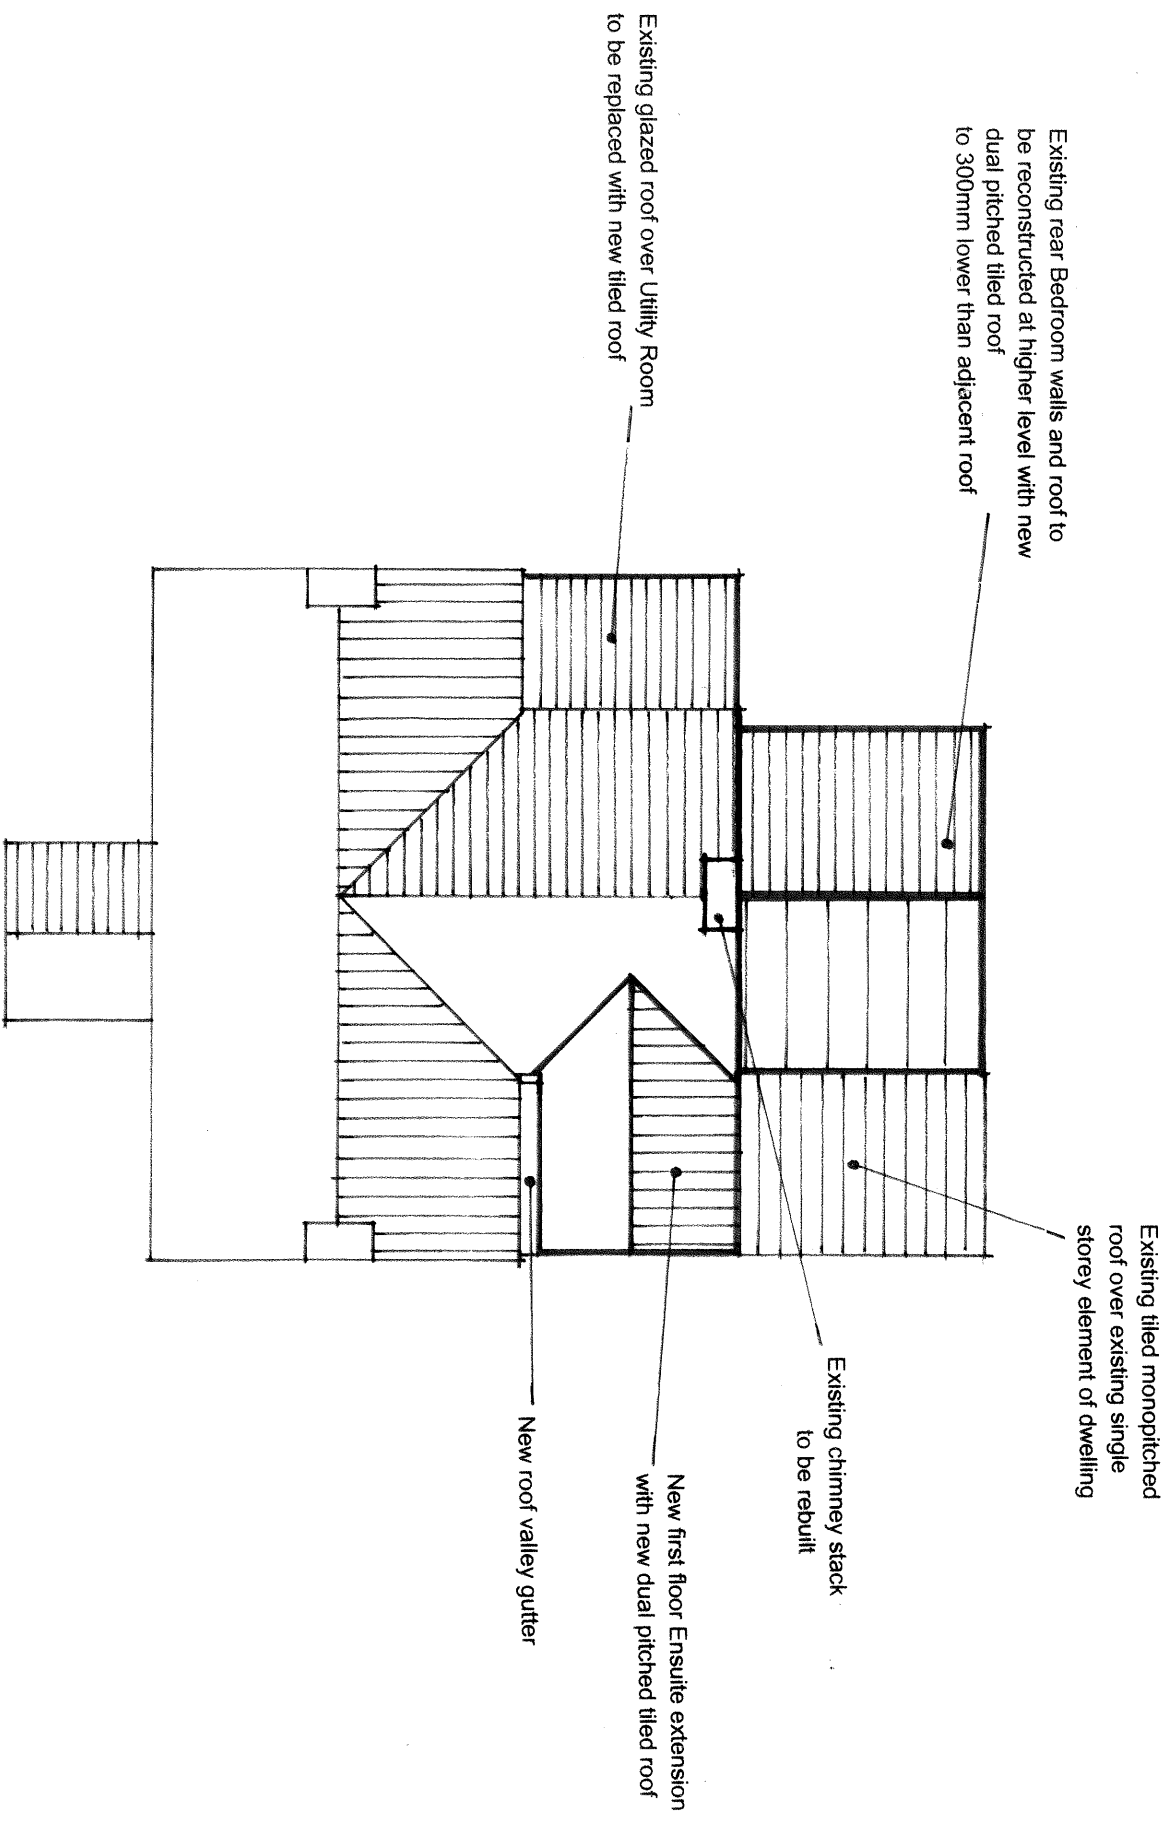 

PROPOSED ROOF PLAN

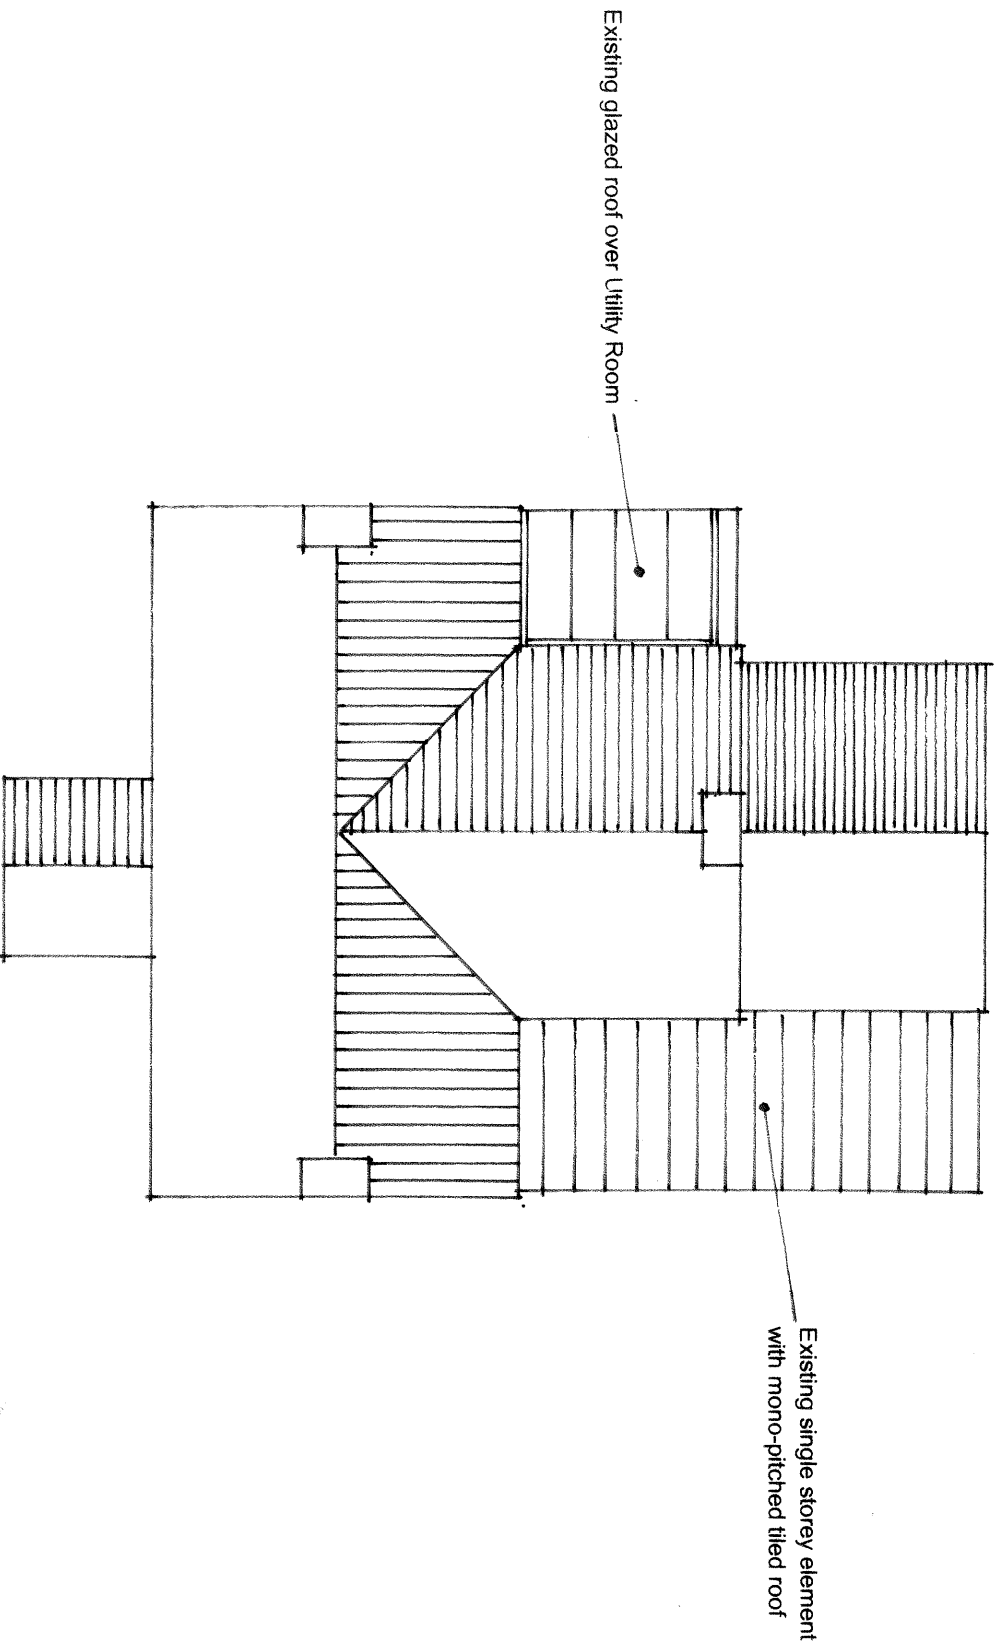

EXISTING ROOF PLAN