
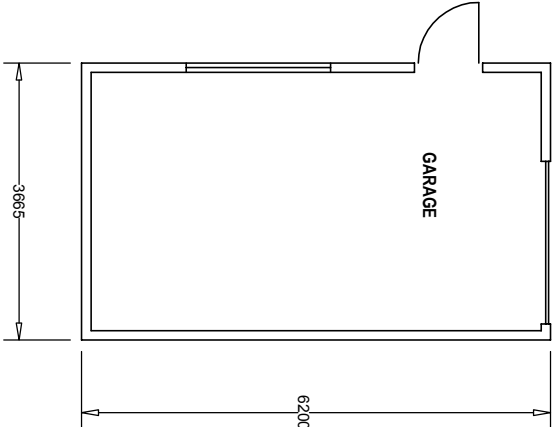


FRONT & SIDE ELEVATIONS

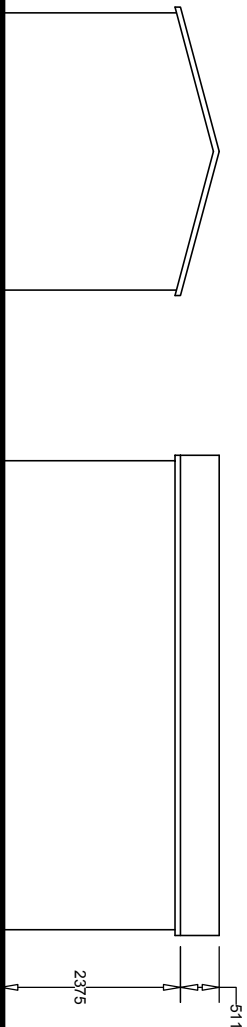

GARAGE FLOOR PLAN

REAR & SIDE ELEVATIONS

Rev.			
Project: Attached Garage, at: 40 Halls Road, Biddulph, Staffordshire, ST8 6BZ.			
Title: Planning Submission: Existing Garage Existing Floor Plans & Elevations.			
Client: Mr. D. Ridge, 40 Halls Road, Biddulph, Staffordshire, ST8 6BZ.			
Date: July 2021	Scale: 1:100 @ A4	Drawing No. 1435/ A4/02	Rev.