




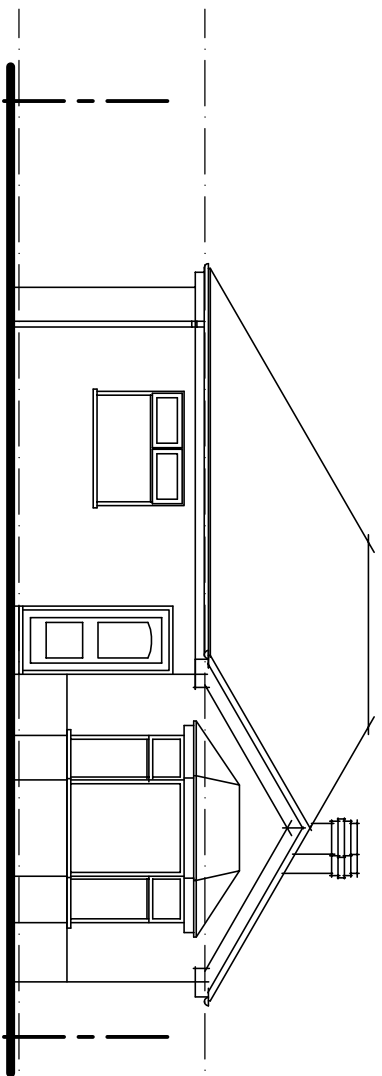


EXISTING FRONT ELEVATION

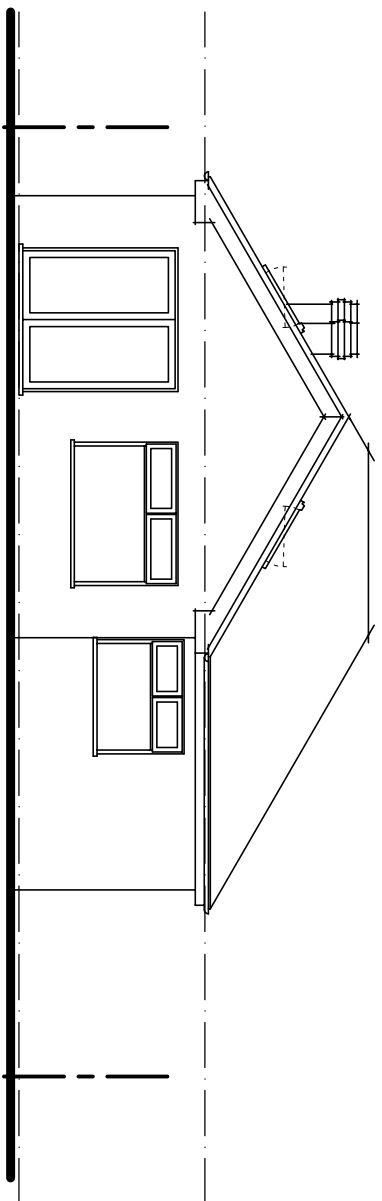


EXISTING REAR ELEVATION

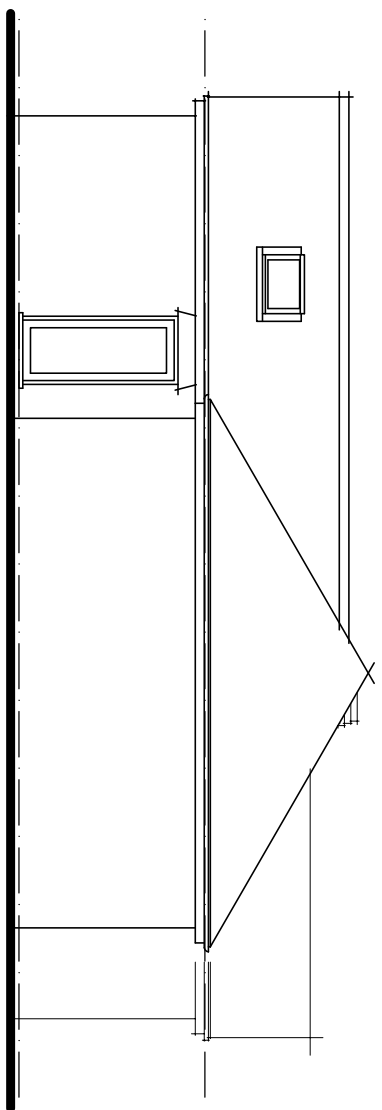


EXISTING SIDE ELEVATION

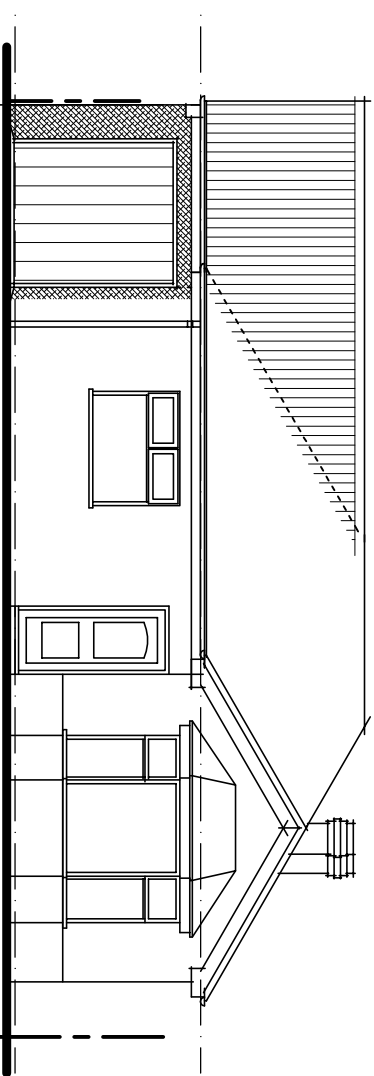


PROPOSED FRONT ELEVATION

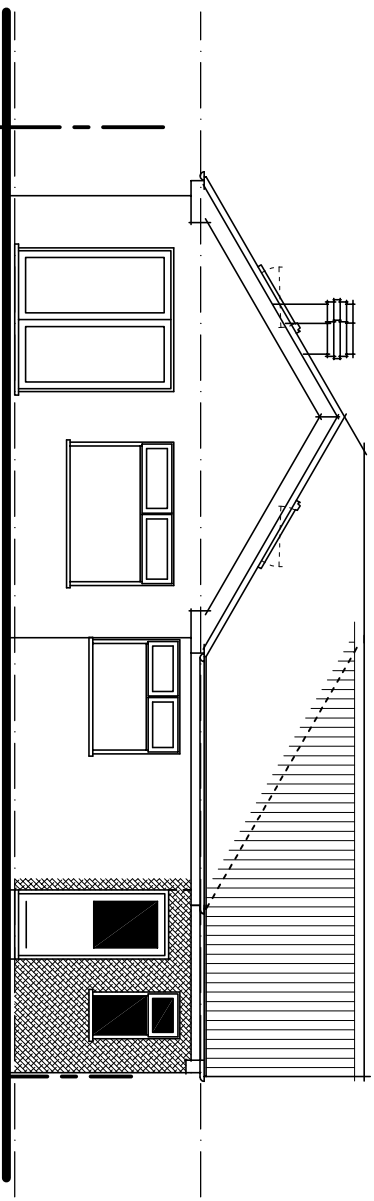


PROPOSED REAR ELEVATION

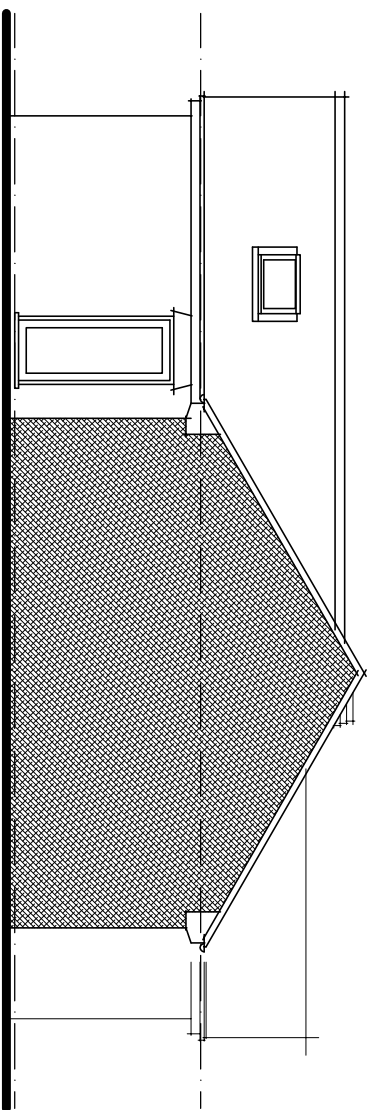


PROPOSED SIDE ELEVATION

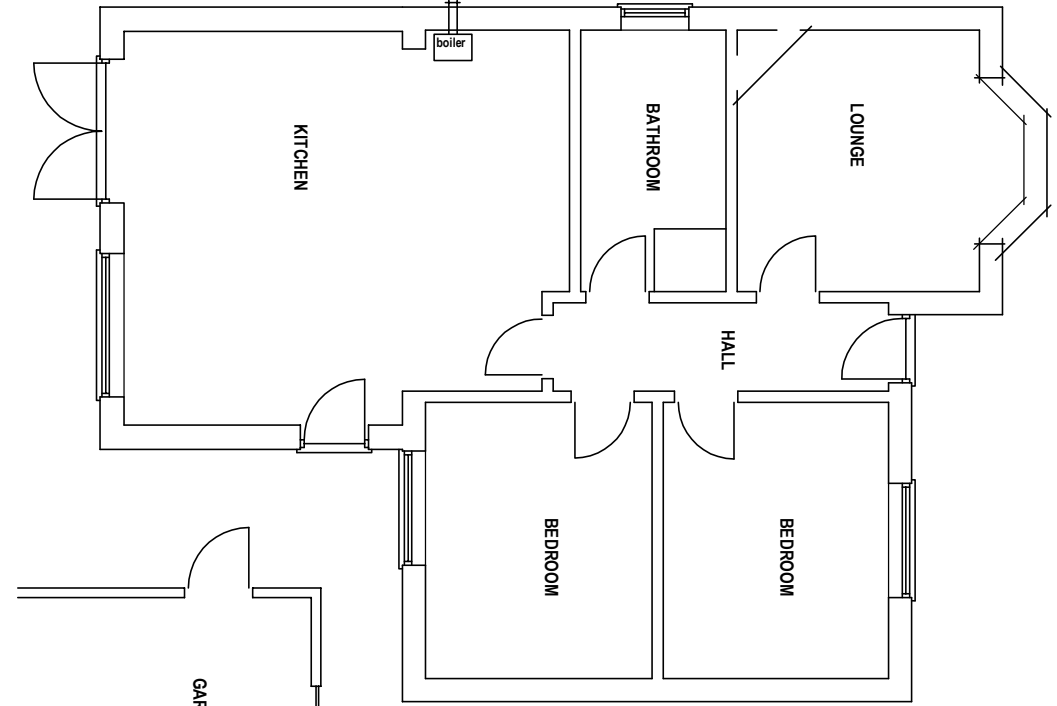

EXISTING GROUND FLOOR PLAN

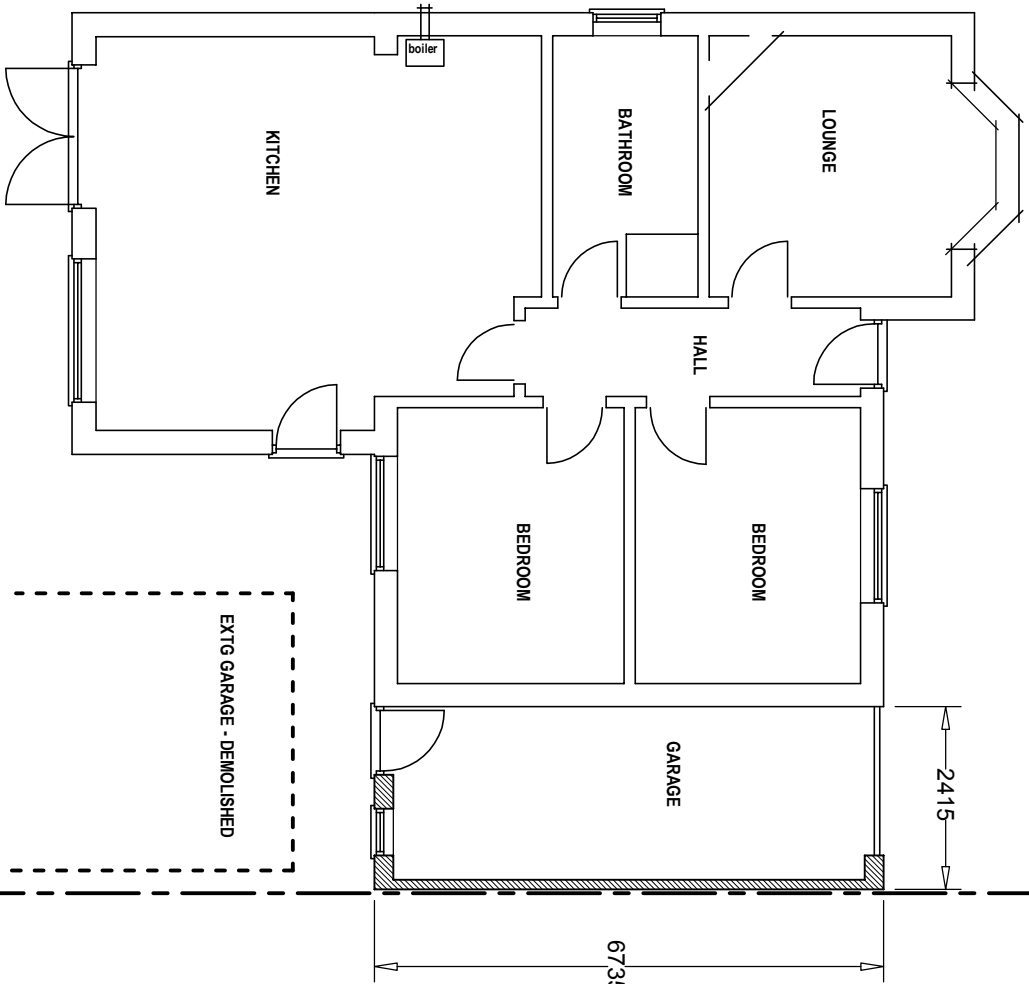

PROPOSED GROUND FLOOR PLAN

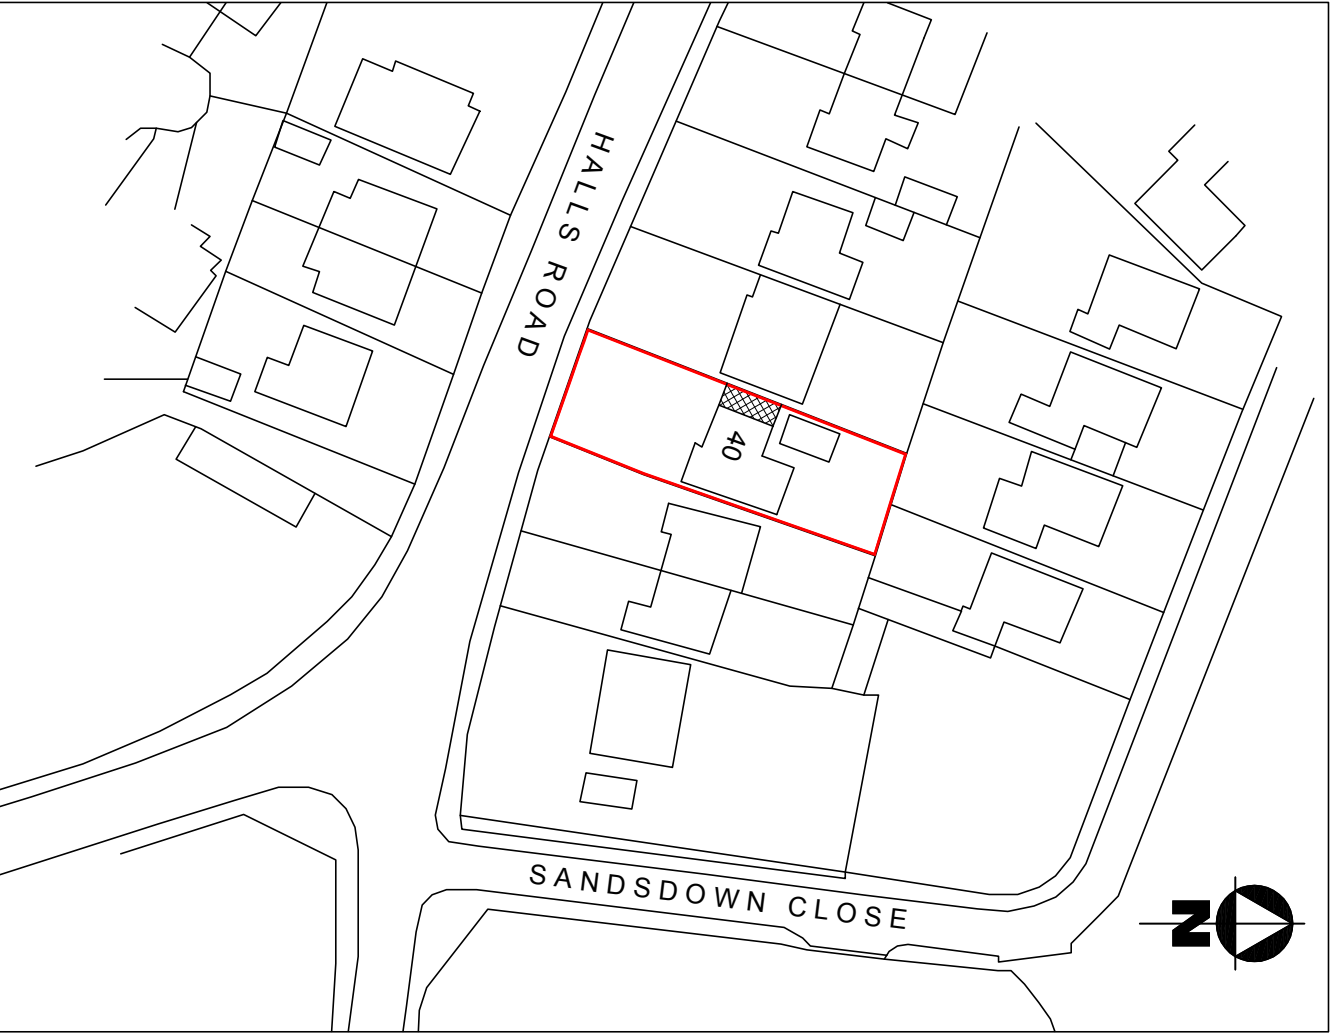

SITE PLAN (SCALE 1:500)

Rev:			
Project: Attached Garage, at: 40 Halls Road, Biddulph, Staffordshire, ST8 6BZ.			
Title: Planning Submission: Existing and Proposed Floor Plans & Elevations.			
Client: Mr D. Ridge, 40 Halls Road, Biddulph, Staffordshire, ST8 6BZ.			
Date: July 2021	Scale: 1:50, 1:100 & 1:1250 @ A2	Drawing No: 1435/ A2/01	Rev: