




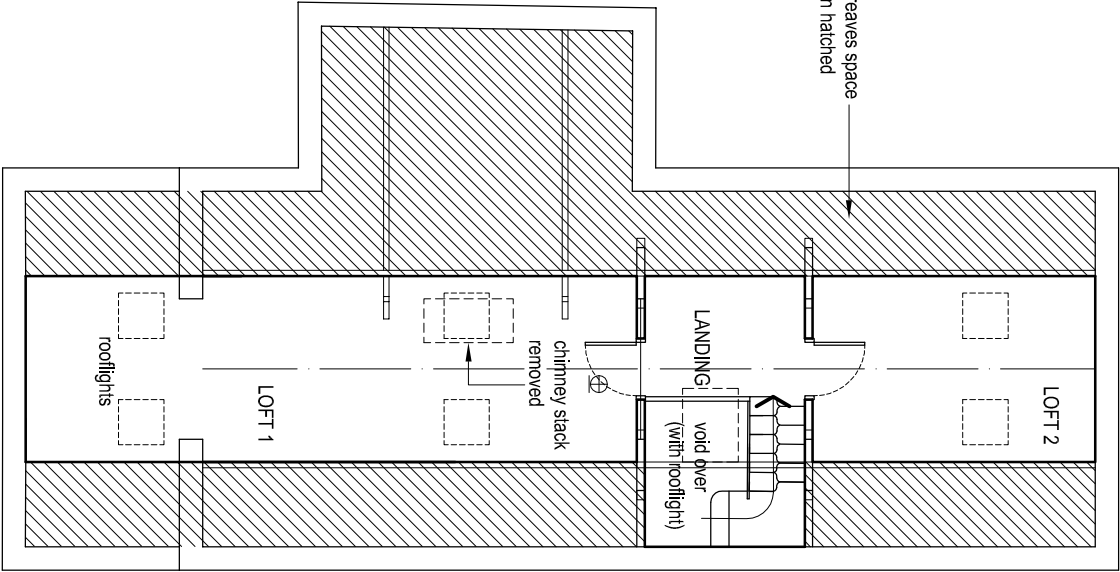

ATTIC PLAN

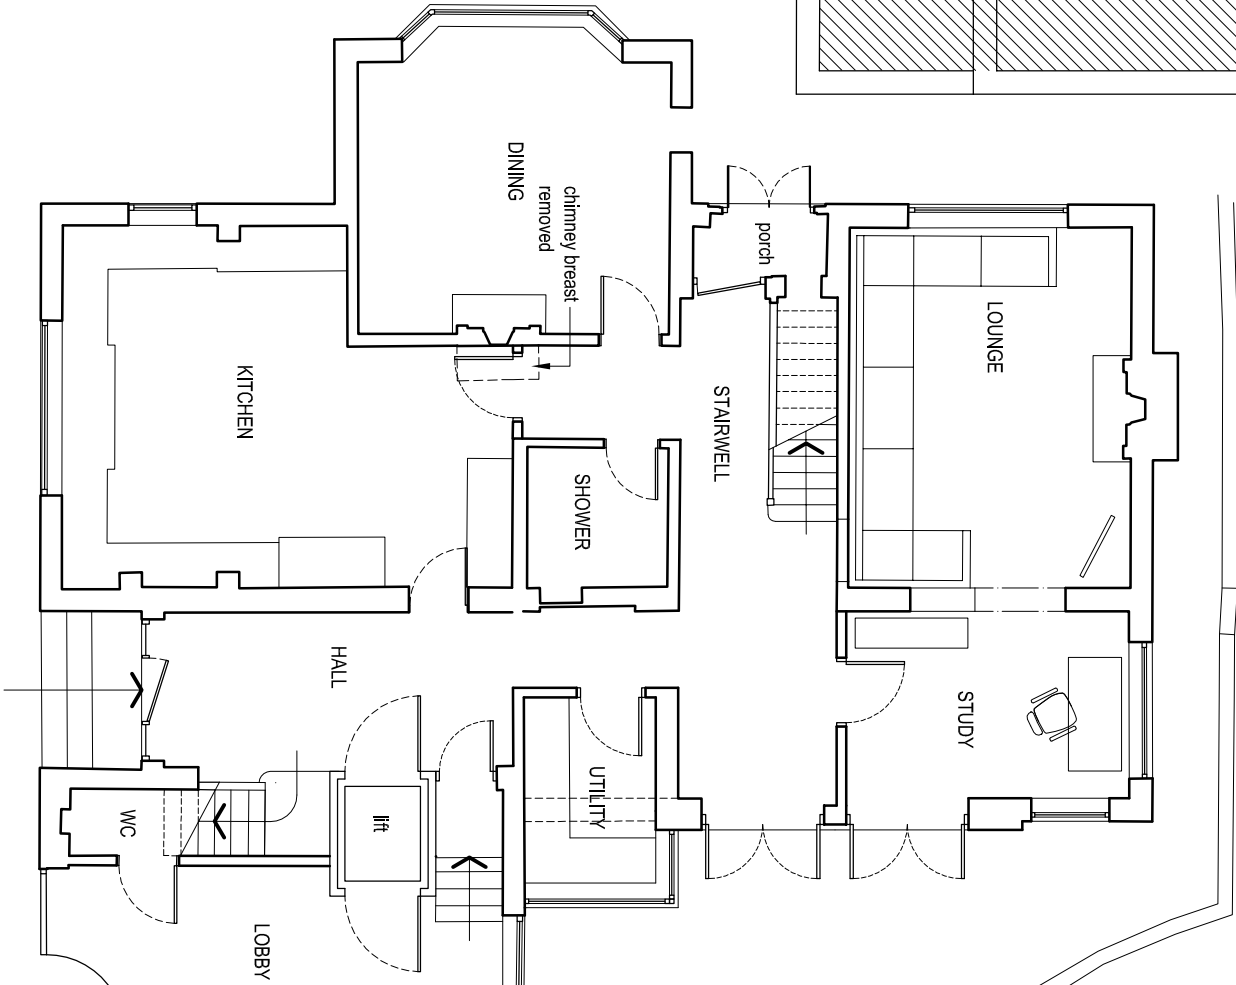

GROUND FLOOR PLAN

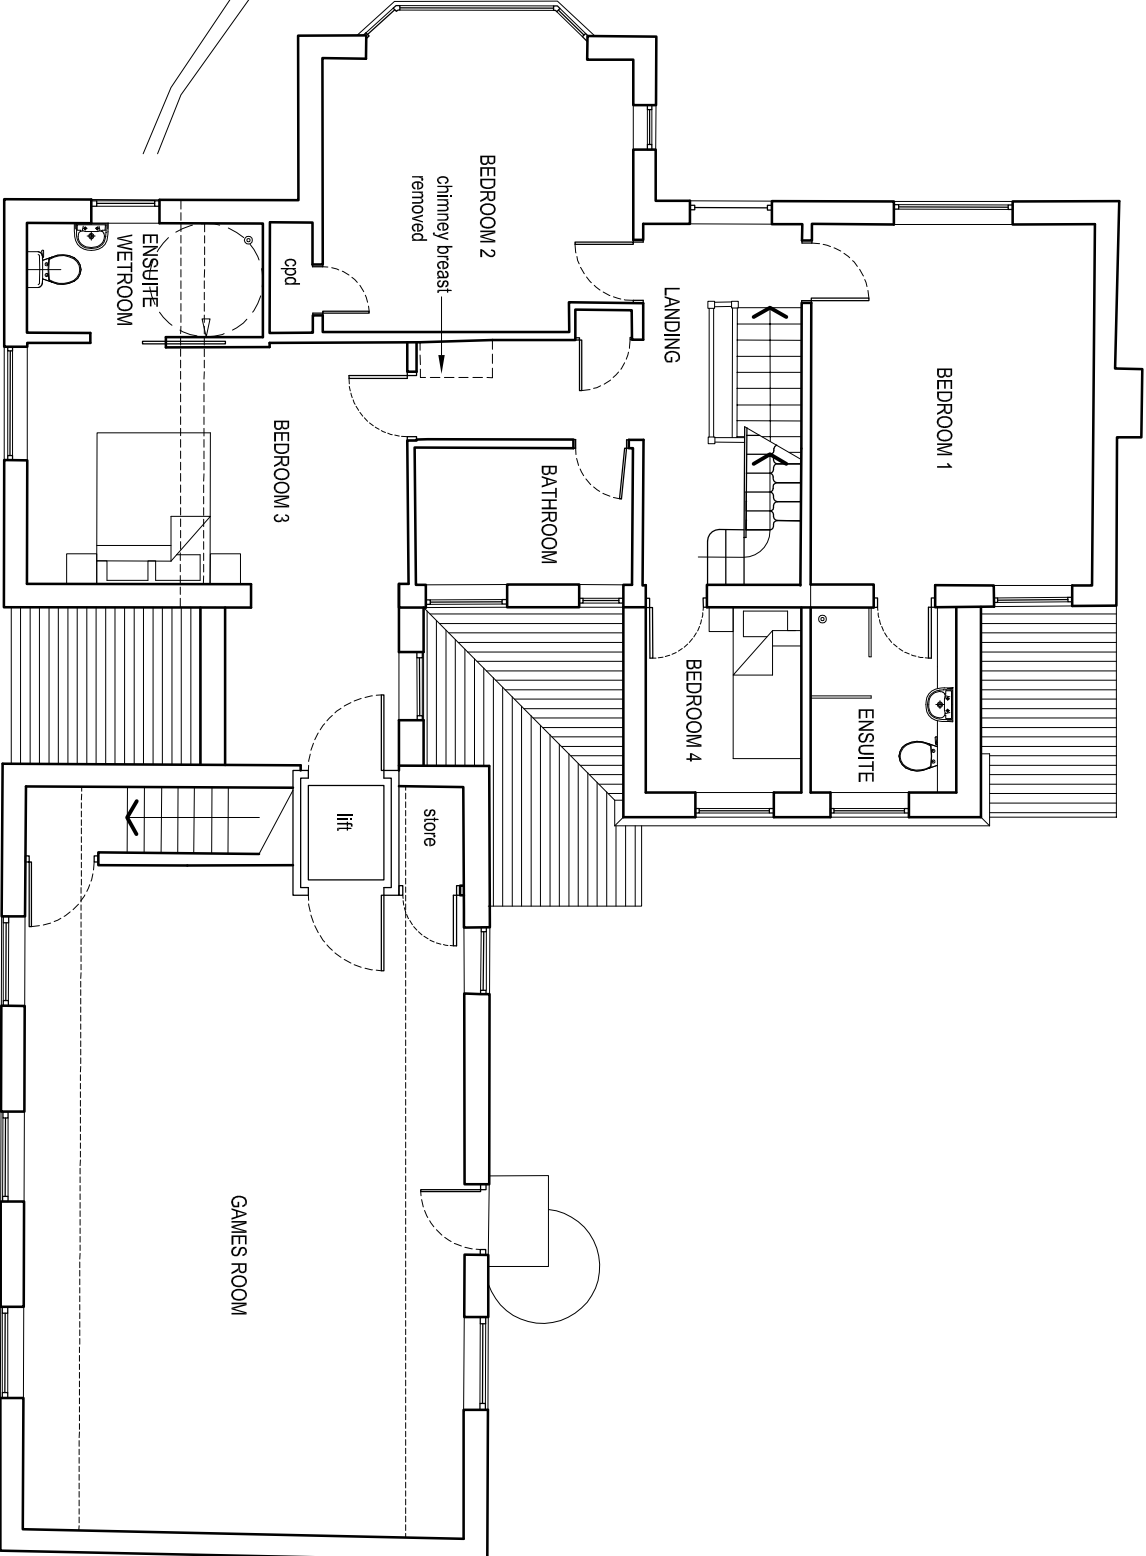

FIRST FLOOR PLAN



Revisions		
A	General rev's following scheme review	29.07.21
B	Chimney breast removed	29.07.21

job

Red Roof's, Westwood Park Drive, Leek

Disability Adaptations & Extensions

title

Plans as Proposed

date

27.07.21

scale

1/100 @ A3

drawn by


..

dwg. no.

RR-01

rev.

B

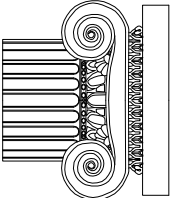

Ian Ankers architecture

Building and Design Consultants

Ryecroft Farm, Rushion Spencer, Macclesfield, SK11 0RP

t 01260 546944

e ian@ianankers.co.uk

w www.ianankers.co.uk