




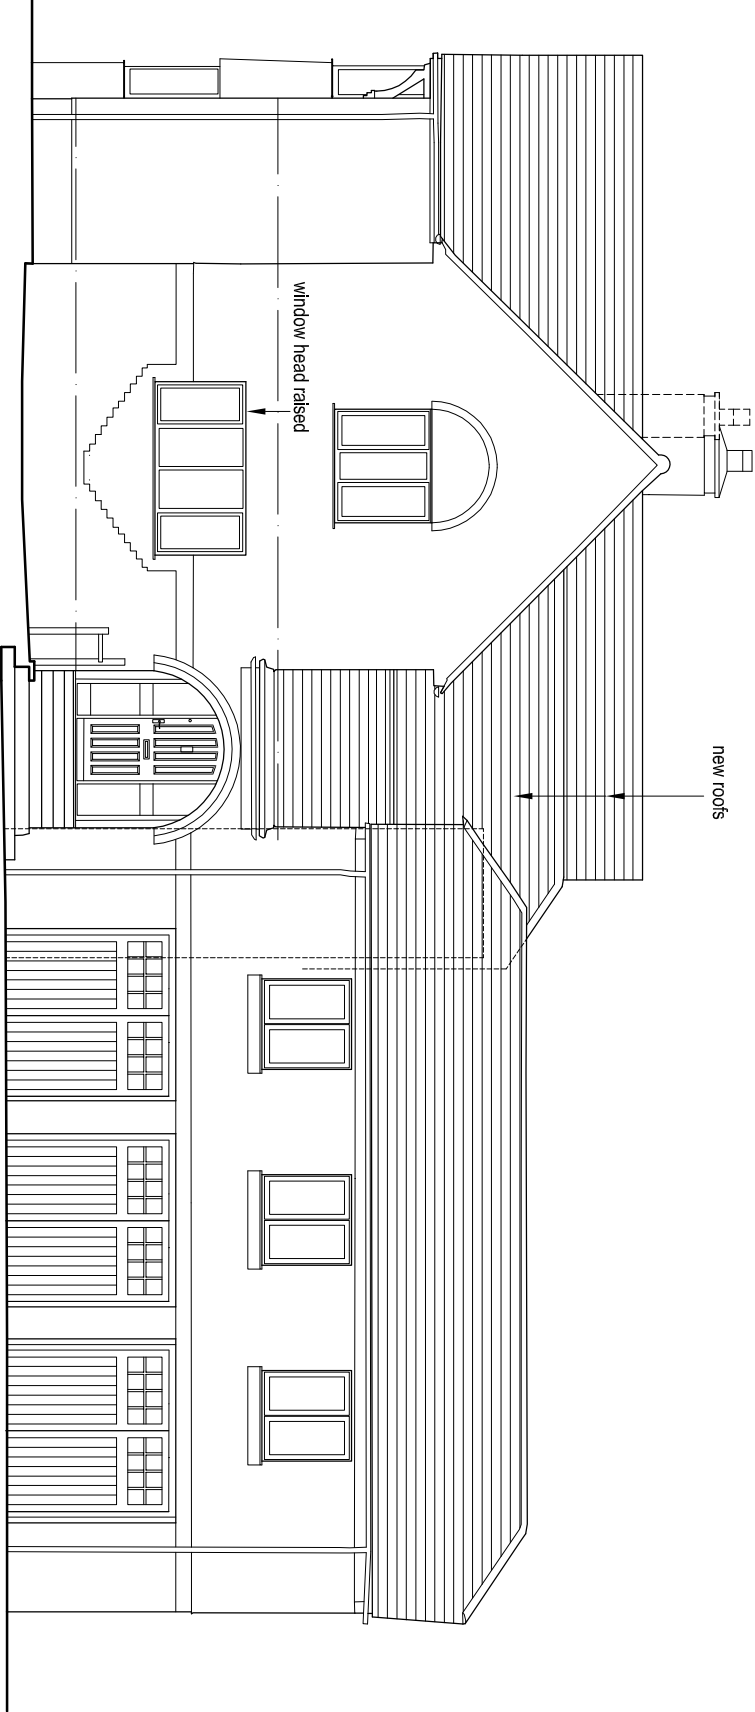


FRONT ELEVATION

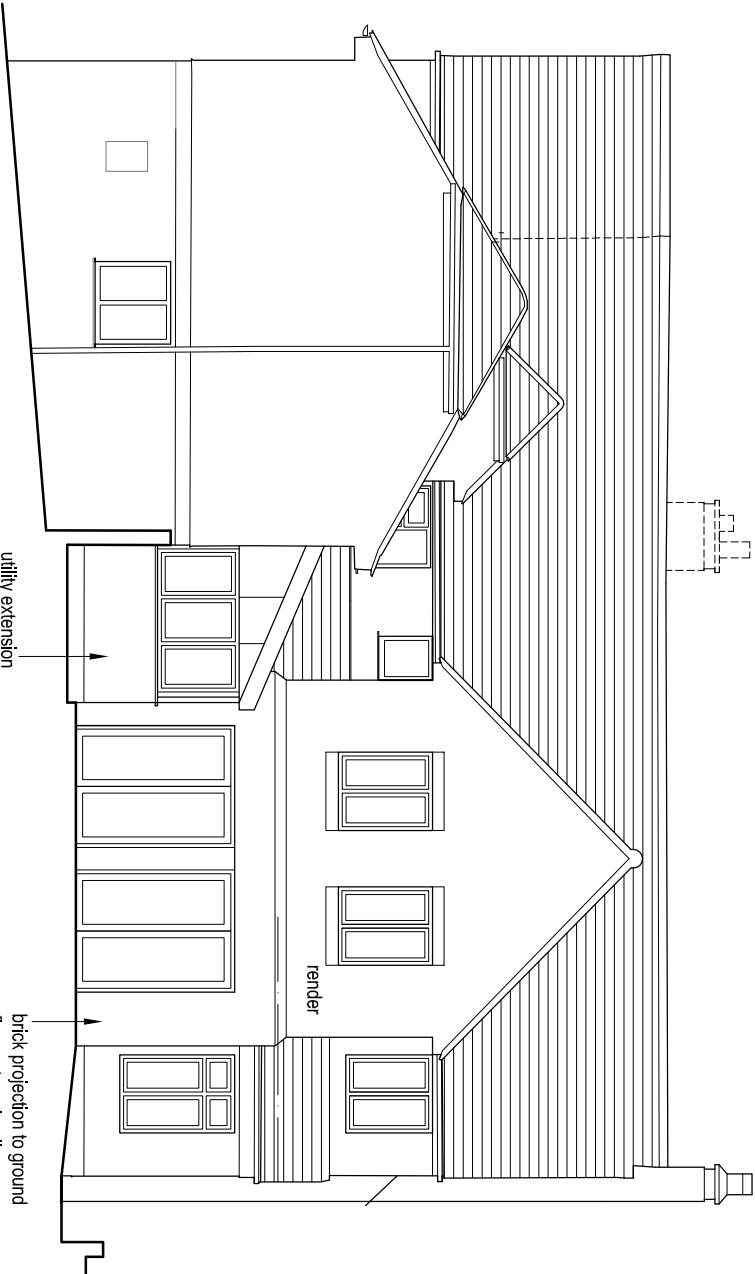

SIDE ELEVATION (W)

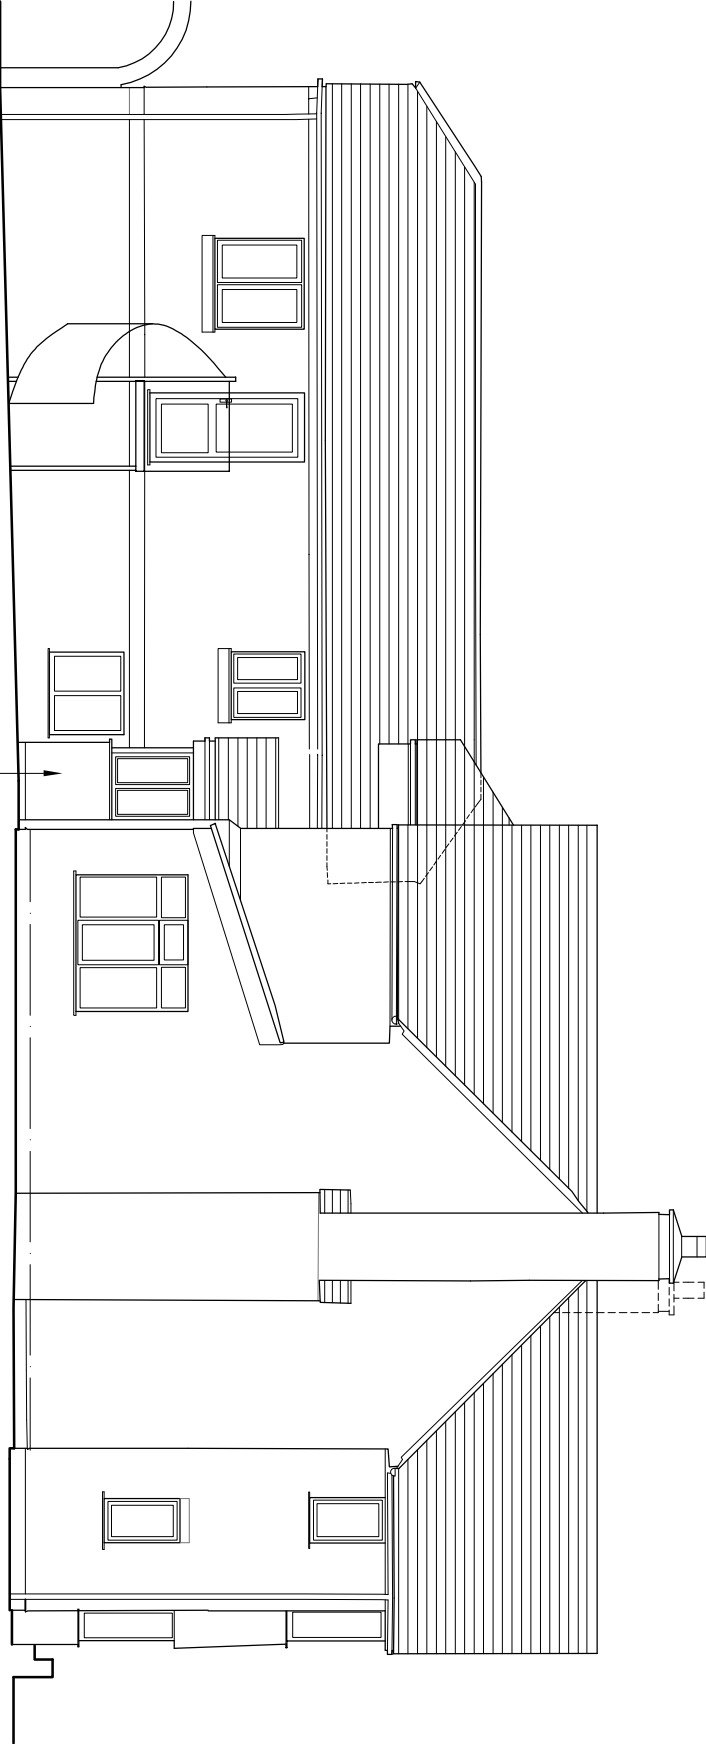


REAR ELEVATION

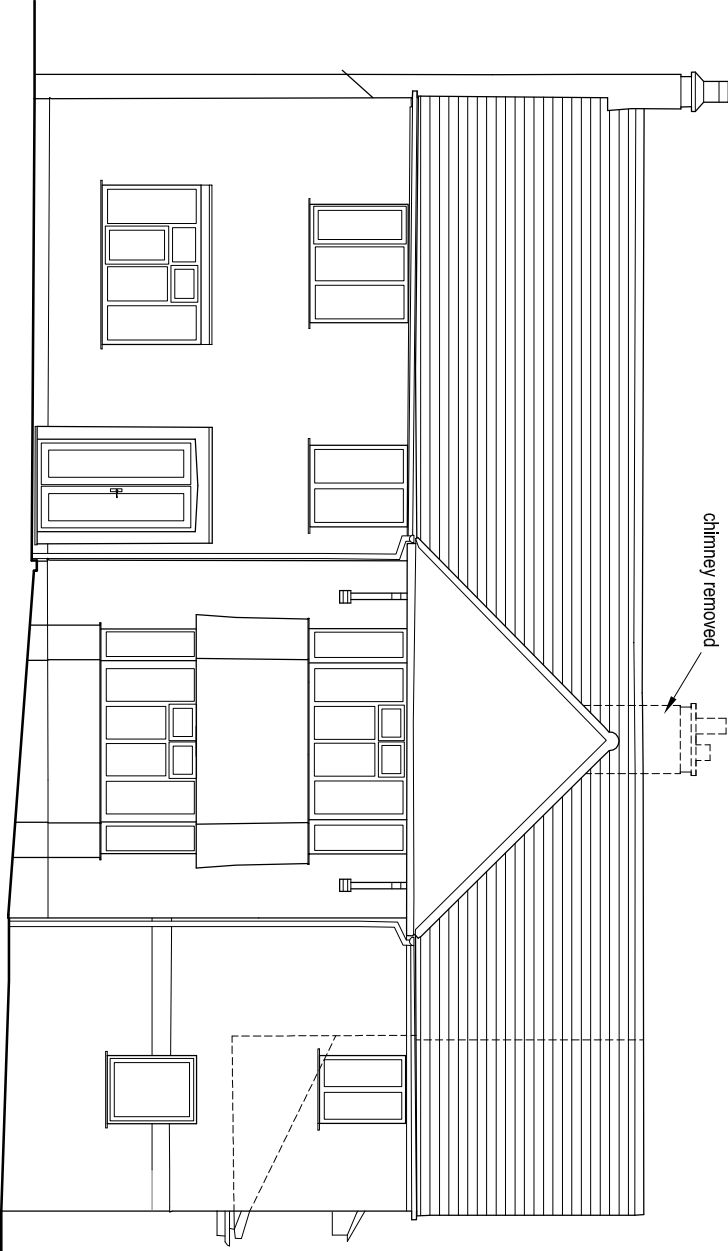

SIDE ELEVATION (E)

Revisions

A	General rev's following scheme review	29.07.21
B	Chimney removed & roof over lift shaft rev	29.07.21

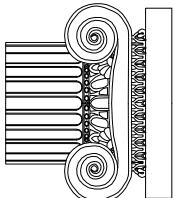job	Red Roofs, Westwood Park Drive, Leek Disability Adaptations & Extensions				
title	Elevations as Proposed				
date	scale	drawn by	dwg. no.	rev.	
27.07.21	1/100 @ A3	..	RR-02	B	
					
Ian Ankers architecture Building and Design Consultants Ryecroft Farm, Rushon Spencer, Macclesfield, SK11 0RP t 01260 546944 e ian@ianankers.co.uk w www.ianankers.co.uk					