




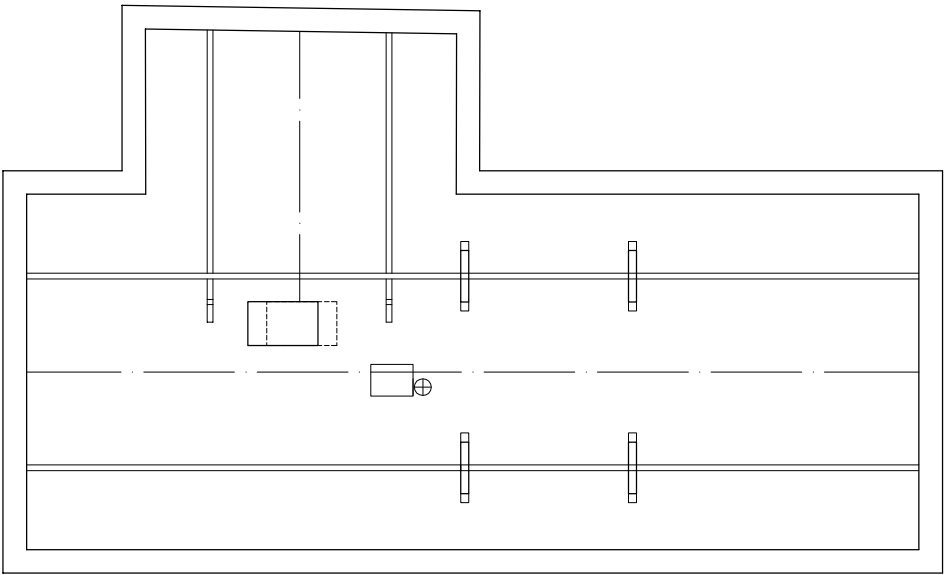

ATTIC PLAN

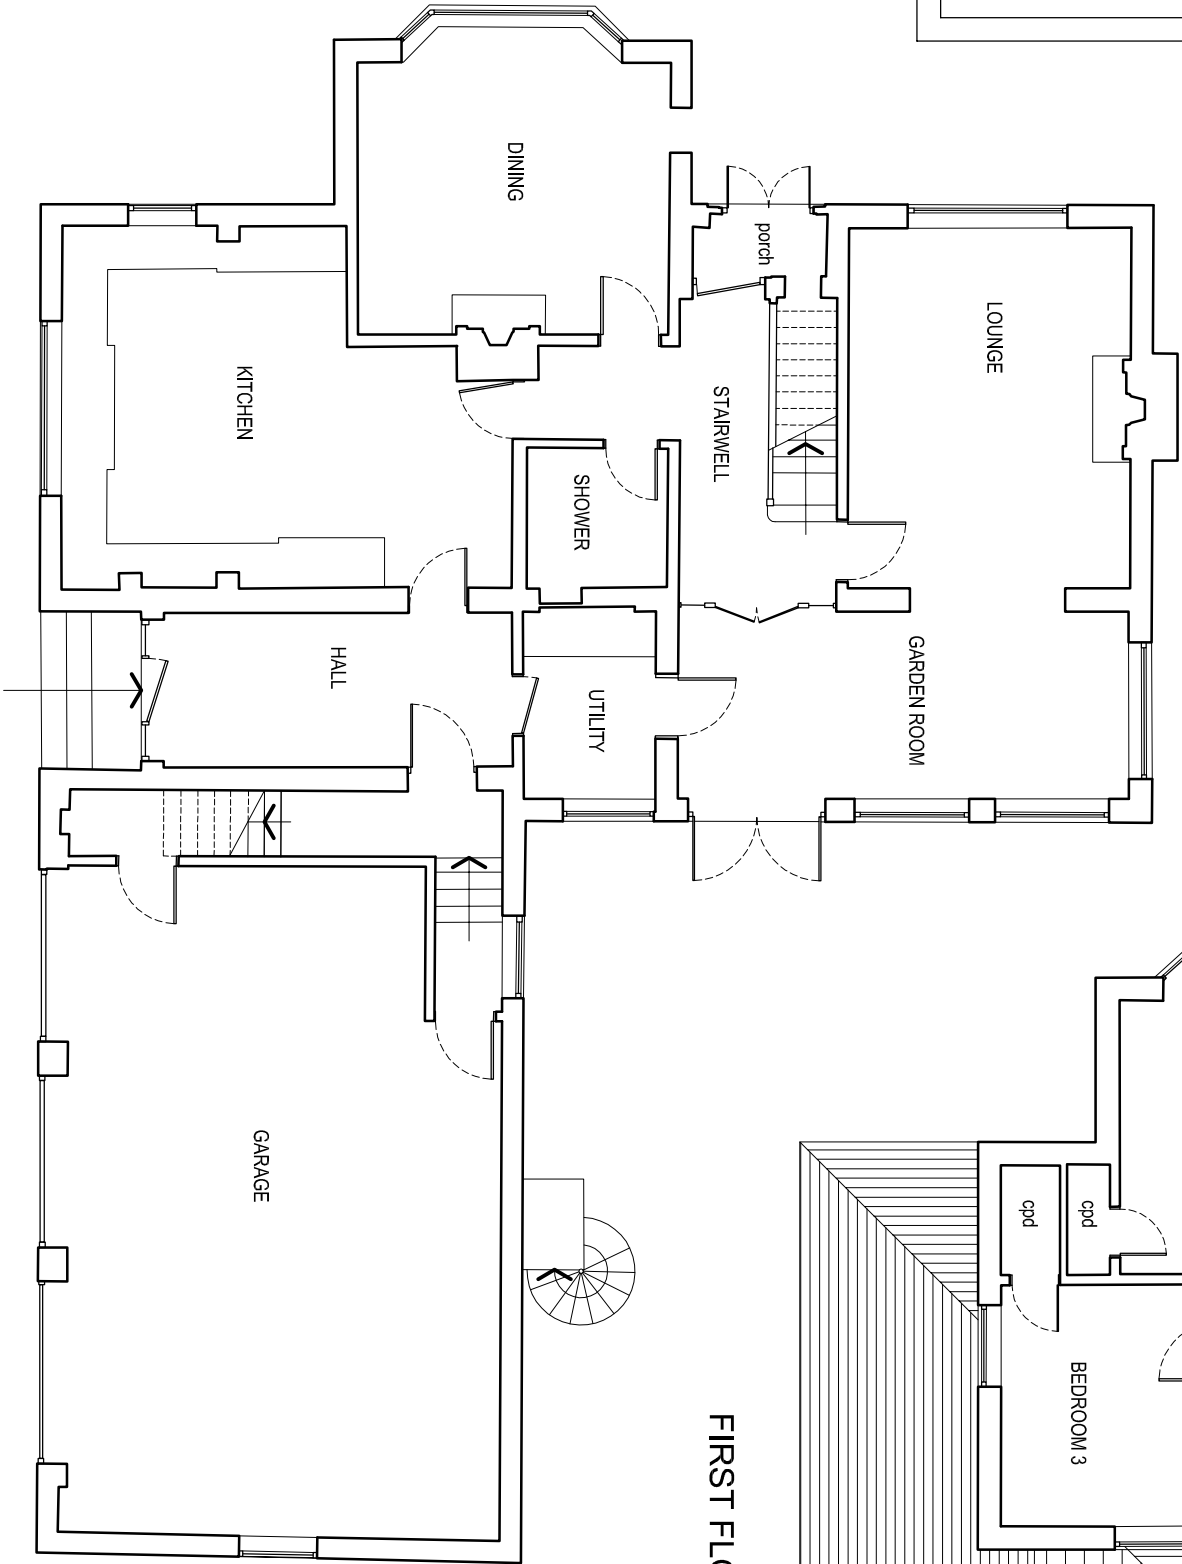


GROUND FLOOR PLAN

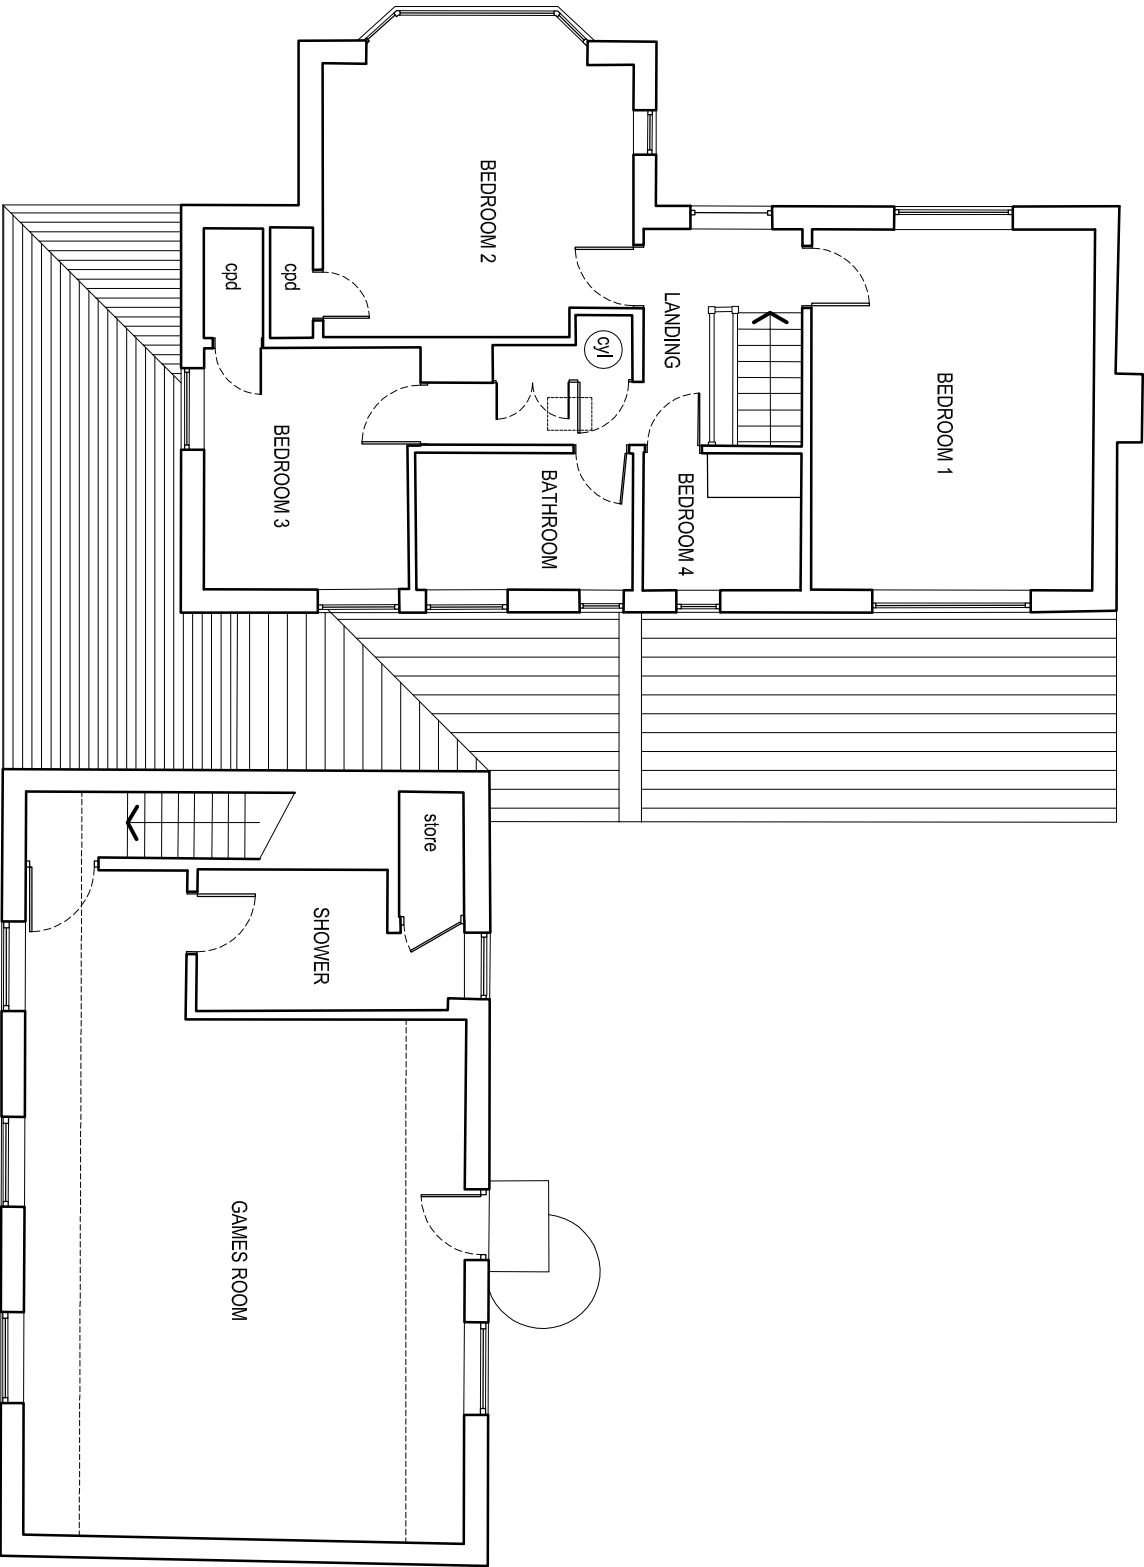

FIRST FLOOR PLAN



job		Red Roofs, Westwood Park Drive, Leek		
title		Disability Adaptations & Extensions		
Plans as Existing				
date	scale	drawn by	dwg. no.	rev.
27.07.21	1/100 @ A3	..	RR-04	.

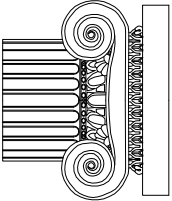

Ian Ankers architecture
Building and Design Consultants
Ryecroft Farm, Rushion Spencer, Macclesfield, SK11 0RP
t 01260 546944
e ian@ianankers.co.uk
w www.ianankers.co.uk