

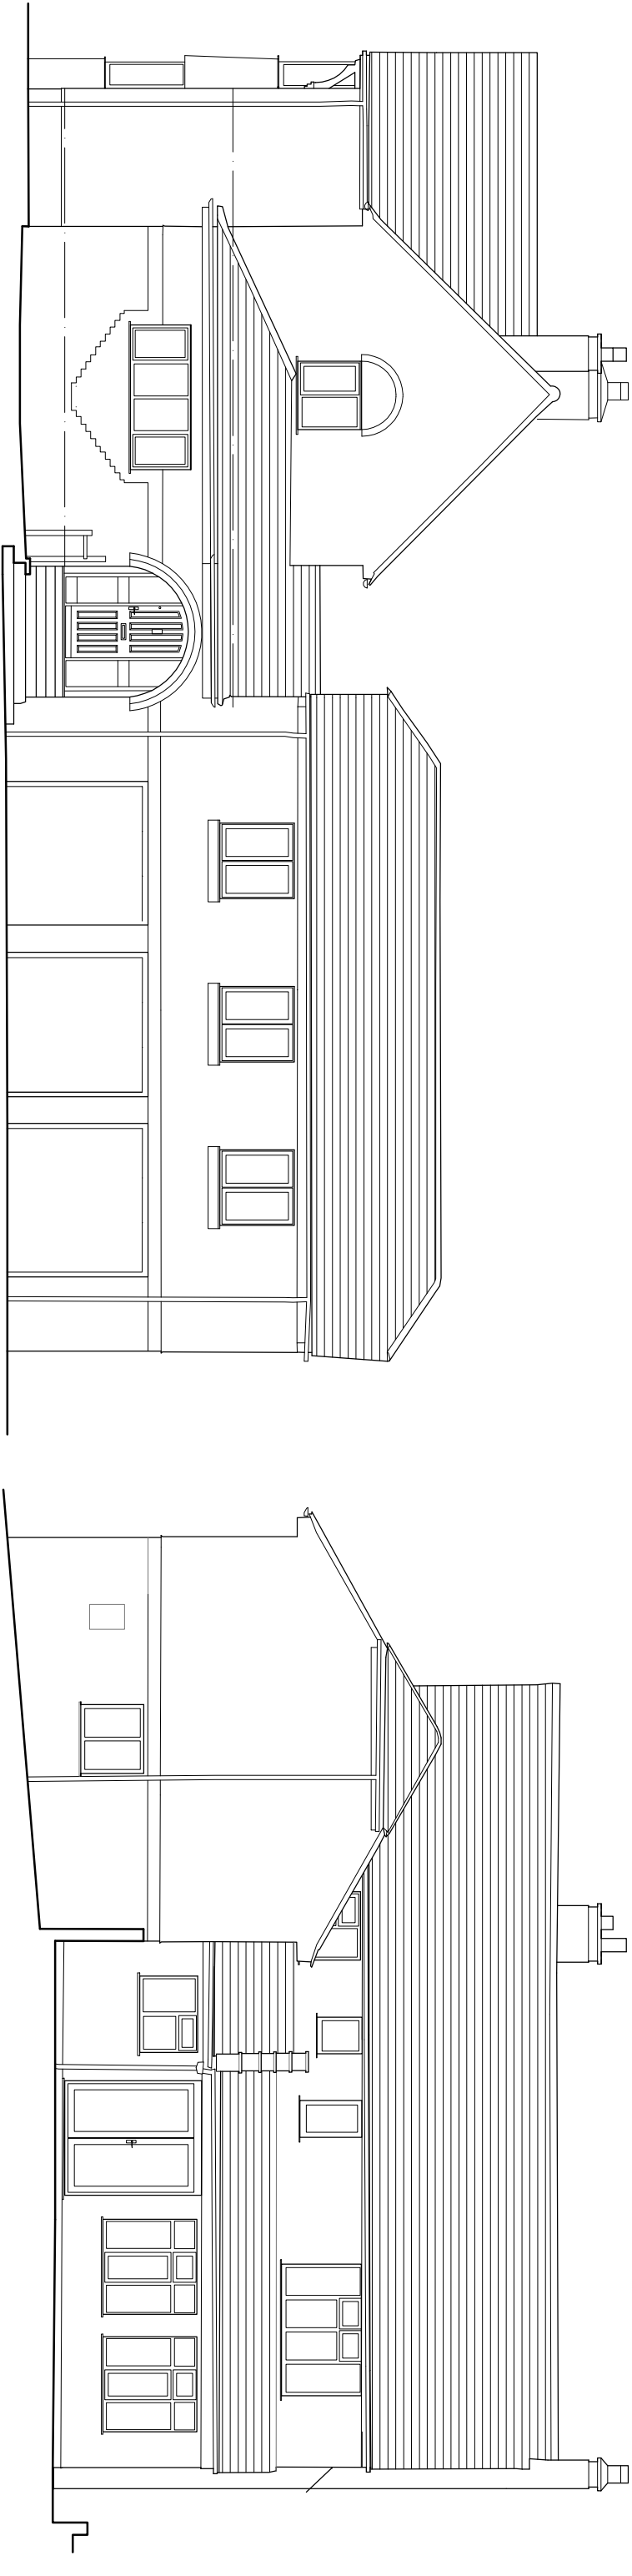


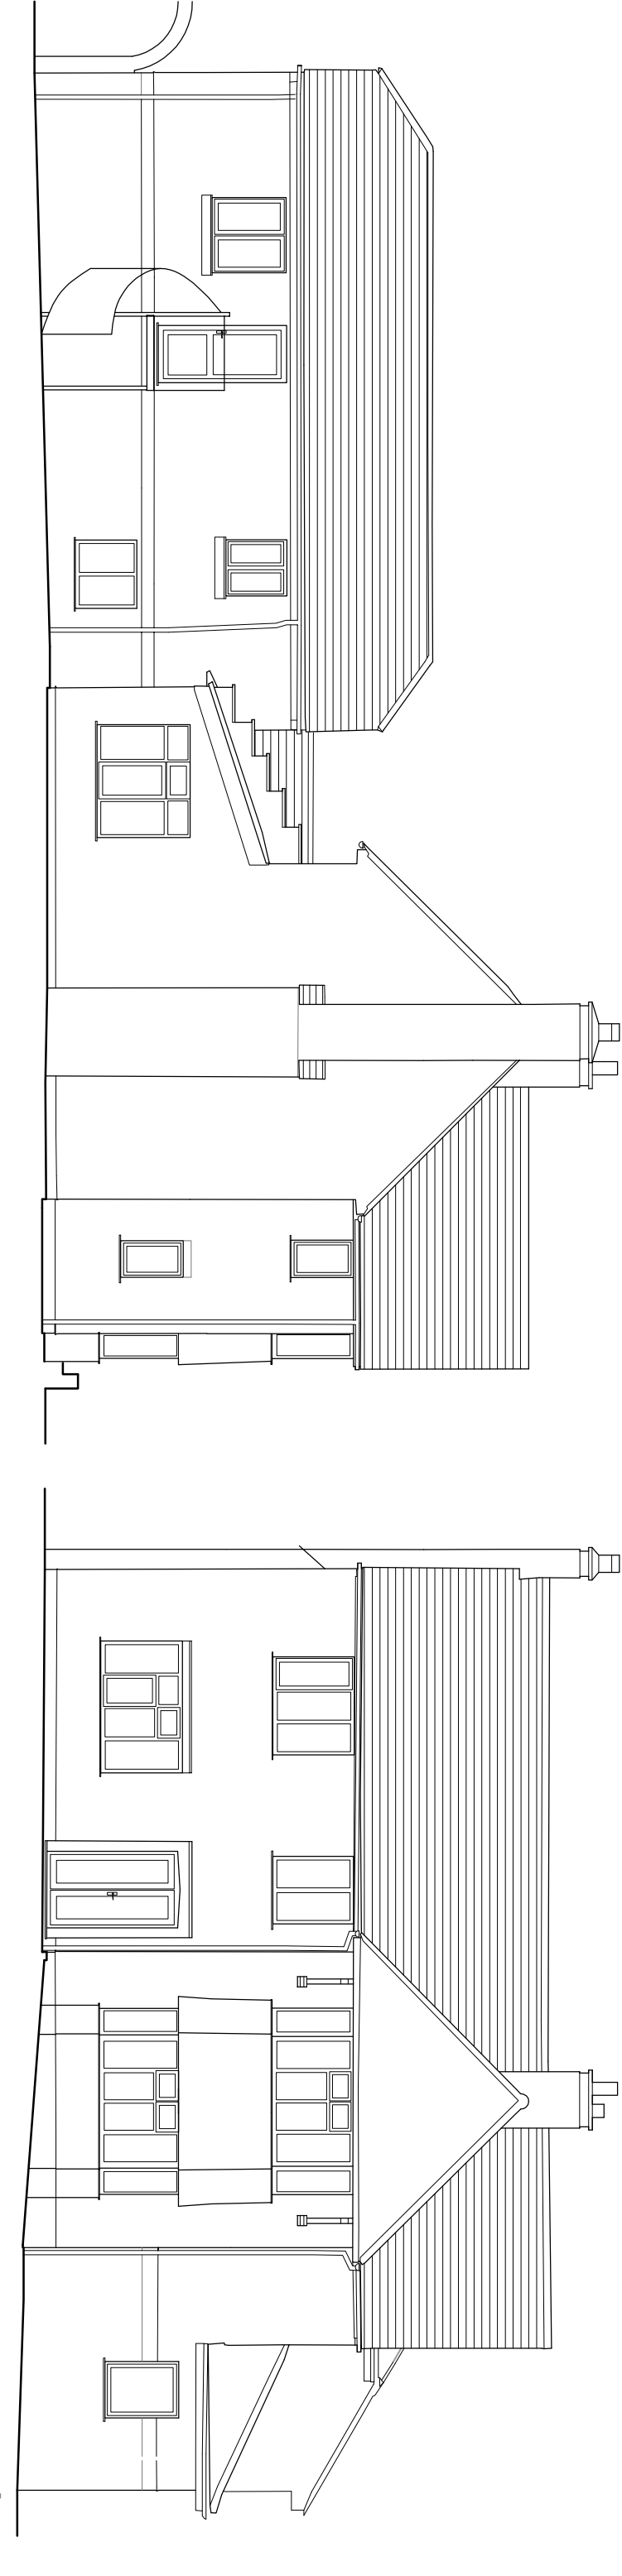

FRONT ELEVATION

SIDE ELEVATION (W)

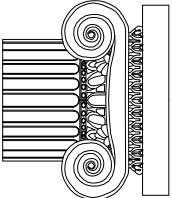

job		Red Roofs, Westwood Park Drive, Leek	
title		Disability Adaptations & Extensions	
date		Elevations as Existing	
27.07.21	scale	1/100 @ A3	drawn by
..	dwg. no.	RR-05	rev.
.			
		Ian Ankers architecture Building and Design Consultants Ryecroft Farm, Rushion Spencer, Macclesfield, SK11 0RP t 01260 546944 e ian@ianankers.co.uk w www.ianankers.co.uk	