



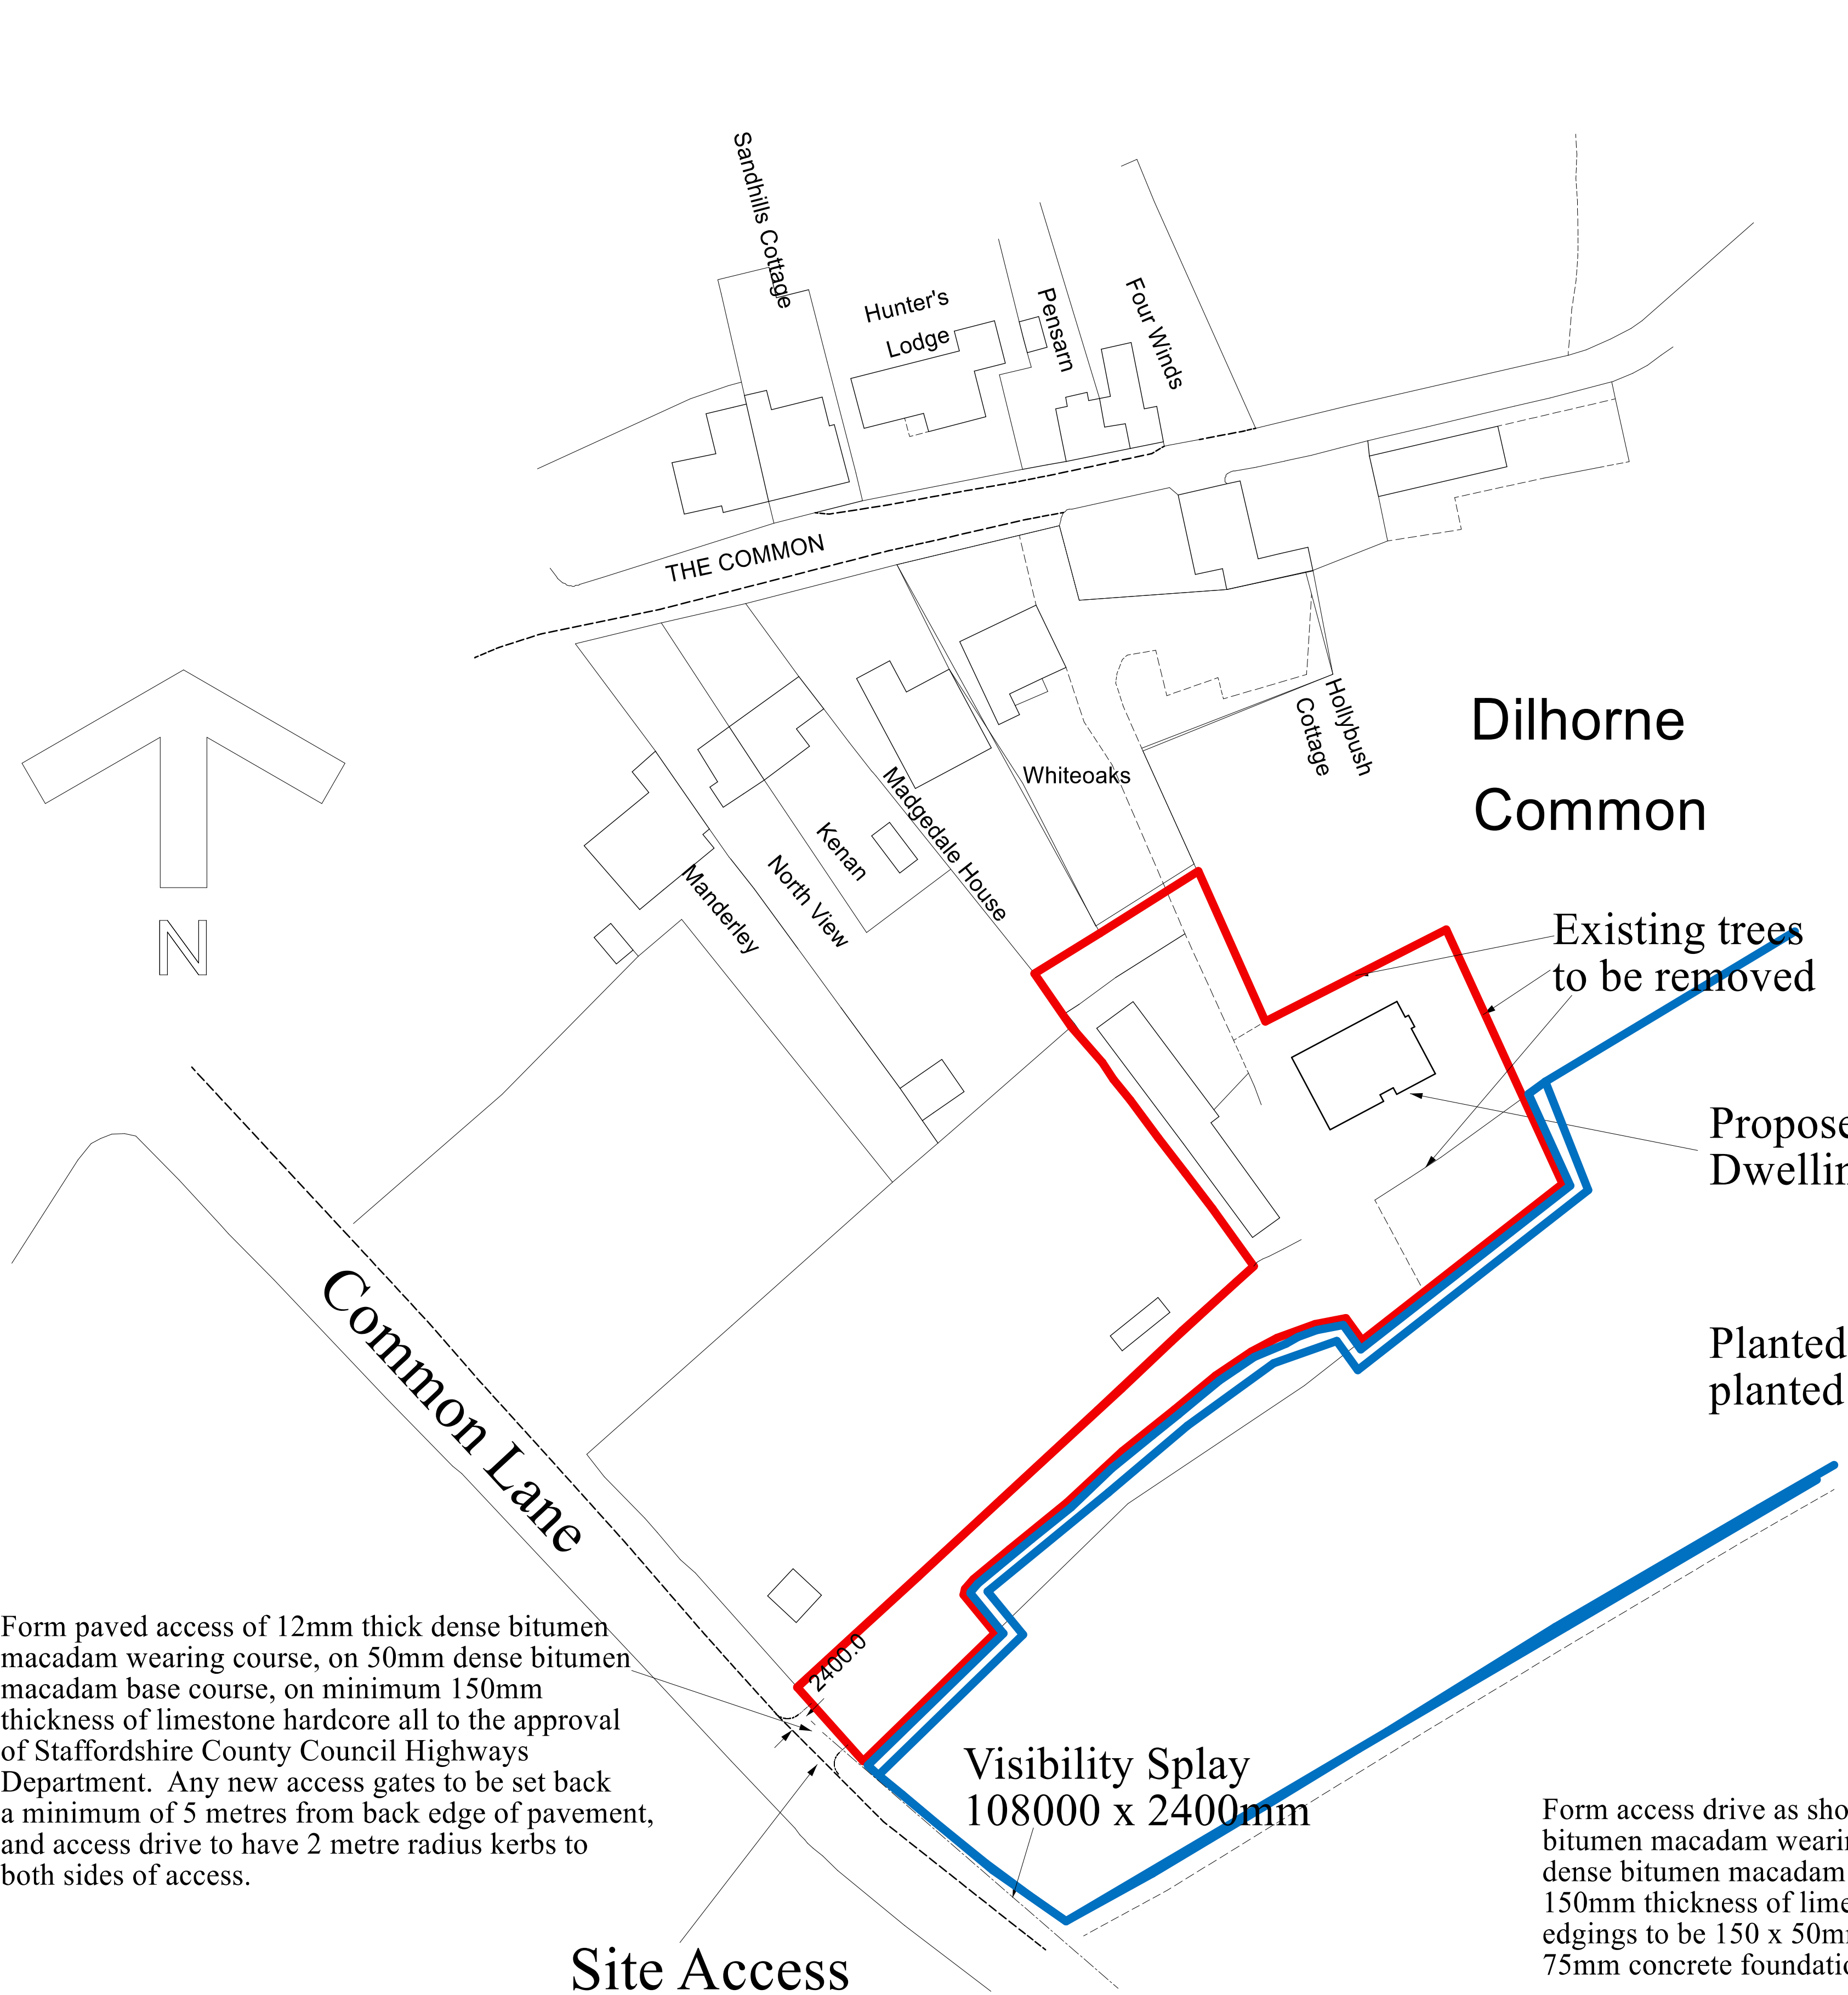


BLOCK PLAN

REVISIONS:
A 28-07-2021 Notes added in respect of access and parking.

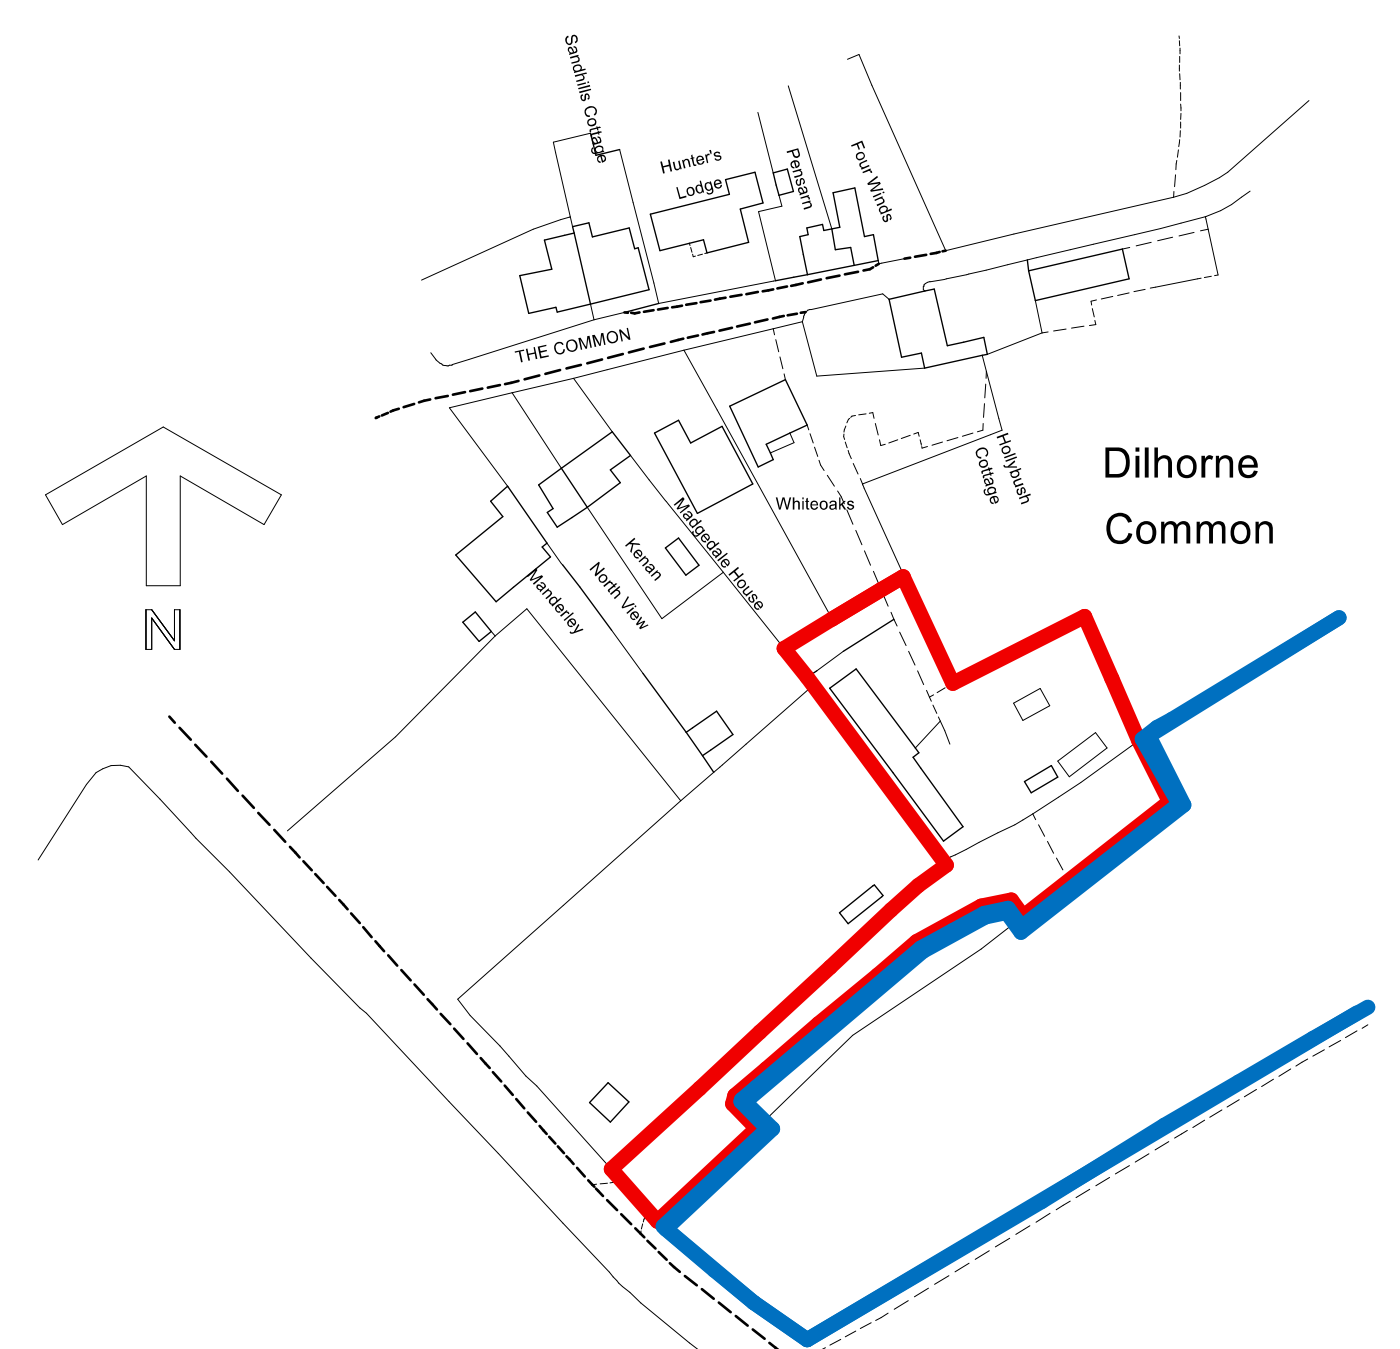

LOCATION PLAN

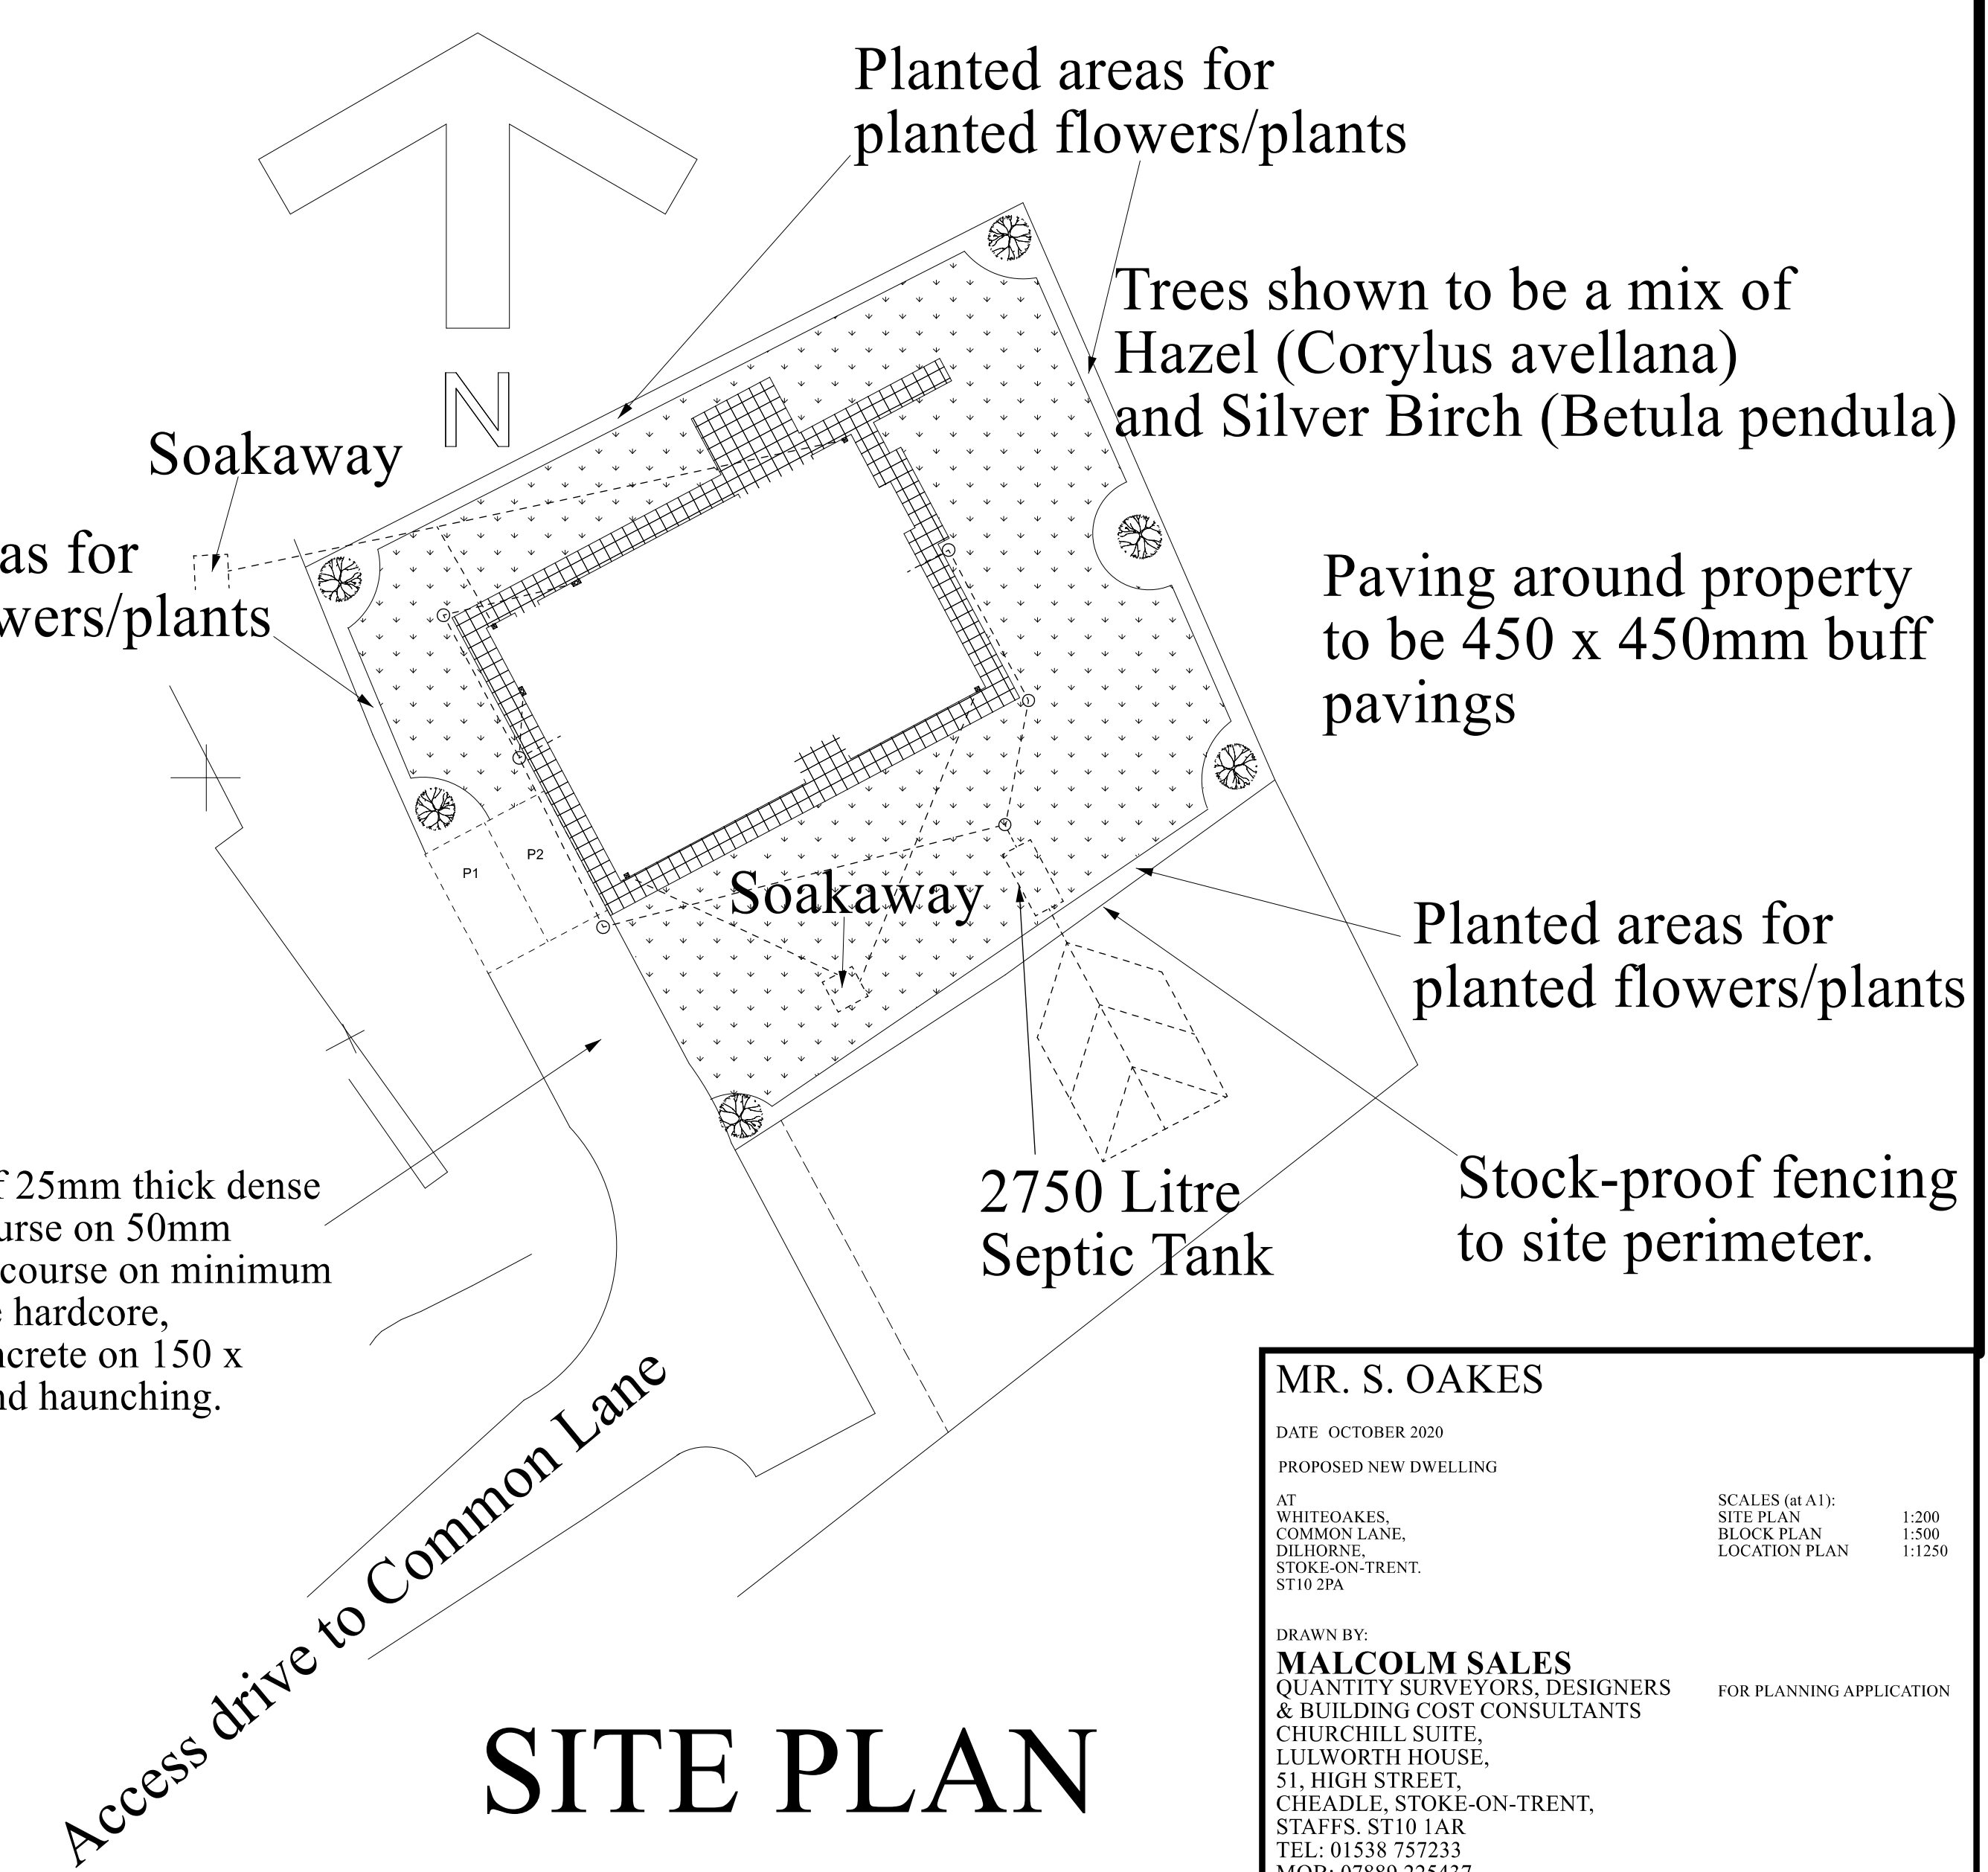

SITE PLAN

MR. S. OAKES

DATE: OCTOBER 2020

PROPOSED NEW DWELLING

AT WHITEOAKS, COMMON LANE, DILHORNE, STOKE-ON-TRENT, ST10 2PA

FOR PLANNING APPLICATION

SCALES (at A1):
SITE PLAN 1:200
BLOCK PLAN 1:500
LOCATION PLAN 1:1250

DRAWN BY:
MALCOLM SALES
QUANTITY SURVEYORS, DESIGNERS & BUILDING COST CONSULTANTS
CHURCHILL SUITE, LULWORTH HOUSE, 51, HIGH STREET, CHEADLE, STOKE-ON-TRENT, STAFFS. ST10 1AR
TEL: 01538 757233
MOB: 07889 225437
E-MAIL: Malcolm.sales@salesqs.co.uk

DRAWING NR. 2010/21/05