


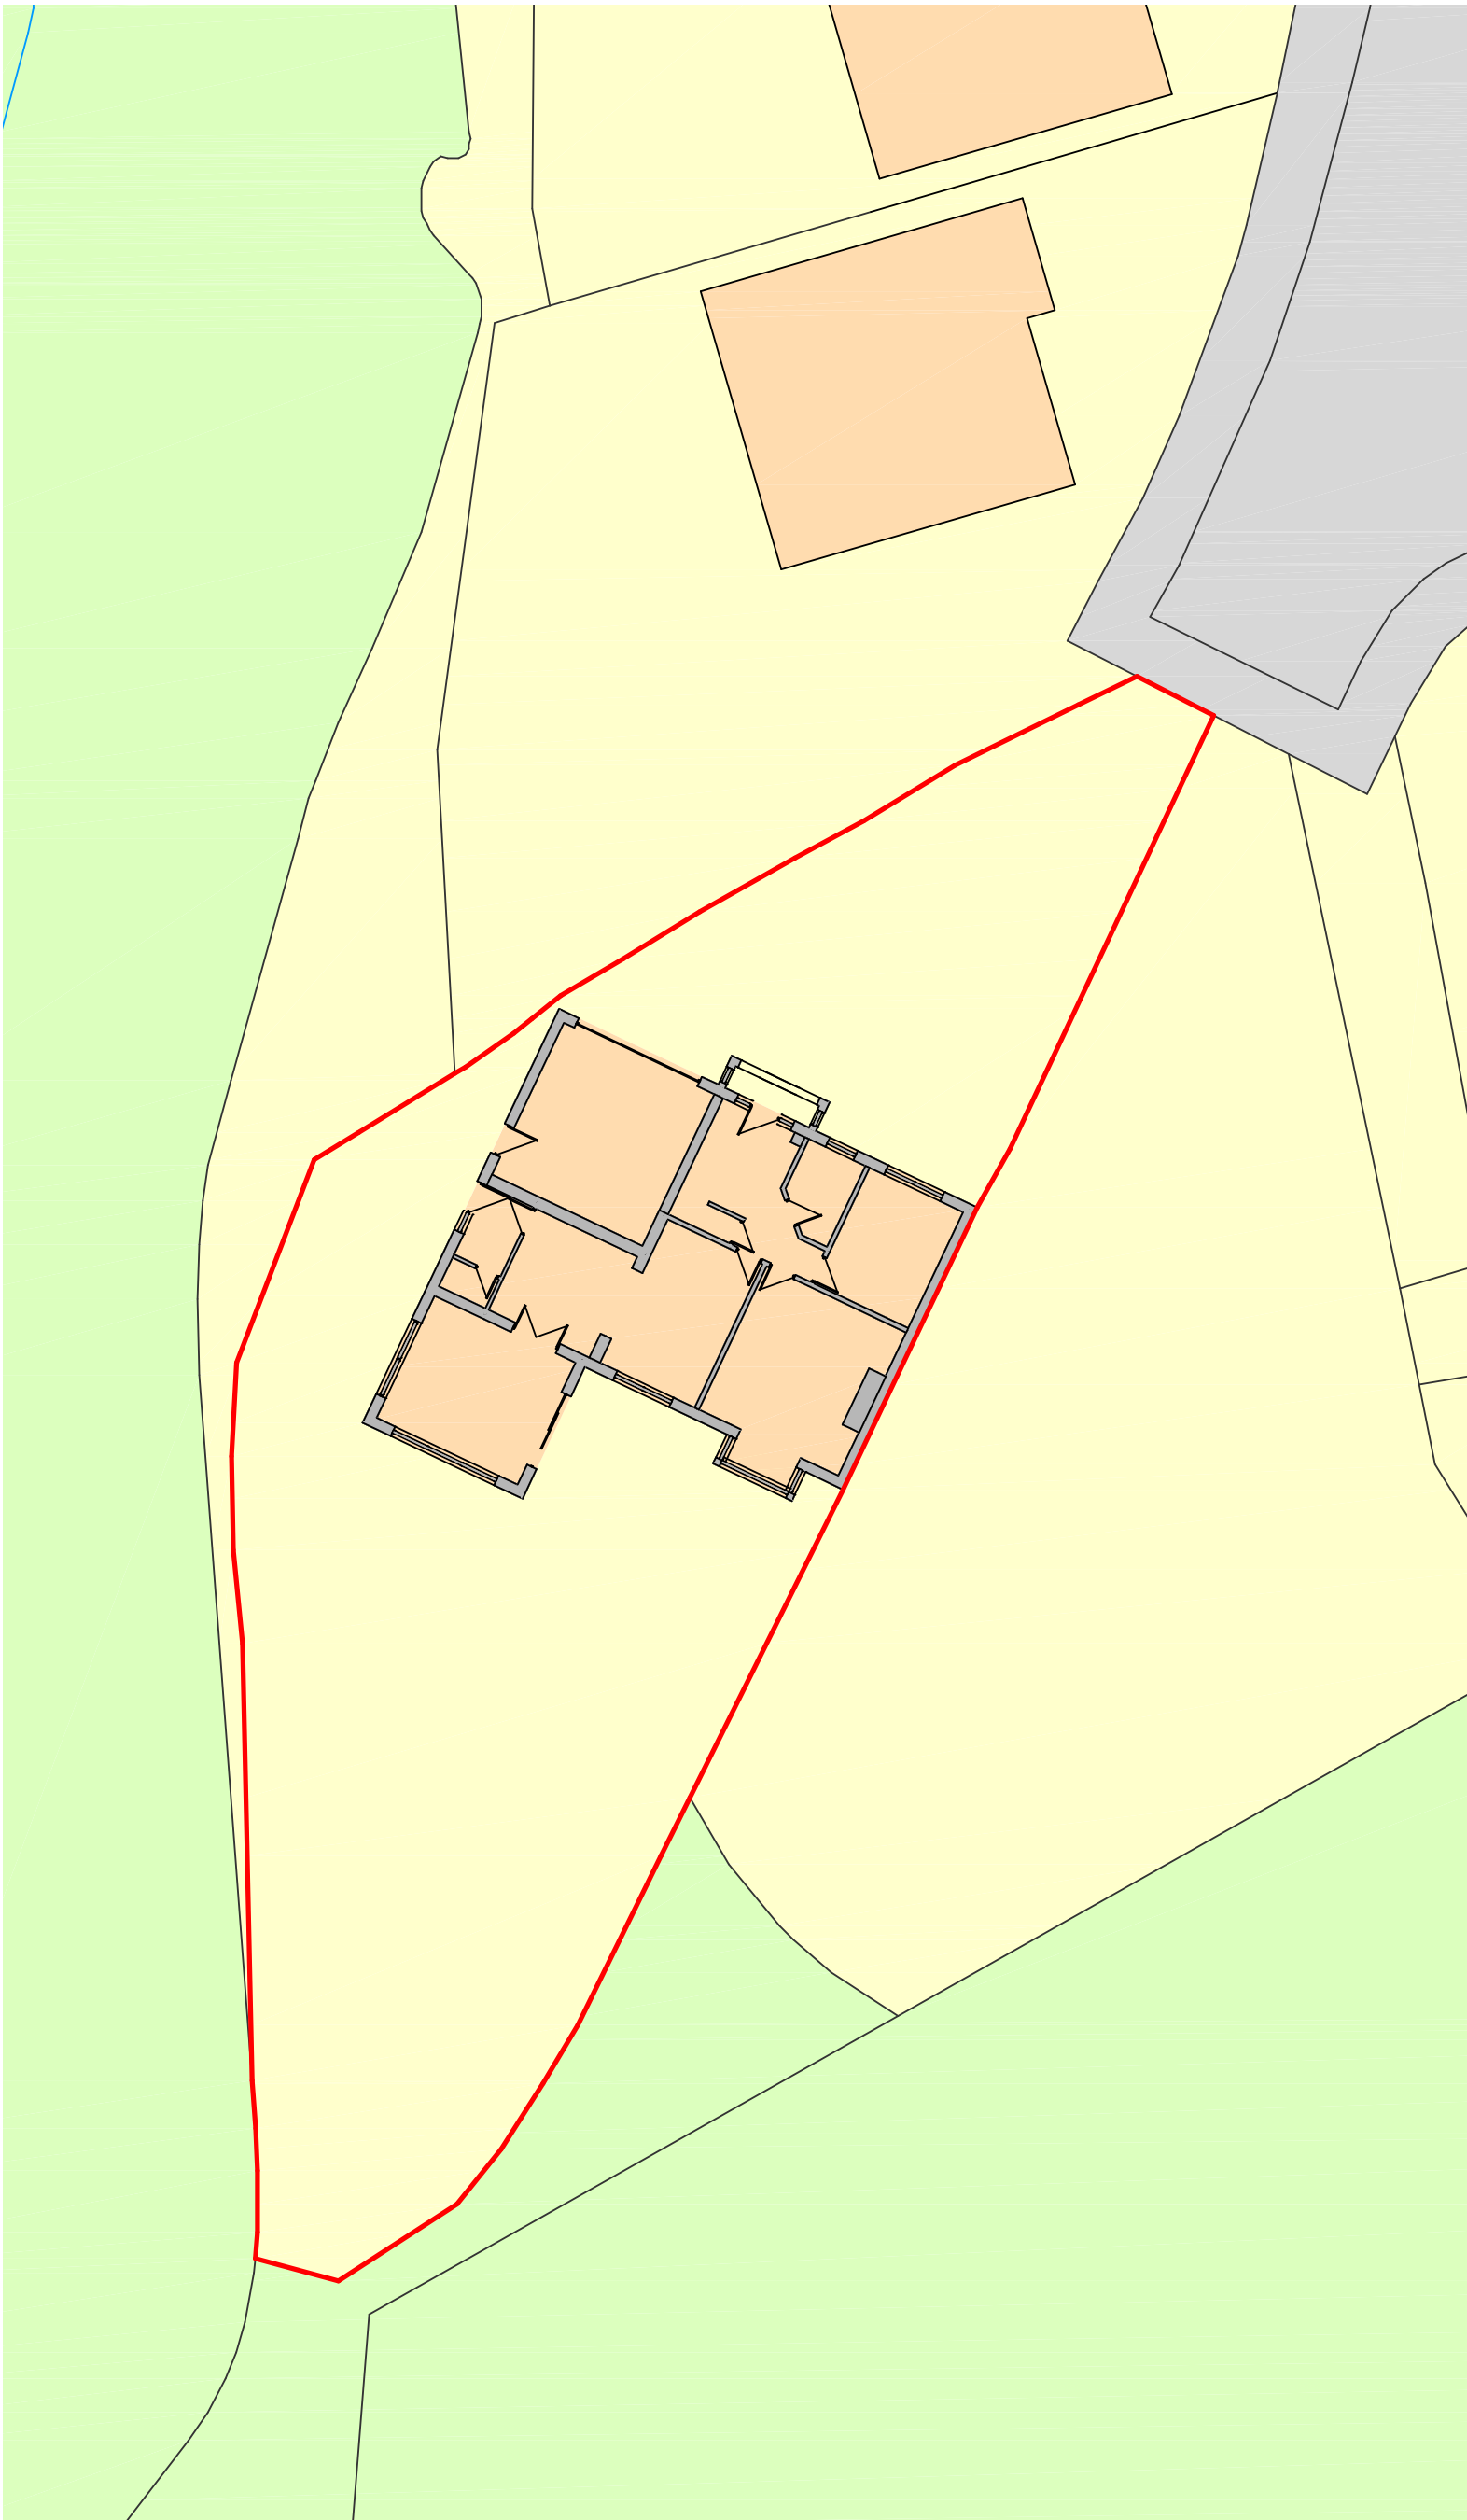
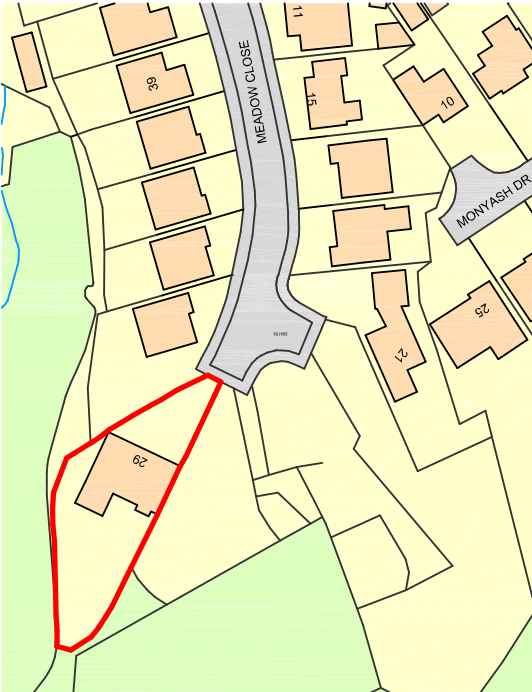


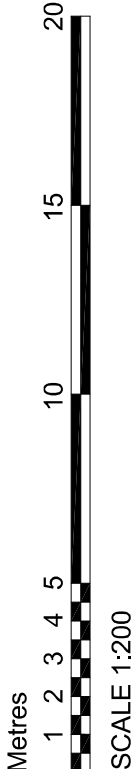

Site Plan as Existing & Proposed

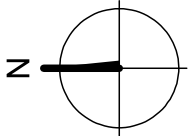

Site Location Plan

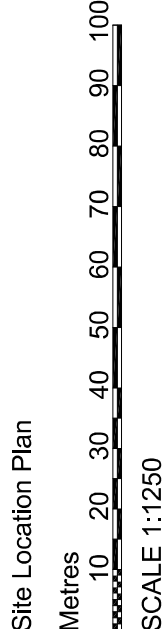

DBD Architectural Consultancy Ltd ©2021

1. Copyright is vested with DBD Architectural Consultancy Ltd.
2. All dimensions to be checked on site before proceeding.
3. Contractor to check/adjust dimensions of new work to suit existing conditions.
4. Contractor must notify the architect of any discrepancies before proceeding.
5. All drawings to be read in conjunction with all other construction drawings and specs.

Rev	Date	Description



DBD Architectural Consultancy Ltd
50 Broad Street, Leek,
Staffordshire, ST13 5NS
01538 861118
www.dbdconsultants.co.uk

K Towers & M Whyte
29 Meadow Close
Leek
ST13 5TX

Drawn

Roof Space Conversions

Drawn

Site Plans

Drawn

Issue	Planning	Date	16.03.21
Author	AJ	Project	2408
Scale	1:200	Drawn	16.03.21
Drawing Number	PL 01		