



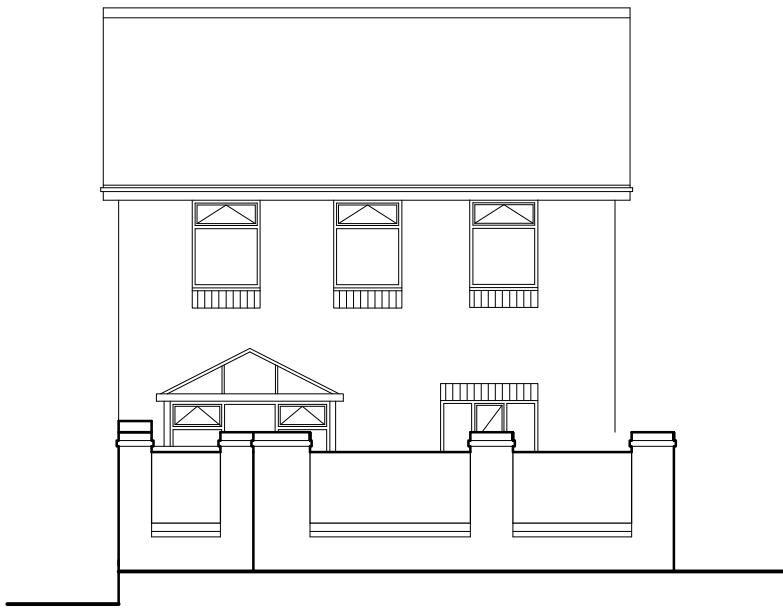


Existing South East Elevation

Scale 1 : 100

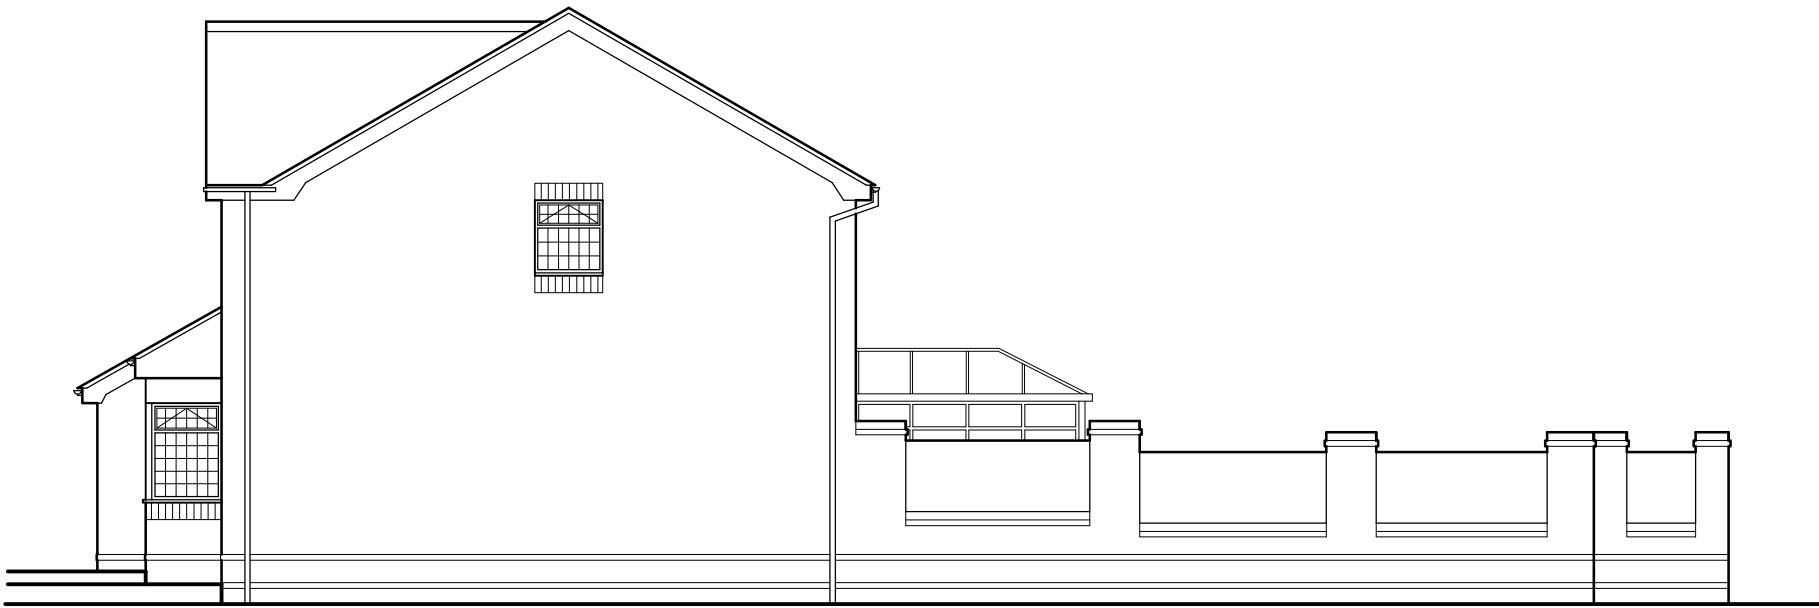


Existing South West Elevation

Scale 1 : 100

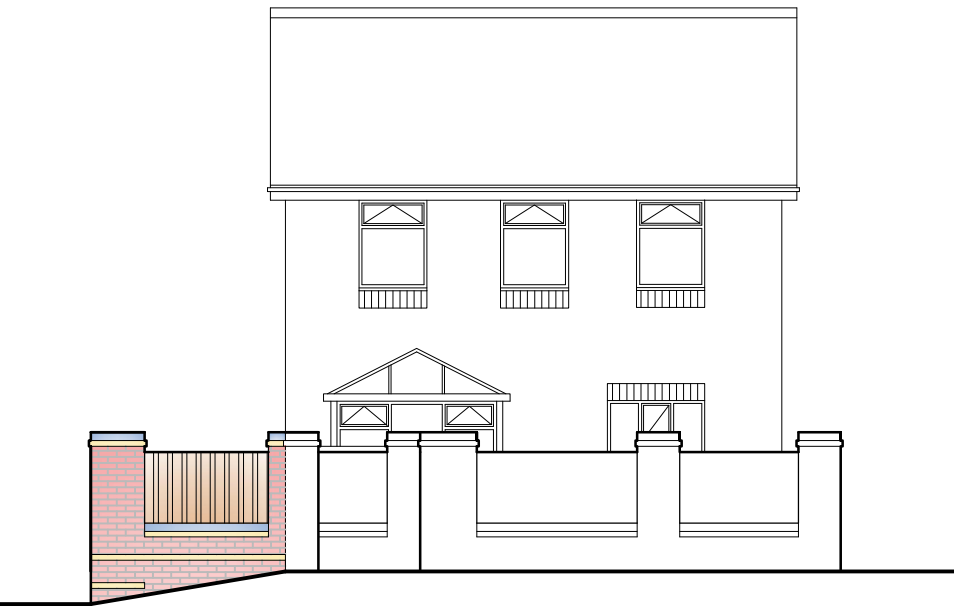


Existing South East Elevation

Scale 1 : 100

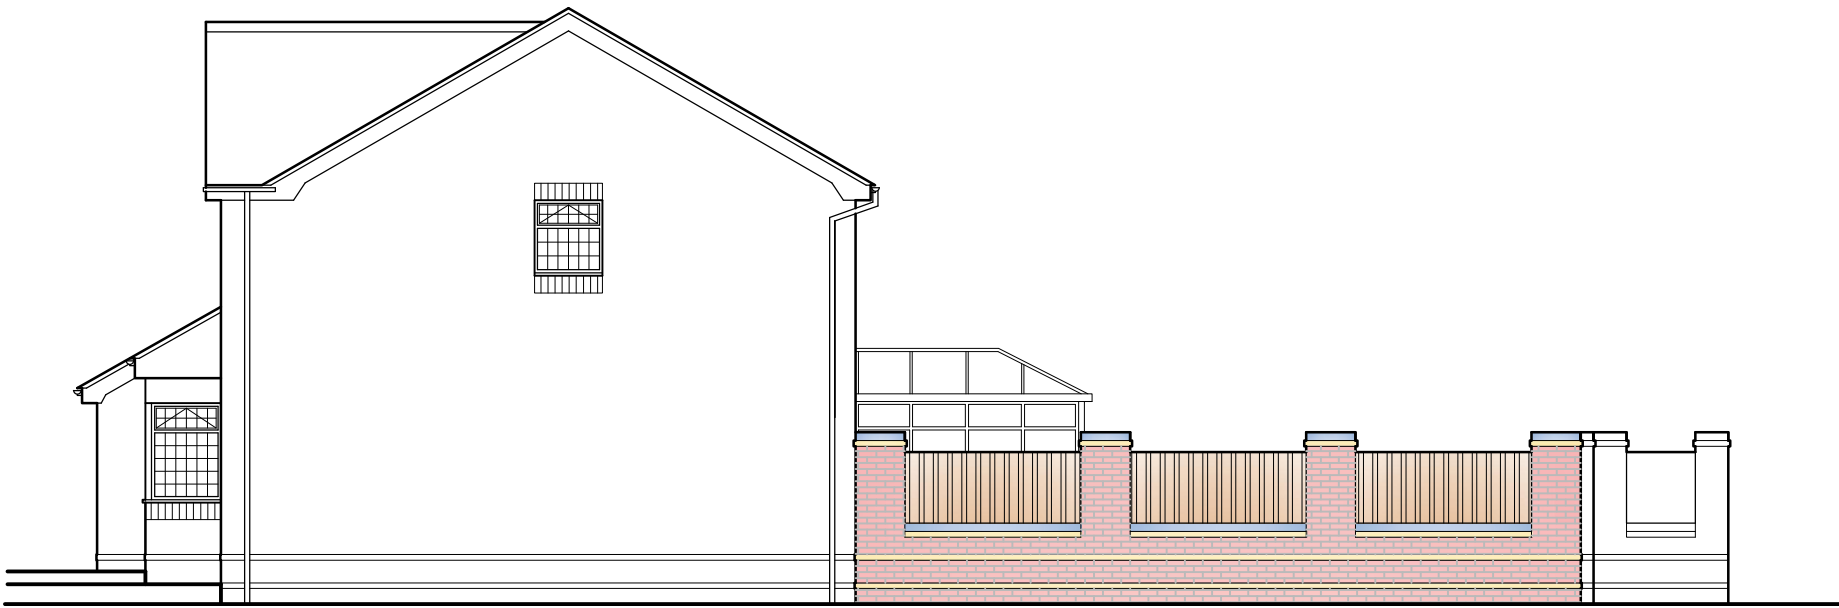


Proposed South West Elevation

Scale 1 : 100

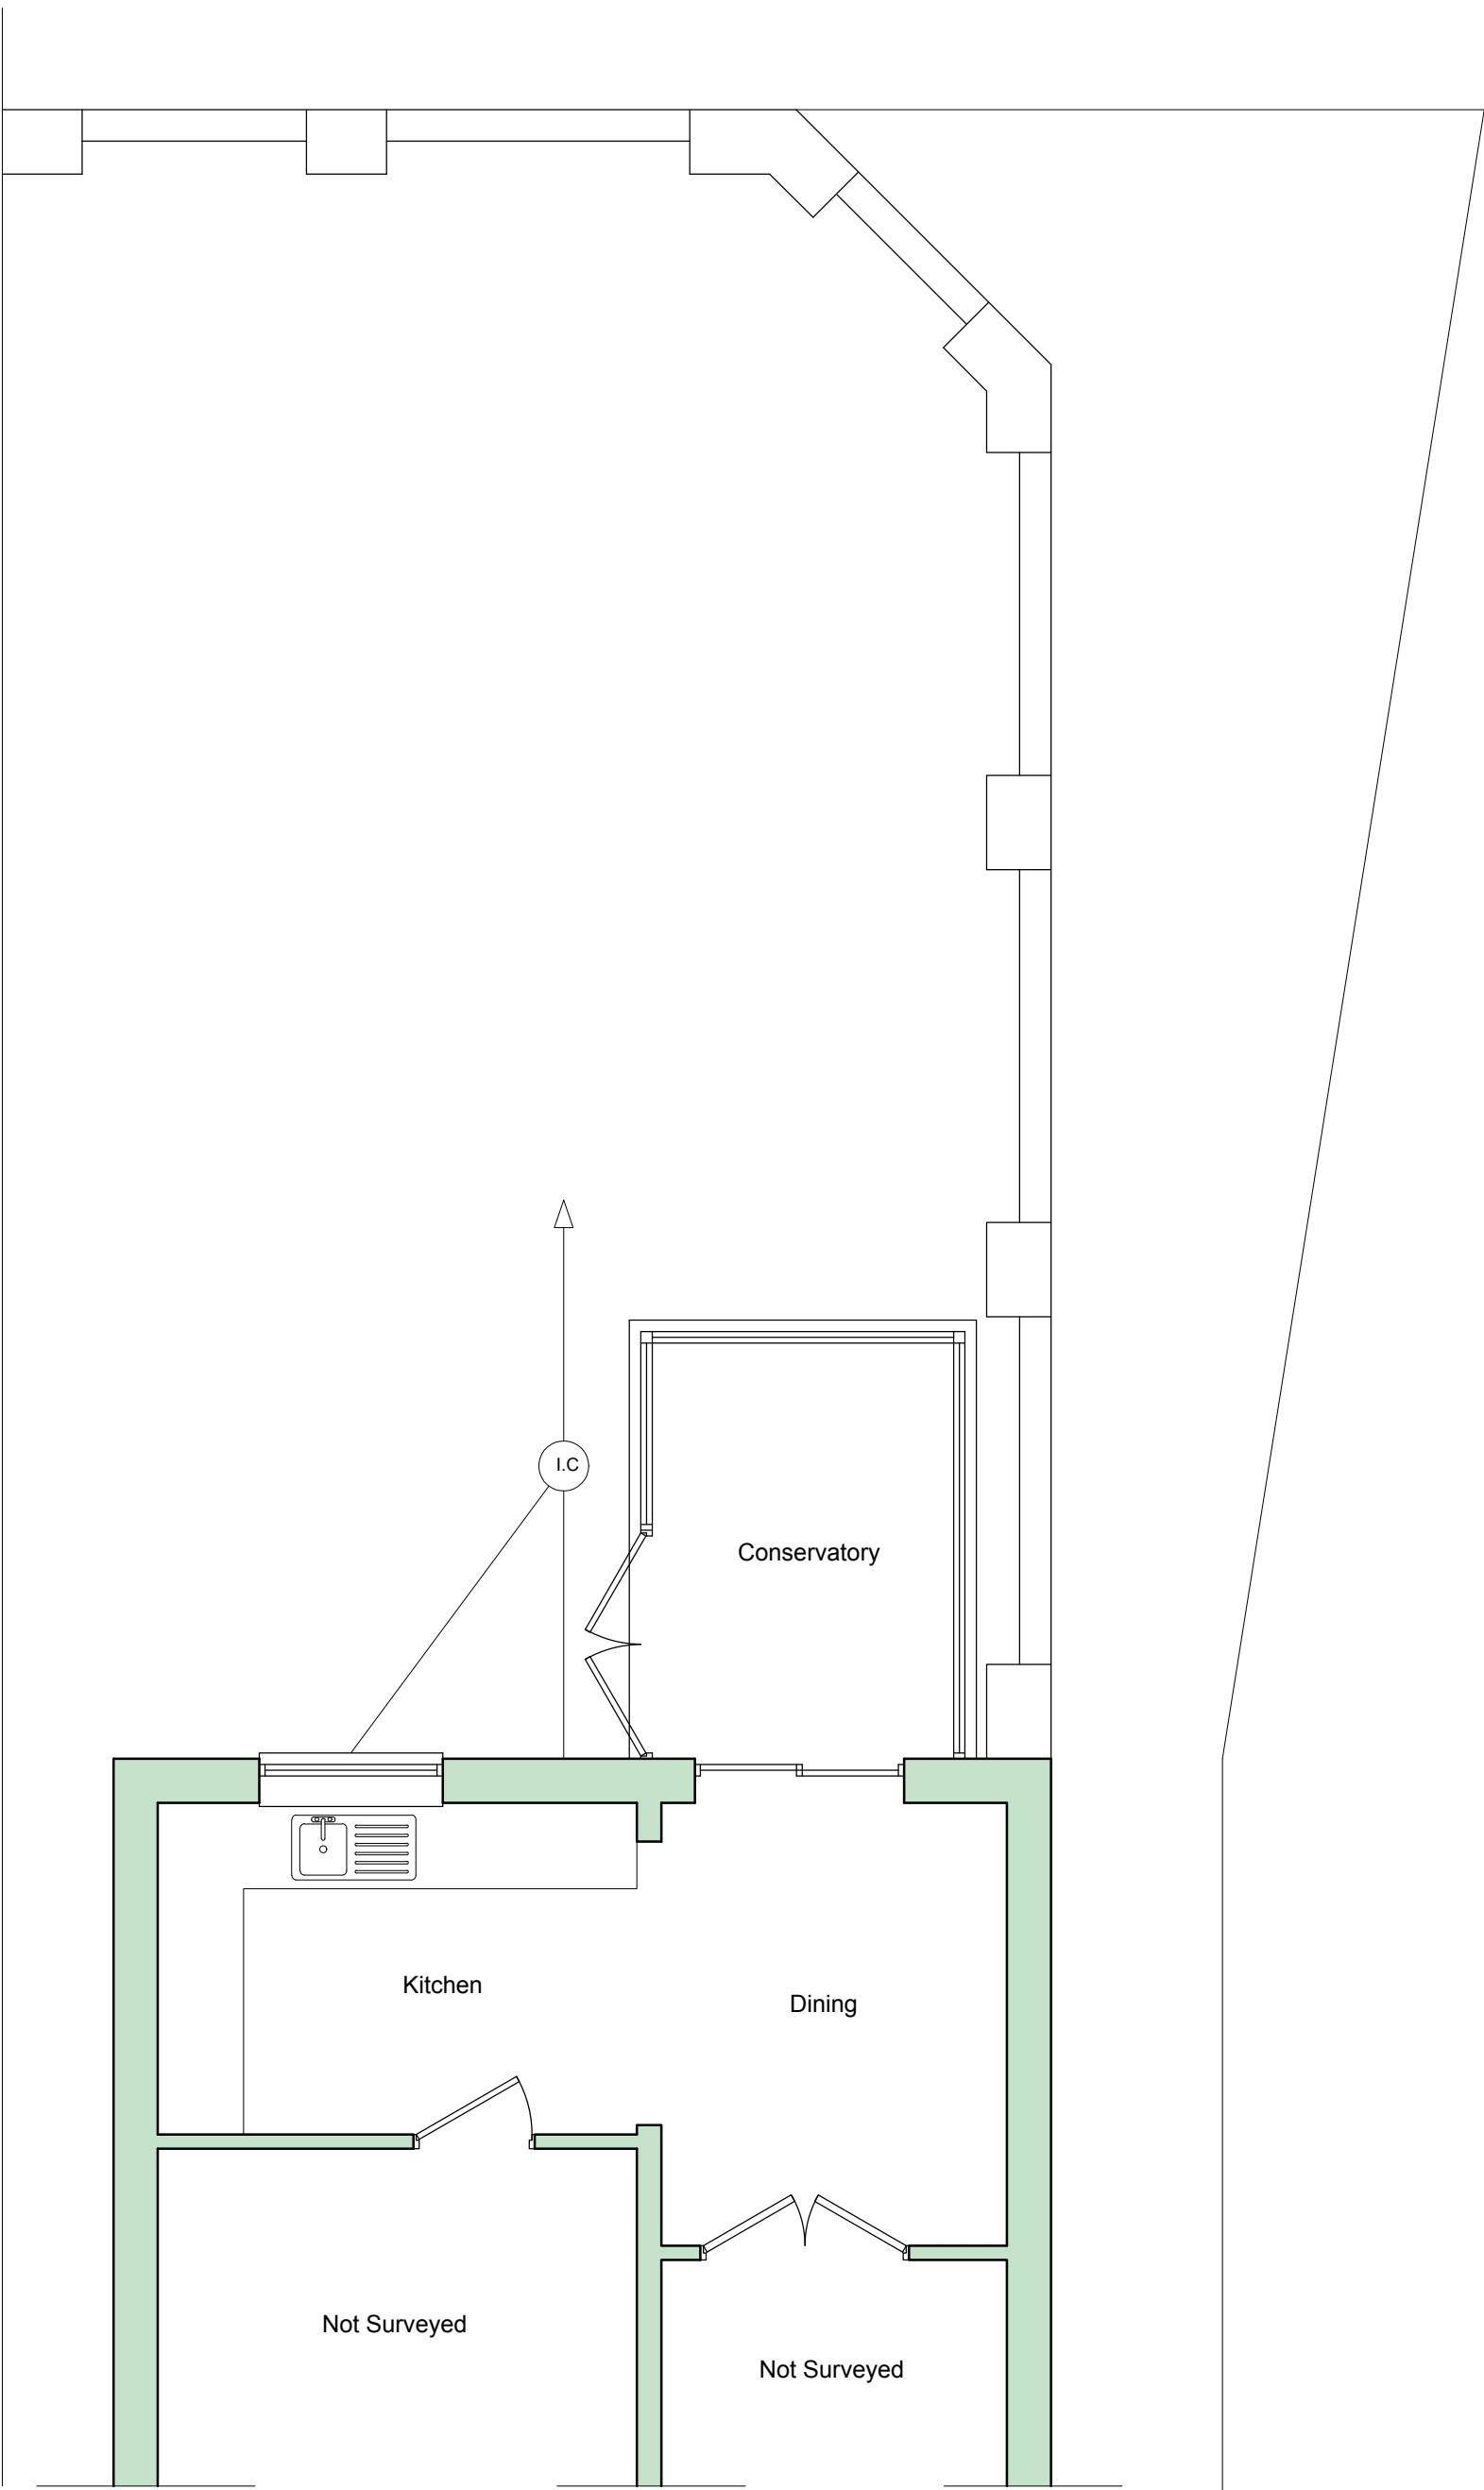


Existing Ground Floor Plan

Scale 1 : 50

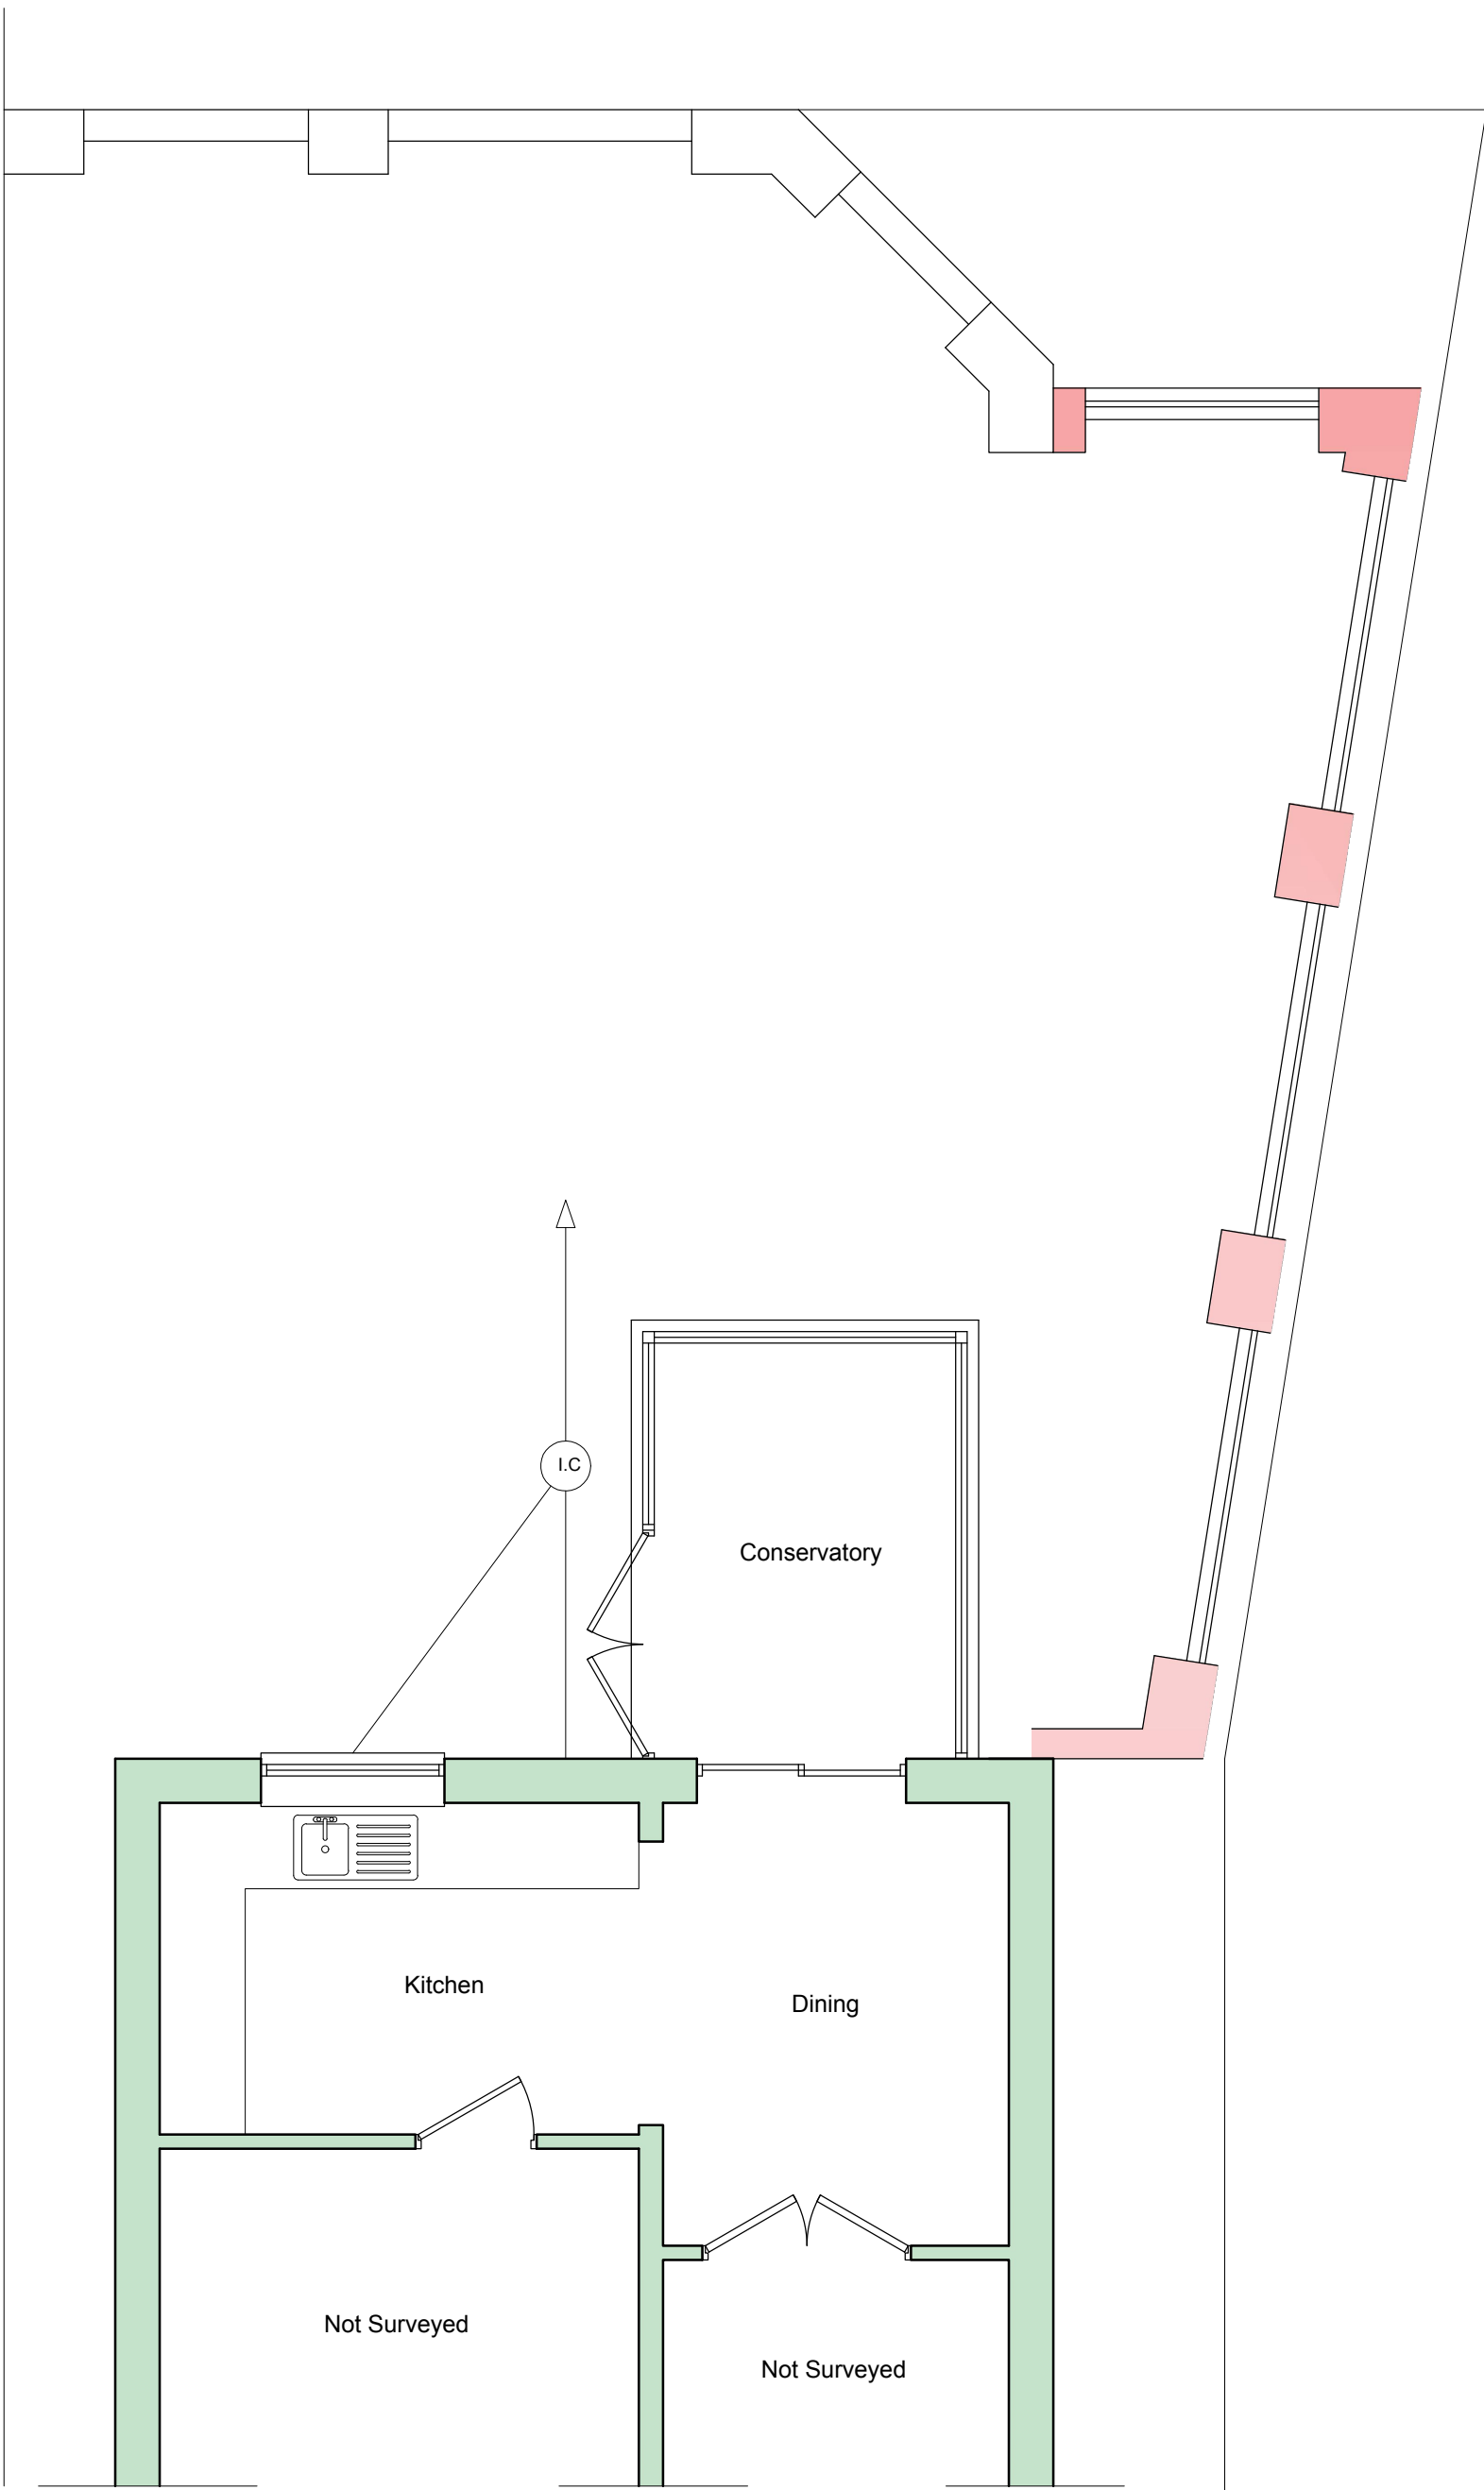

Proposed Ground Floor Plan


Scale 1 : 50

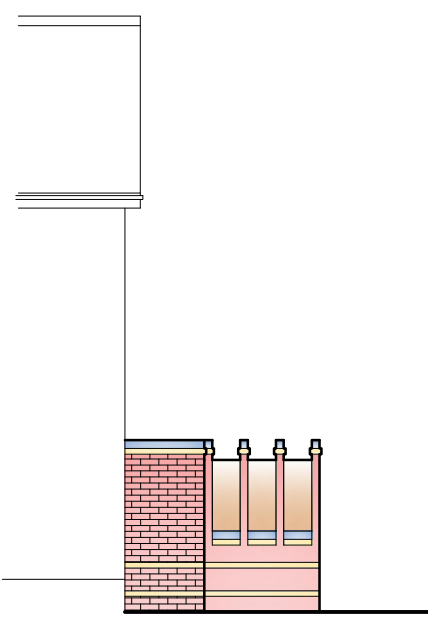

Proposed North West Elevation

Scale 1 : 100

Ordnance Survey
Ukmapcentre.com

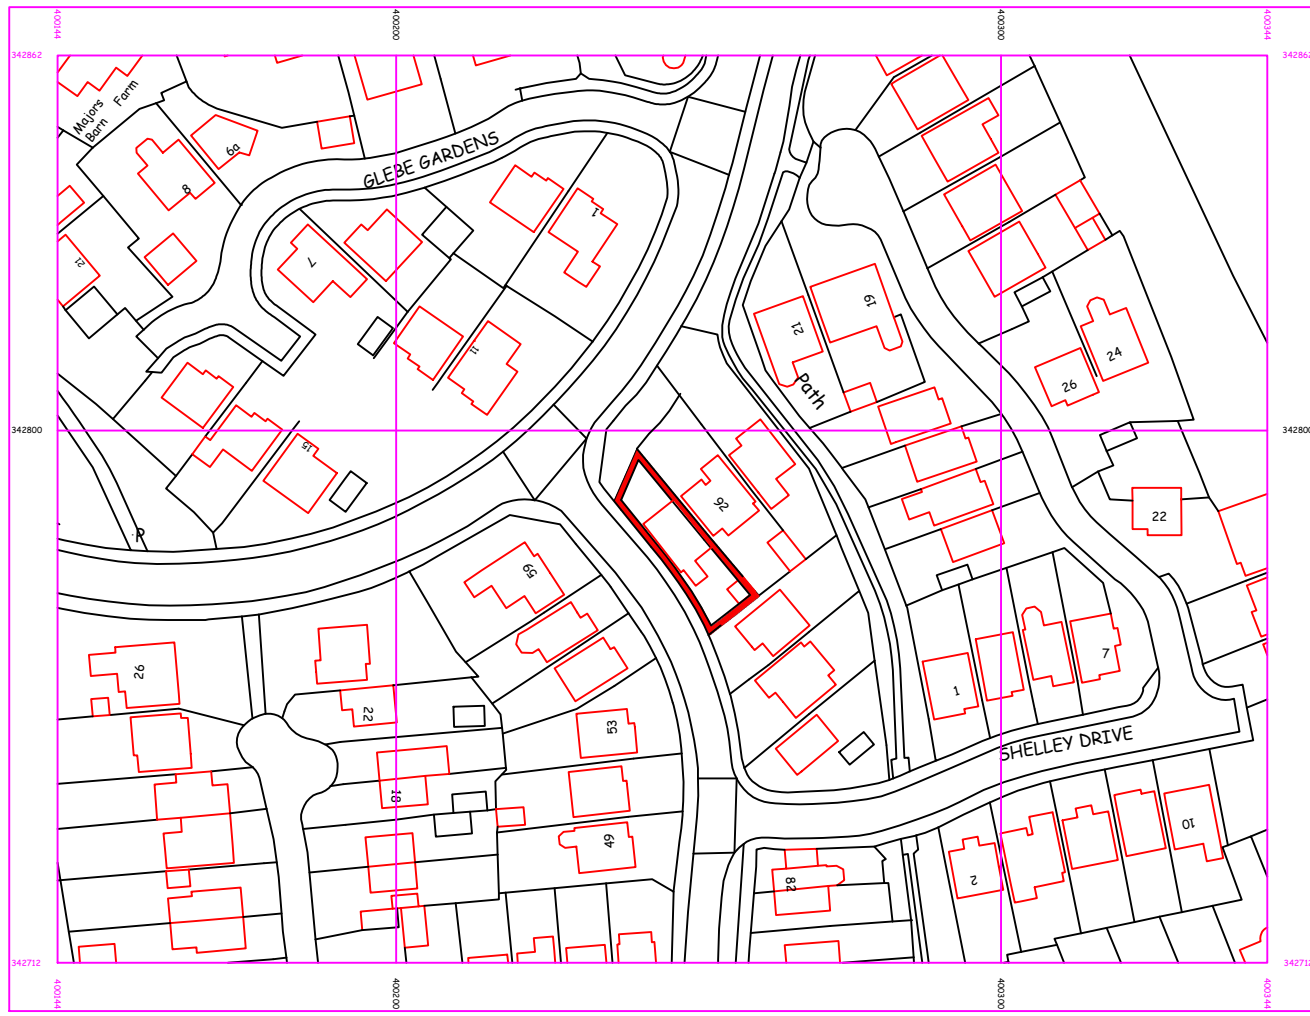

© Crown Copyright and database right 2021
Ordnance Survey. All Rights Reserved.
Representations in which are in part or wholly
derived from Ordnance Survey data.

Location Plan

Scale 1 : 1250



SCALE 1:50



SCALE 1:100

Rev.	Revision Description	Drm		Date
 Startin & Co PROPERTY DESIGN 60 Carter Street, Uttoxeter, Staffordshire, ST14 6EU ☎ 01889 307 454 ✉ info@startinco.com				
Client: Mrs M Avery 90 Coleridge Drive Cheadle , ST10 1XA				
Title: Proposed Alterations To Garden Wall Existing & Proposed Plans & Elevations				
Drawn by: AJS		Date: April 2021		Index No.:
Scales: As shown, Paper Size A1.				
Drawing No: 2021-034-010				Revision P2