




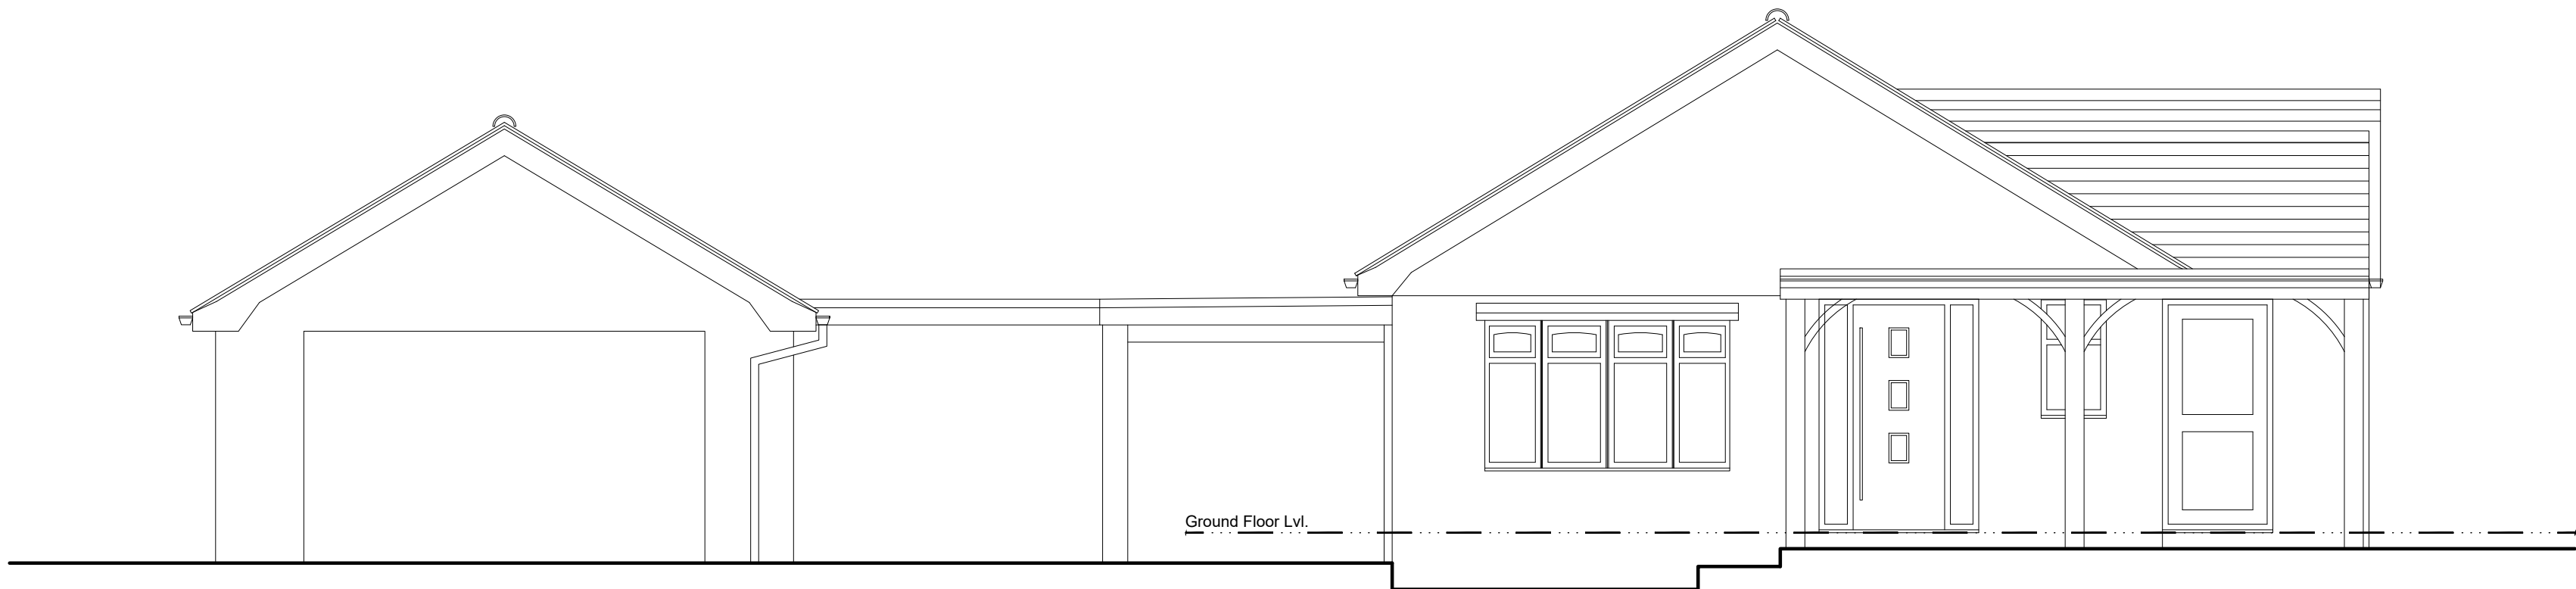

Proposed Front Elevation (South Facing Elevation)

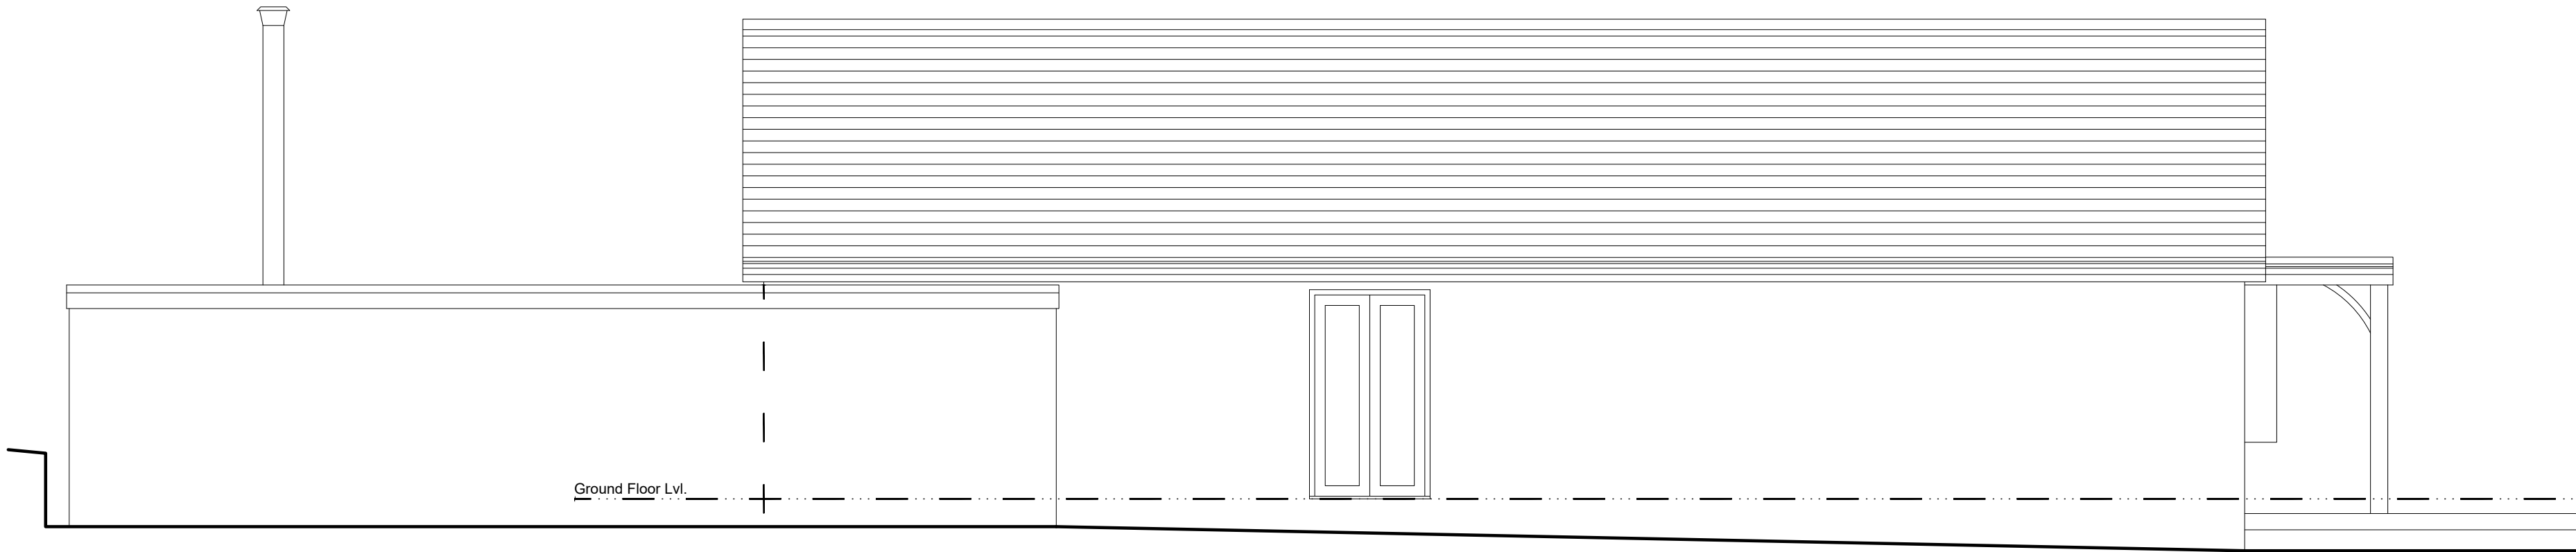

Proposed Side Elevation (West Facing Elevation)

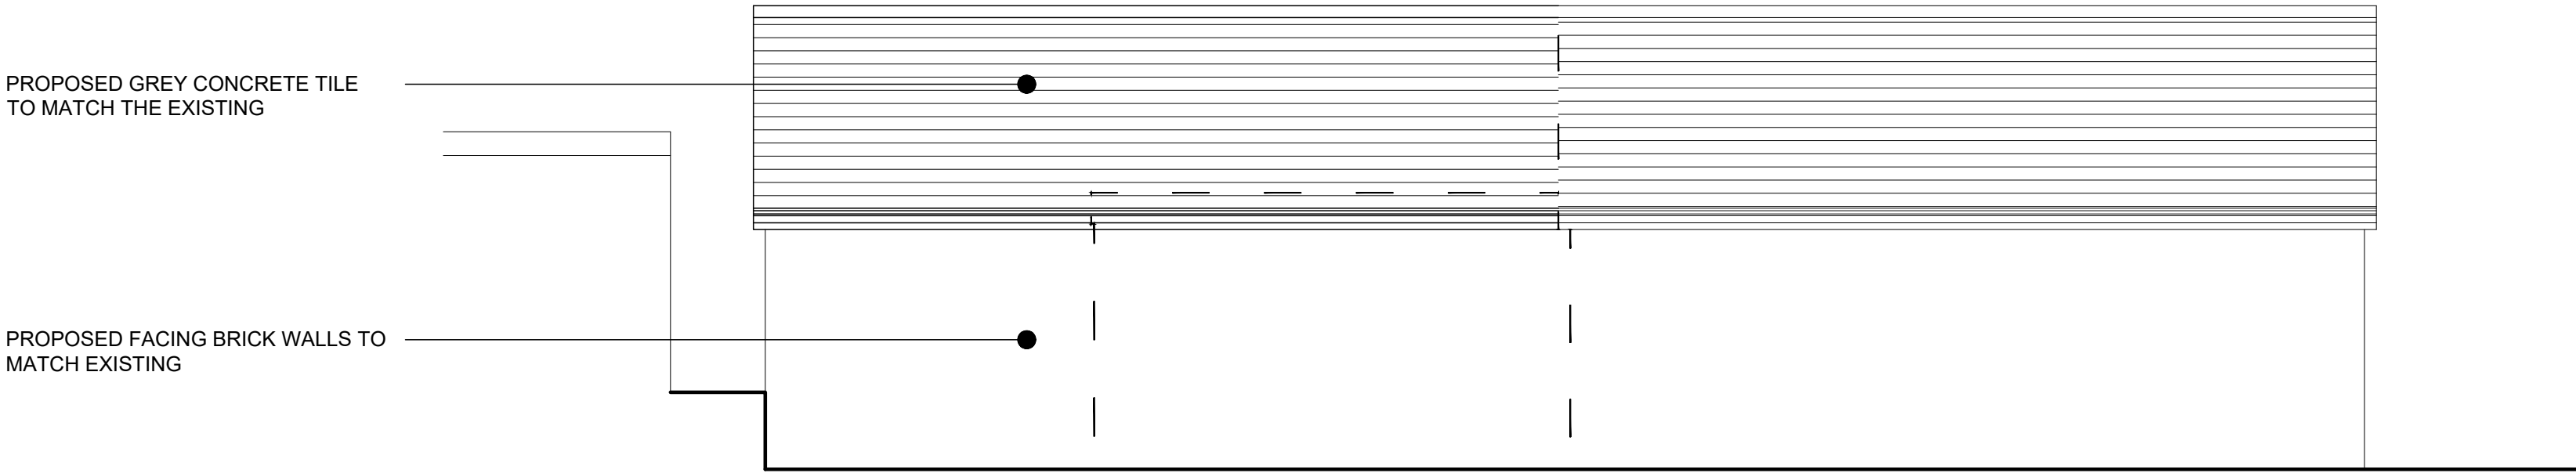

Proposed Side Elevation Detached Garage (West Facing Elevation)

SCALE BARS			
1:50 (mm)	0 1000 2000	0 1000 2000	0 1000 2000
1:100 (mm)	0 1000 2000	0 1000 2000	0 1000 2000
1:200 (mm)	0 1000 2000	0 1000 2000	0 1000 2000
1:500 (m)	0 5 10 15 20	0 5 10 15 20	0 5 10 15 20
1:1250 (m)	0 10 20 30 40	0 10 20 30 40	0 10 20 30 40

GENERAL NOTES

The contractor is to check all setting out dimensions are in accordance with the project specific drawings as approved by the planning department prior to commencing construction works. Contact Epoch Architecture Ltd as required for clarification.

All building work is to conform with the 2010 Building Regulations and all subsequent revised documents and to the satisfaction of the building control officer.


Works to be completed in strict accordance with all project specific documents produced in accordance with the CDM Regulations 2015.

It remains the duty of the client and contractor to establish all legal boundaries on site.

This drawing and its contents remain the copyright of Epoch Architecture Ltd.

KEY	
F.C.	- Floor - Cell Height
C.H.	- Head Height
D.H.	- Door Head Height
(2350)	- Floor - Ceiling Height
(E)F.W.I.C.#	- Existing Foul Water Inspection Chamber
(E)S.W.I.C.#	- Existing Surface Water Inspection Chamber
(E)C.W.I.C.#	- Existing Combined Water Inspection Chamber
(E)F.W.M.H.#	- Existing Foul Water Manhole
(E)S.W.M.H.#	- Existing Surface Water Manhole
(E)C.W.M.H.#	- Existing Combined Water Manhole
(P)	- Denotes Proposed
RWP	- Rainwater Pipe
SVP	- Soil Vent Pipe
S.S.	- Sub-Stack
G	- Gully
BIG	- Back Inlet Gully
M.J.	- Movement Joint

Revision Description		Date
Client	Mr & Mrs Walker	
Project	9 Beech Close Biddulph Moor Extension & Alterations	
Drawing Title	Proposed Elevations Sheet 1	
Drawing Ref.	P252 - 204	
Date	02/08/21	1:50
Status	Feasibility	Contract
Status	Planning	Construction

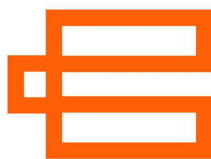

EPOCH
ARCHITECTURE

Epoch Architecture Ltd
12 Robin Hill,
Biddulph Moor, Staffordshire, ST8 7NN
T: 01782 929536
M: 07709 350128
E: jonathan@epocharchitecture.co.uk
W: www.epocharchitecture.co.uk

