



Copyright of this drawing is vested in the Architect and it must not be copied or reproduced without consent. Figured dimensions only are to be taken from the drawing. All dimensions must be taken from the drawing and not from the site. The Architect is not responsible for any errors or omissions in the drawing and is not liable for any loss or damage caused by the use of the drawing. THE ARCHITECT'S LIABILITY IS LIMITED TO THE DESIGN AND CONSTRUCTION OF THE WORK AND DOES NOT EXTEND TO ANY OTHER MATTER. THE ARCHITECT'S LIABILITY IS LIMITED TO THE DESIGN AND CONSTRUCTION OF THE WORK AND DOES NOT EXTEND TO ANY OTHER MATTER.

Rev. | Down | Comments | Date

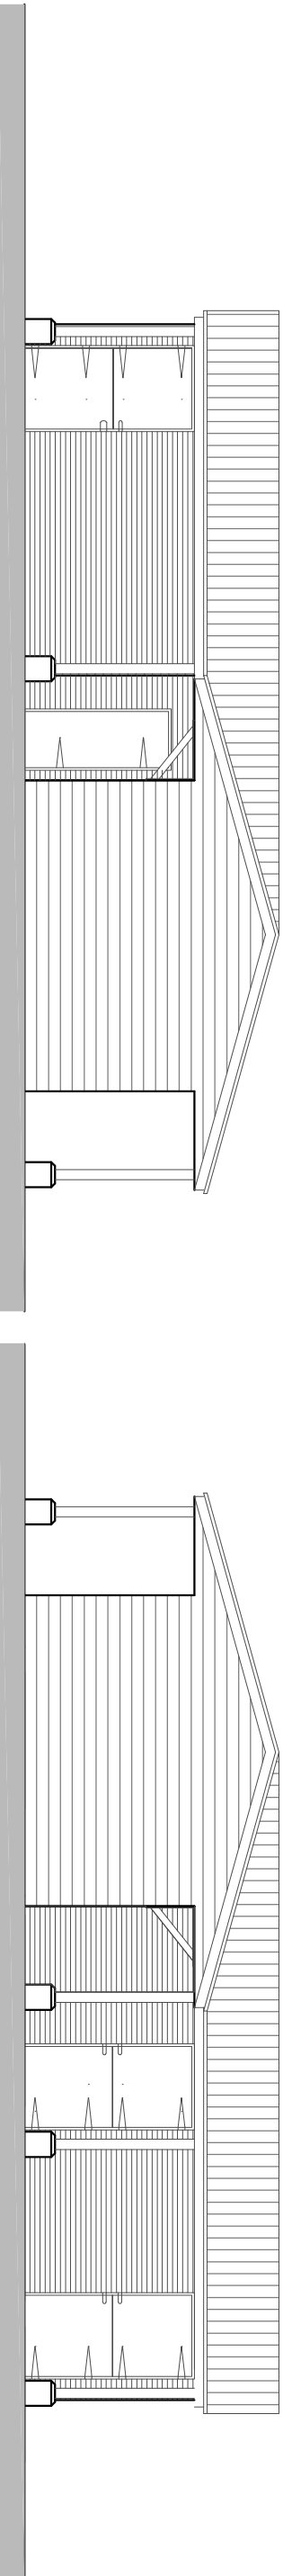


Elevation A Scale 1:100


Elevation B Scale 1:100

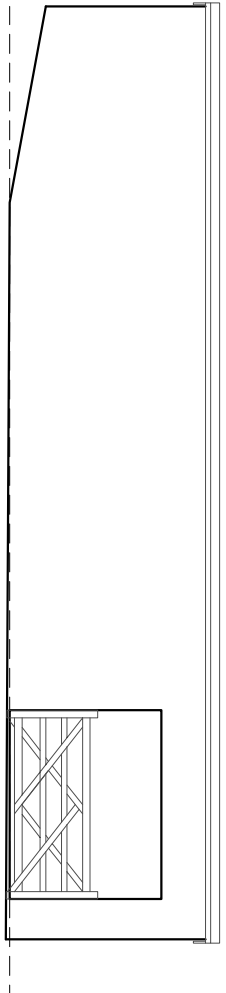


Existing front elevation Scale 1:100

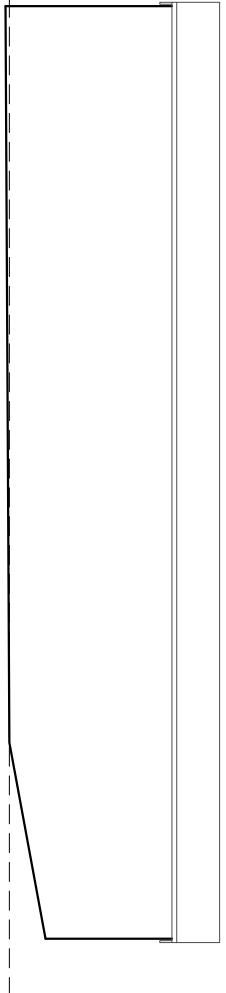


Existing rear elevation Scale 1:100

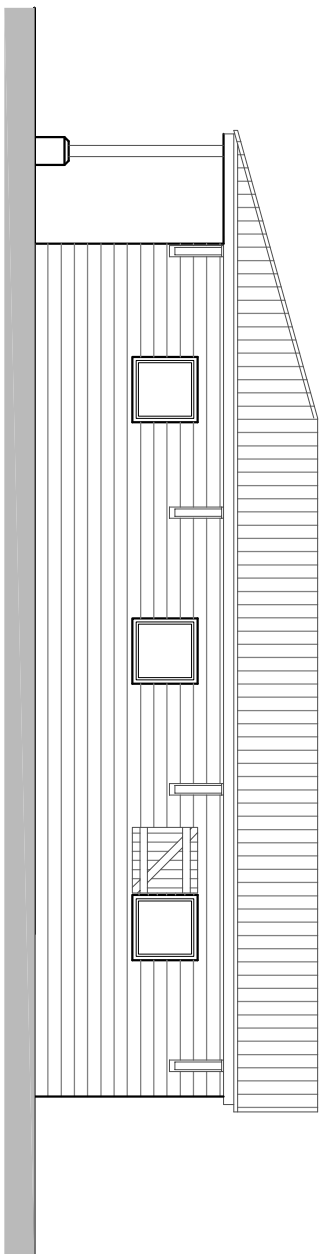


Elevation C Scale 1:100

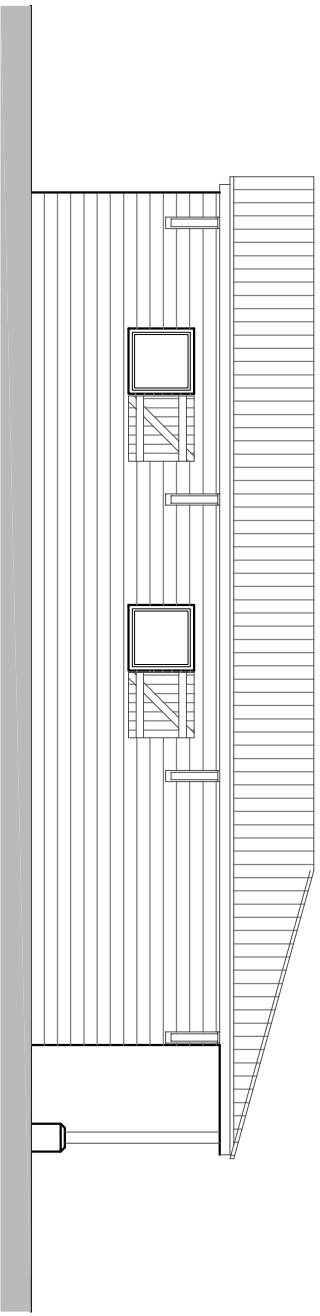


Elevation D Scale 1:100

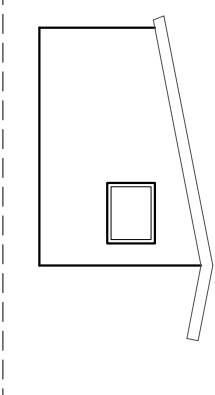


Existing side elevation Scale 1:100

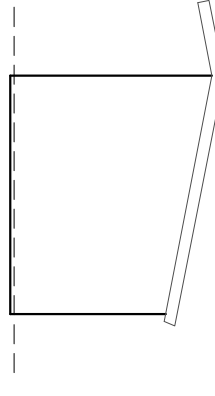

Existing side elevation Scale 1:100

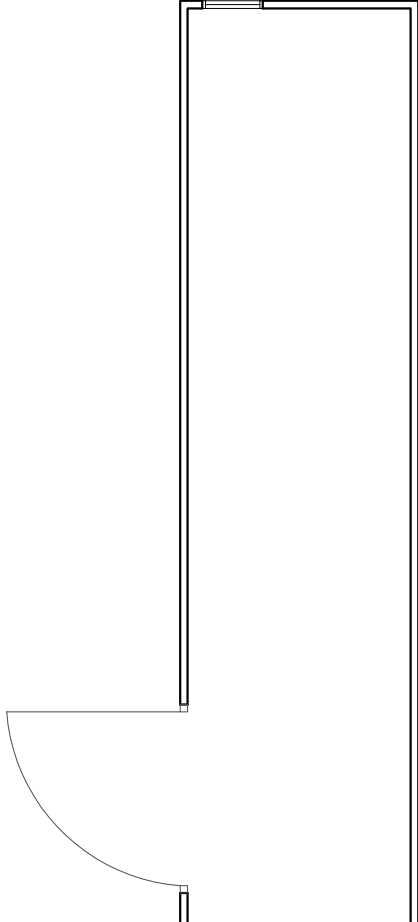


Existing Floor Plan Scale 1:100

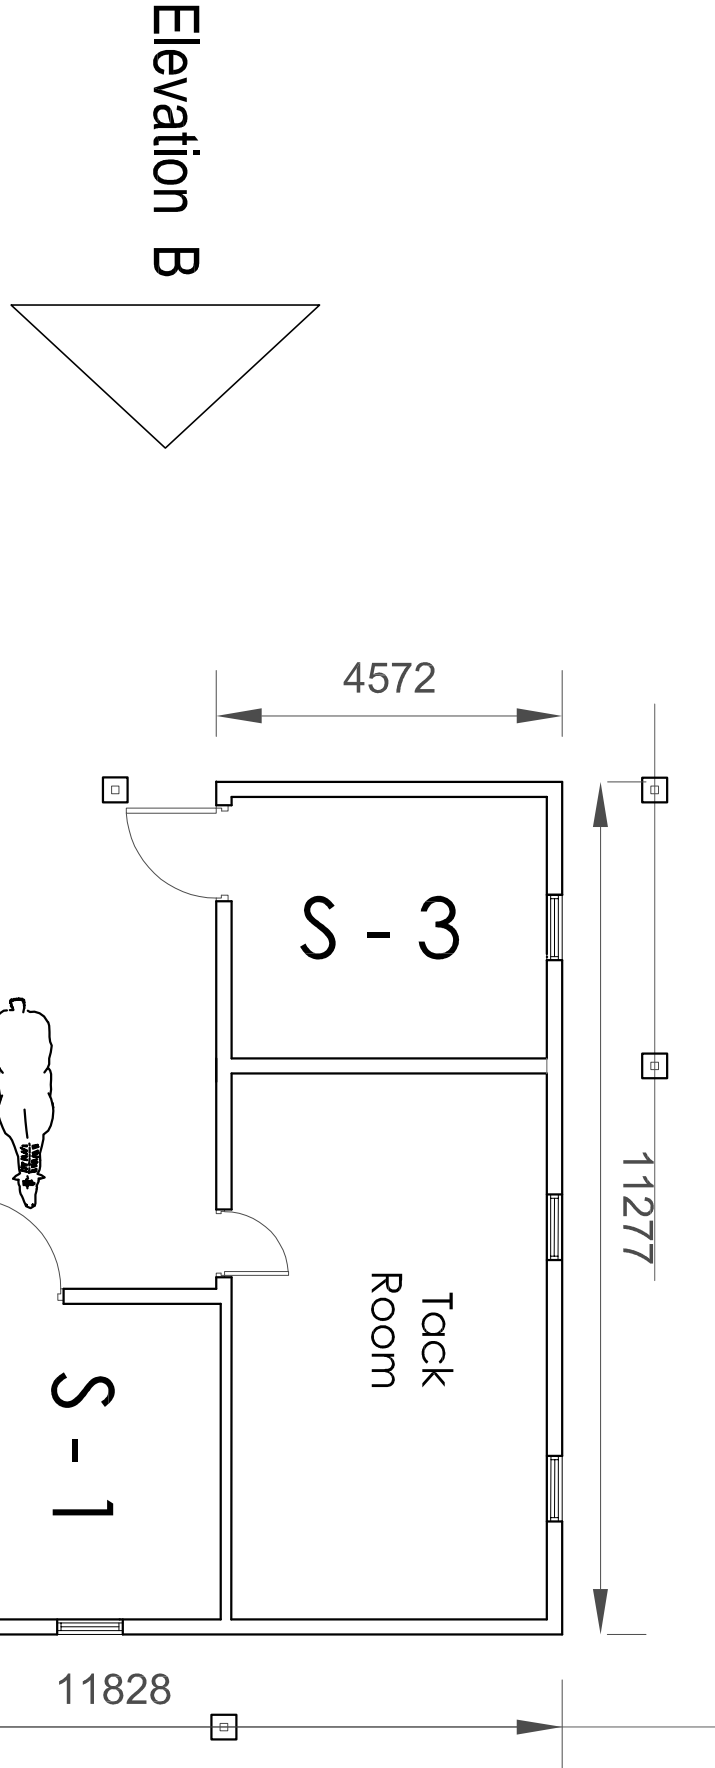

Elevation B

Elevation C


Elevation D

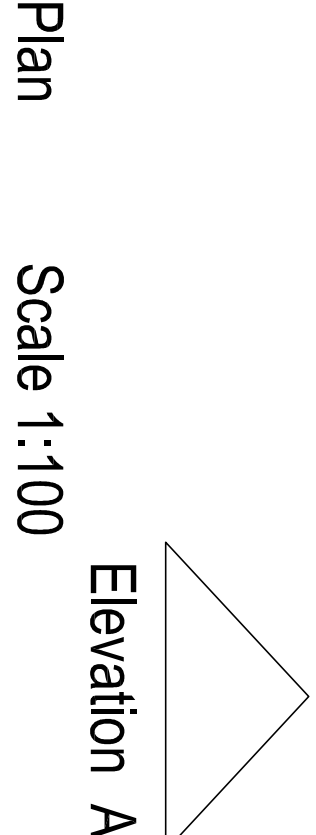

Plan

Scale 1:100

Elevation A

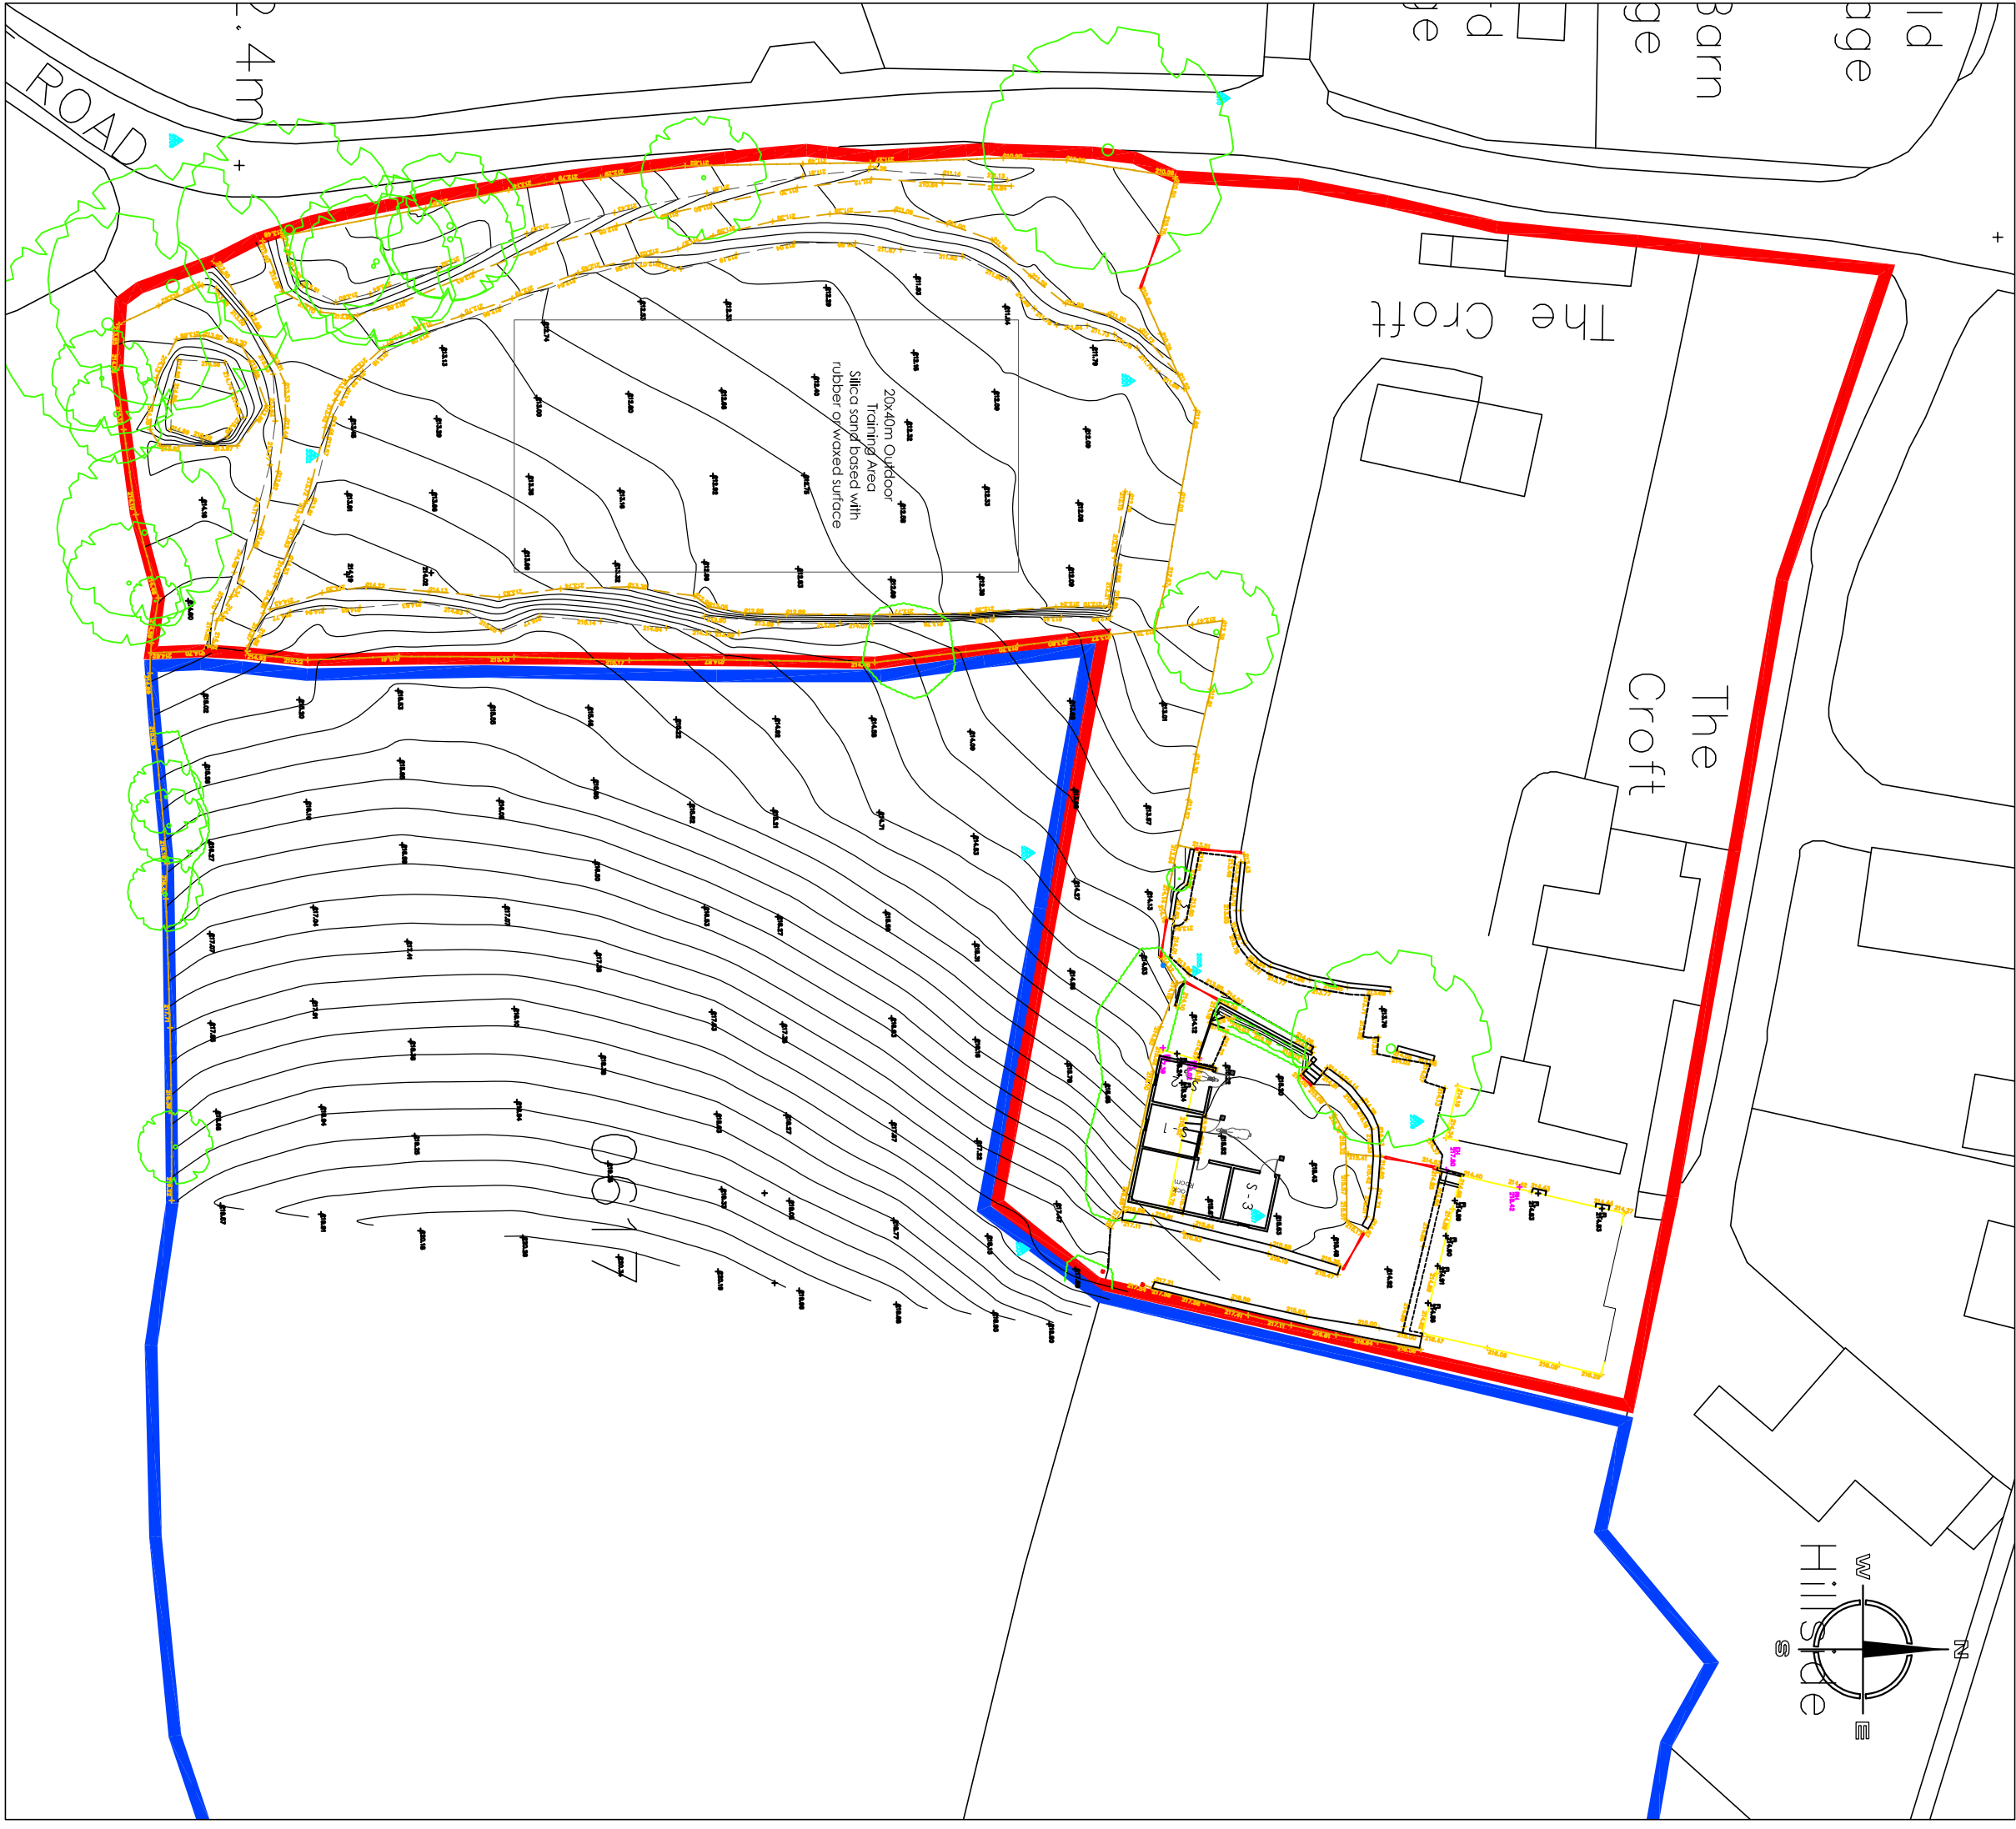

Site Plan

Scale 1:200



Existing stable block to be replaced with the proposed.

Hewitt&Carr Architects
A. Design House 1 17-19 Leek Road | Cheddale | ST10 1JE
T. 0153 575889
E. enquiries@hncarchitects.co.uk
W. www.hncarchitects.co.uk

Client
Mr K Boll

Project
Proposed Menage and replacement
stable block on land adjacent to house

Title
Stable Plan & Elevations As Proposed

Date
PLANNING

Date
July 2021

Scale
Scale @A1 1:100

Project No.
01099

Drawing No.
AL(0)04

Rev
A