


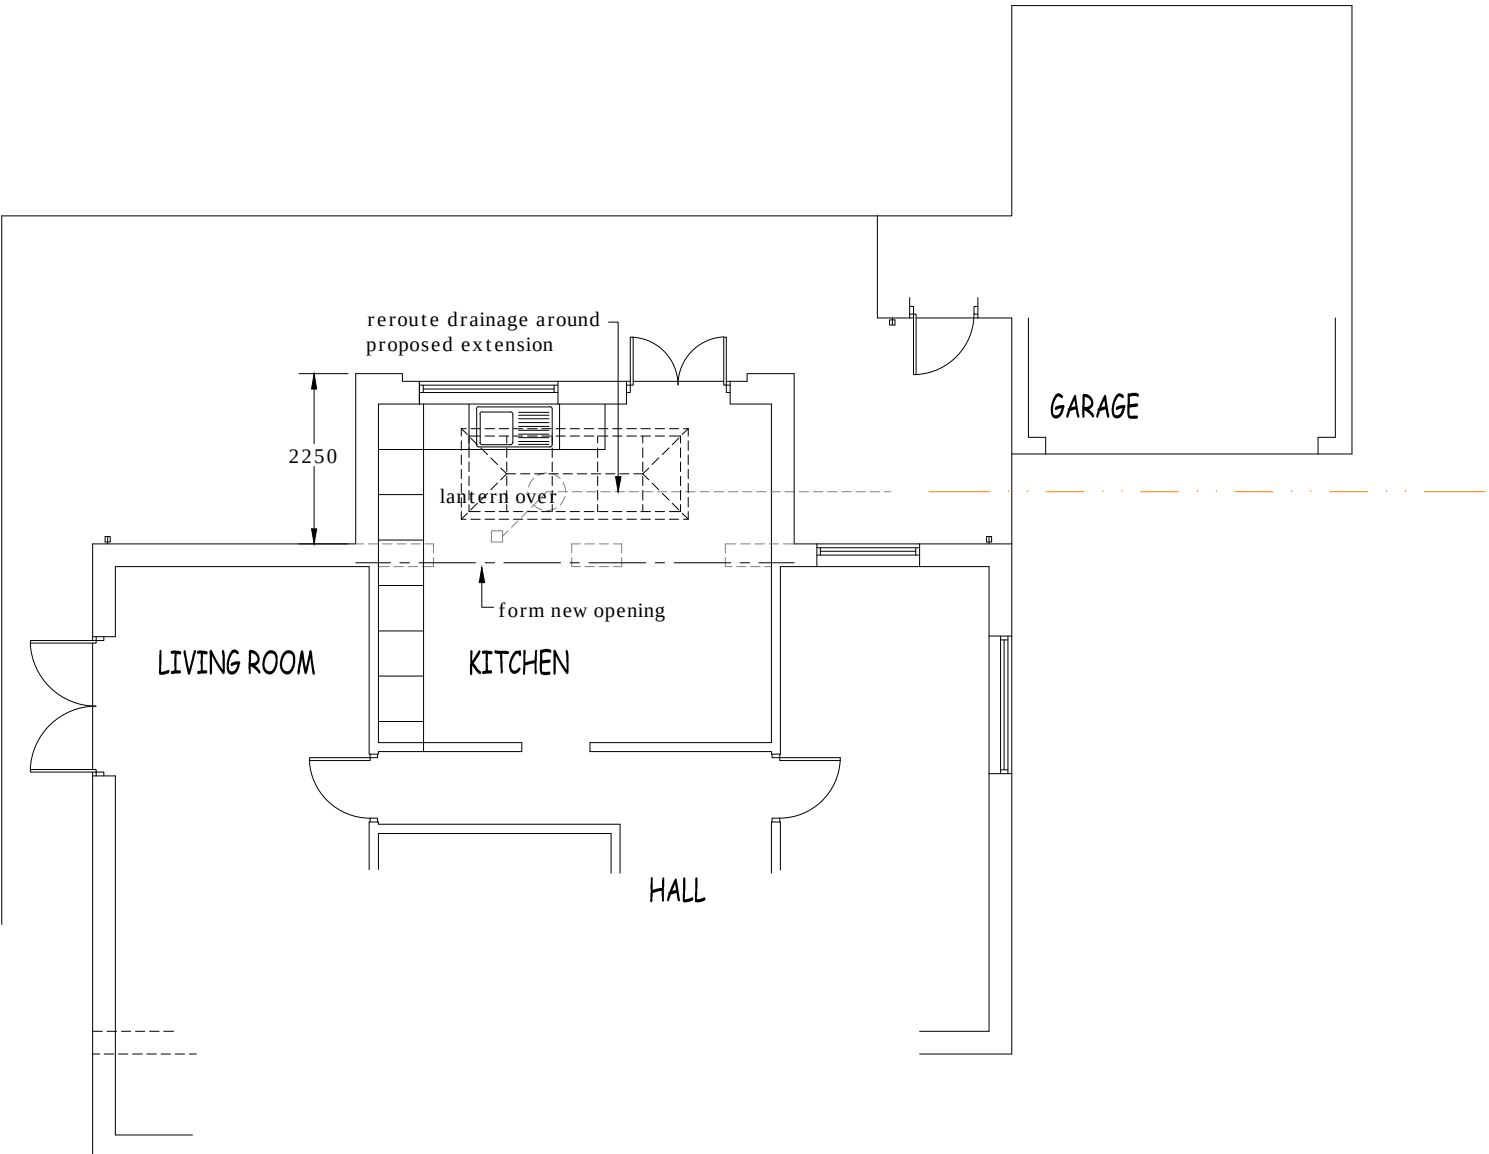


 


GROUND FLOOR PLAN

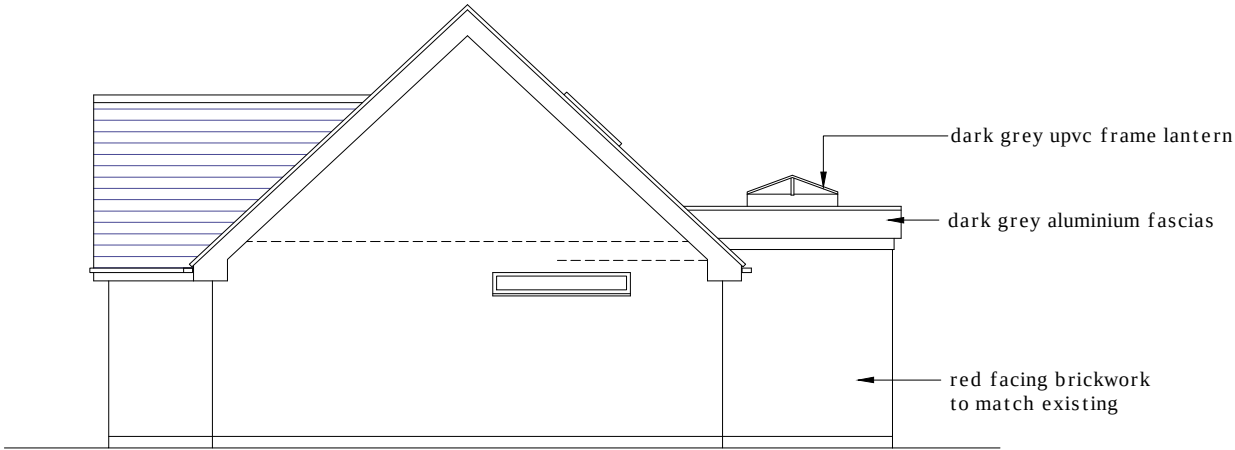

NORTH ELEVATION

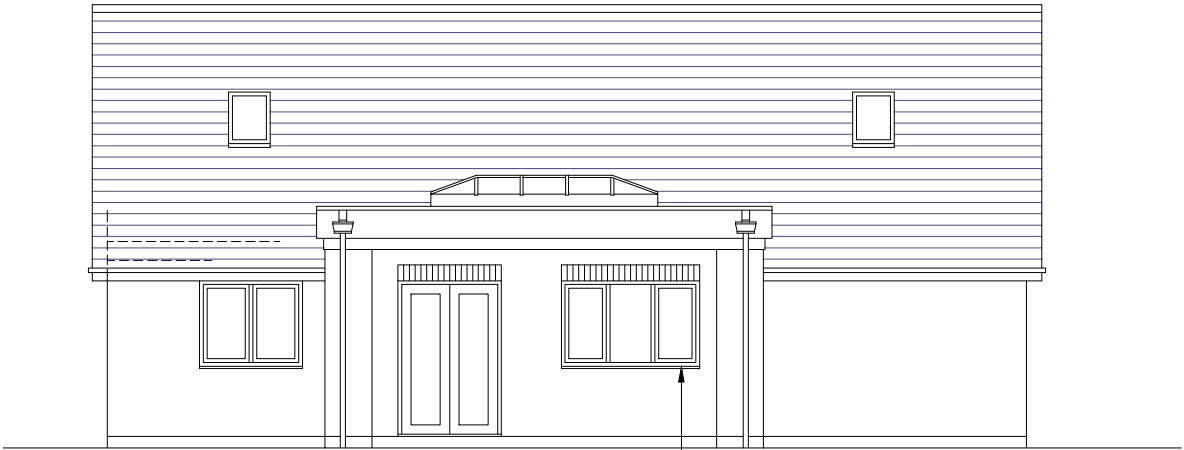


WEST ELEVATION

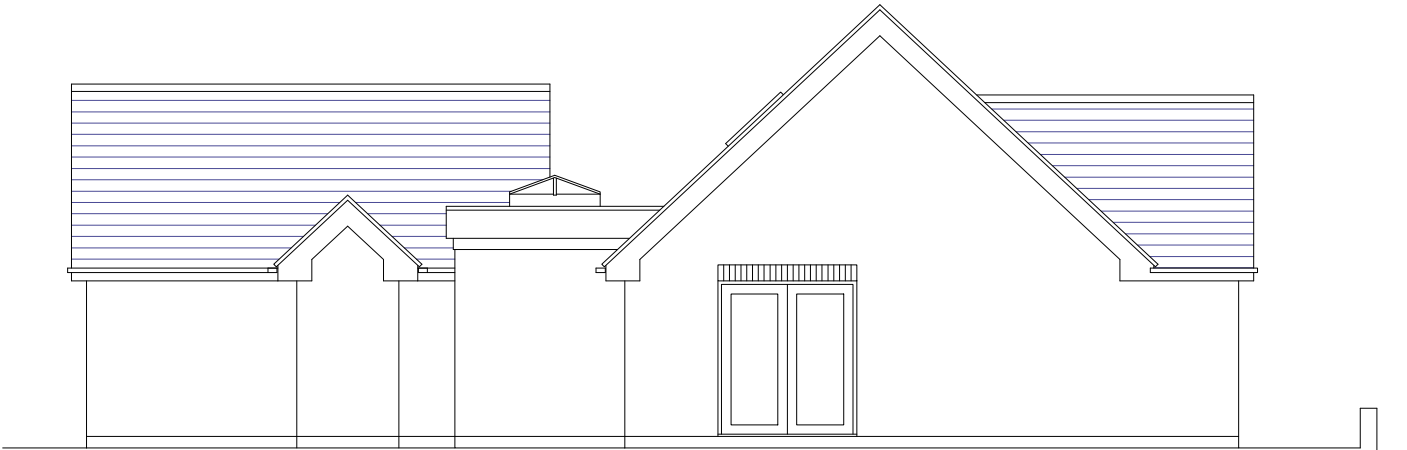


SOUTH ELEVATION

PROPOSED DETAILS


EXISTING DETAILS

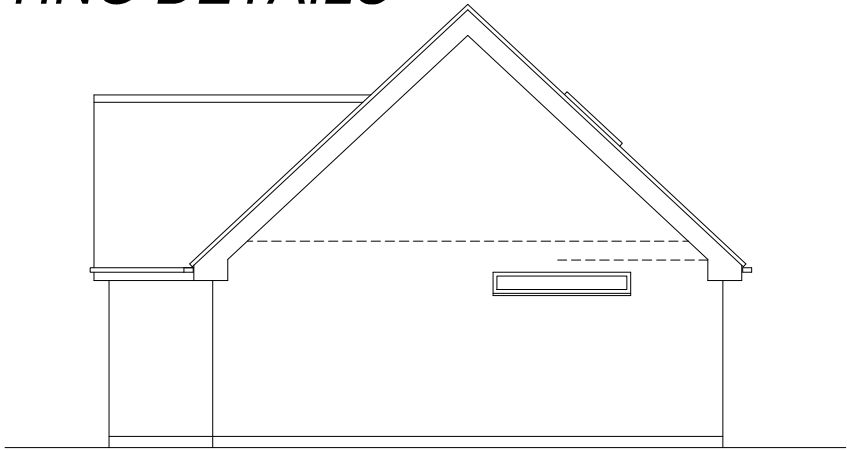


NORTH ELEVATION

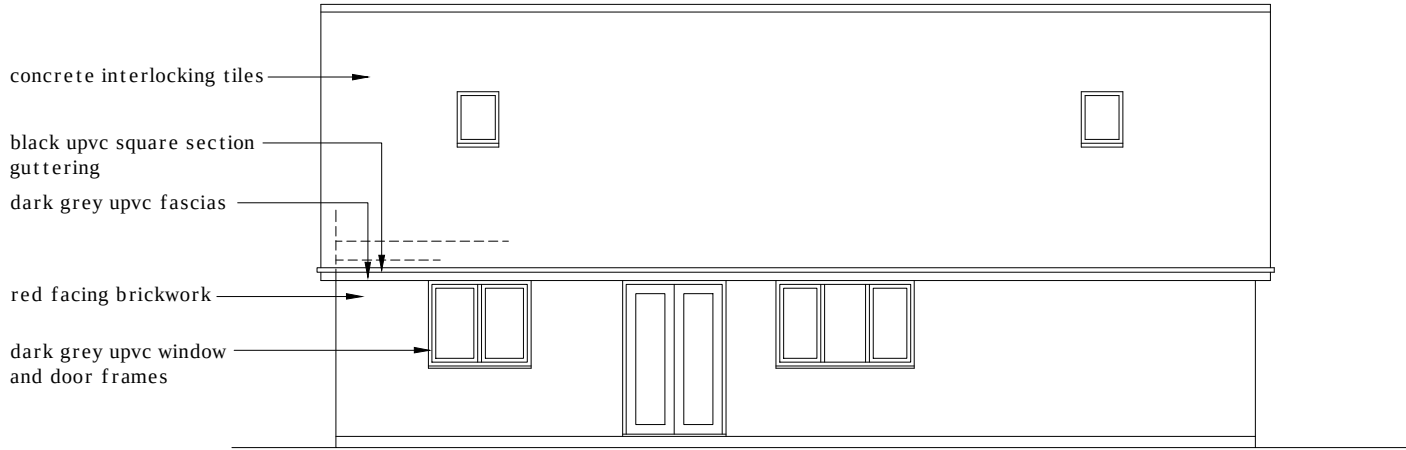

WEST ELEVATION

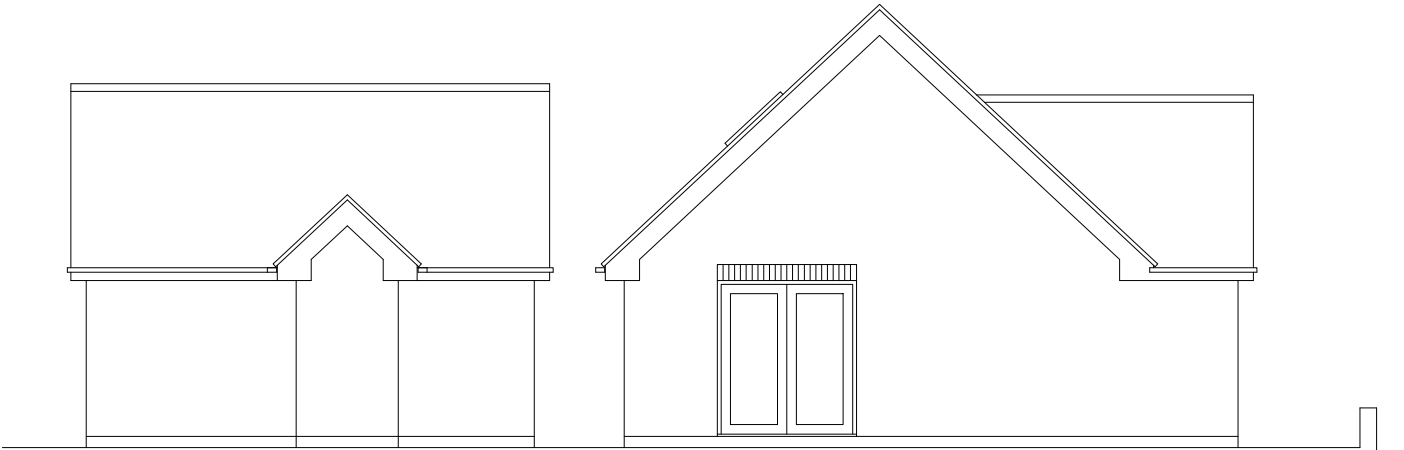


SOUTH ELEVATION

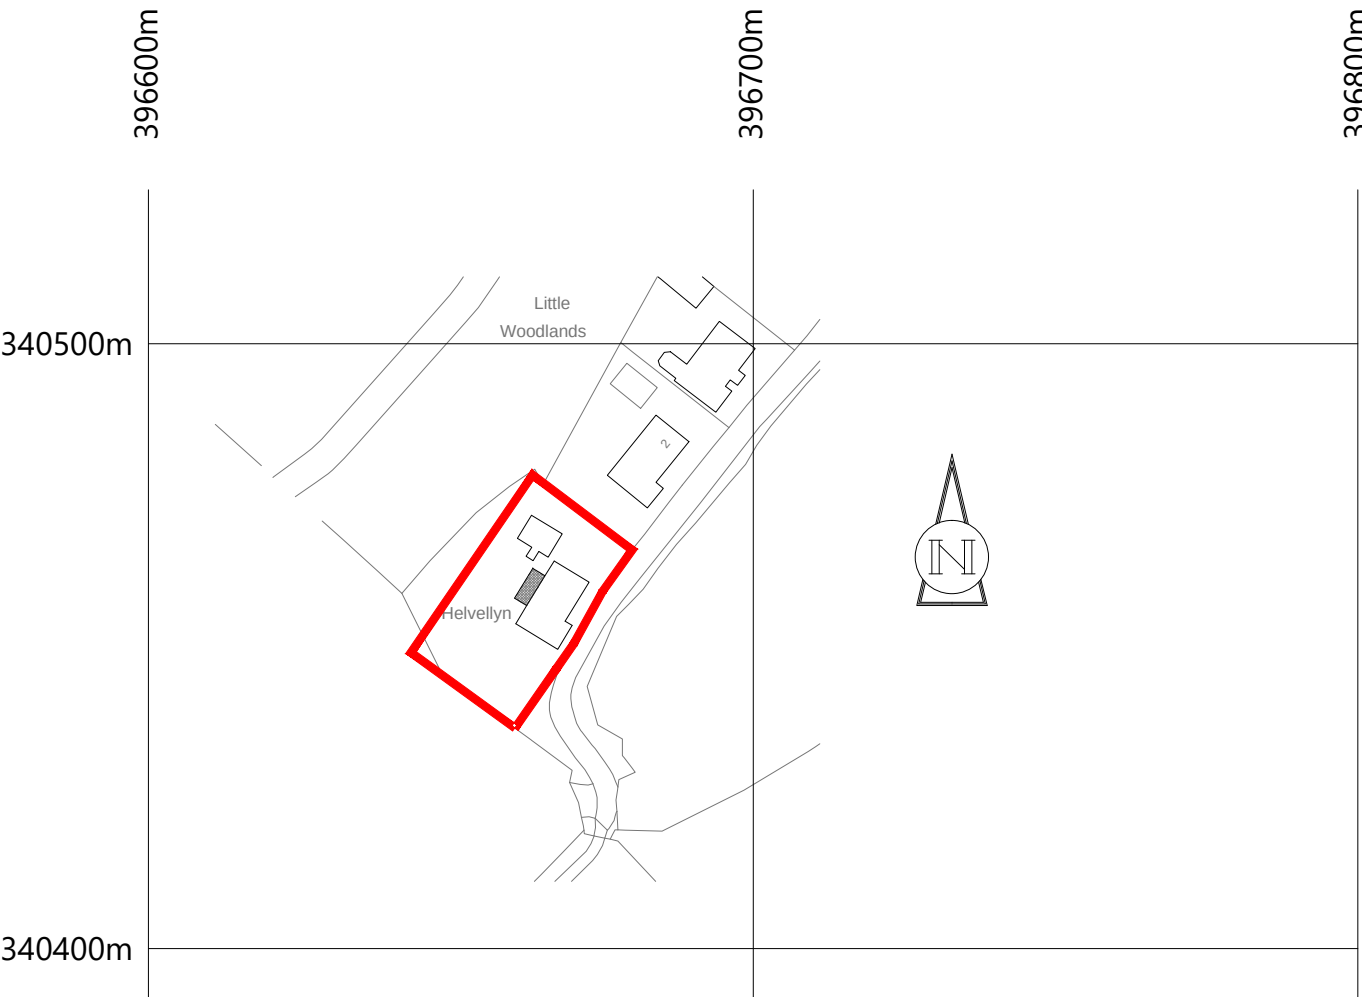


©Crown Copyright and database rights 2021 OS Licence no. 100041041

SITE LOCATION PLAN 1:1250

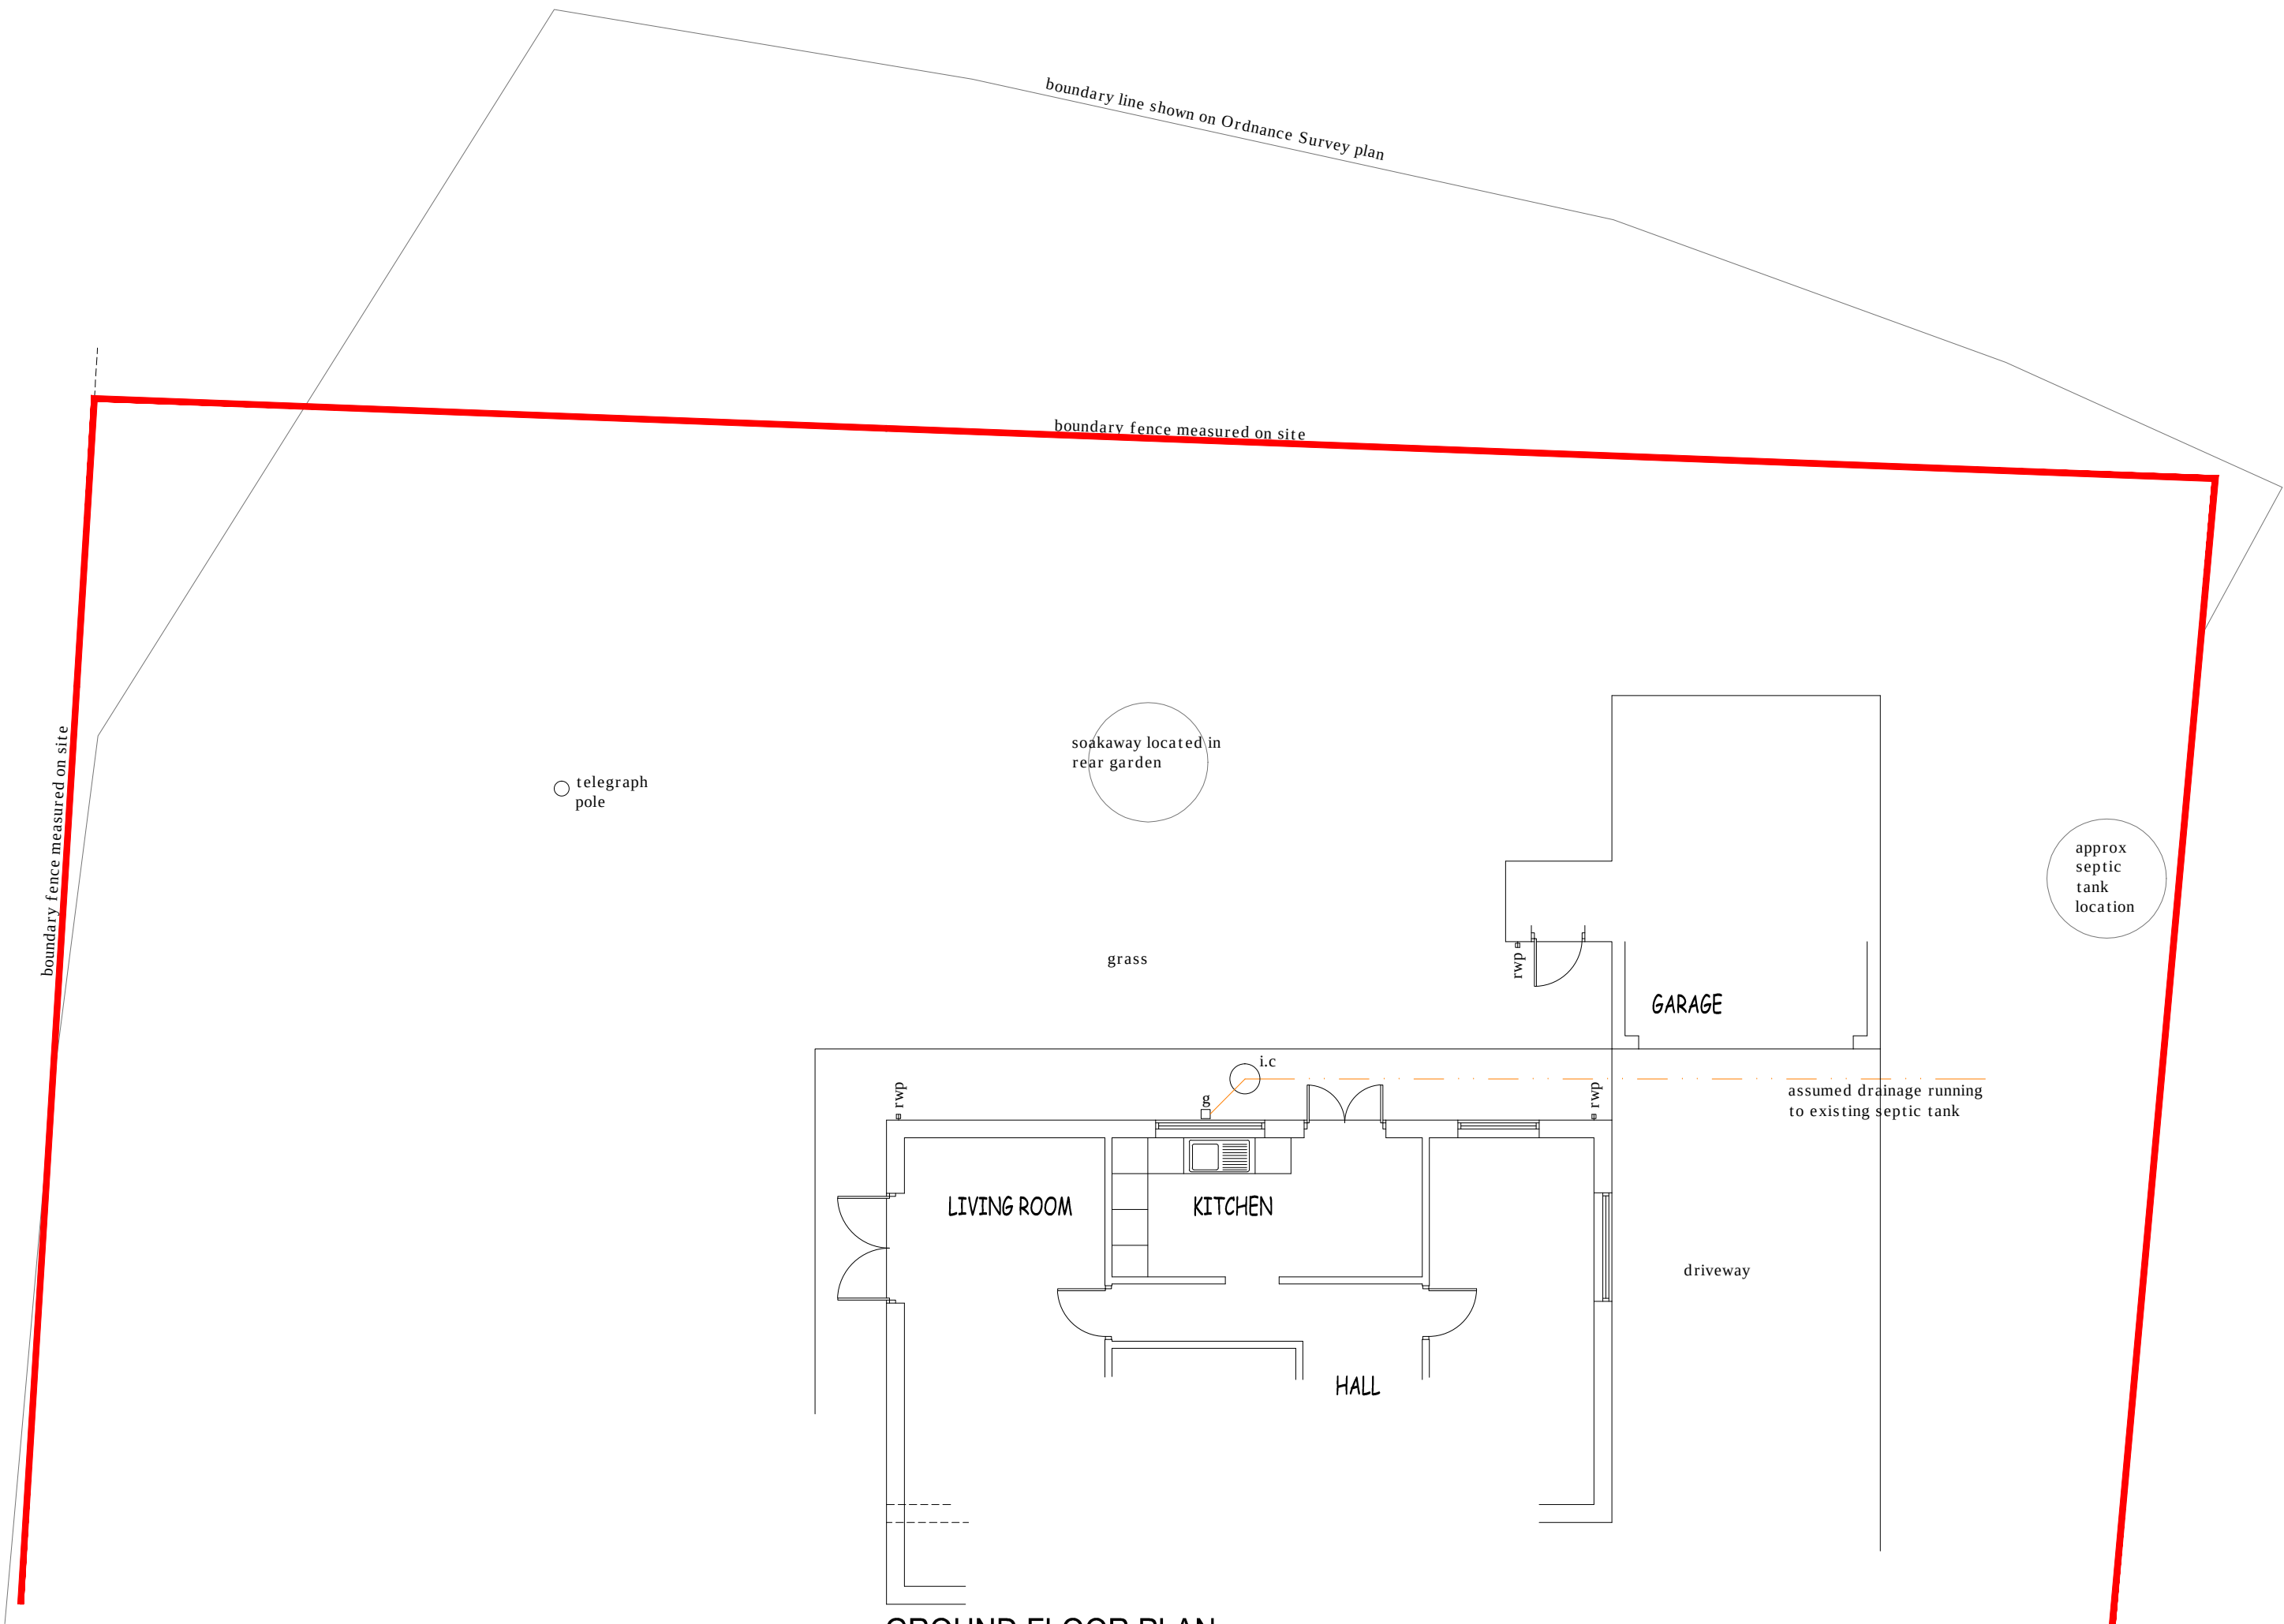

GROUND FLOOR PLAN

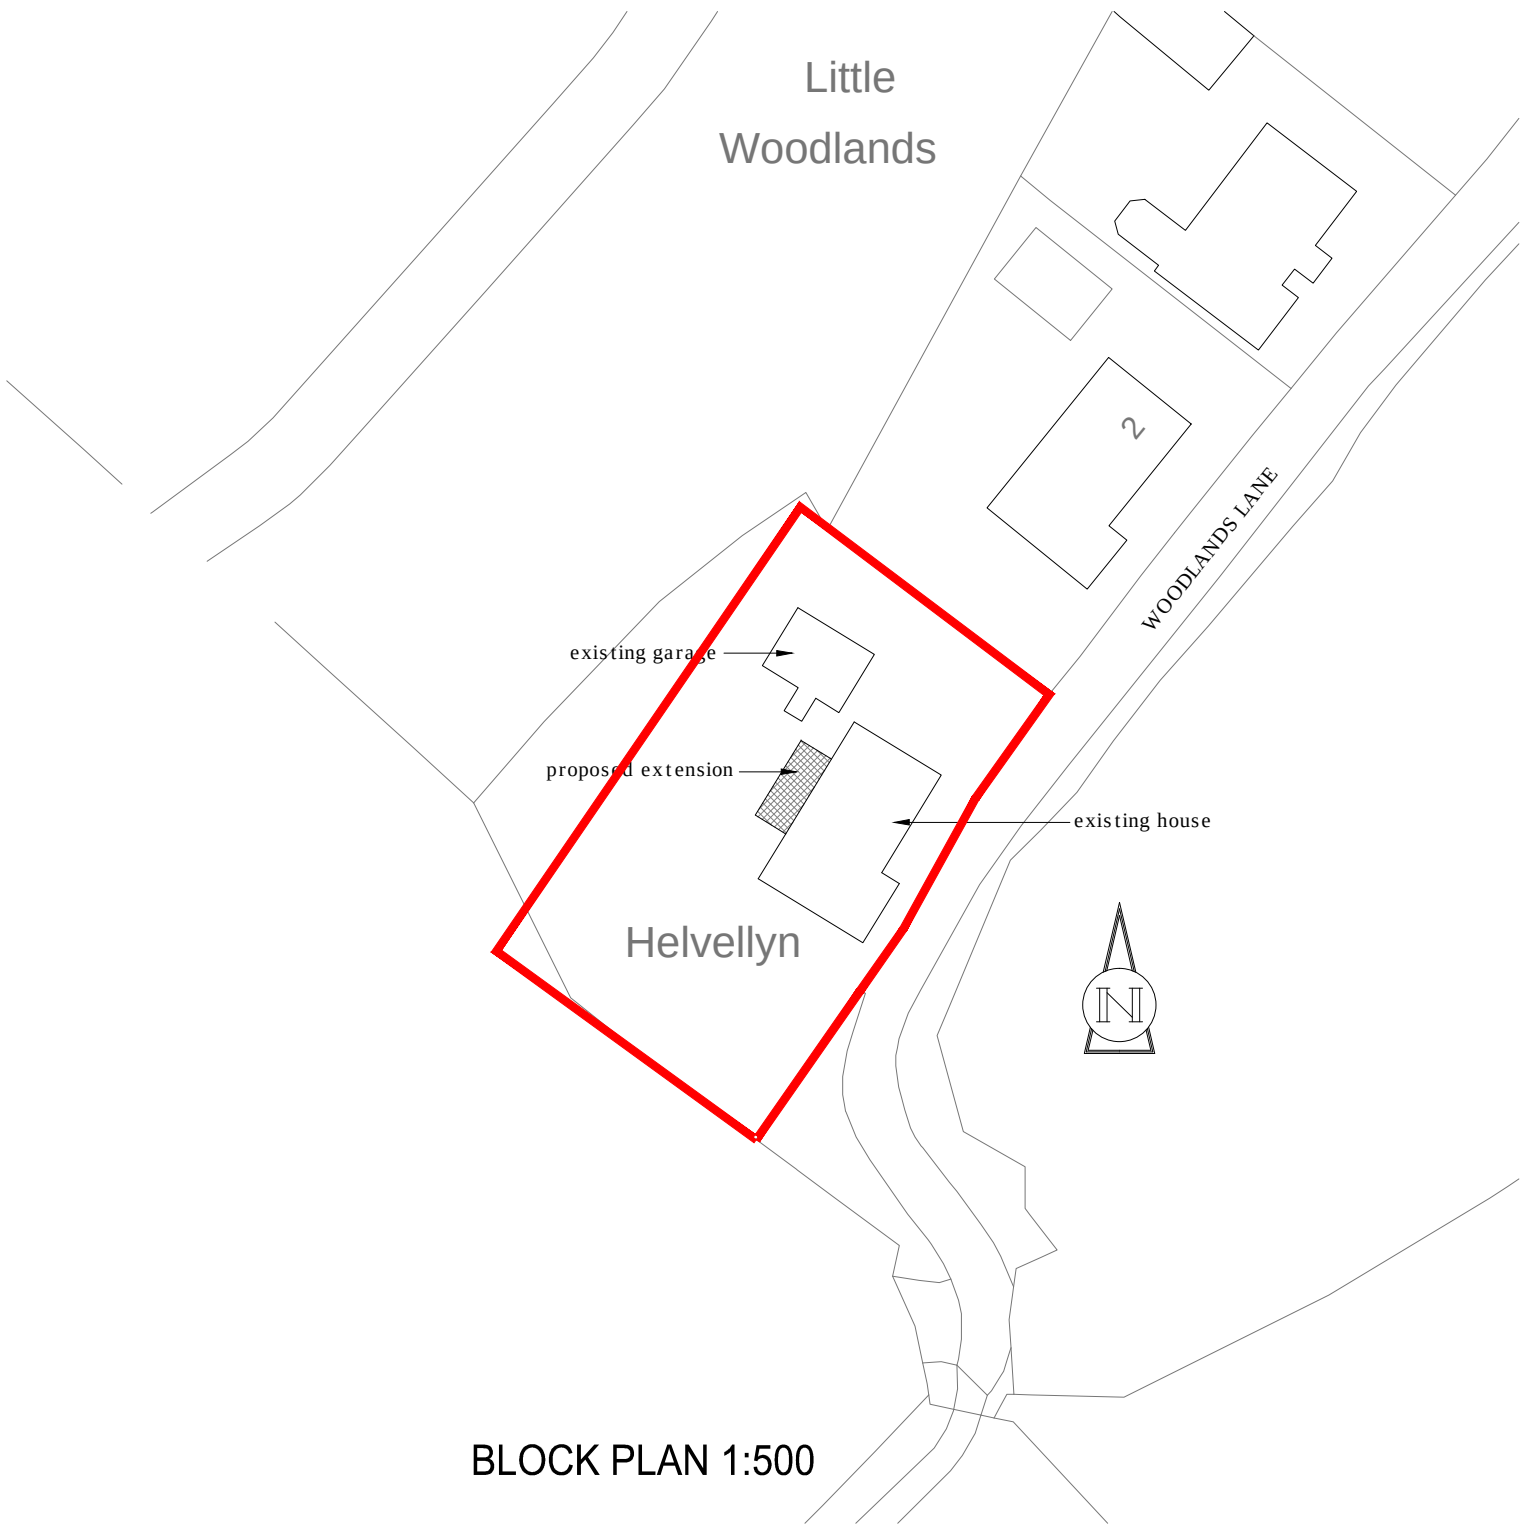

BLOCK PLAN 1:500

revisions:
This drawing is the property of MBD architecture Ltd. Copyright is reserved by them and the drawing is issued on the condition that it is not copied either wholly or in part without the consent in writing of MBD architecture Ltd. Figured dimensions are to take preference over those scaled. All dimensions to be checked on site before commencement of any work or shop drawings. This drawing to be read in conjunction with the specification when a specification exists.

project:
PROPOSED SINGLE STOREY EXTENSION TO KITCHEN

site:
HELVELLYN, 3 WOODLANDS LANE, BLYTHE BRIDGE, STAFFS

client:
MR AND MRS HUGHES

MBD architecture
ARCHITECTURE AND PLANNING CONSULTANTS
74 Newcastle Road
Stone Staffordshire ST15 8LB
Tel: 01785 814822 Email: mbd@jhda.co.uk

drawing: PLANNING PROPOSALS	scales: 1:100, 1:1250, 1:500
drawing number: 21S09P01	rev: -
date: 6/8/21	plot: A1/1:100