


Proposed Garage, Provender Mill,
Under The Hill, Biddulph Moor


Front, South Elevation

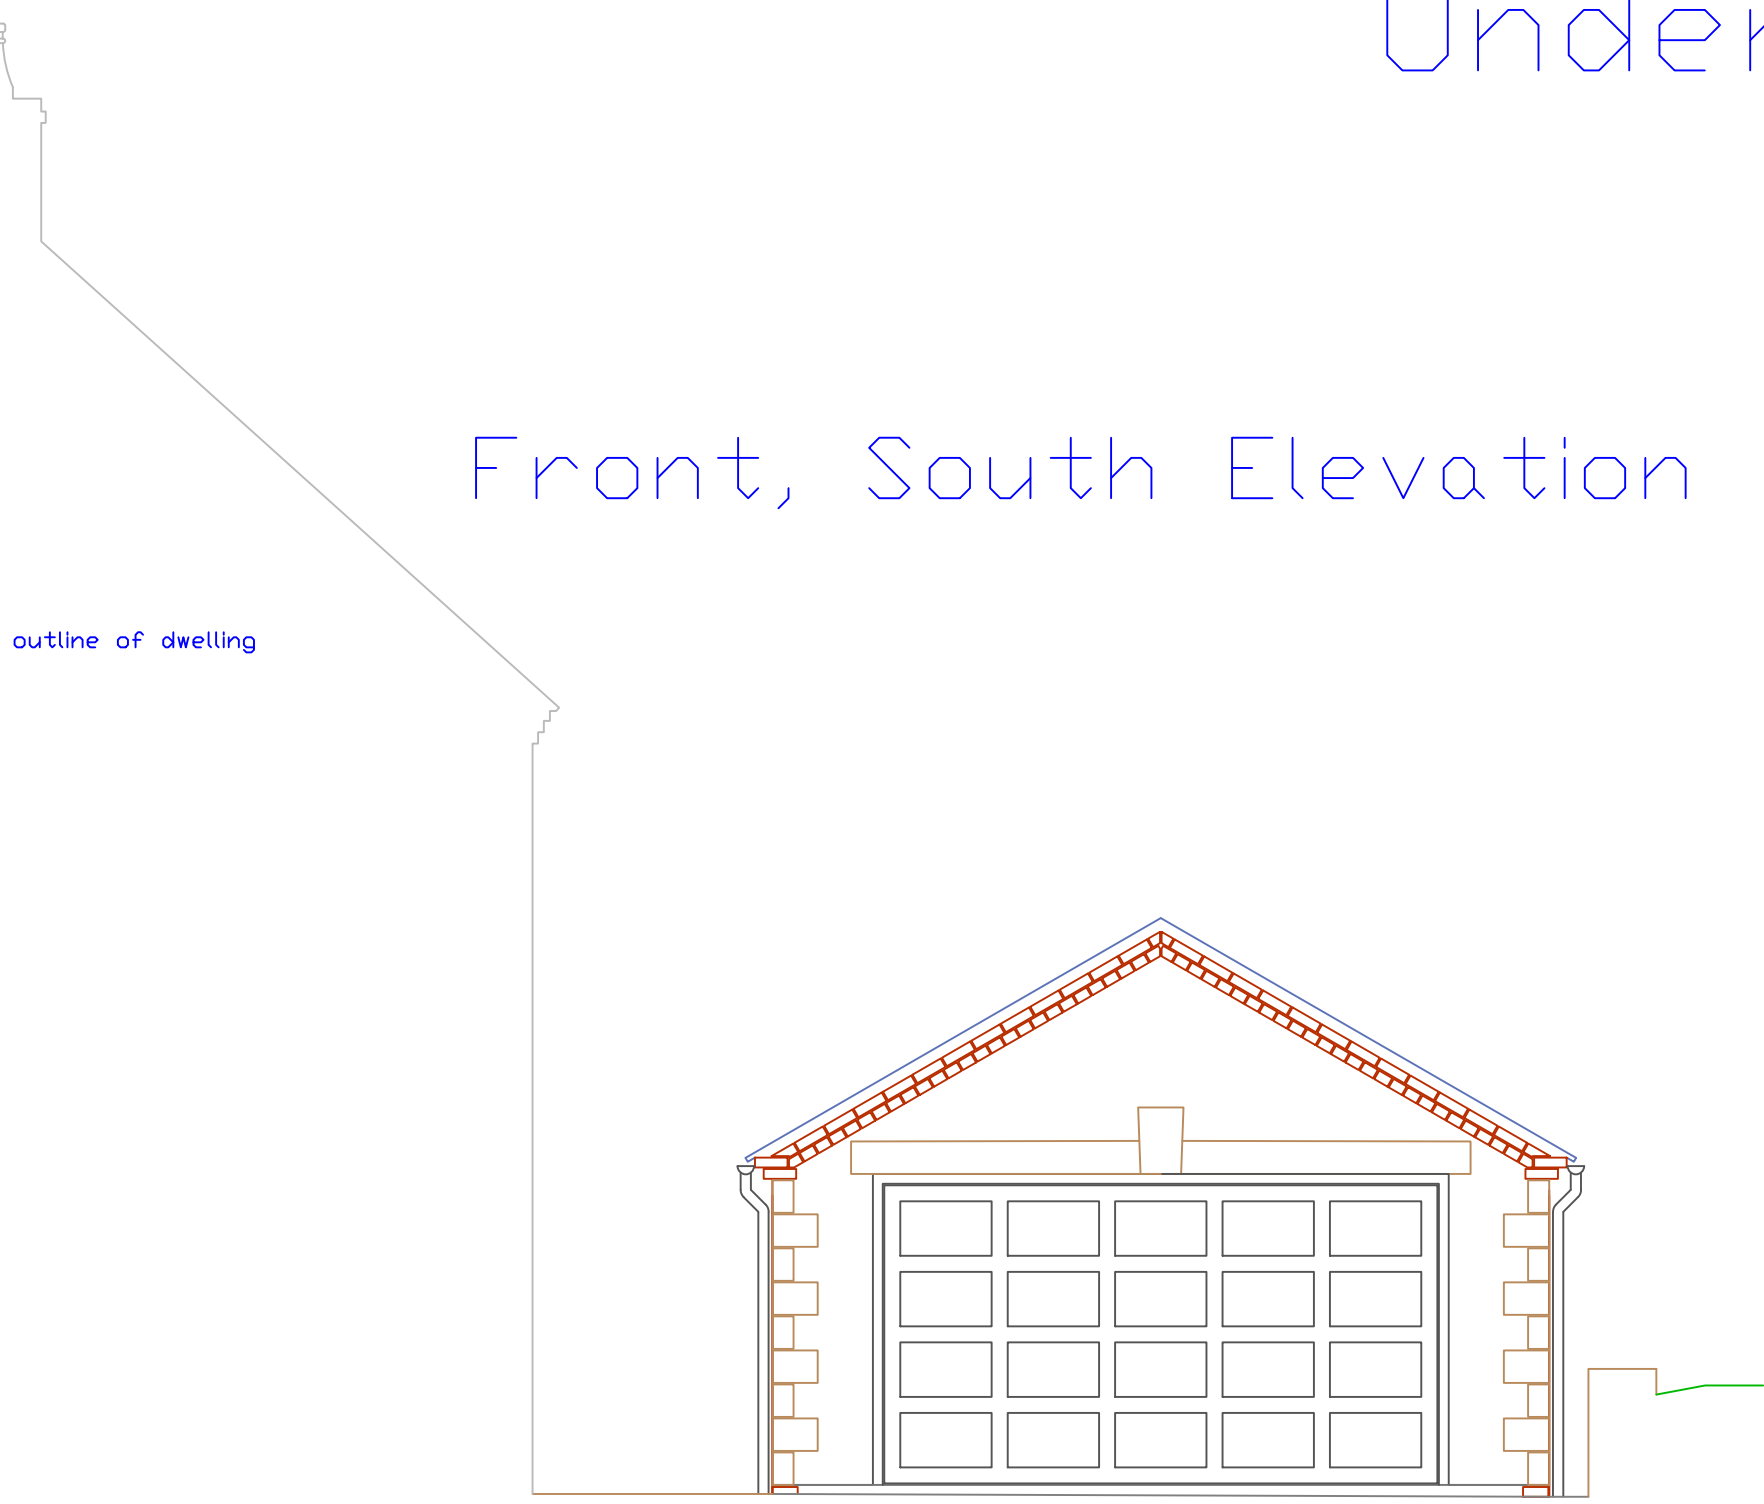


Rear, North Elevation




Side, West Elevation

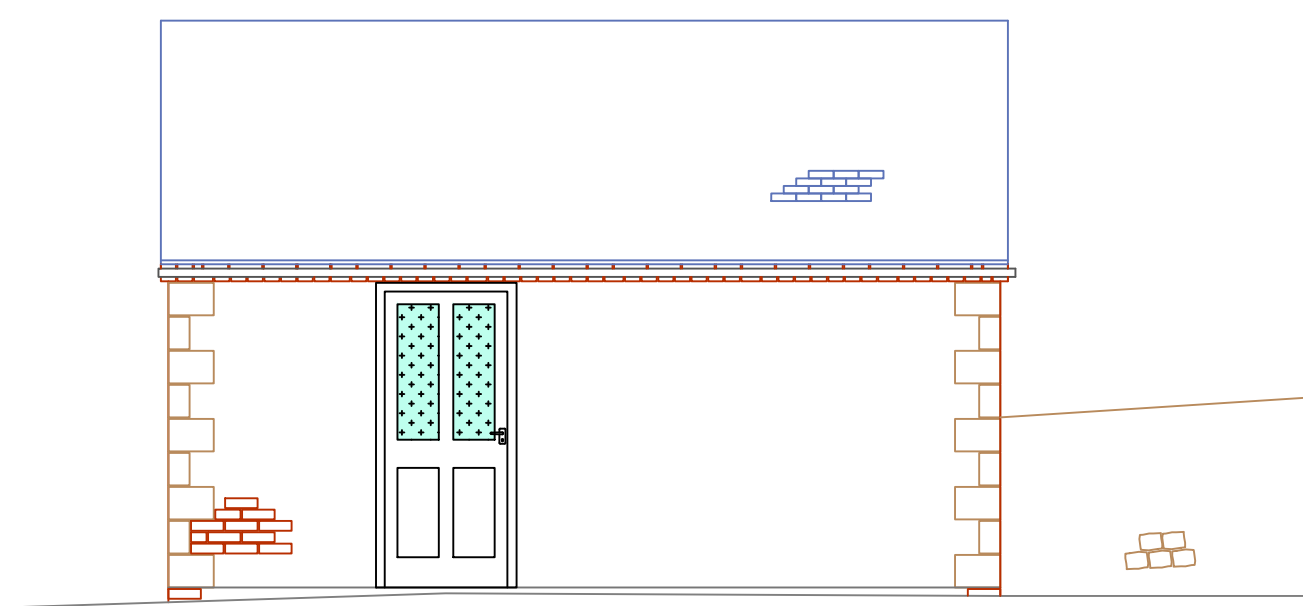


Floor Plan

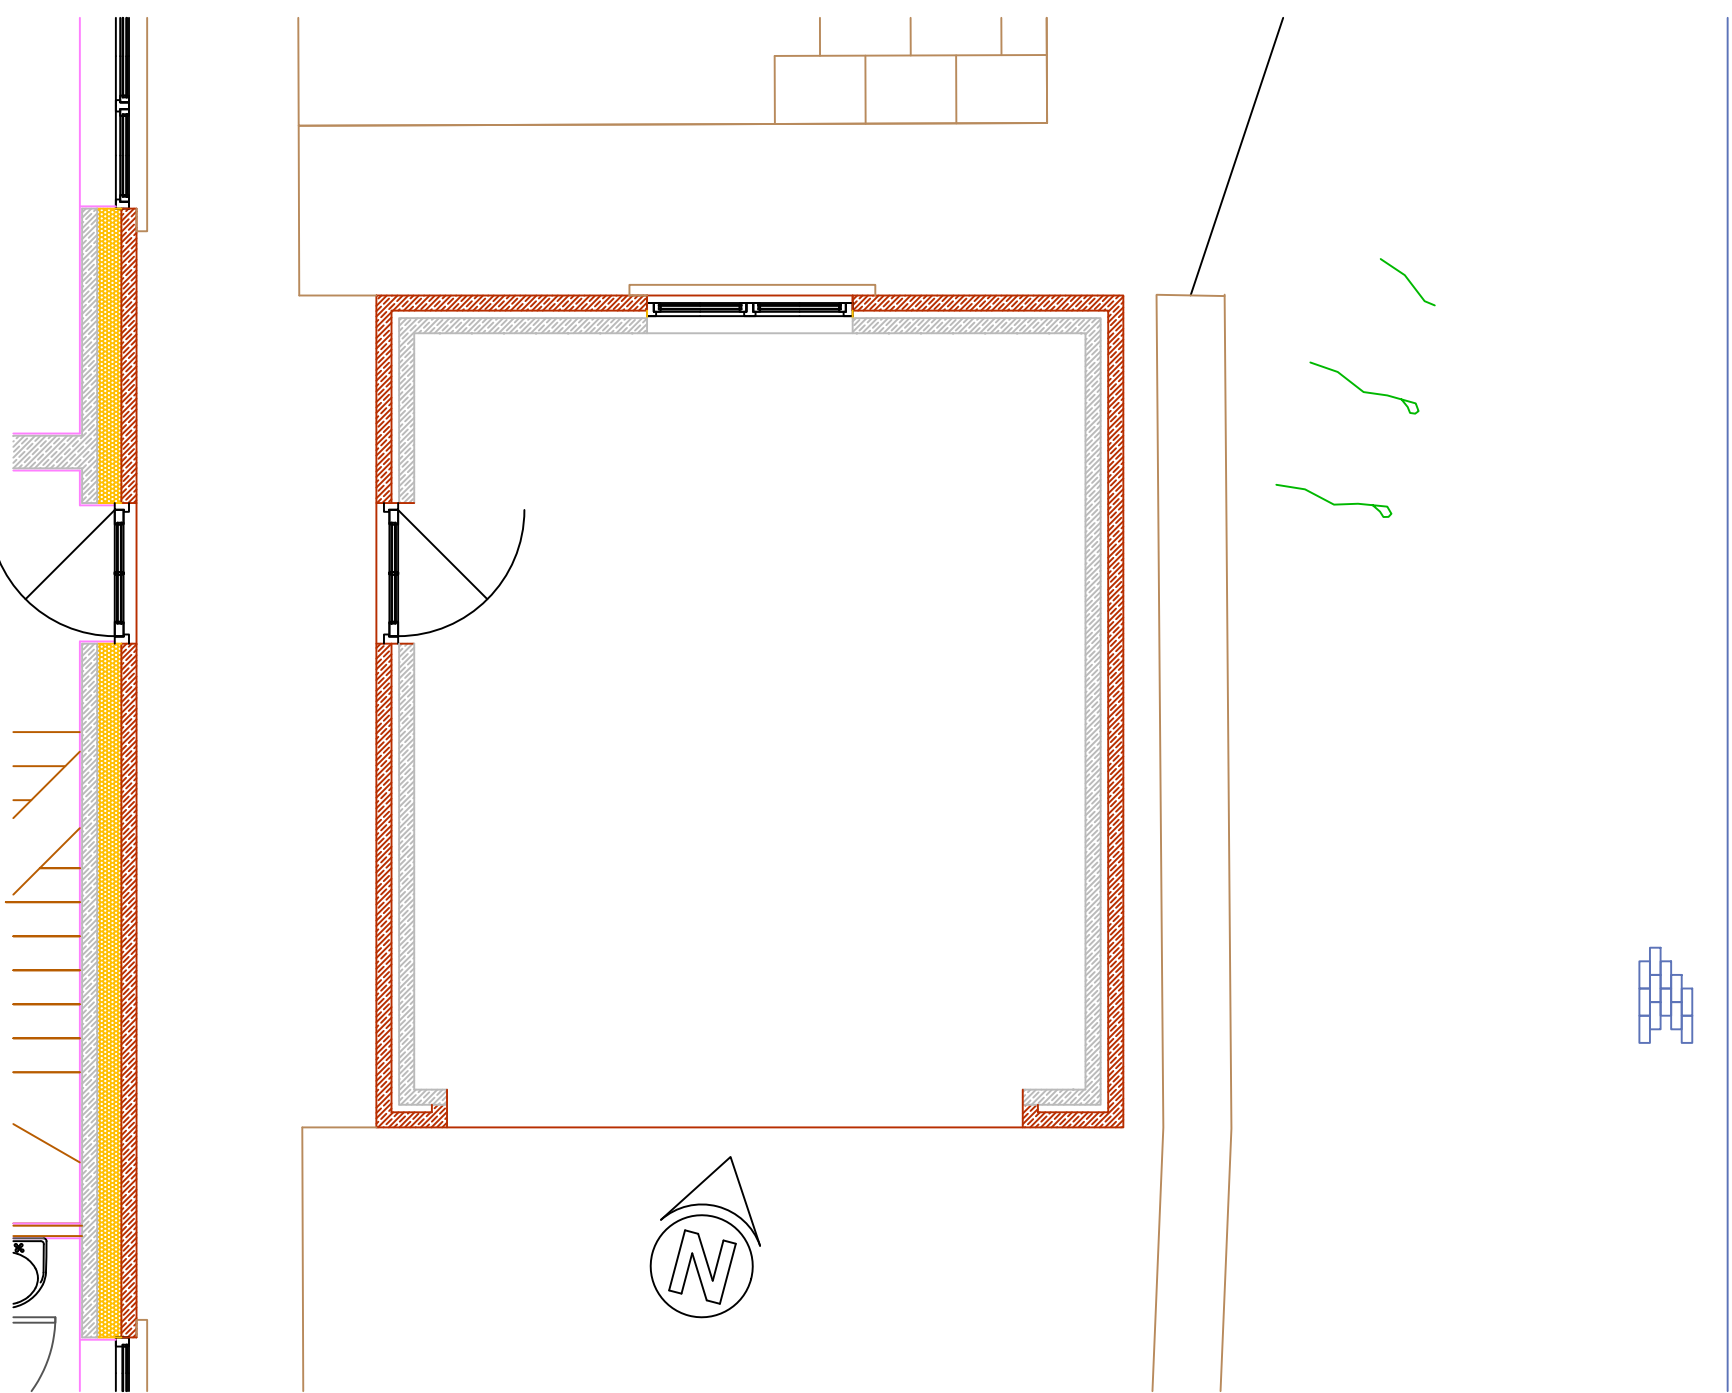

Roof Plan

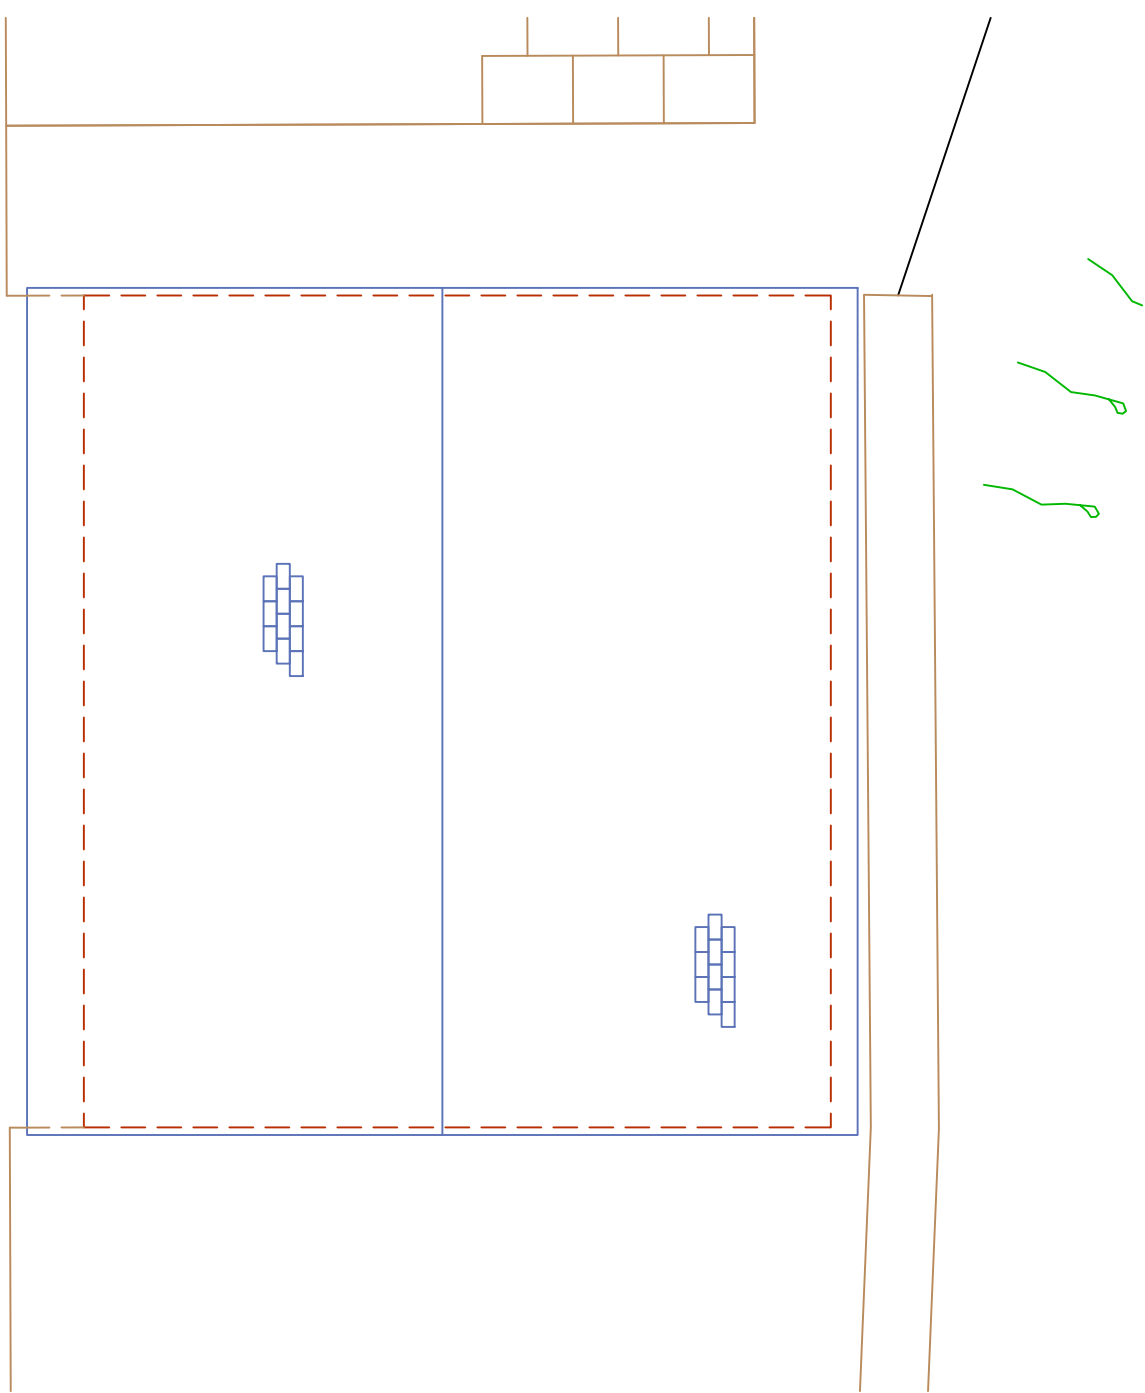

Side, East Elevation

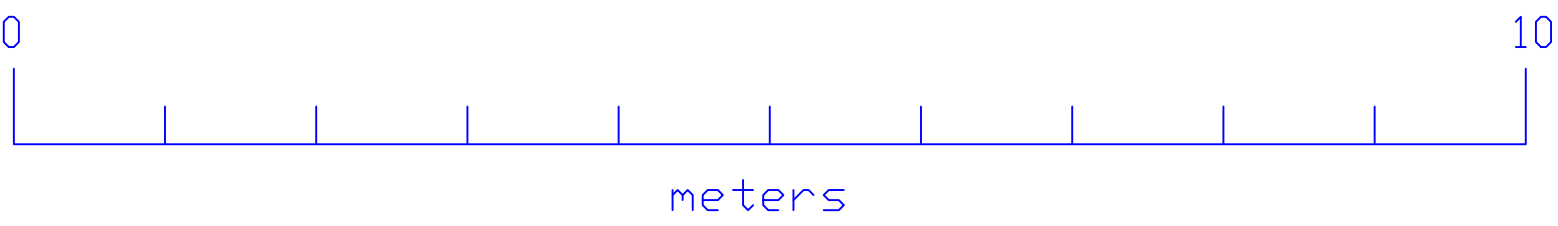

Itemref	Quantity	Title/Name, designation, material, dimension etc			Article No./Reference	
Designed by A W Newby	Checked by J Chaney	Approved by - date J Chaney 05/08/2021	Filename Garage.dwg	Date 30/07/2021	Scale 1:50	
PME Planning Services			Proposed Garage			
			4	Edition Rev 0	Sheet 1/1	