


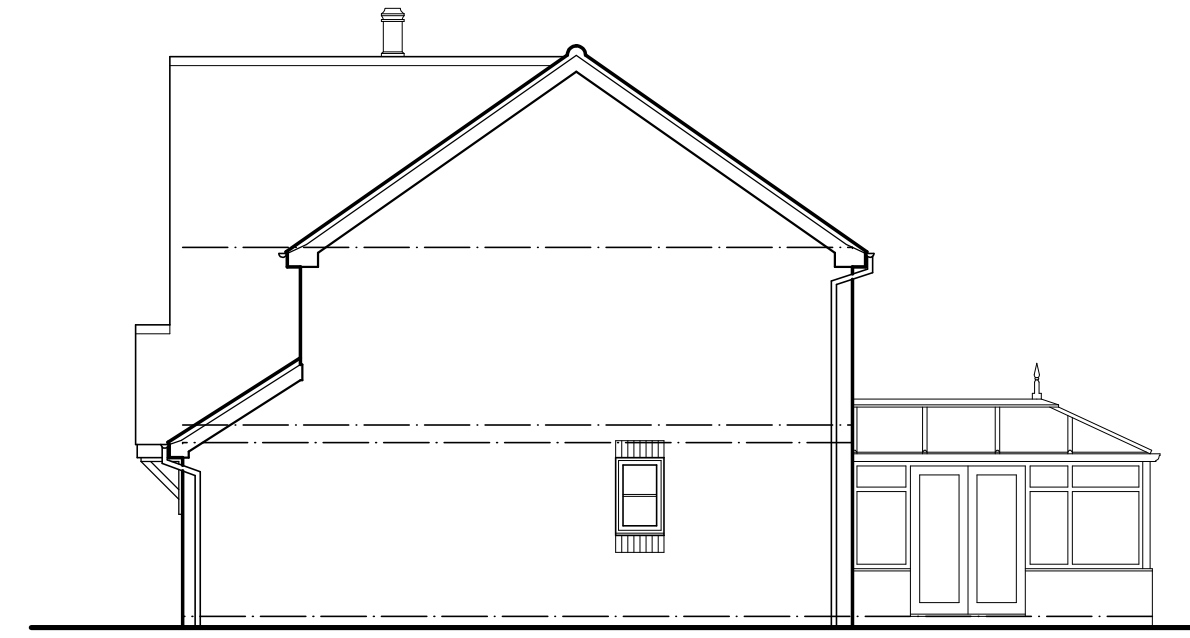


North East Elevation




North West Elevation




South West Elevation

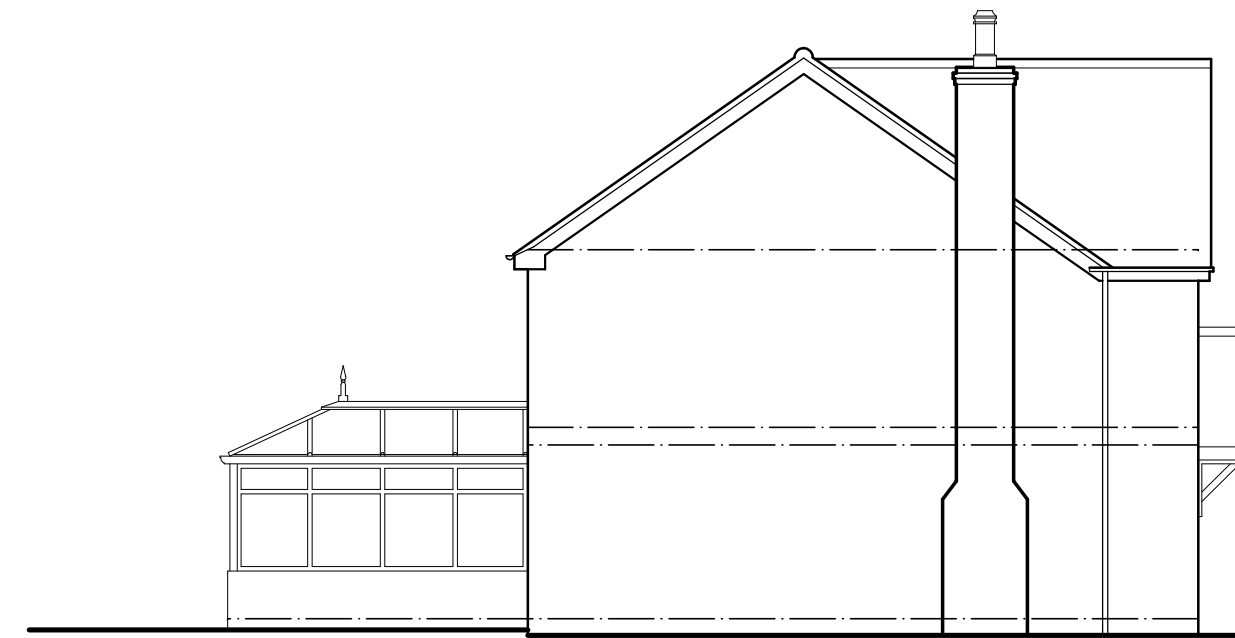


South East Elevation

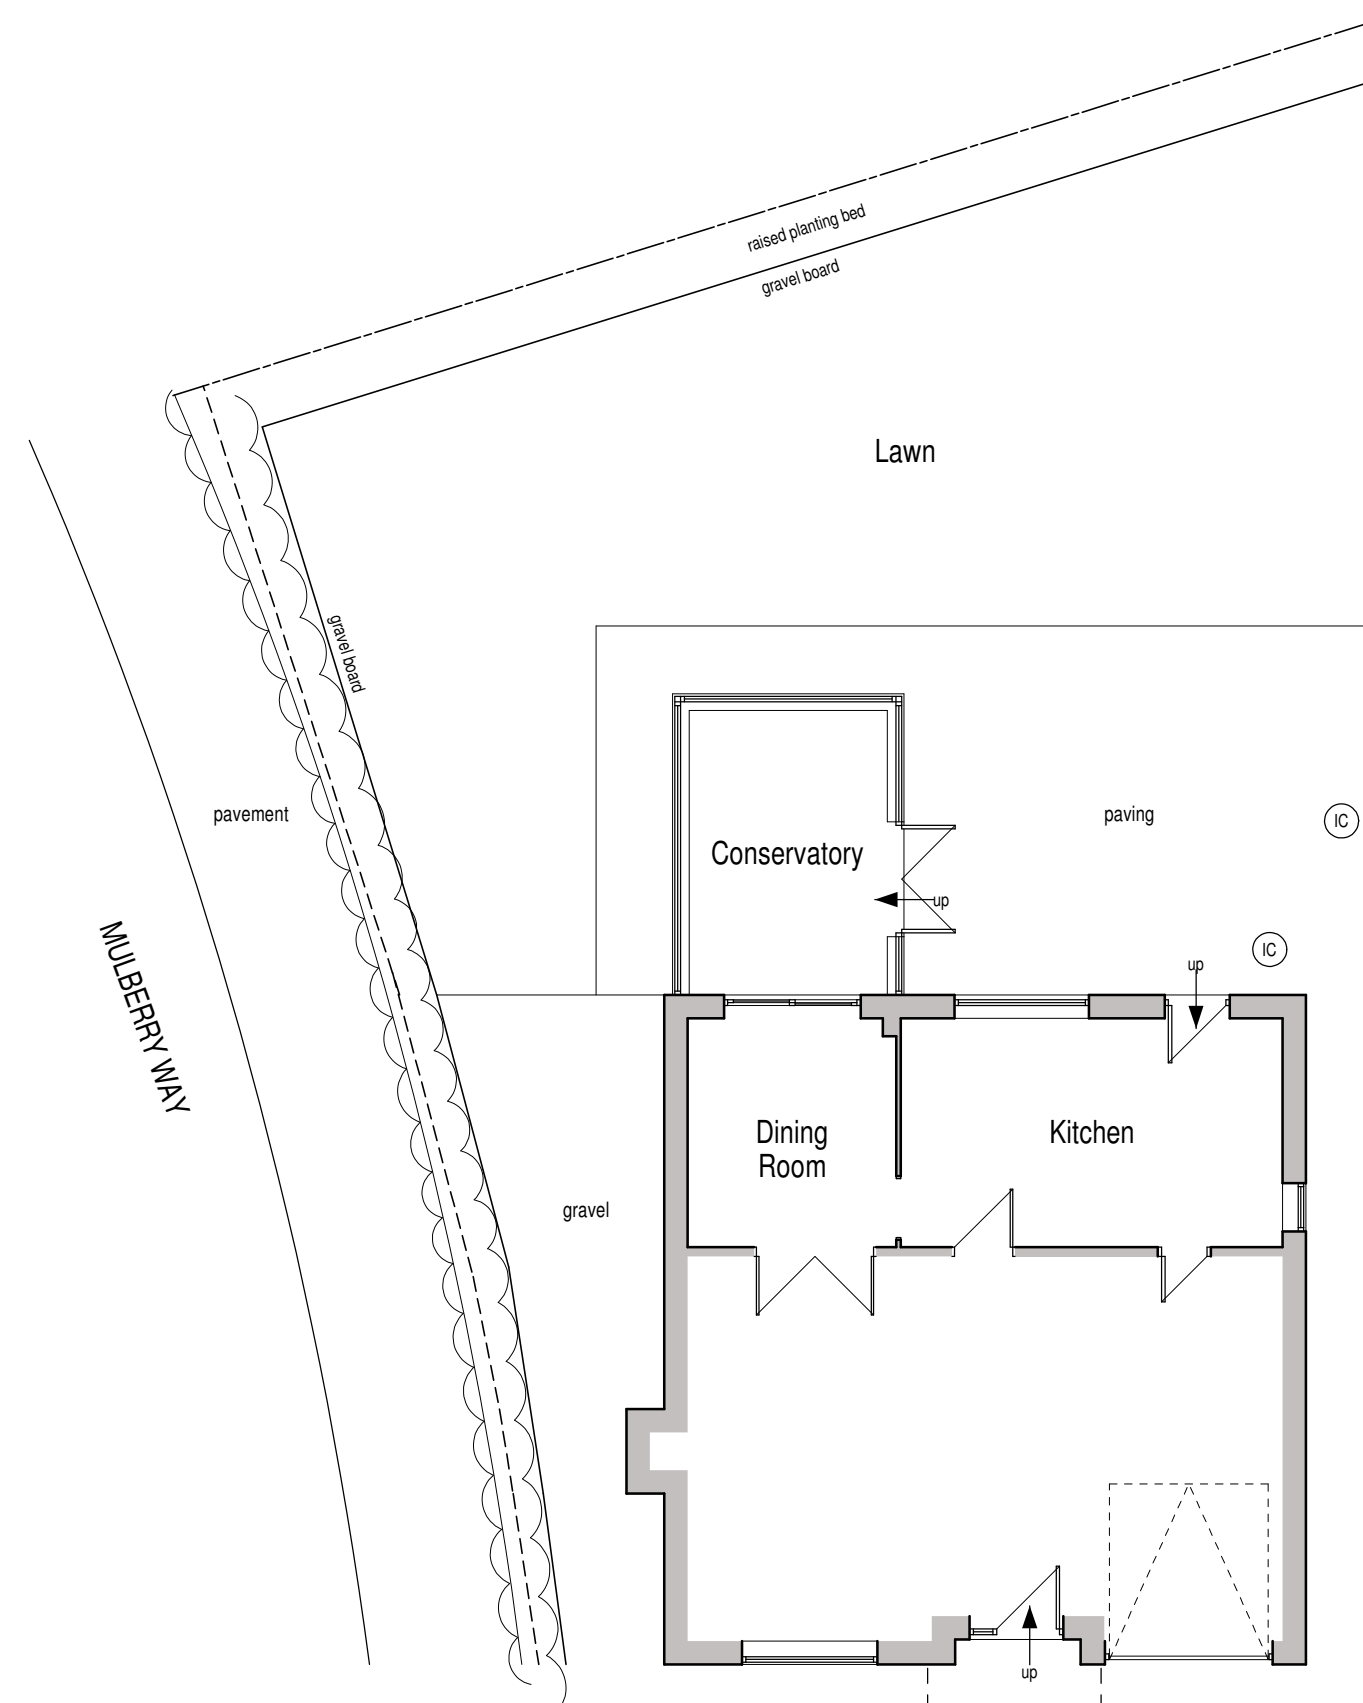

Part Ground Floor Plan

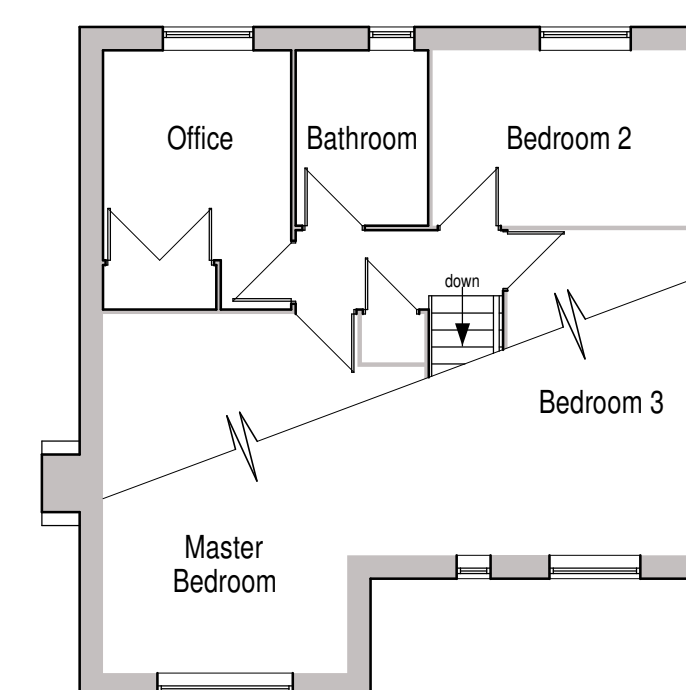

Part First Floor Plan

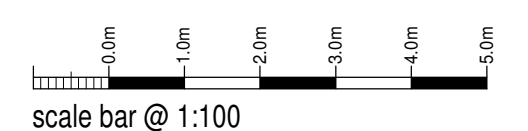

Mr & Mrs Callear
Proposed Single Storey &
2-Storey Extension at
8 Mulberry Way,
Leek,
Staffordshire, ST13 5TL
Existing Conditions
Elevations + Part Floor Plans

Date	June 2021	Sheet	A1	Scale	1:100
Dwg No.	2021-2610-01	Rev.	-	Drawn	NAW



10 Cawdry Buildings, Fountain Street, Leek, ST13 6JP
Telephone: 01538 386002
E-mail: info@sammonsltd.co.uk
Web: www.sammonsltd.co.uk

This drawing is copyright.
All dimensions must be checked prior to commencement.