




NOTES Copyright of Croft Architecture Limited.
Drawings are not to be reproduced in whole or in part
without the prior written permission of Croft Architecture
Limited. Figured dimensions only are to be taken from
this drawing.
Contractors are responsible for checking dimensions
relative to their work. Croft Architecture Limited are to
be advised of any discrepancies.

REVISIONS

REV.	DESCRIPTION	DRAWN	CHKD.	DATE
1st	FIRST ISSUE	CH	AW	18/05/2021

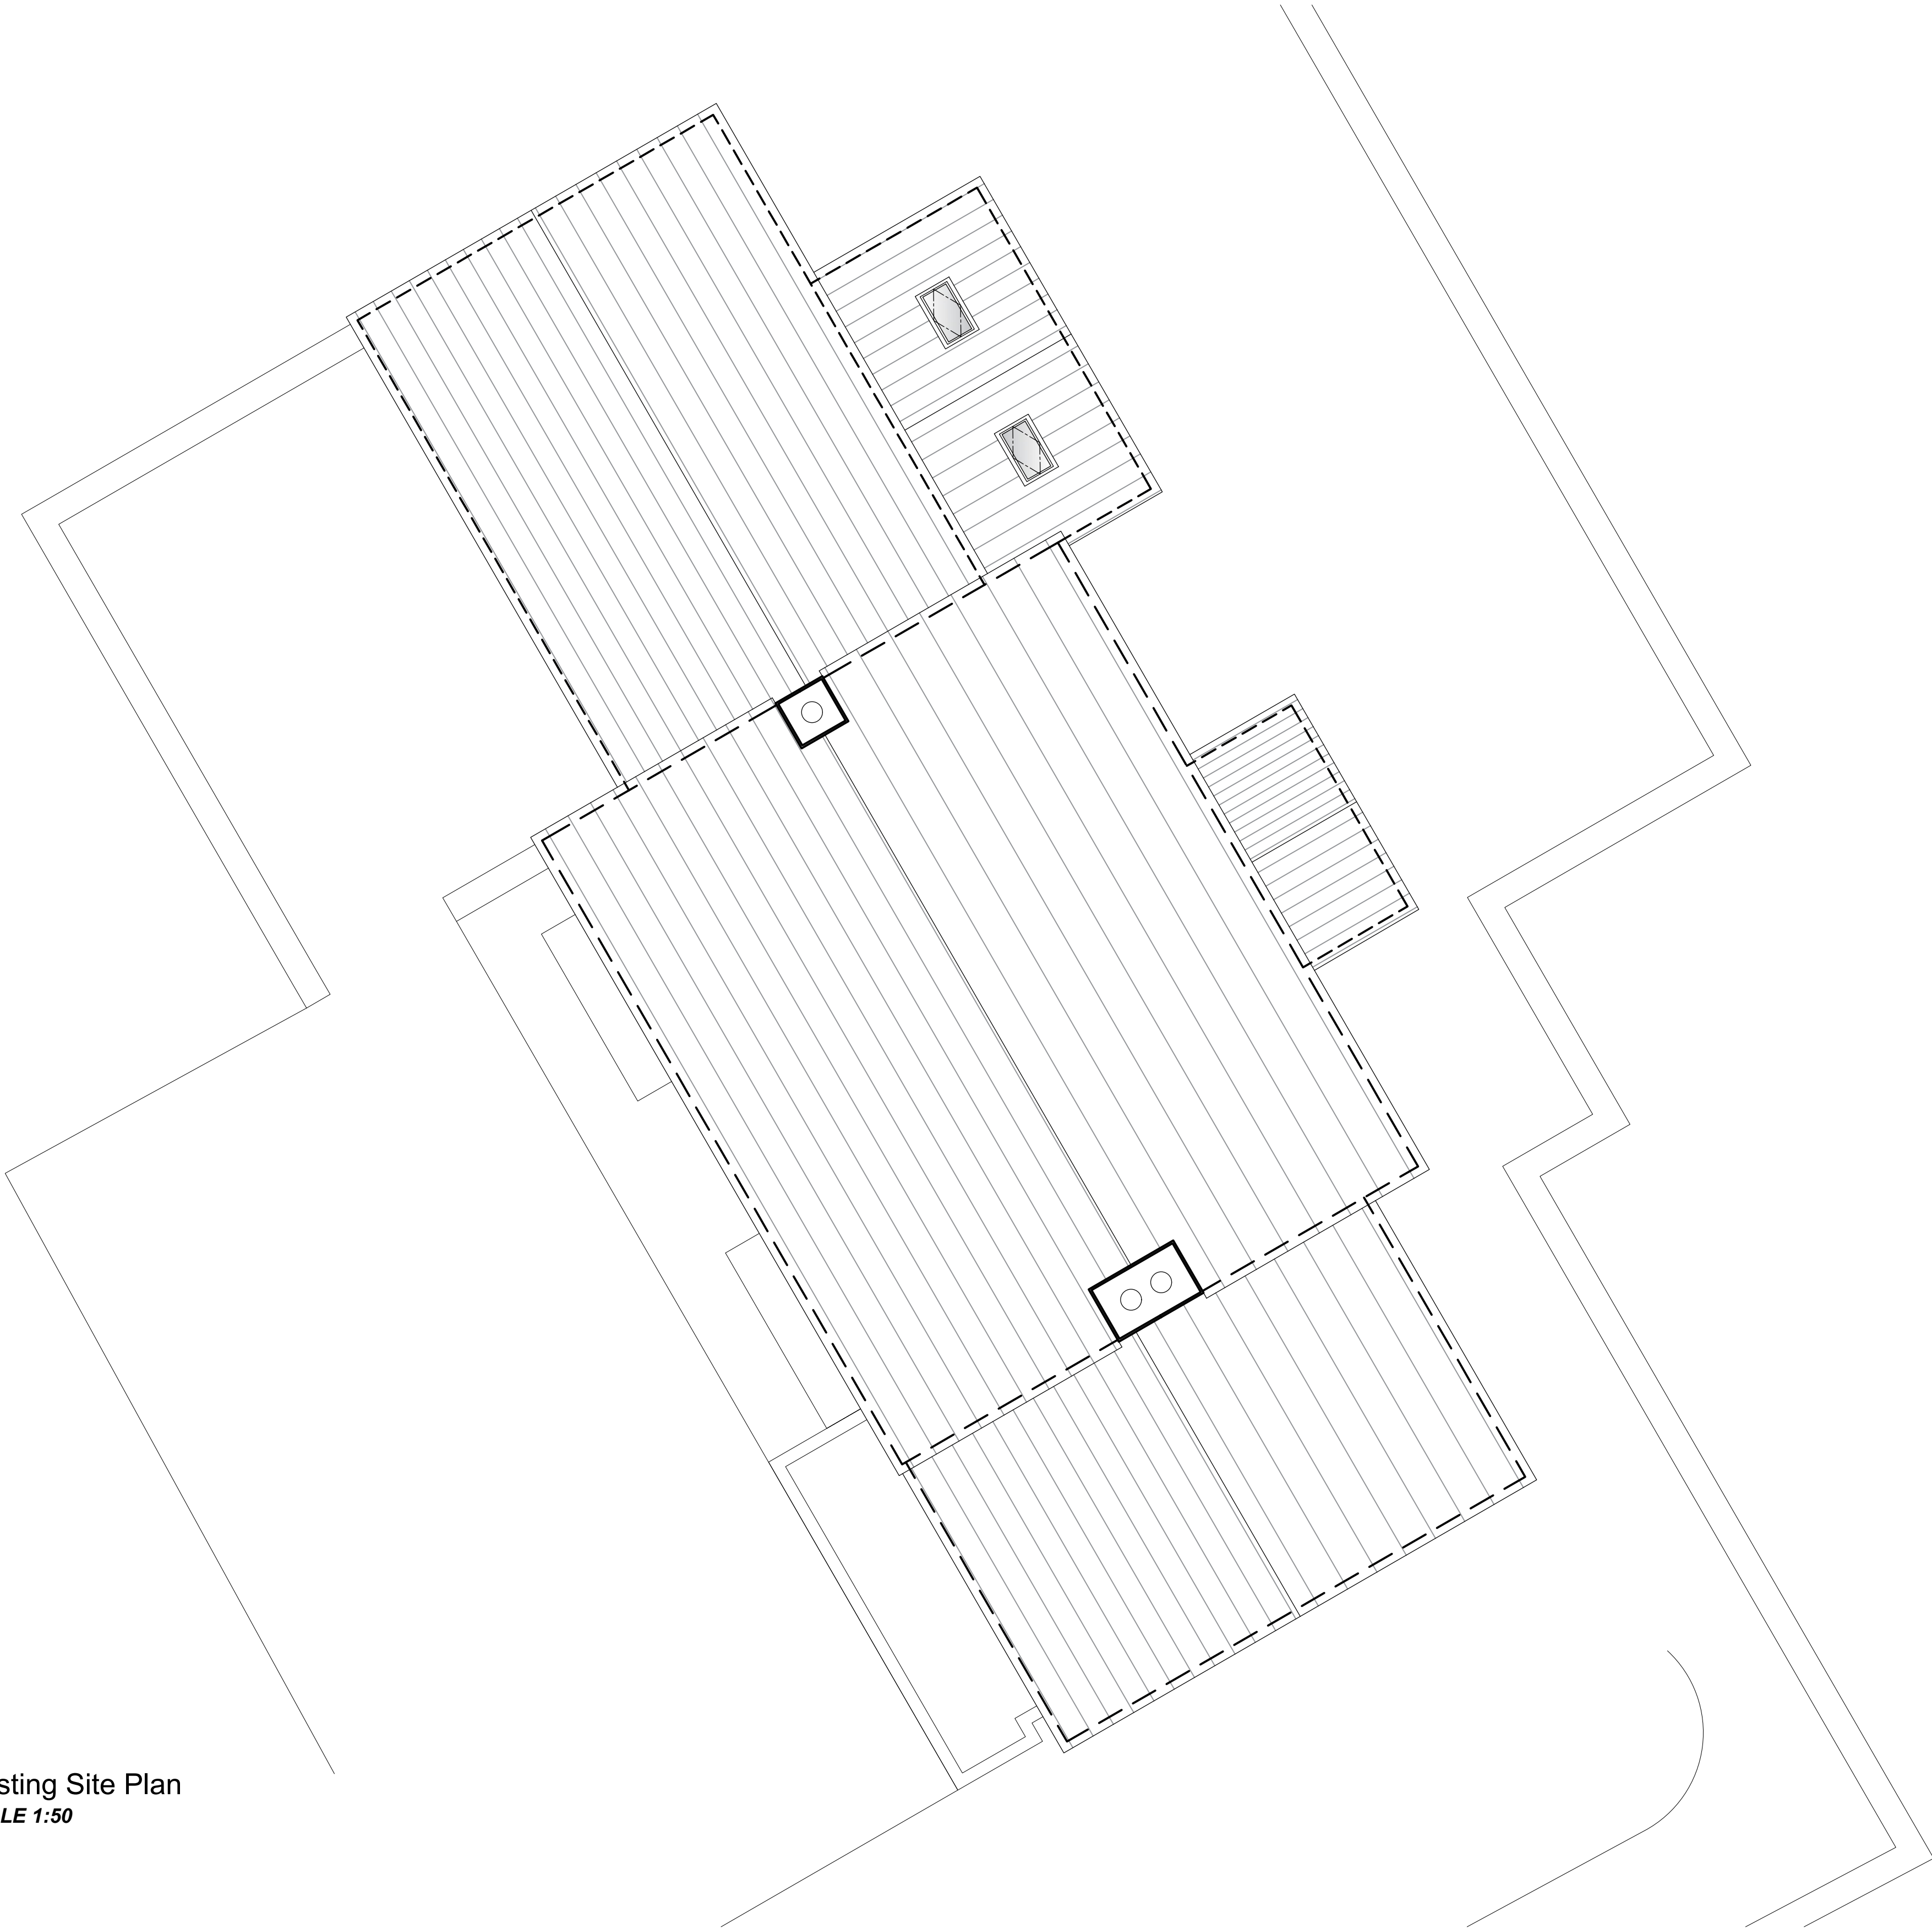

Existing Site Plan
SCALE 1:50

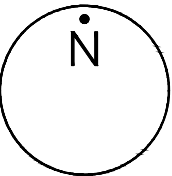 

Chartered Architects
6-7 Pearl House, Anson Court,
Staffordshire Technology Park,
Stafford, ST18 0GB
Tel: 01785 248 542
Fax: 01785 222 232

PROJECT
Extension and alterations
for Holdcroft, Mr & Mrs
at Little Stonehouse Farm, Old Lane,
Brown Edge, Stoke on Trent, ST6 8TG

DRAWING TITLE
Existing Site Plan

SCALE 1:50	SHEET SIZE A1	No. of SHEETS 1	SHEET No. 1	CAD FILE
---------------	------------------	--------------------	----------------	----------

DRAWING NUMBER
2585-100