




NOTES Copyright of Croft Architecture Limited.
Drawings are not to be reproduced in whole or in part without the prior written permission of Croft Architecture Limited. Figured dimensions only are to be taken from this drawing.
Contractors are responsible for checking dimensions relative to their work. Croft Architecture Limited are to be advised of any discrepancies.

REVISIONS

REV.	DESCRIPTION	DRAWN	CHKD.	DATE
1st	FIRST ISSUE	MI	CJC	03/08/2021
-		-	-	-

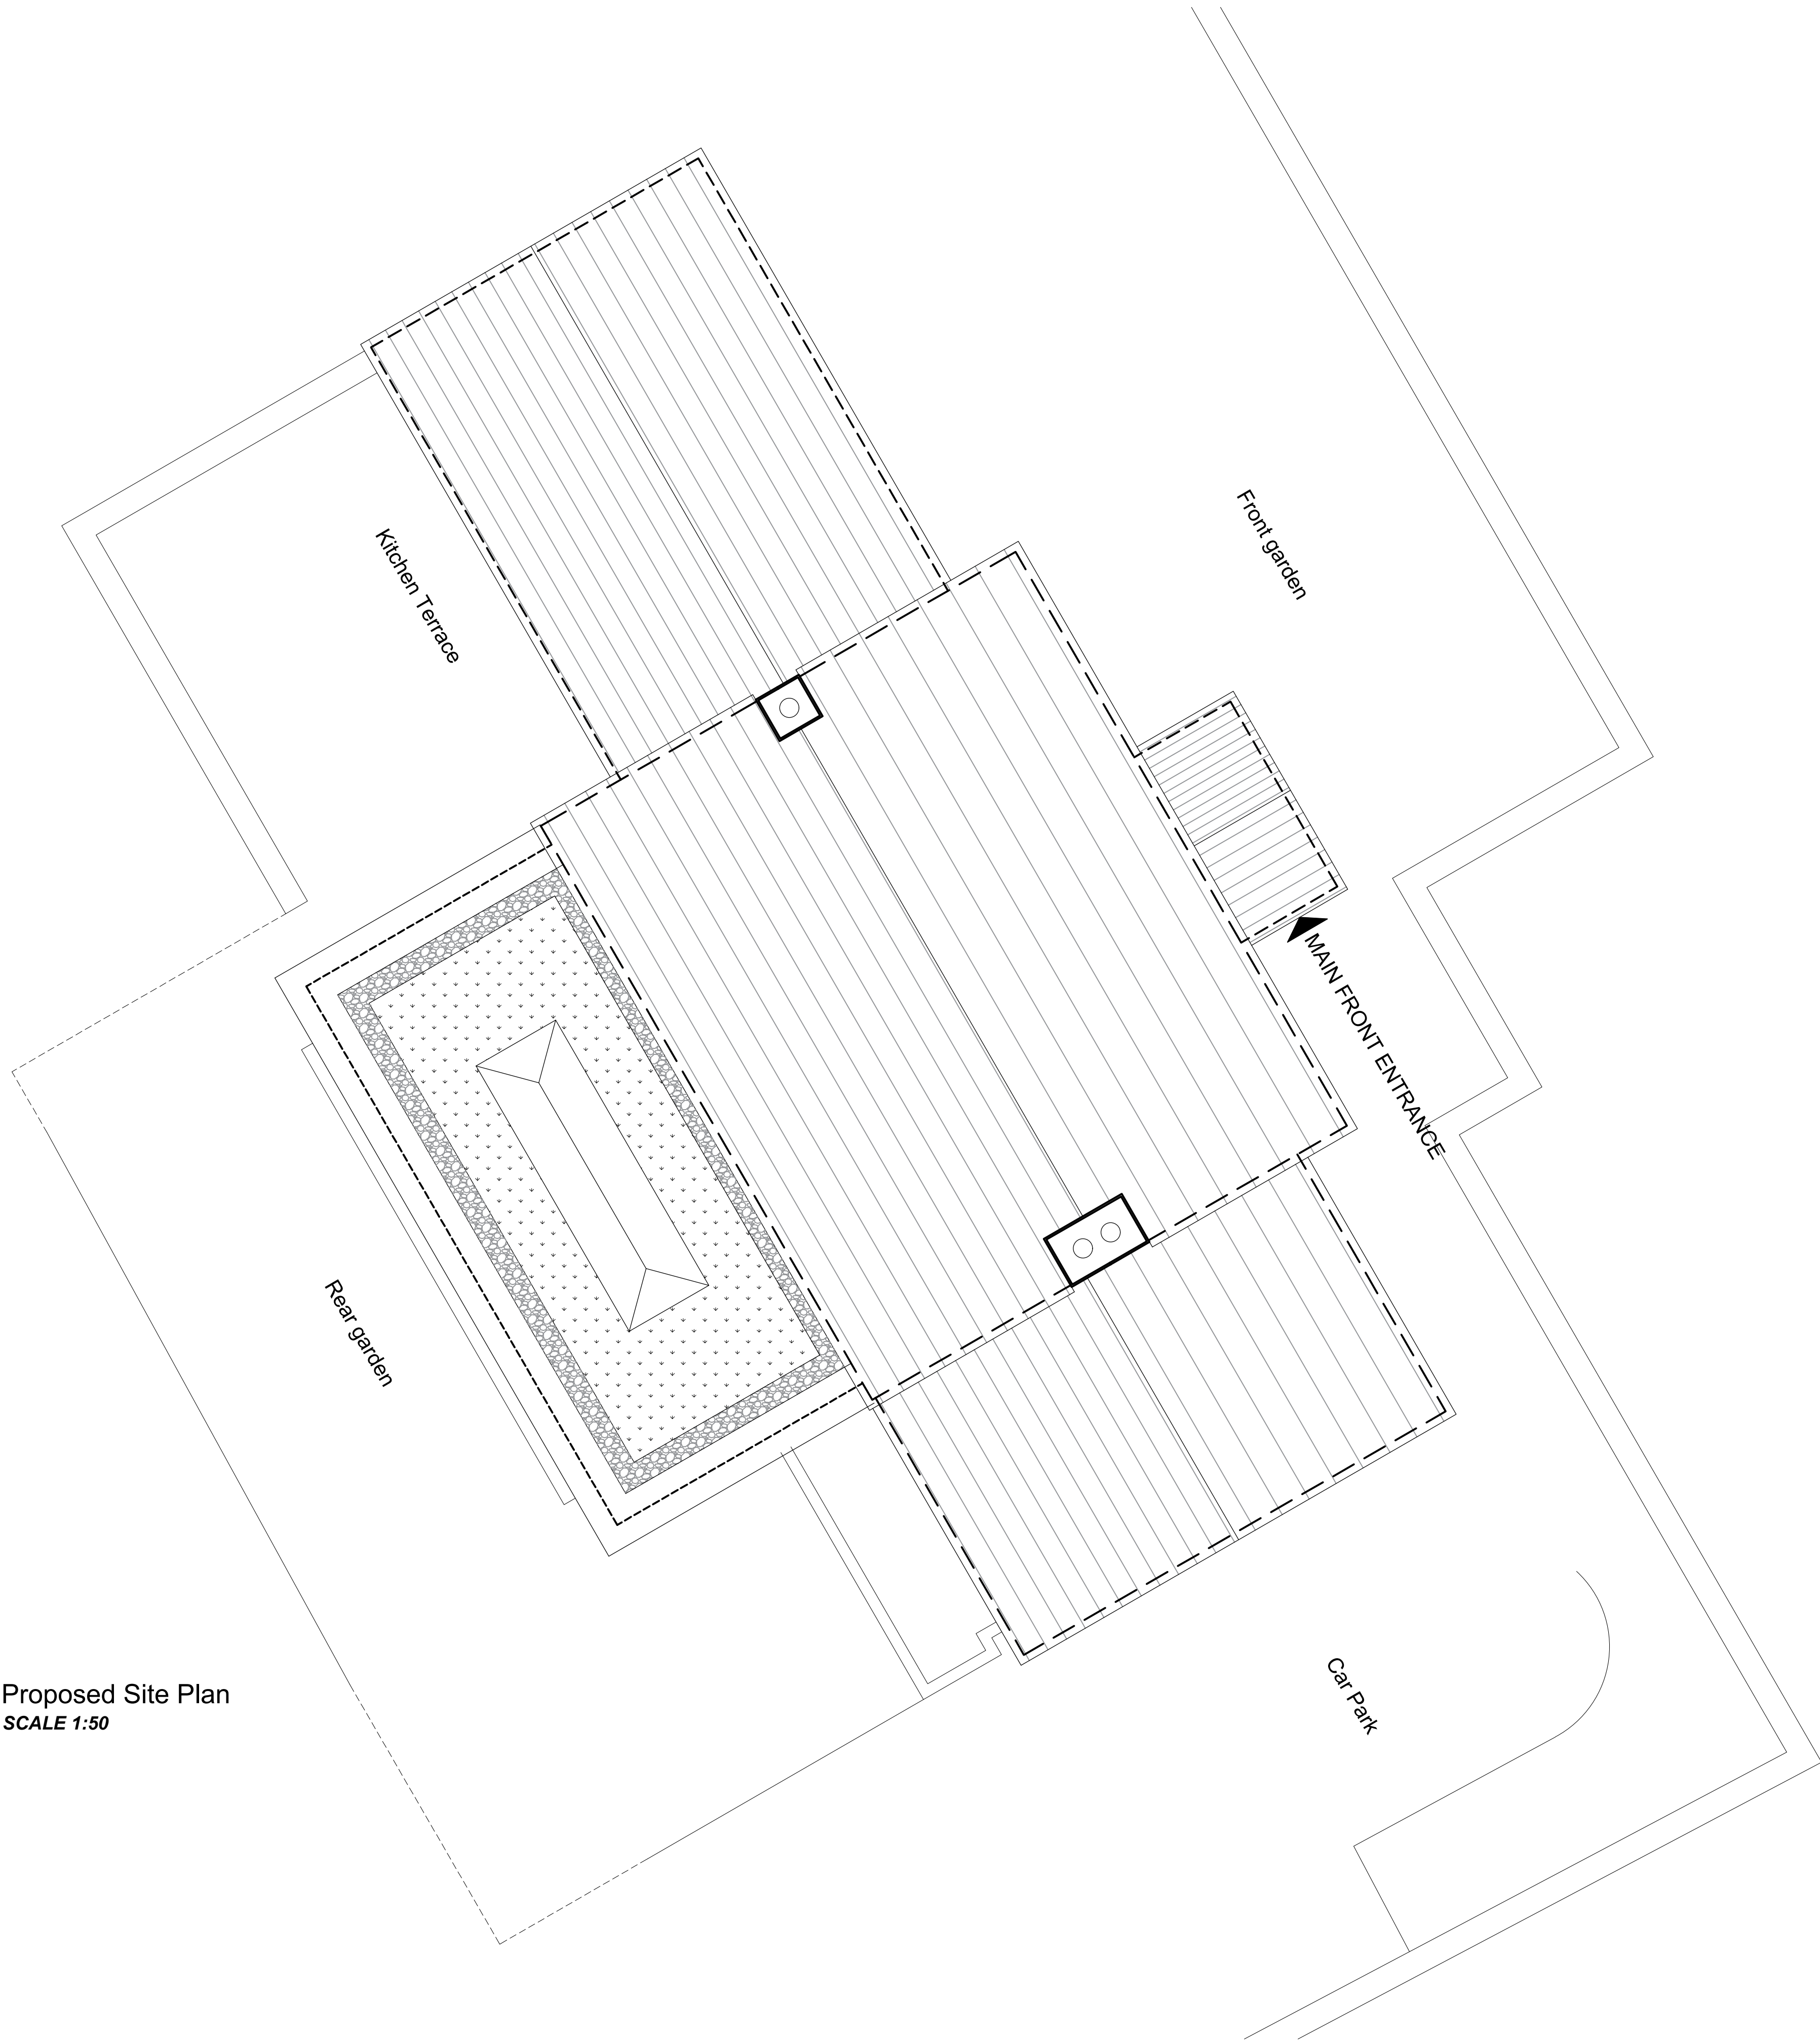

Proposed Site Plan
SCALE 1:50

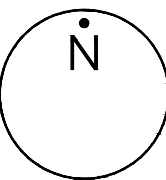 

CROFT[®]

6-7 Pearl House, Anson Court,
Staffordshire Technology Park,
Stafford, ST16 0GB

+44 (0)1783 338 942
croftarchitecture.com

PROJECT
Extension and alterations
for Holdcroft's, Mr and Mrs
at Little Stonehouse Farm, Old Lane
Brown Edge, Stoke on Trent, ST6 8TG

DRAWING TITLE
Proposed Site Plan

SCALE 1:50	SHEET SIZE A1	No. of SHEETS 1	SHEET No. 1	CAD FILE
---------------	------------------	--------------------	----------------	----------

DRAWING NUMBER
2585-300