


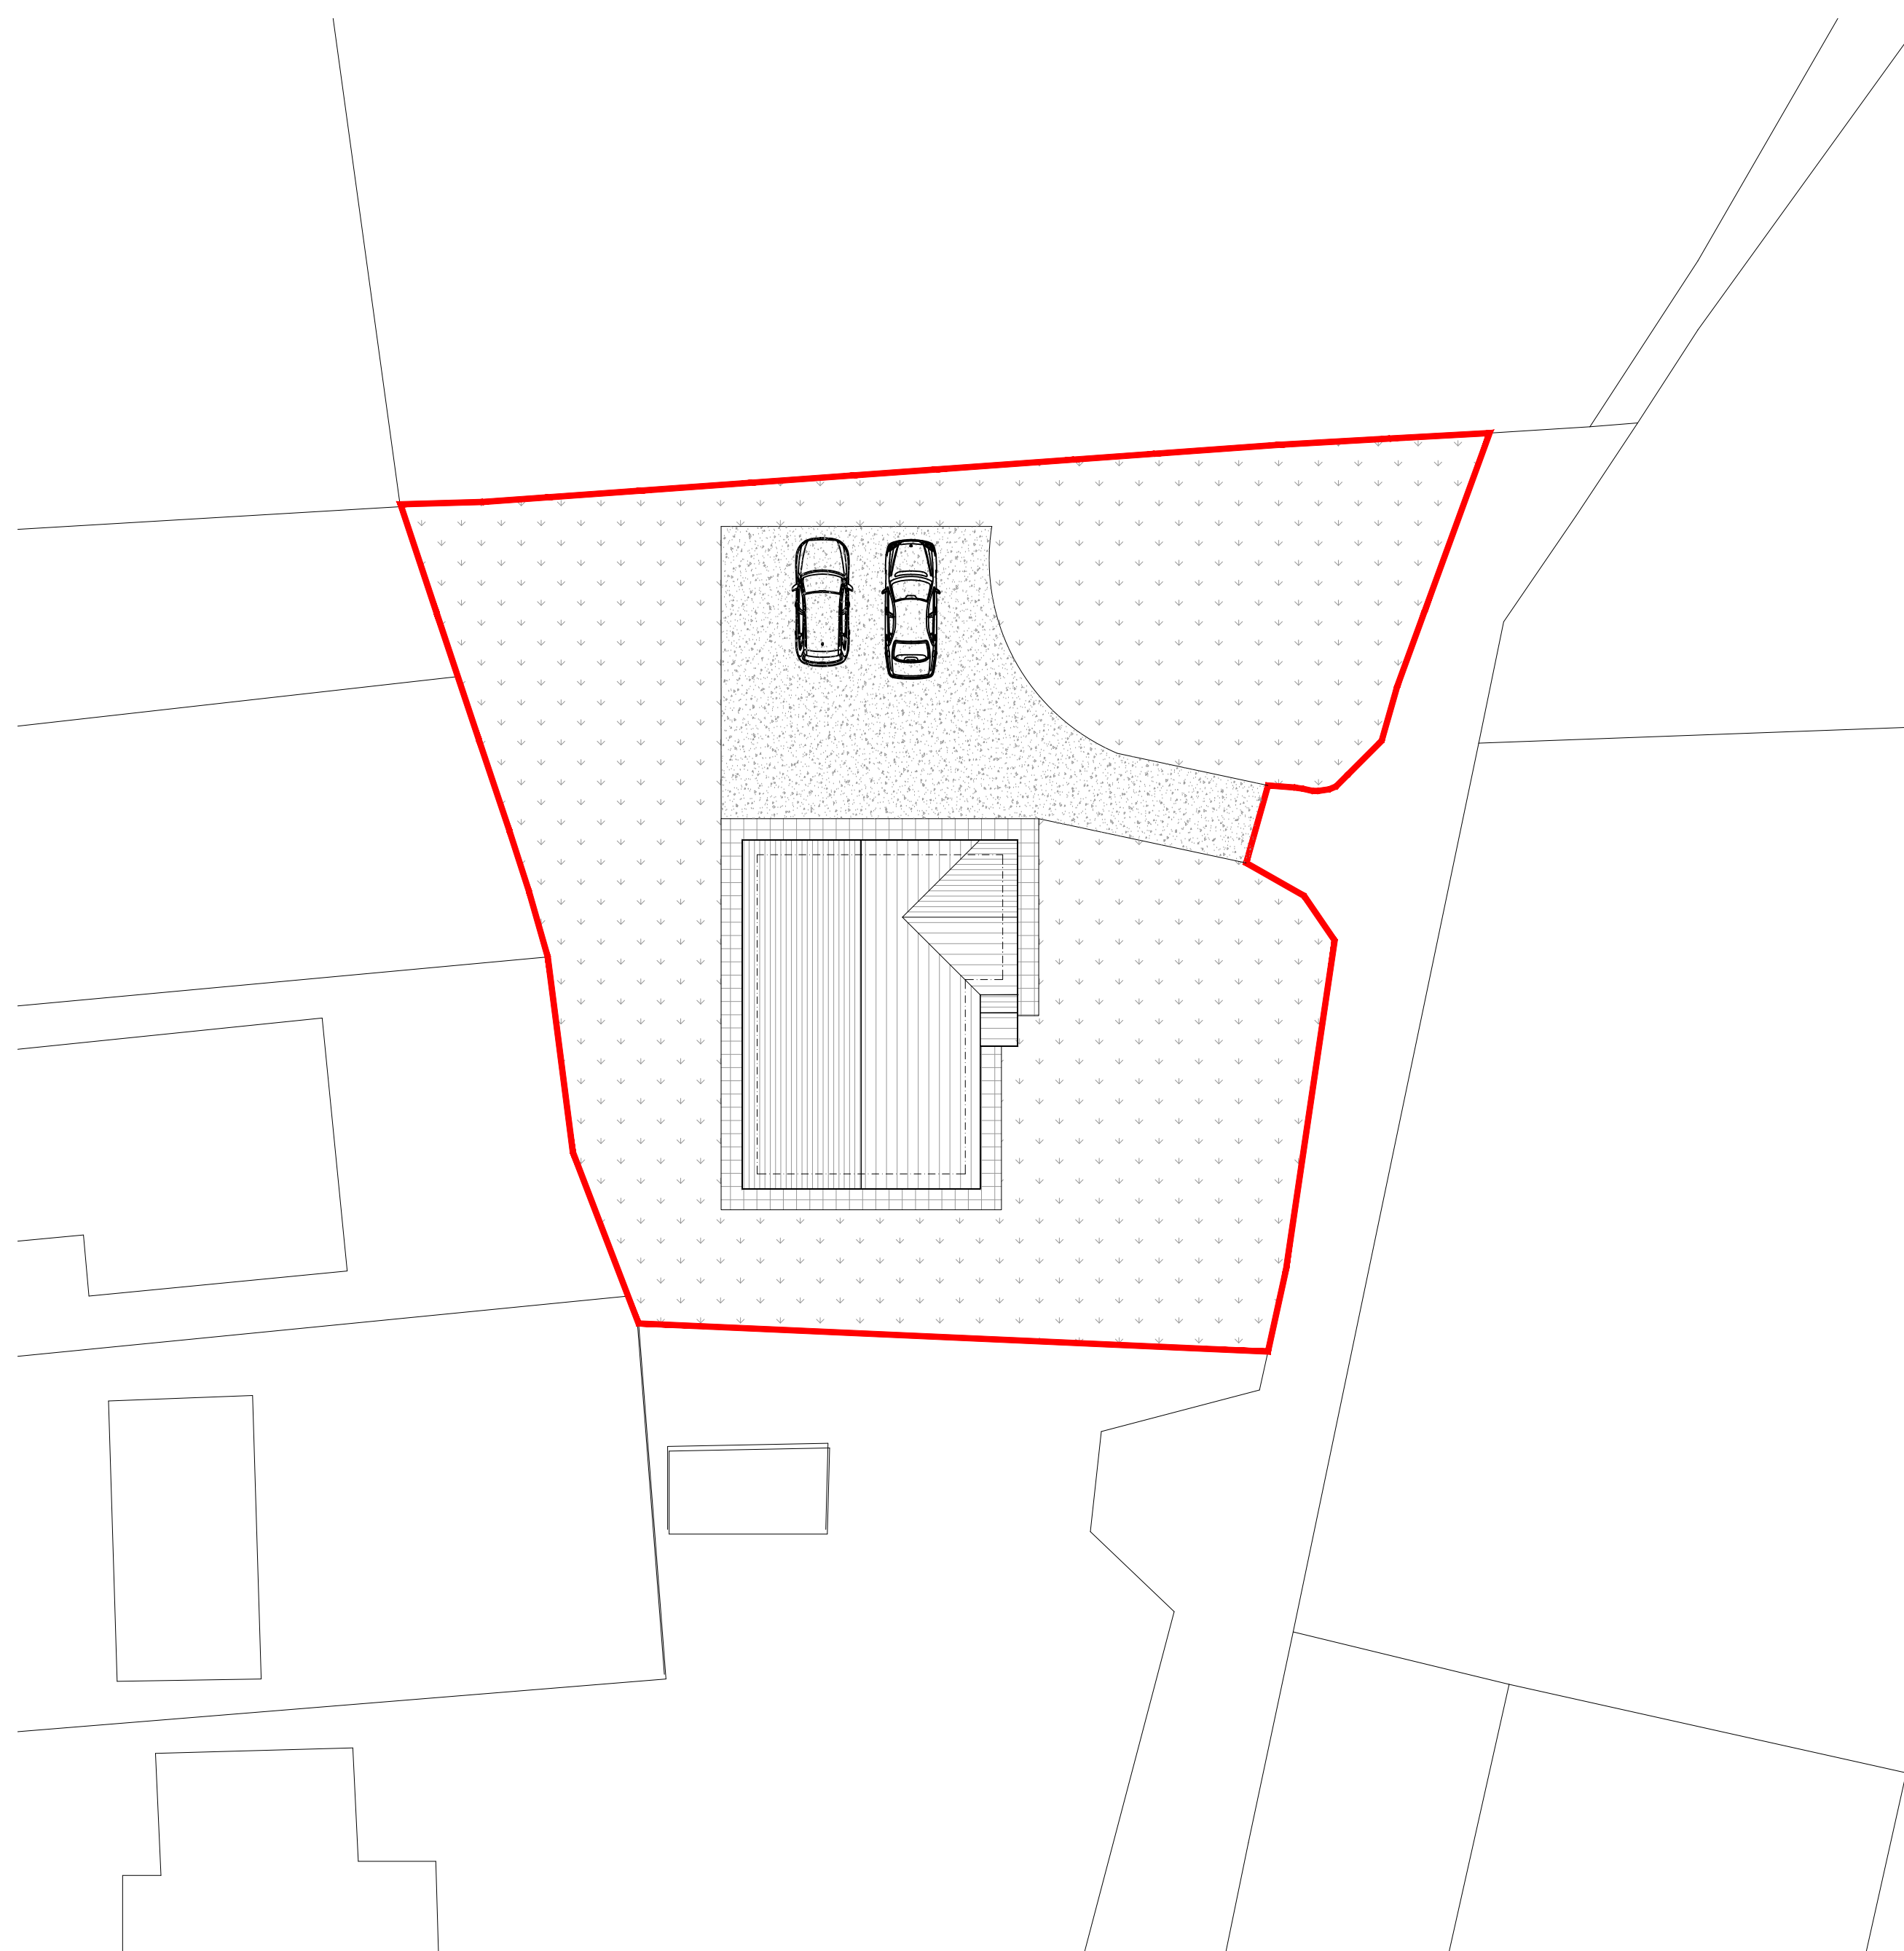


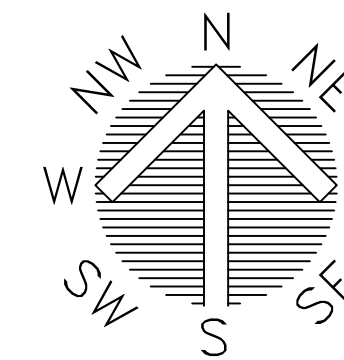

PROPOSED BLOCK PLAN - 1:200

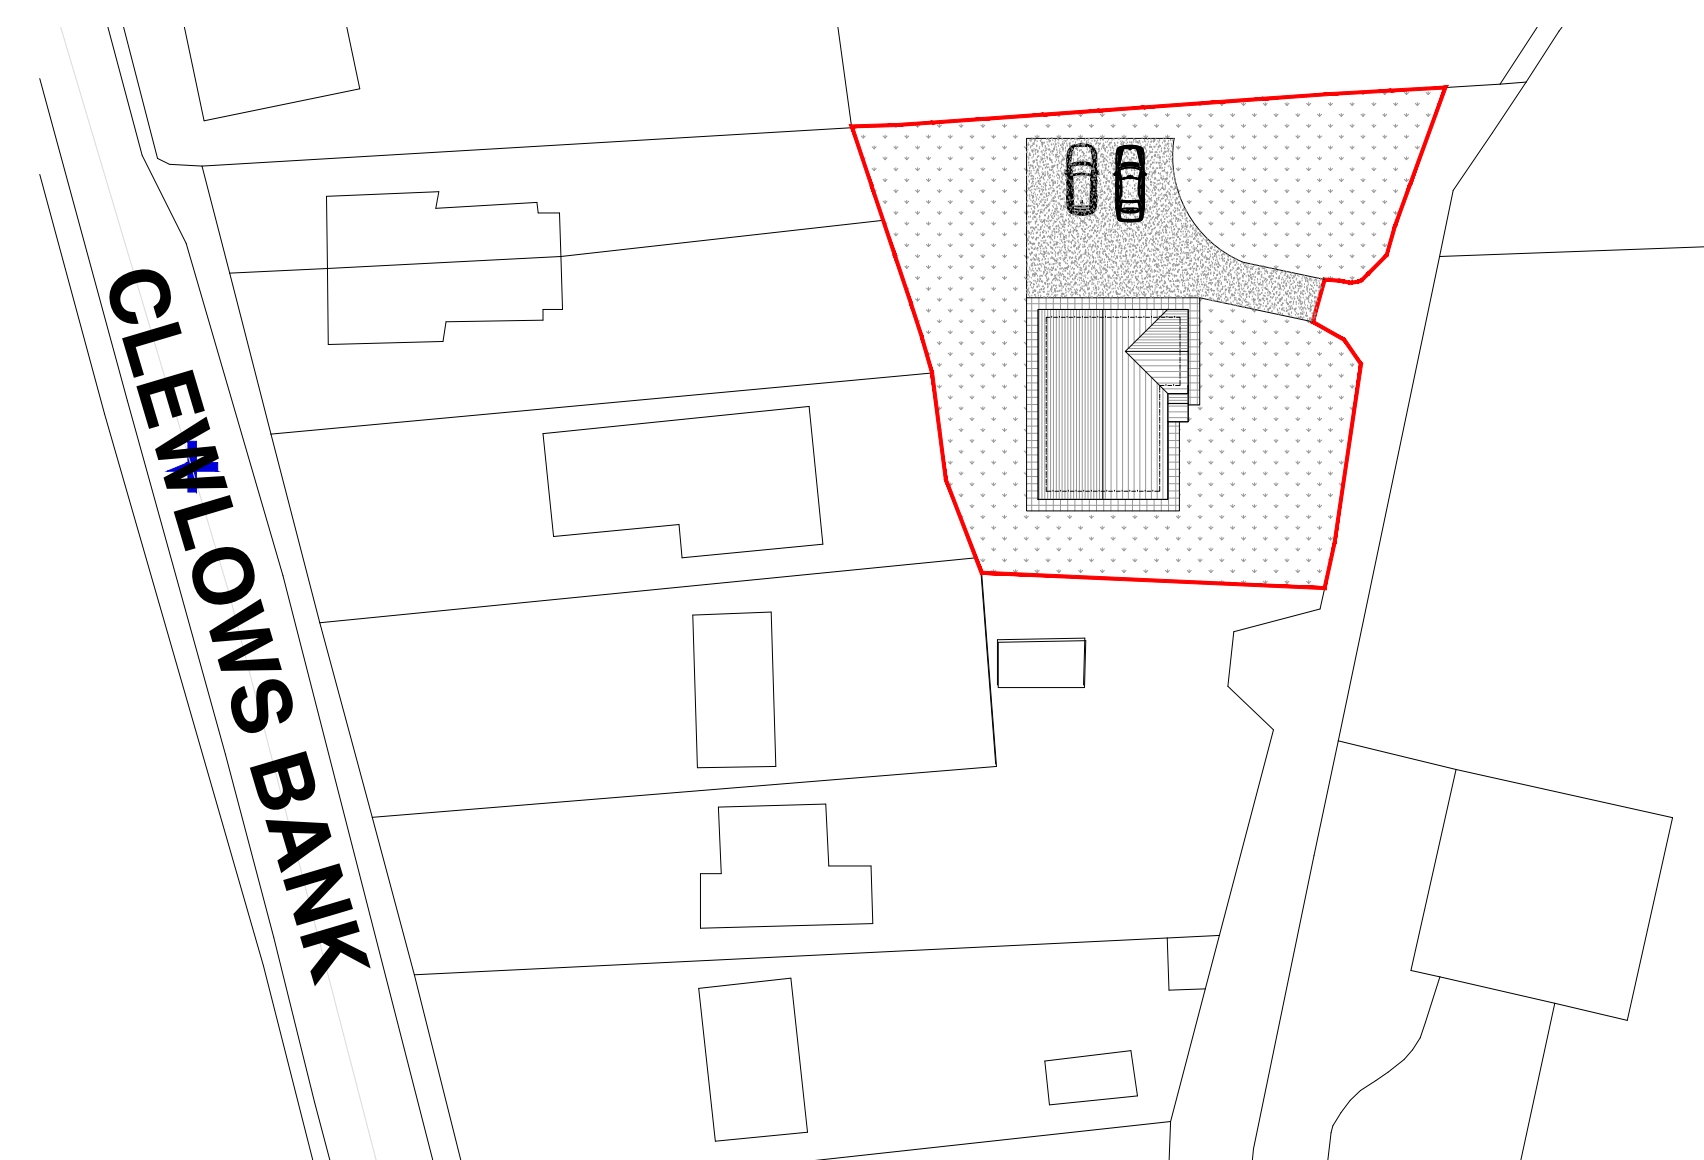

PROPOSED SITE PLAN - 1:500

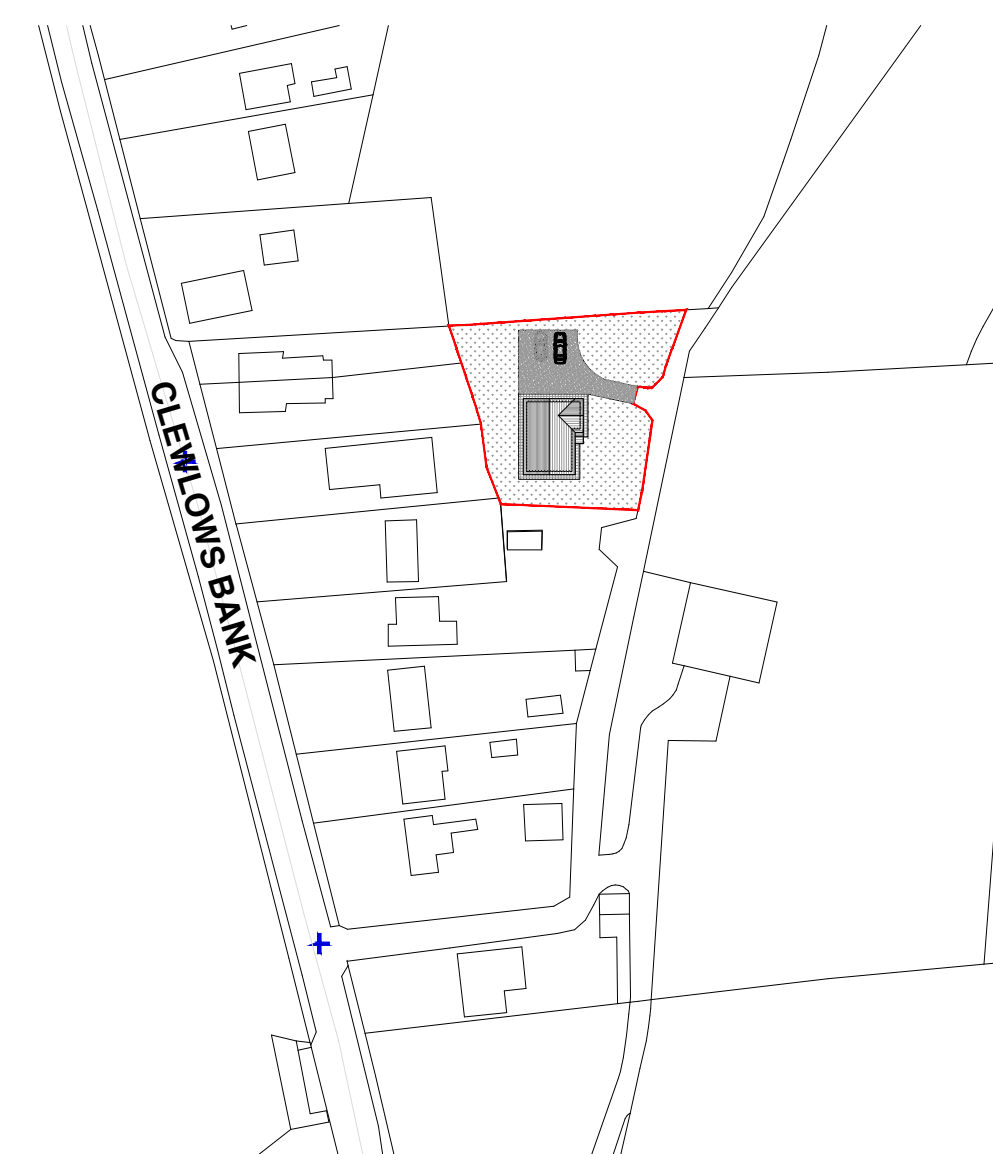

PROPOSED LOCATION PLAN - 1:1250



FOREFRONT
DEVELOPMENT CONSULTING

4 Ridge House, Ridge House Drive, Festival Park, S-O-T, ST1 5SJ
Office 01782 216912 WWW.FOREFRONTDC.COM

CLIENT

MR A SMITH

PROJECT

Proposed demolition of existing dwelling and
erection of replacement dwelling at Woodlands View,
Clewlovs Bank, Bagnall, Staffordshire. ST9 9LN

TITLE

Proposed Block, Site and Location Plans
Crown copyright and Ordnance Survey 0100031673

SCALE

1:200 / 1:500 / 1:1250 @ A1

DRG NO.

20-142-03

REV.

DRAWN

ATG

DATE

01 / 12 / 20

DESCRIPTION

DATE

The contents of this drawing are the copyright of Forefront Development Consulting Ltd