




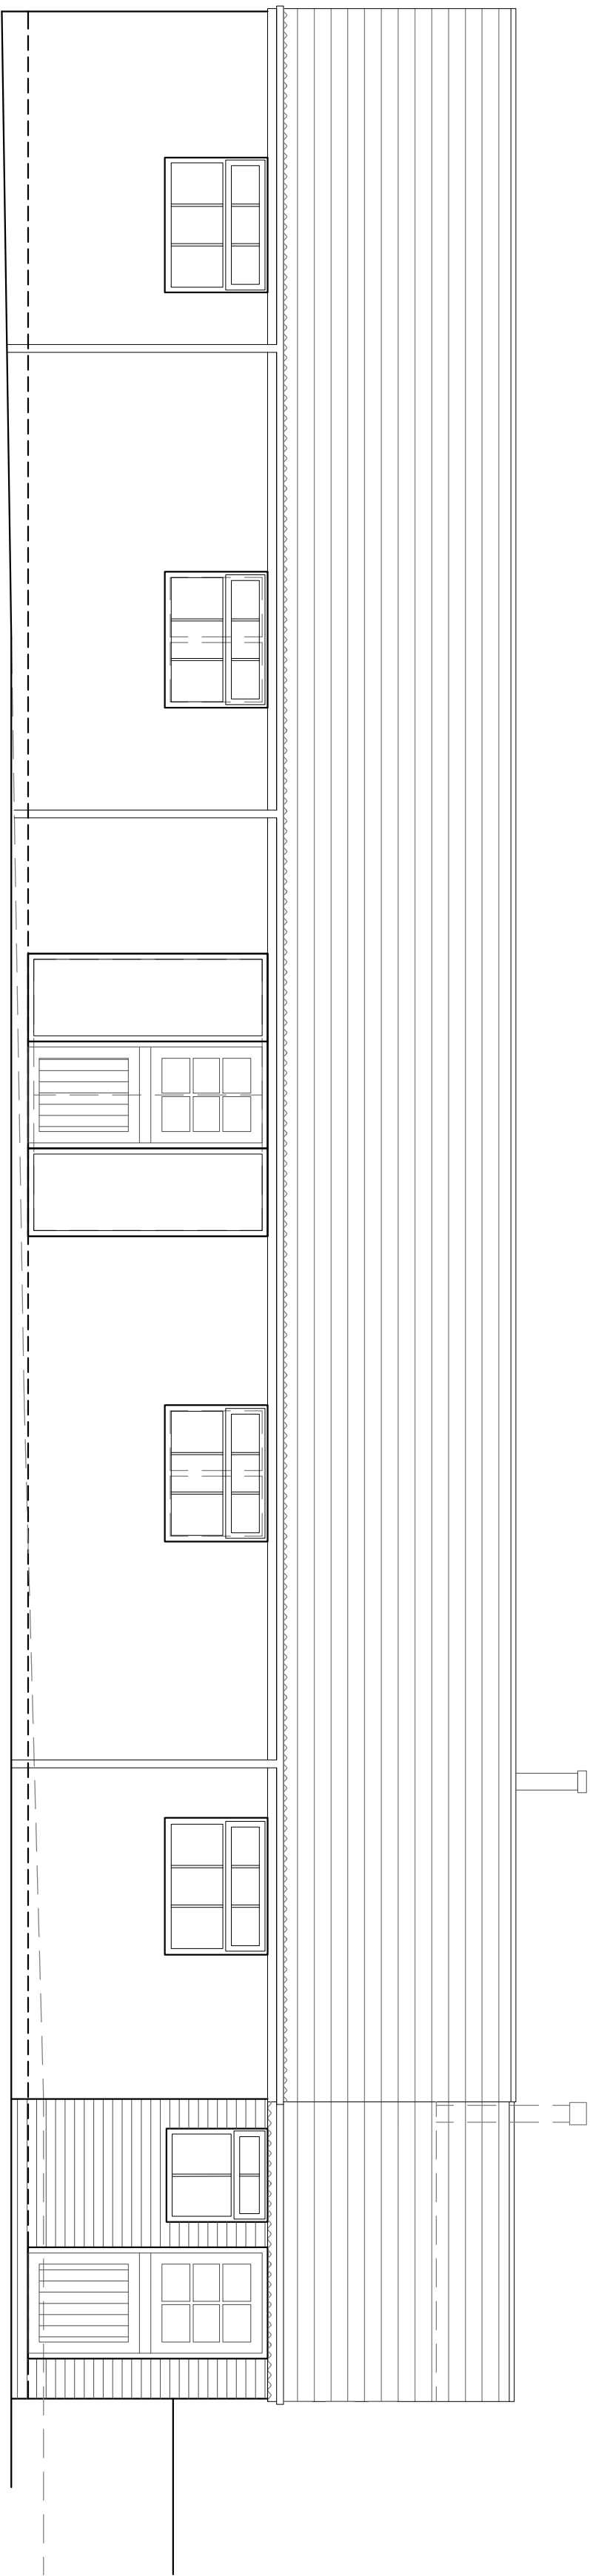


FRONT ELEVATION 1:50

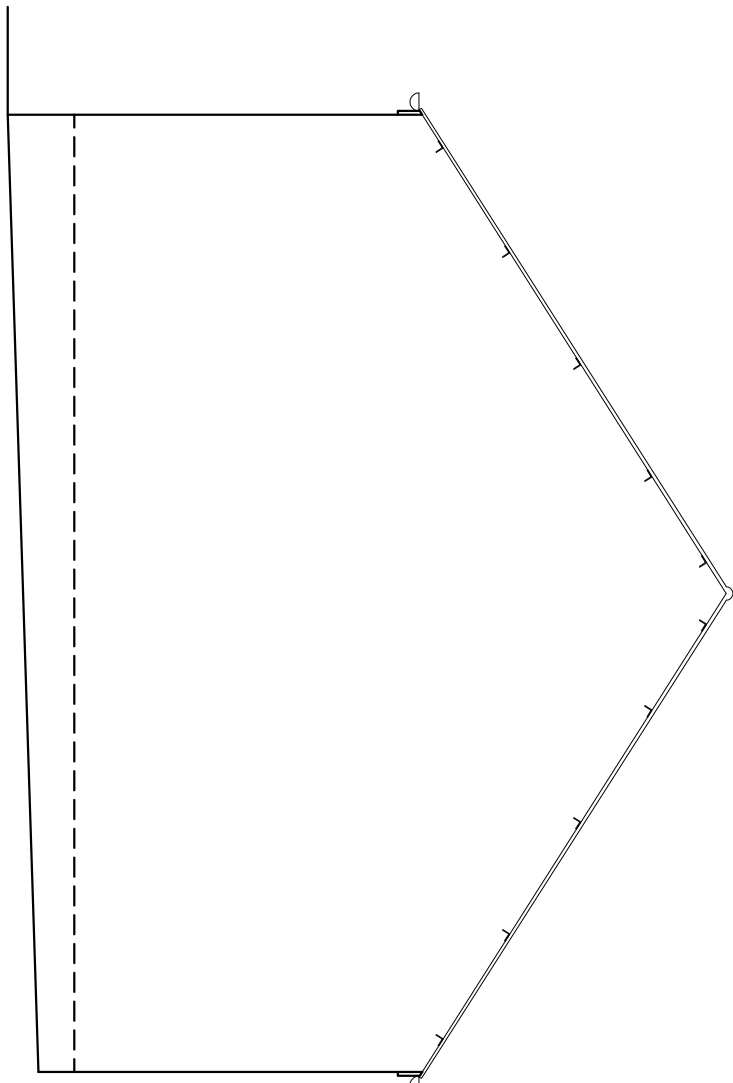


SIDE ELEVATION 1:50

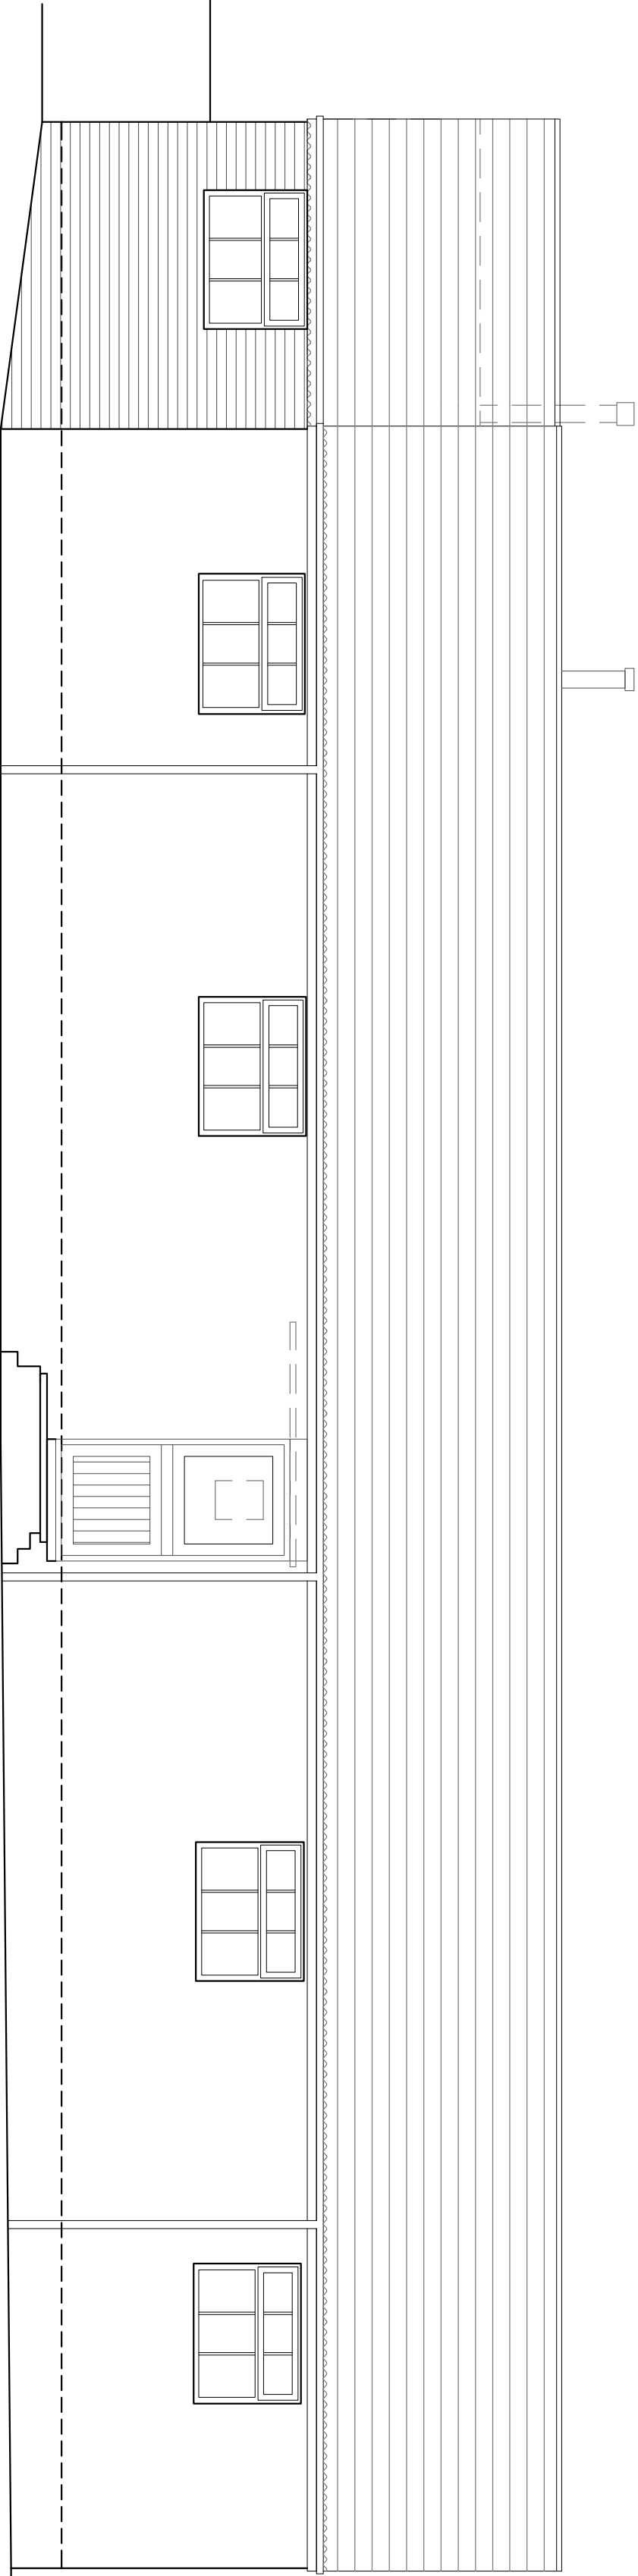

REAR ELEVATION 1:50

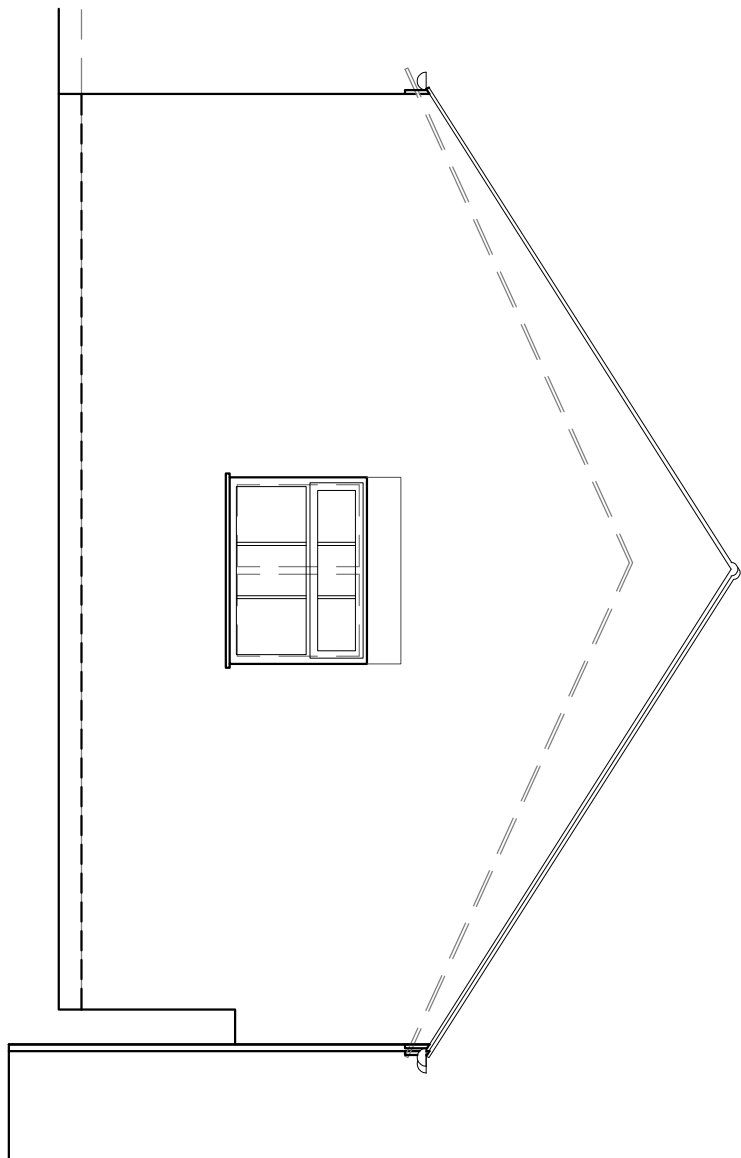


SIDE ELEVATION 1:50

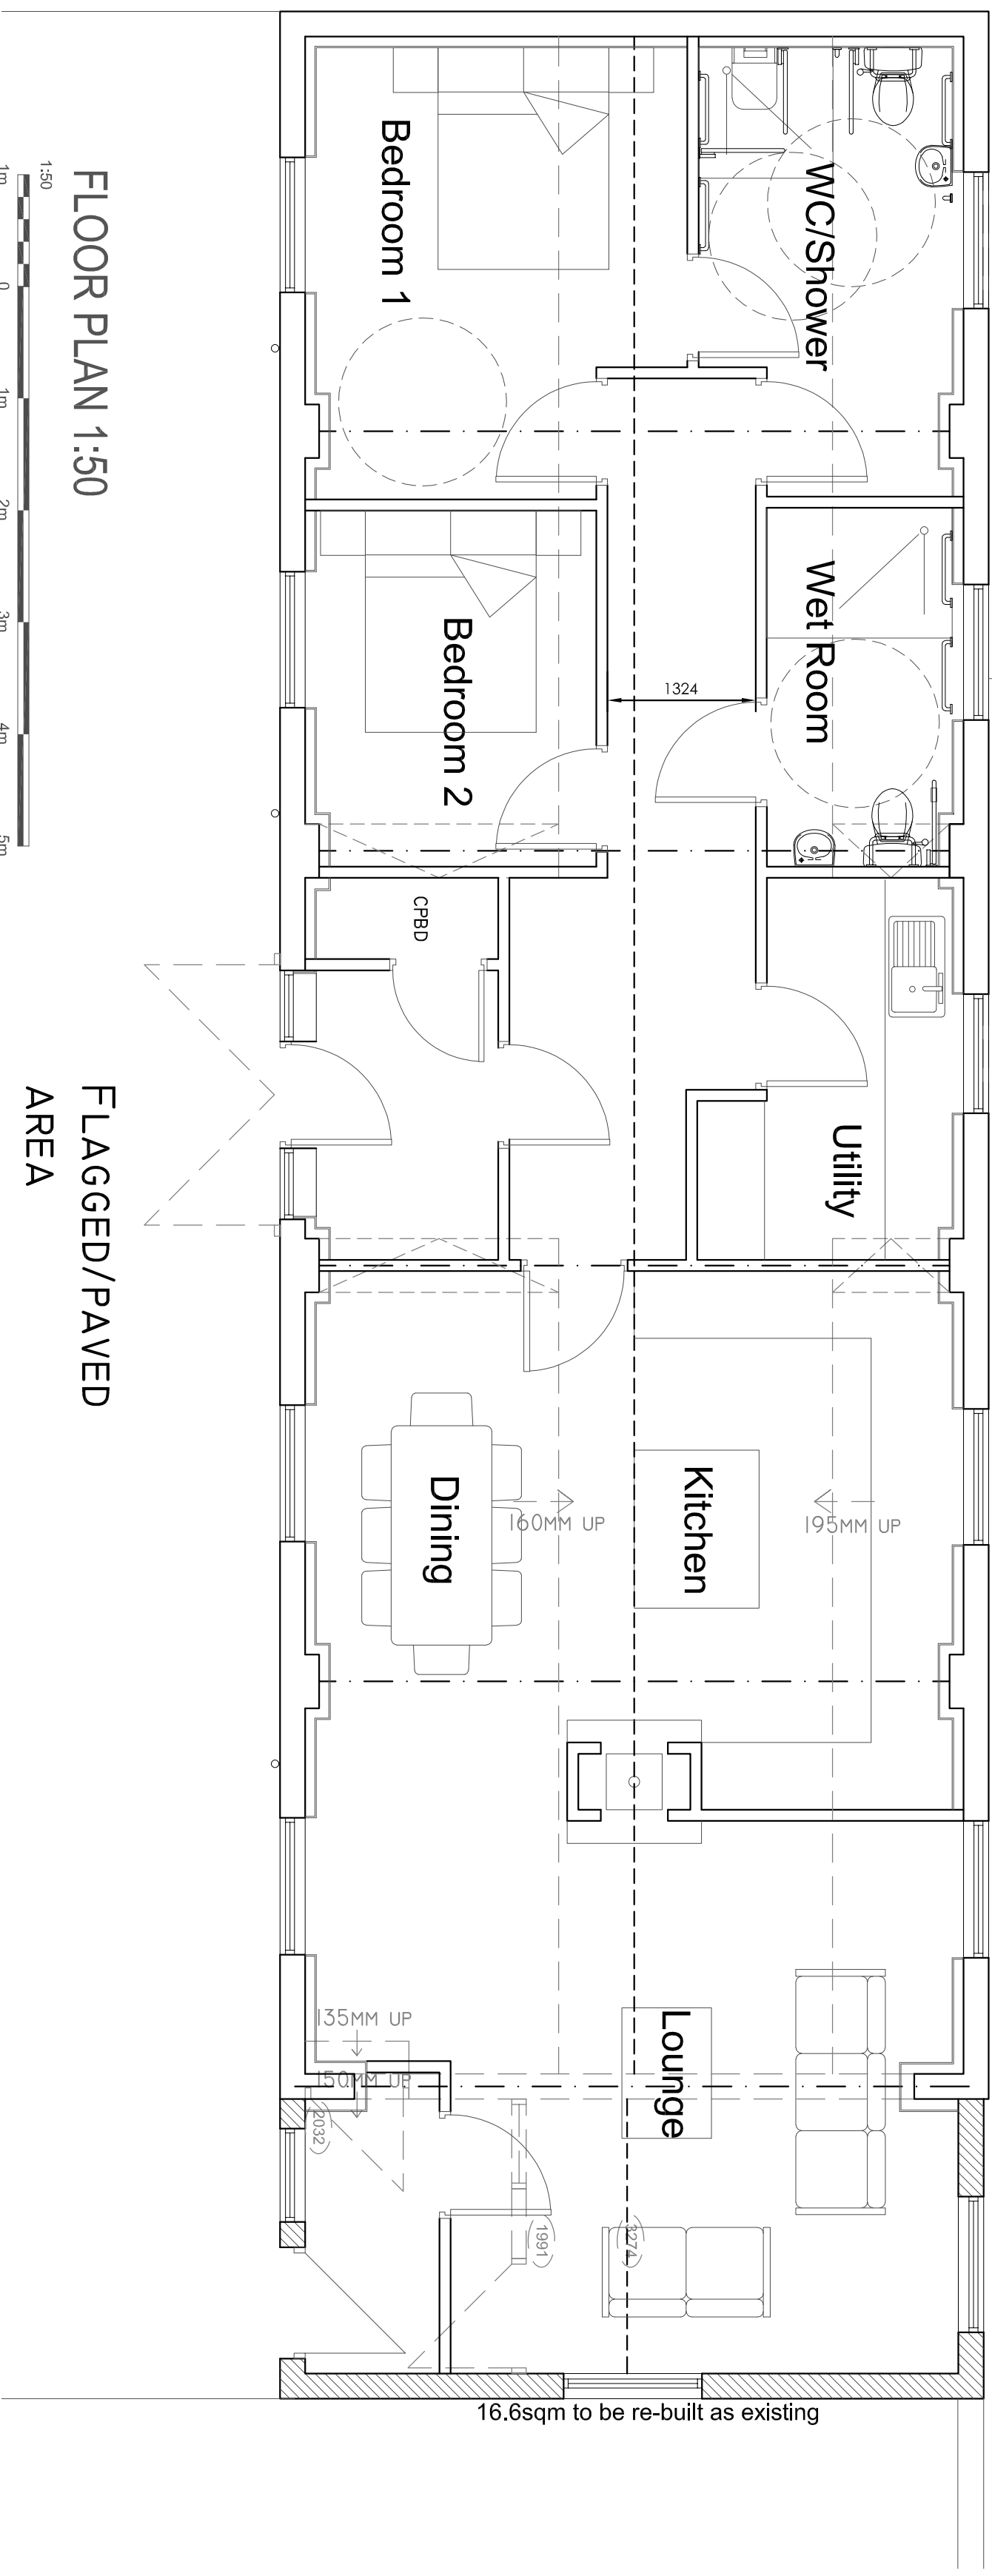



FLOOR PLAN 1:50



FLAGGED/PAVED AREA

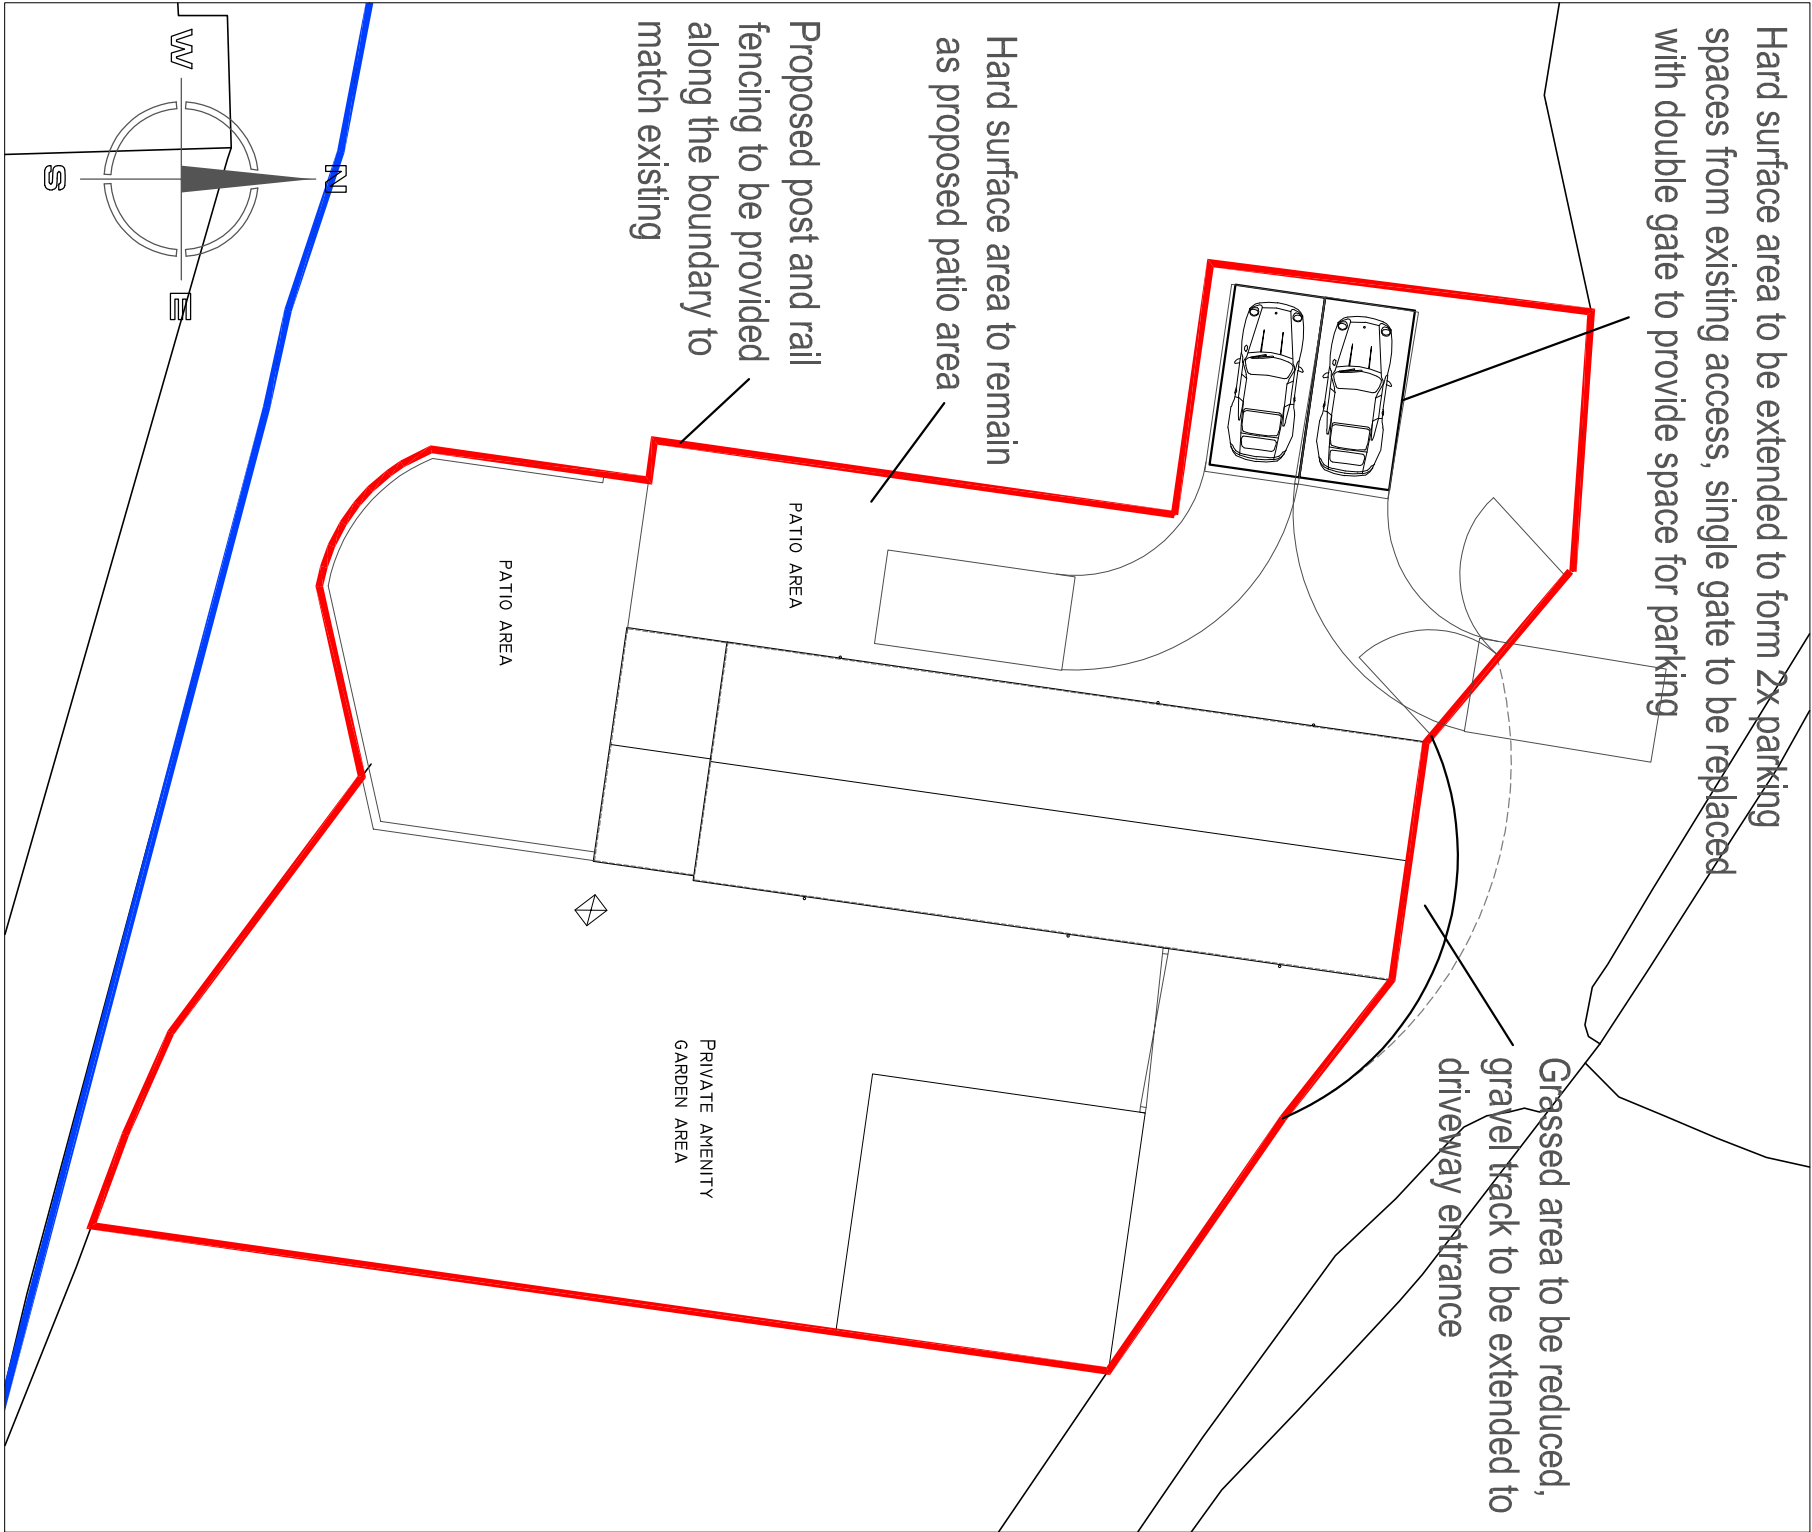

SITE LAYOUT PLAN 1:200

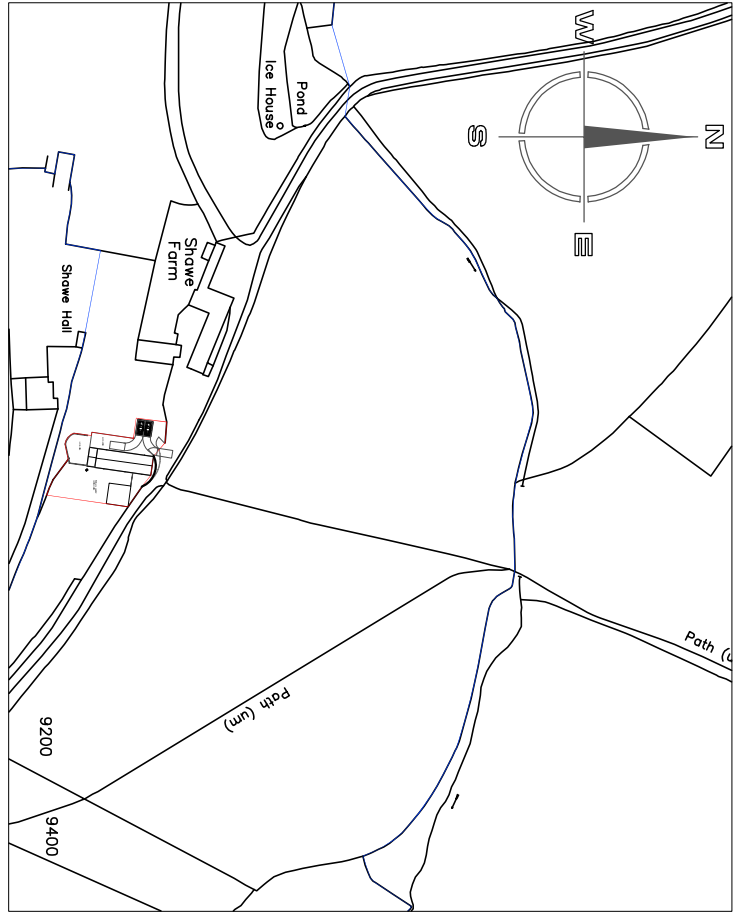 

SITE LOCATION PLAN 1:2500

Hewitt&Carr Architects
A: Daisie Carr, House 1, 17-19 Leek Road, Cheddle ST10 1JE
T: 01538 756888
E: enquiries@hccarchitects.co.uk
W: www.hccarchitects.co.uk

Client
MR AND MRS P EMMETT

Project
PROPOSED BARN CONVERSION

The
PLANS AND ELEVATIONS AS PROPOSED

SCHEME
Date JUNE 2021
Scale 8A1 AS NOTED
Project No. 01076 AL(0)04
Drawing No. C
Rev C
Checked HMM
Drawn HMM
Date JUNE 2021
Scale 8A1 AS NOTED
Project No. 01076 AL(0)04
Drawing No. C
Rev C