



all heights, sizes and dimensions should be checked on site by the contractor before any work is put in hand.

figured dimensions should be taken in preference to scaling and any errors or omissions reported to the architect at once


This drawing has been prepared in accordance with the CDM (Construction Design and Management) Regulations 2015 and the contractor is advised to check for any changes or affected by construction have been avoided wherever possible

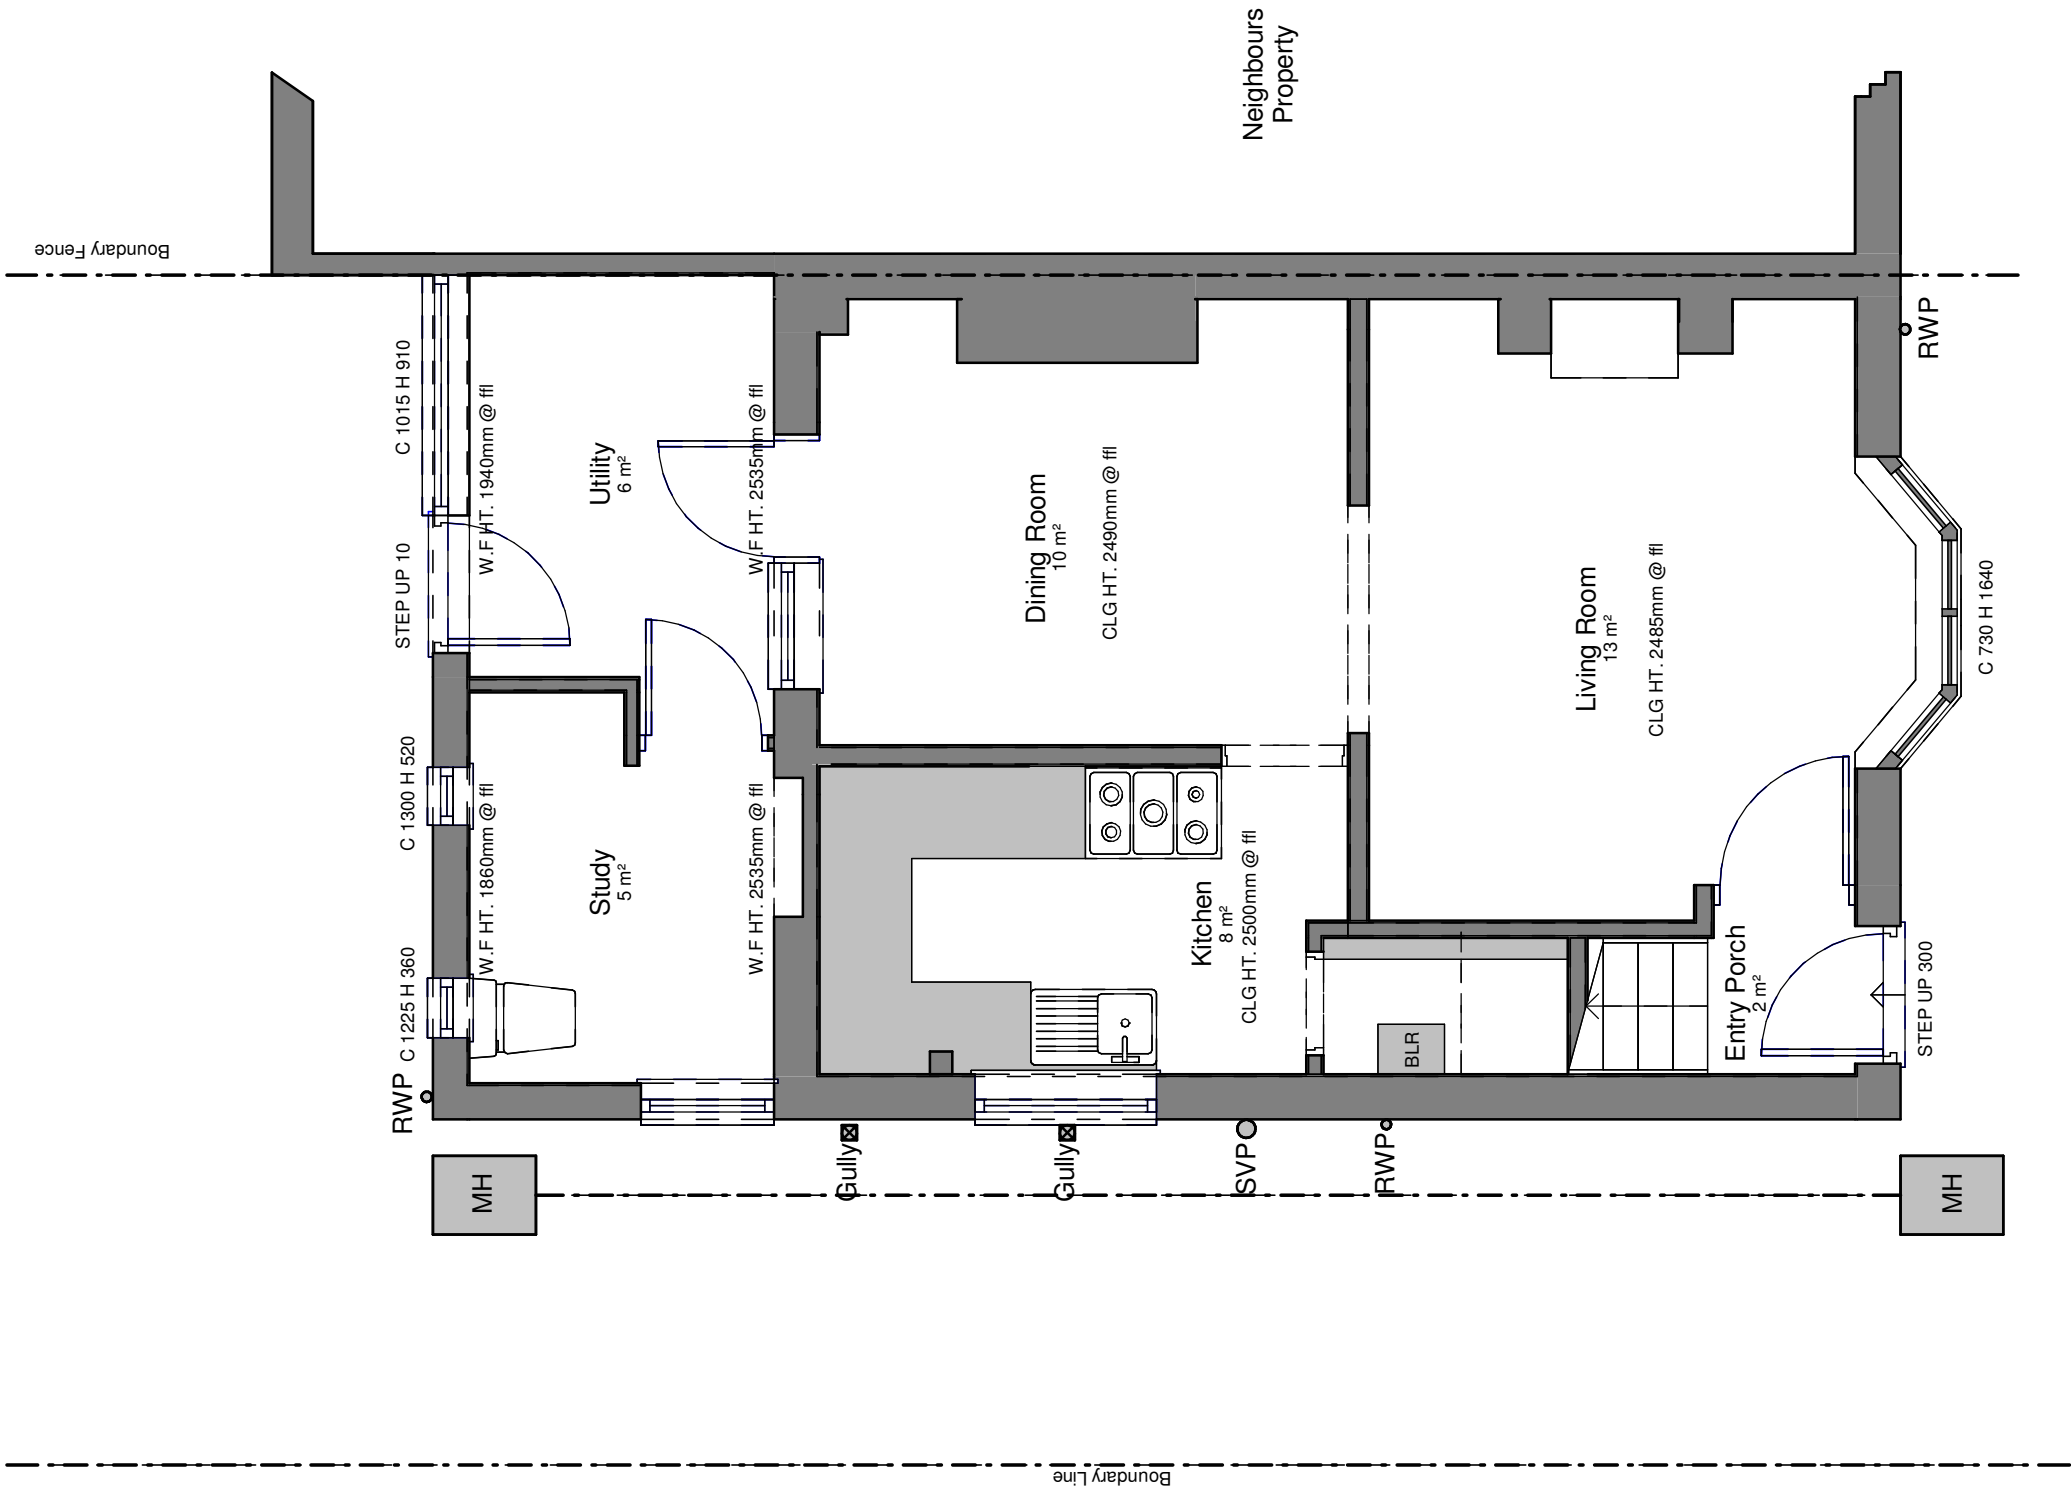


1 Existing Ground Floor Plan 1 : 50

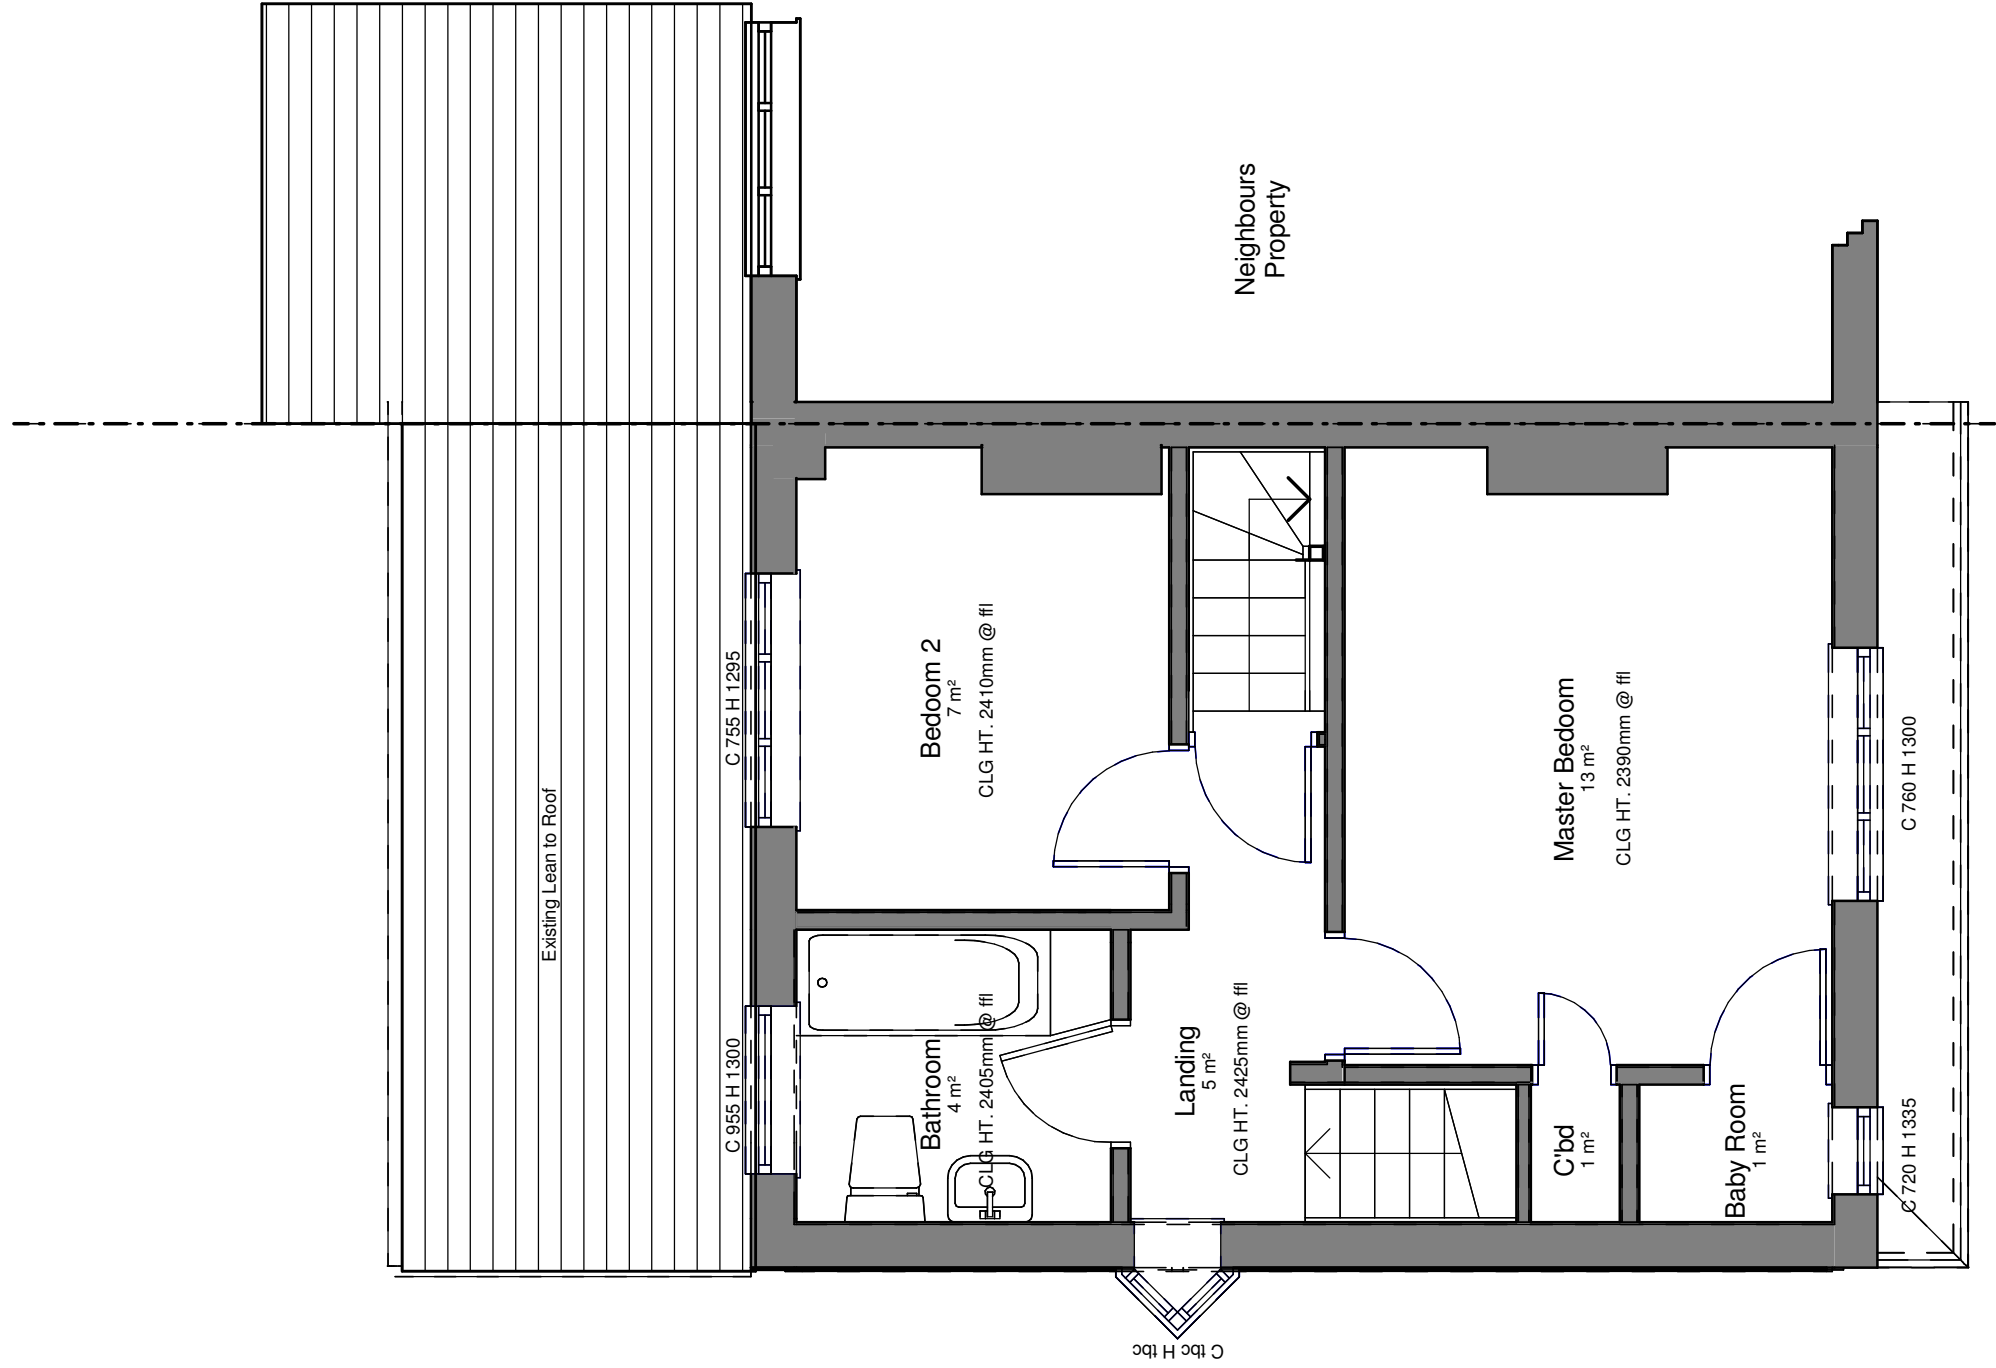

2 Existing First Floor Plan 1 : 50

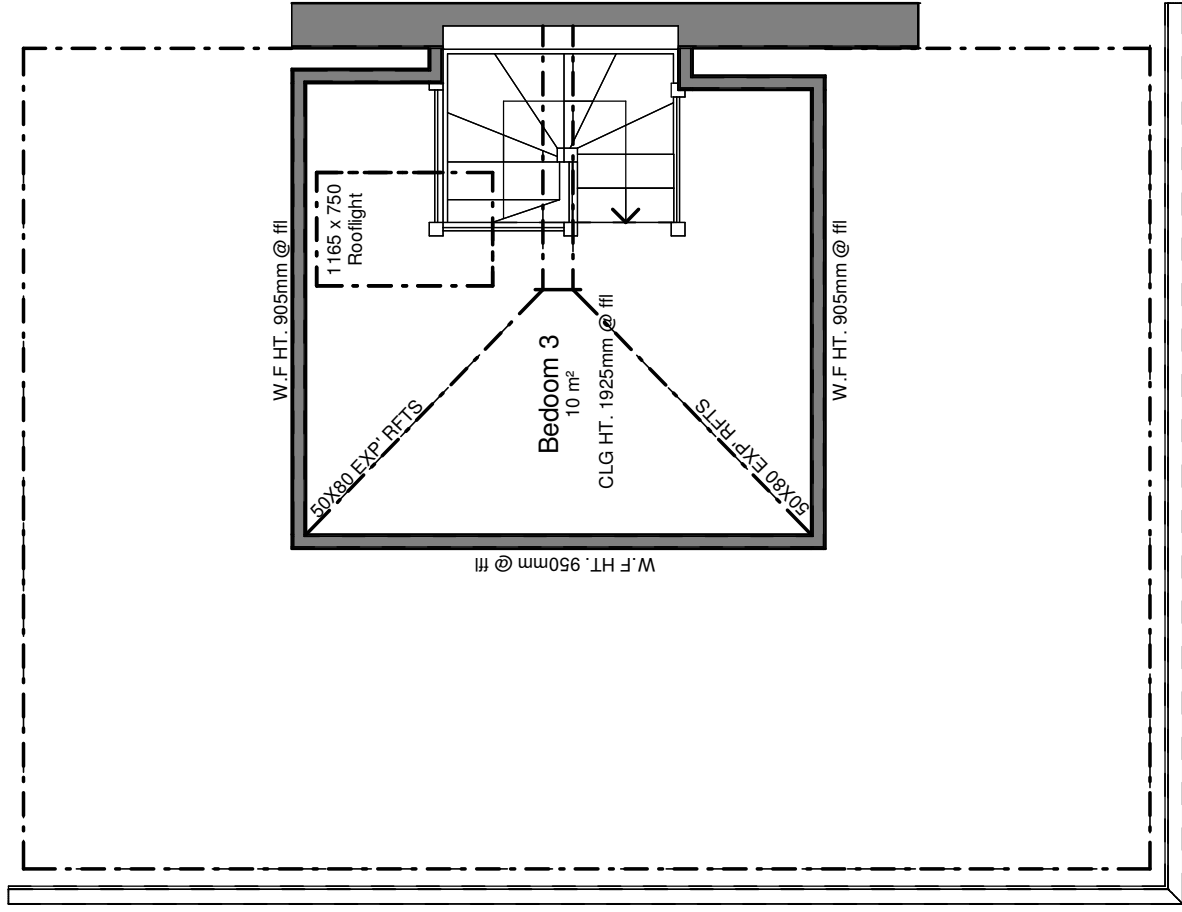

3 Existing Second Floor Plan 1 : 50

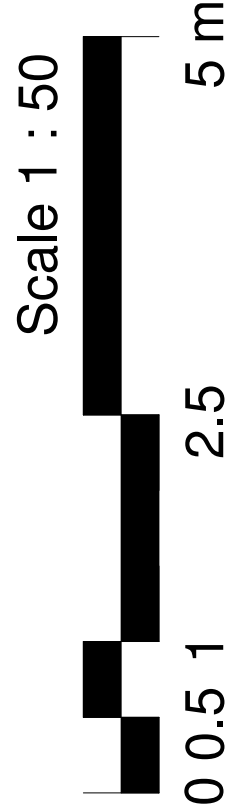

12 High Street
Trent, Stoke-on-Trent
ST4 4AA
United Kingdom
T +44 (0)1538 722097
F +44 (0)1538 722185
info@smytheman.co.uk
www.smytheman.co.uk

Drawing title
Existing Floor Plans

Scale(s)	Date	Drawn	Checked
1: 50 @A1	23/05/18	JK	BJ
Drawing number	Revision		
SC-SA-XX-XX-DR-A-0201			