



Planning Specification	
Key Value	Material Details


C1	Single storey double gabled extension with valley gutter and parapet wall.
G1	New Oak UPVC framed double glazed windows
G3	New Oak UPVC framed French doors.
H1	Brick Soldier course to match existing building
H2	Masonry cill to match existing window cills.
R1	Clay Roof tiles to match existing roof.
W1	Masonry cavity wall construction to match existing.
W2	Roughcast render blended into existing render.
W3	Non load-bearing internal partition wall.

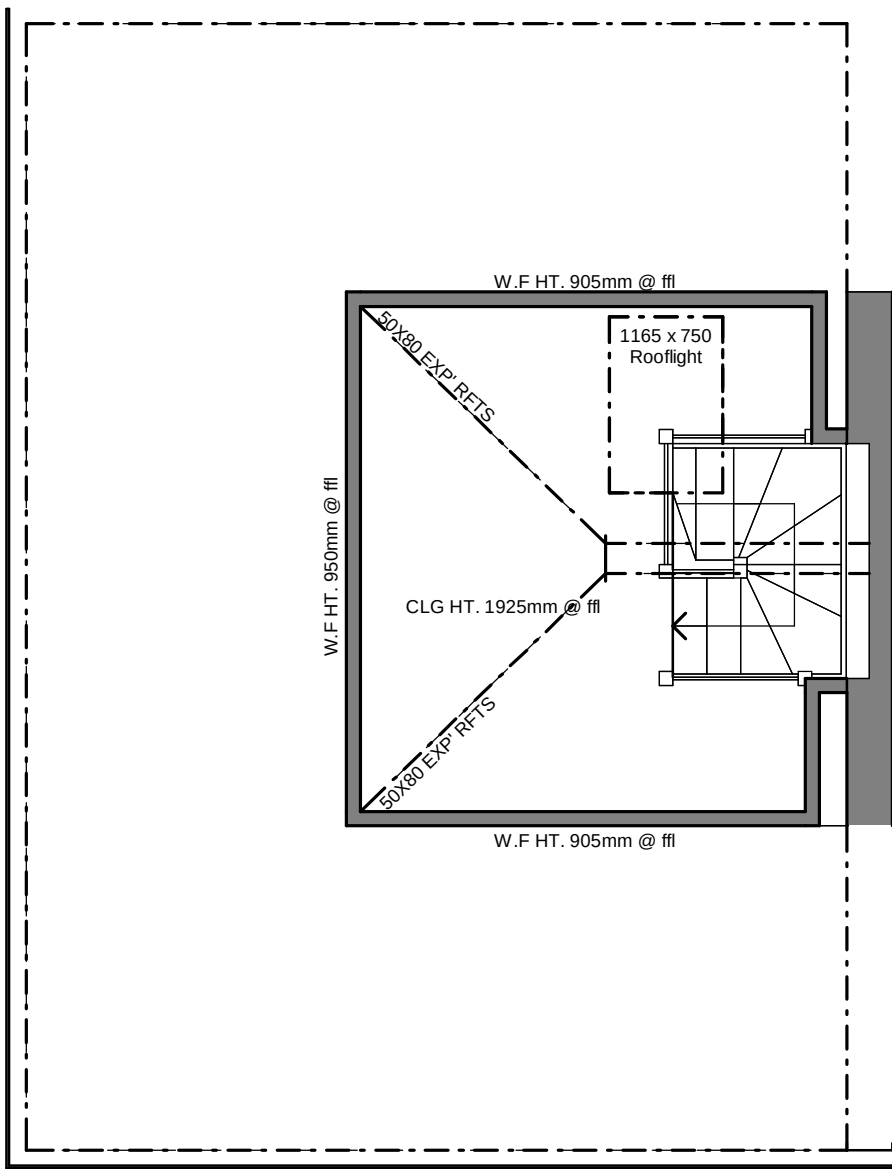


3 Proposed Second Floor Plan
1 : 50

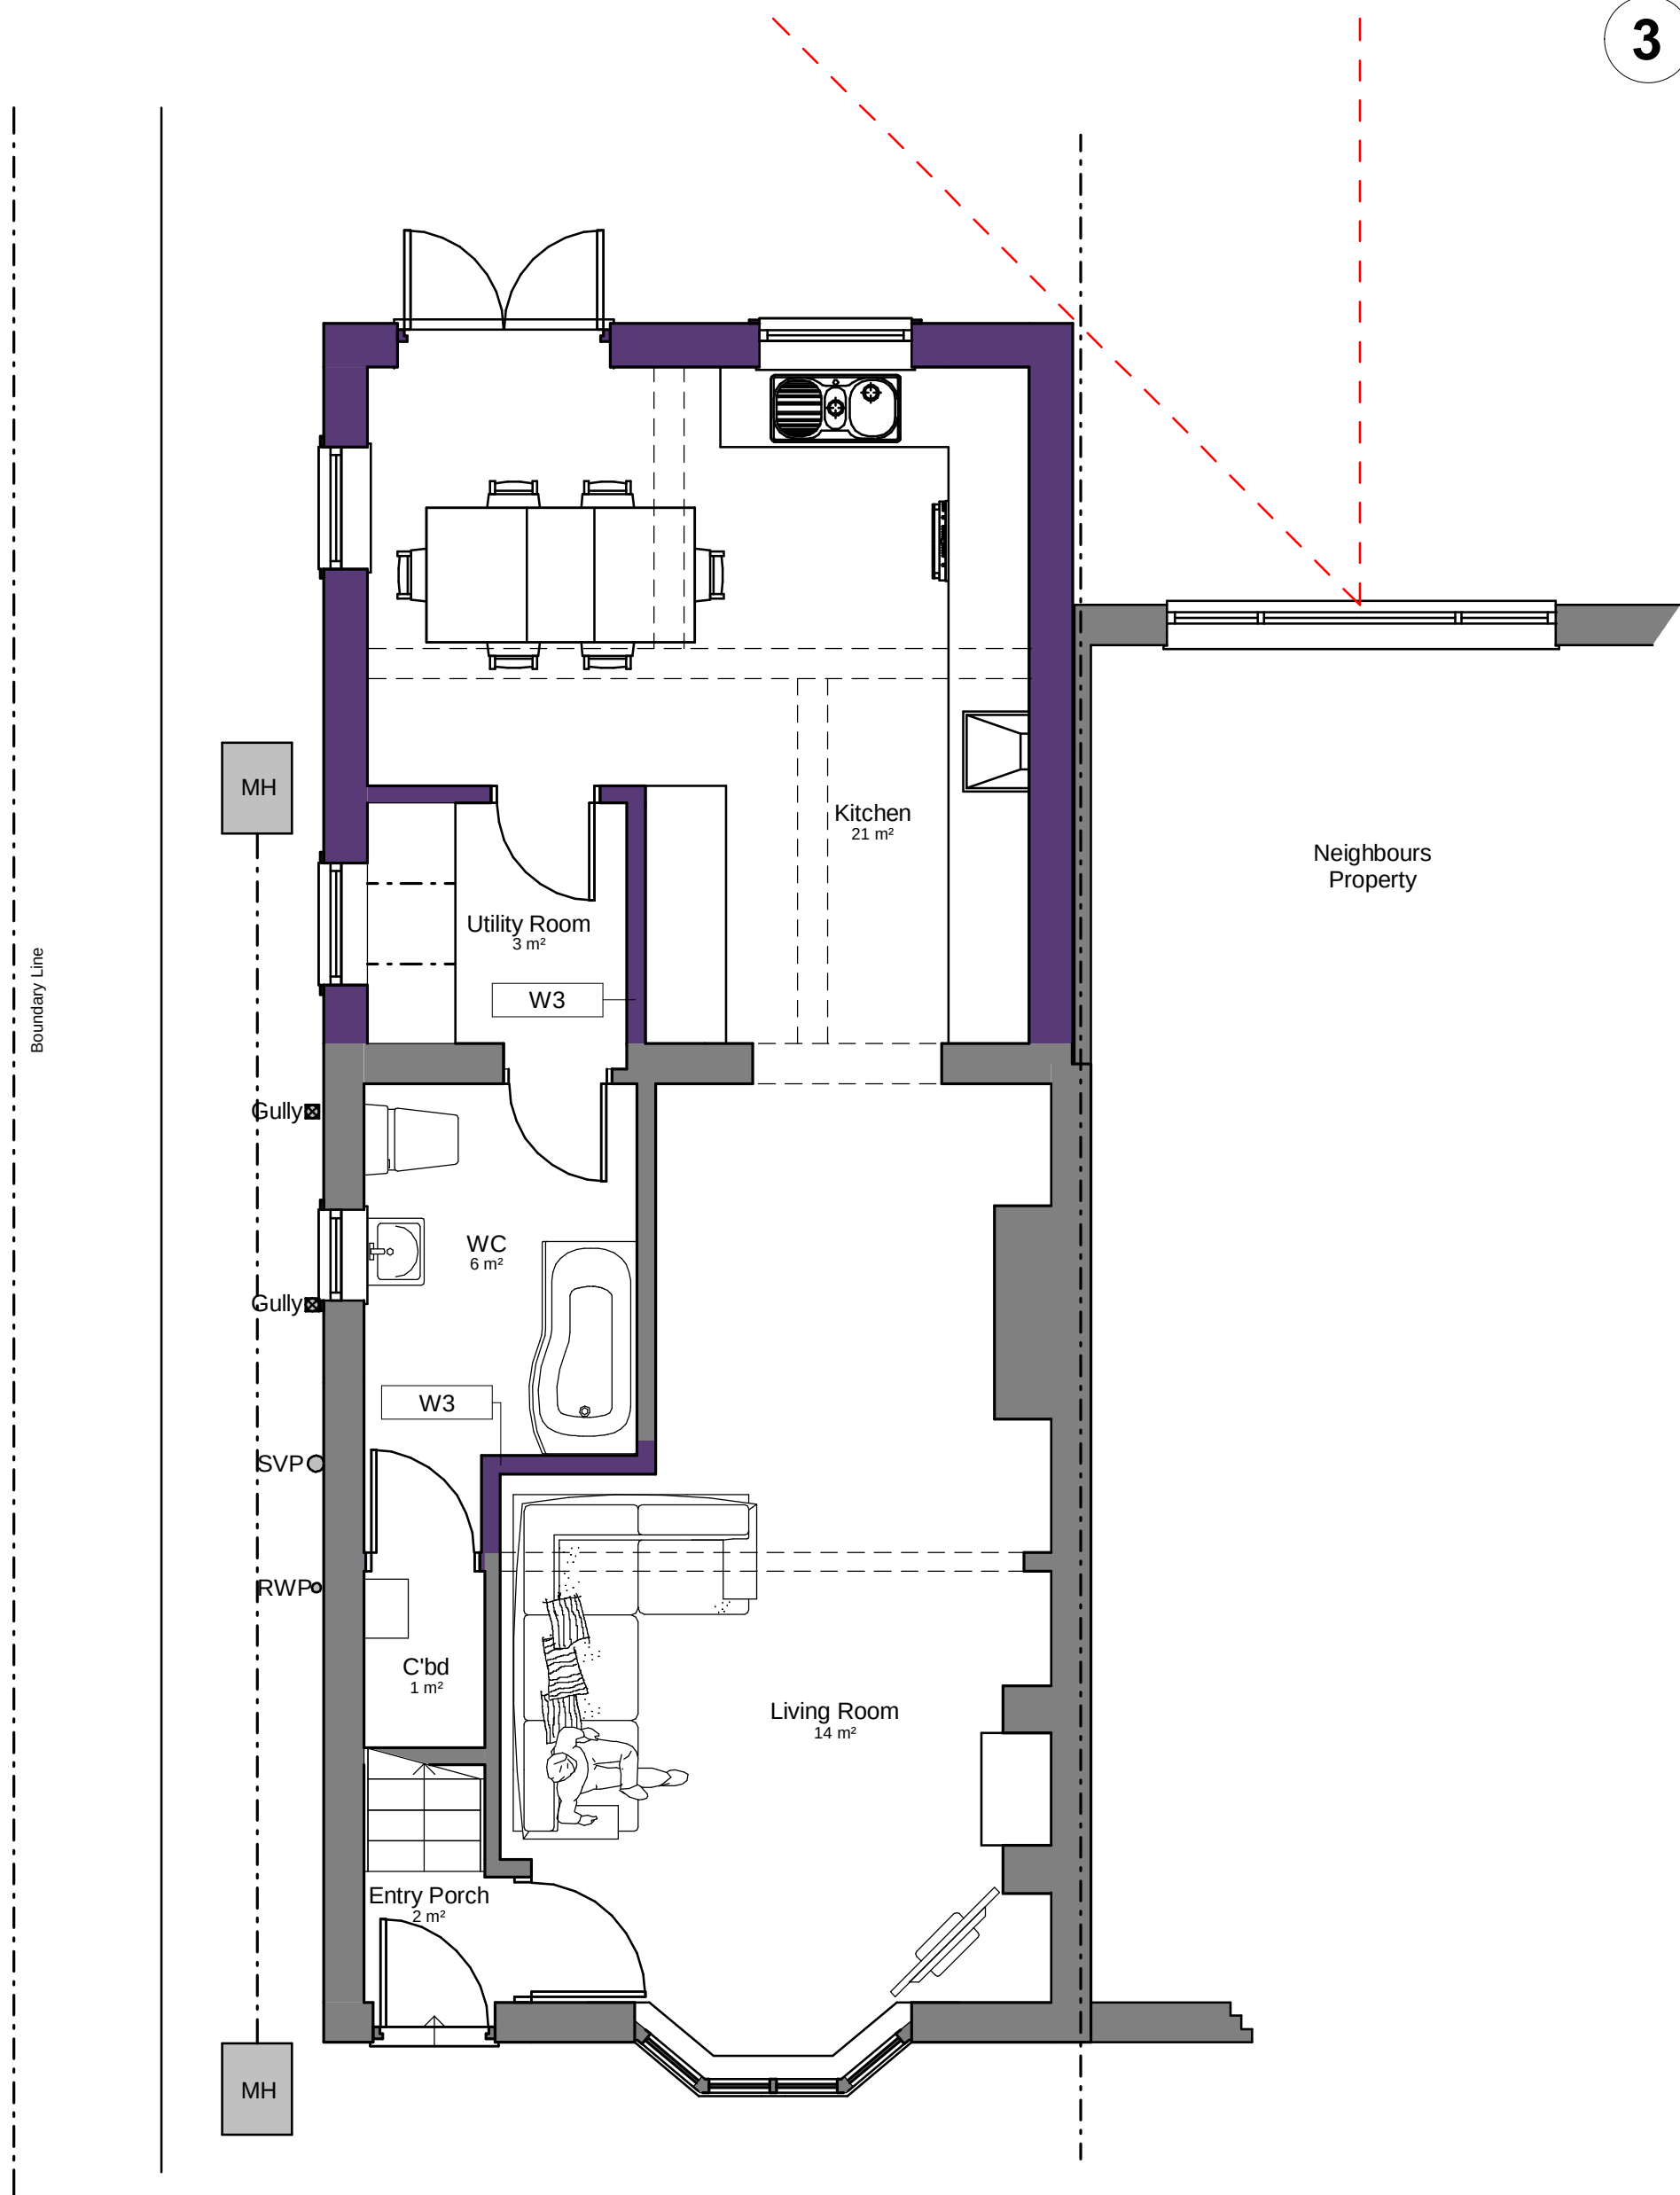

1 Proposed Ground Floor Plan
1 : 50

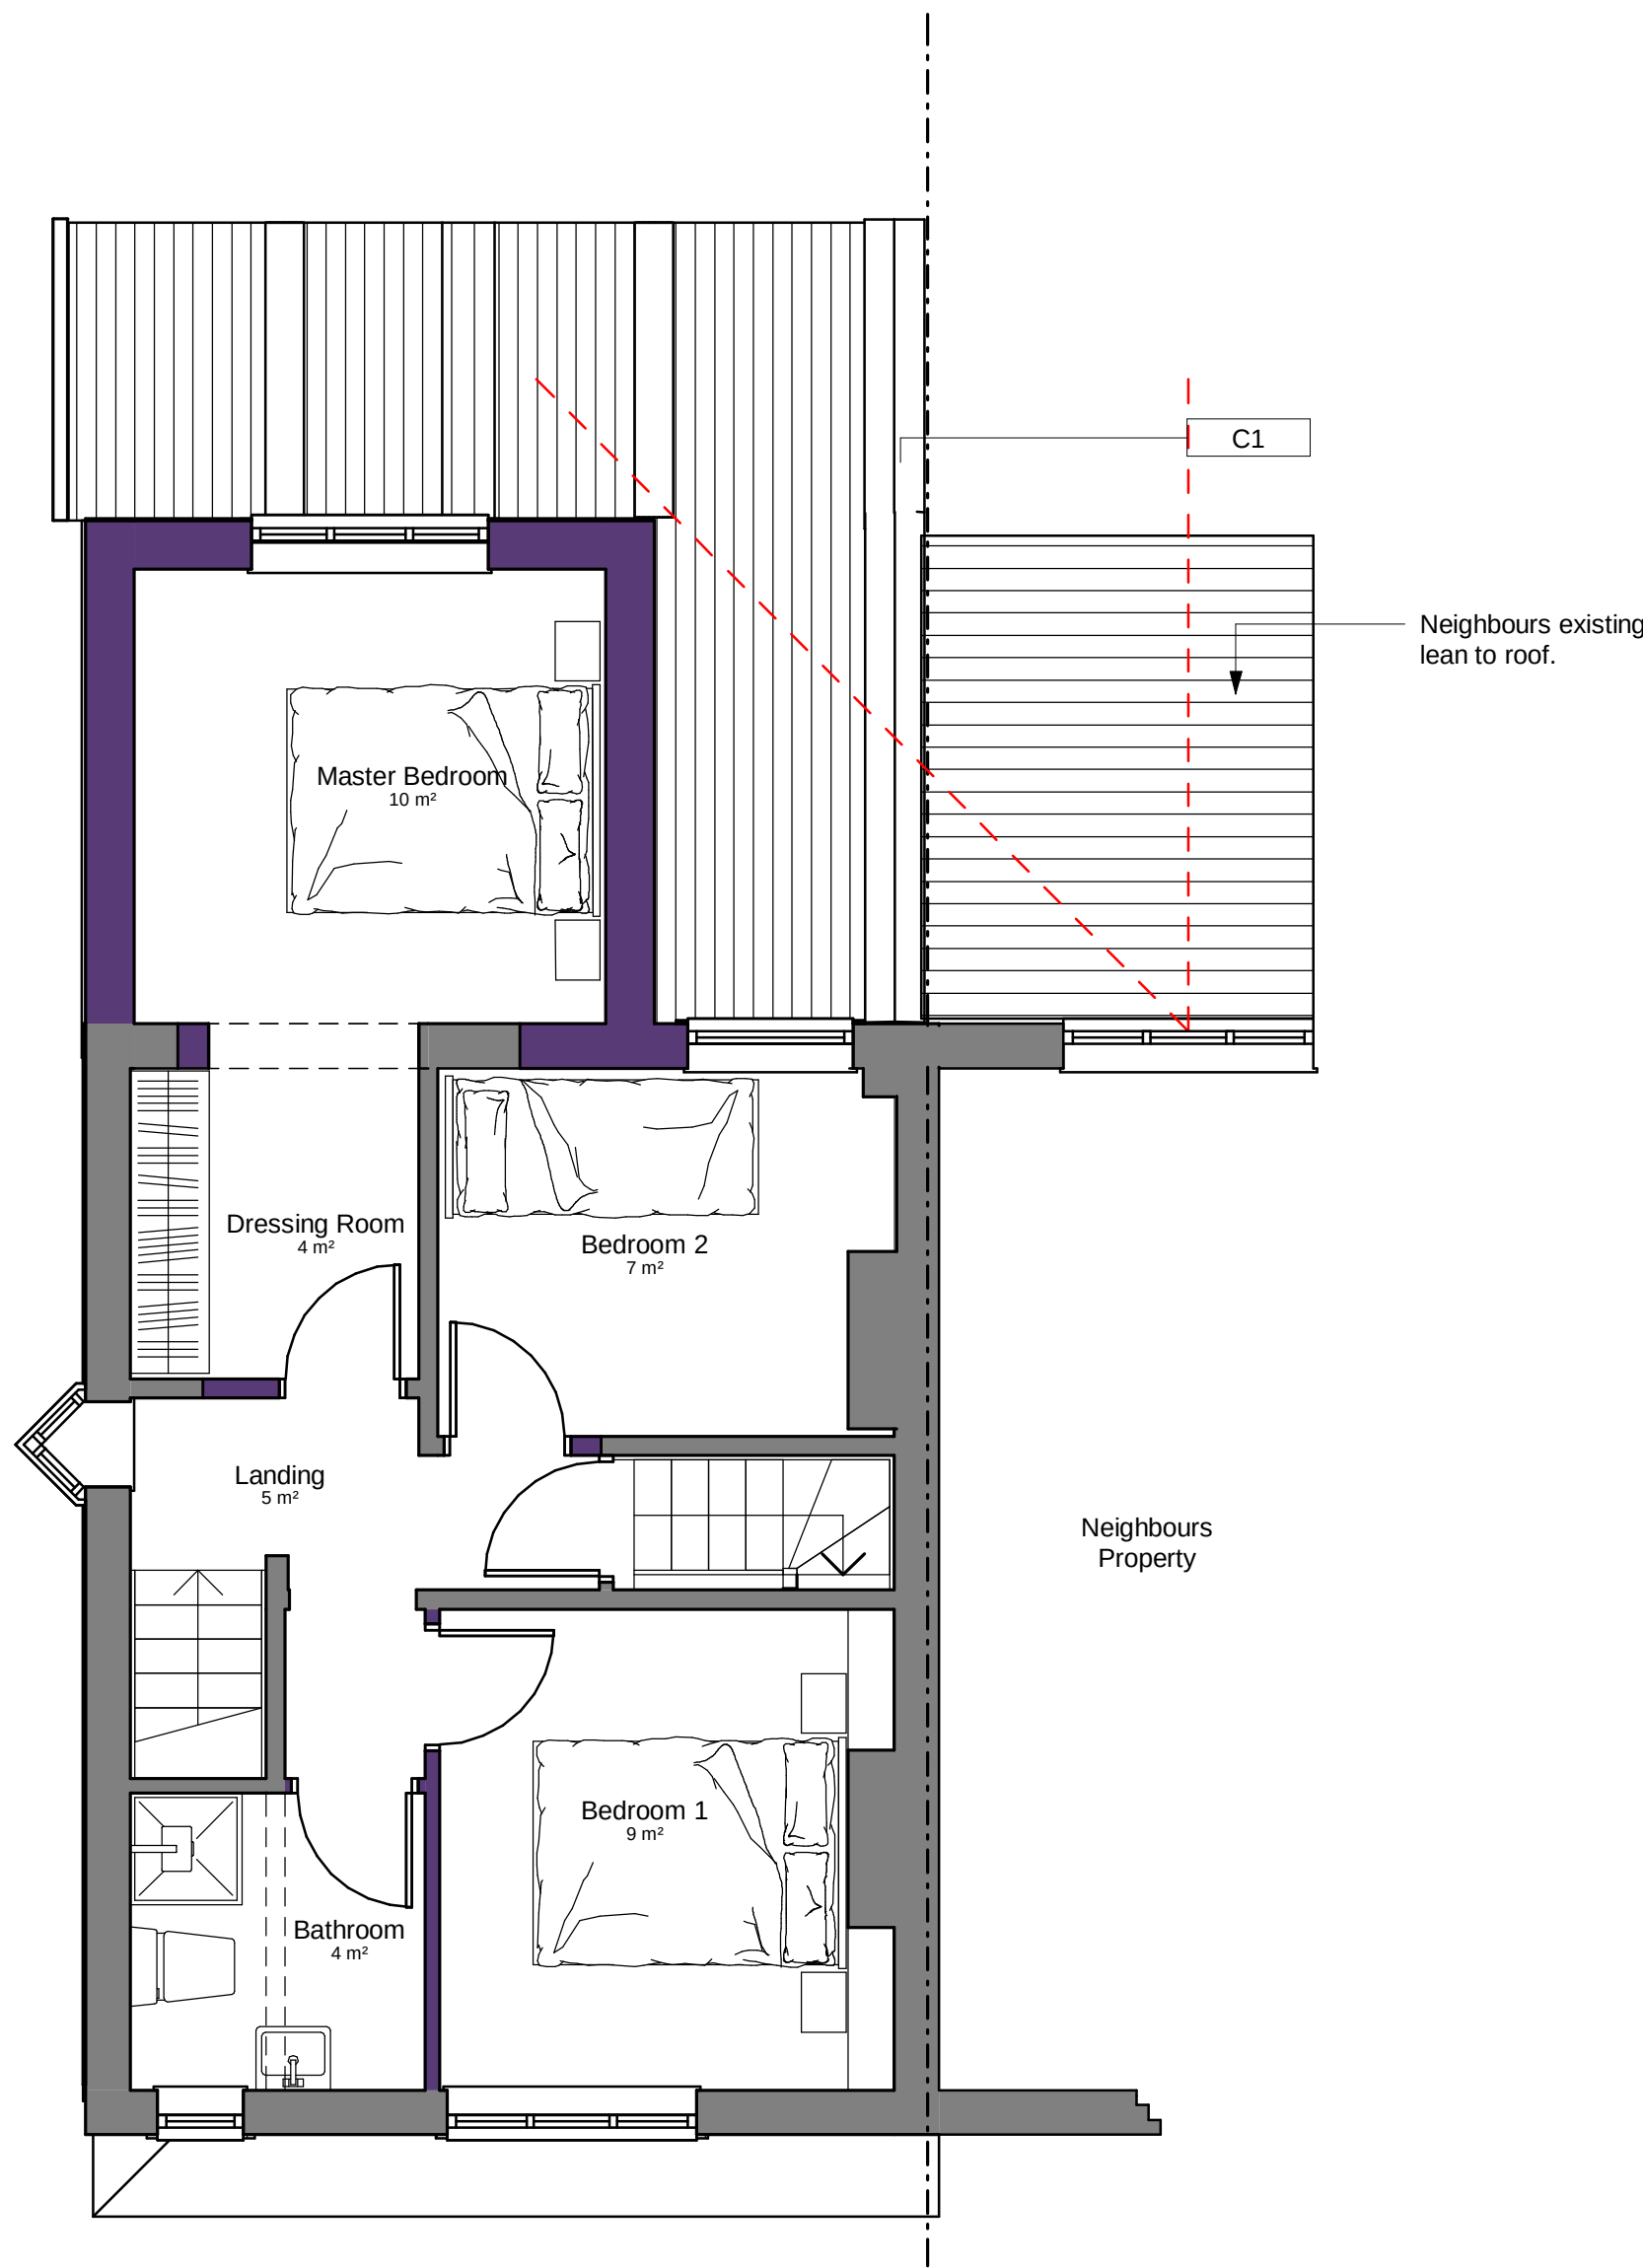

2 Proposed First Floor Plan
1 : 50

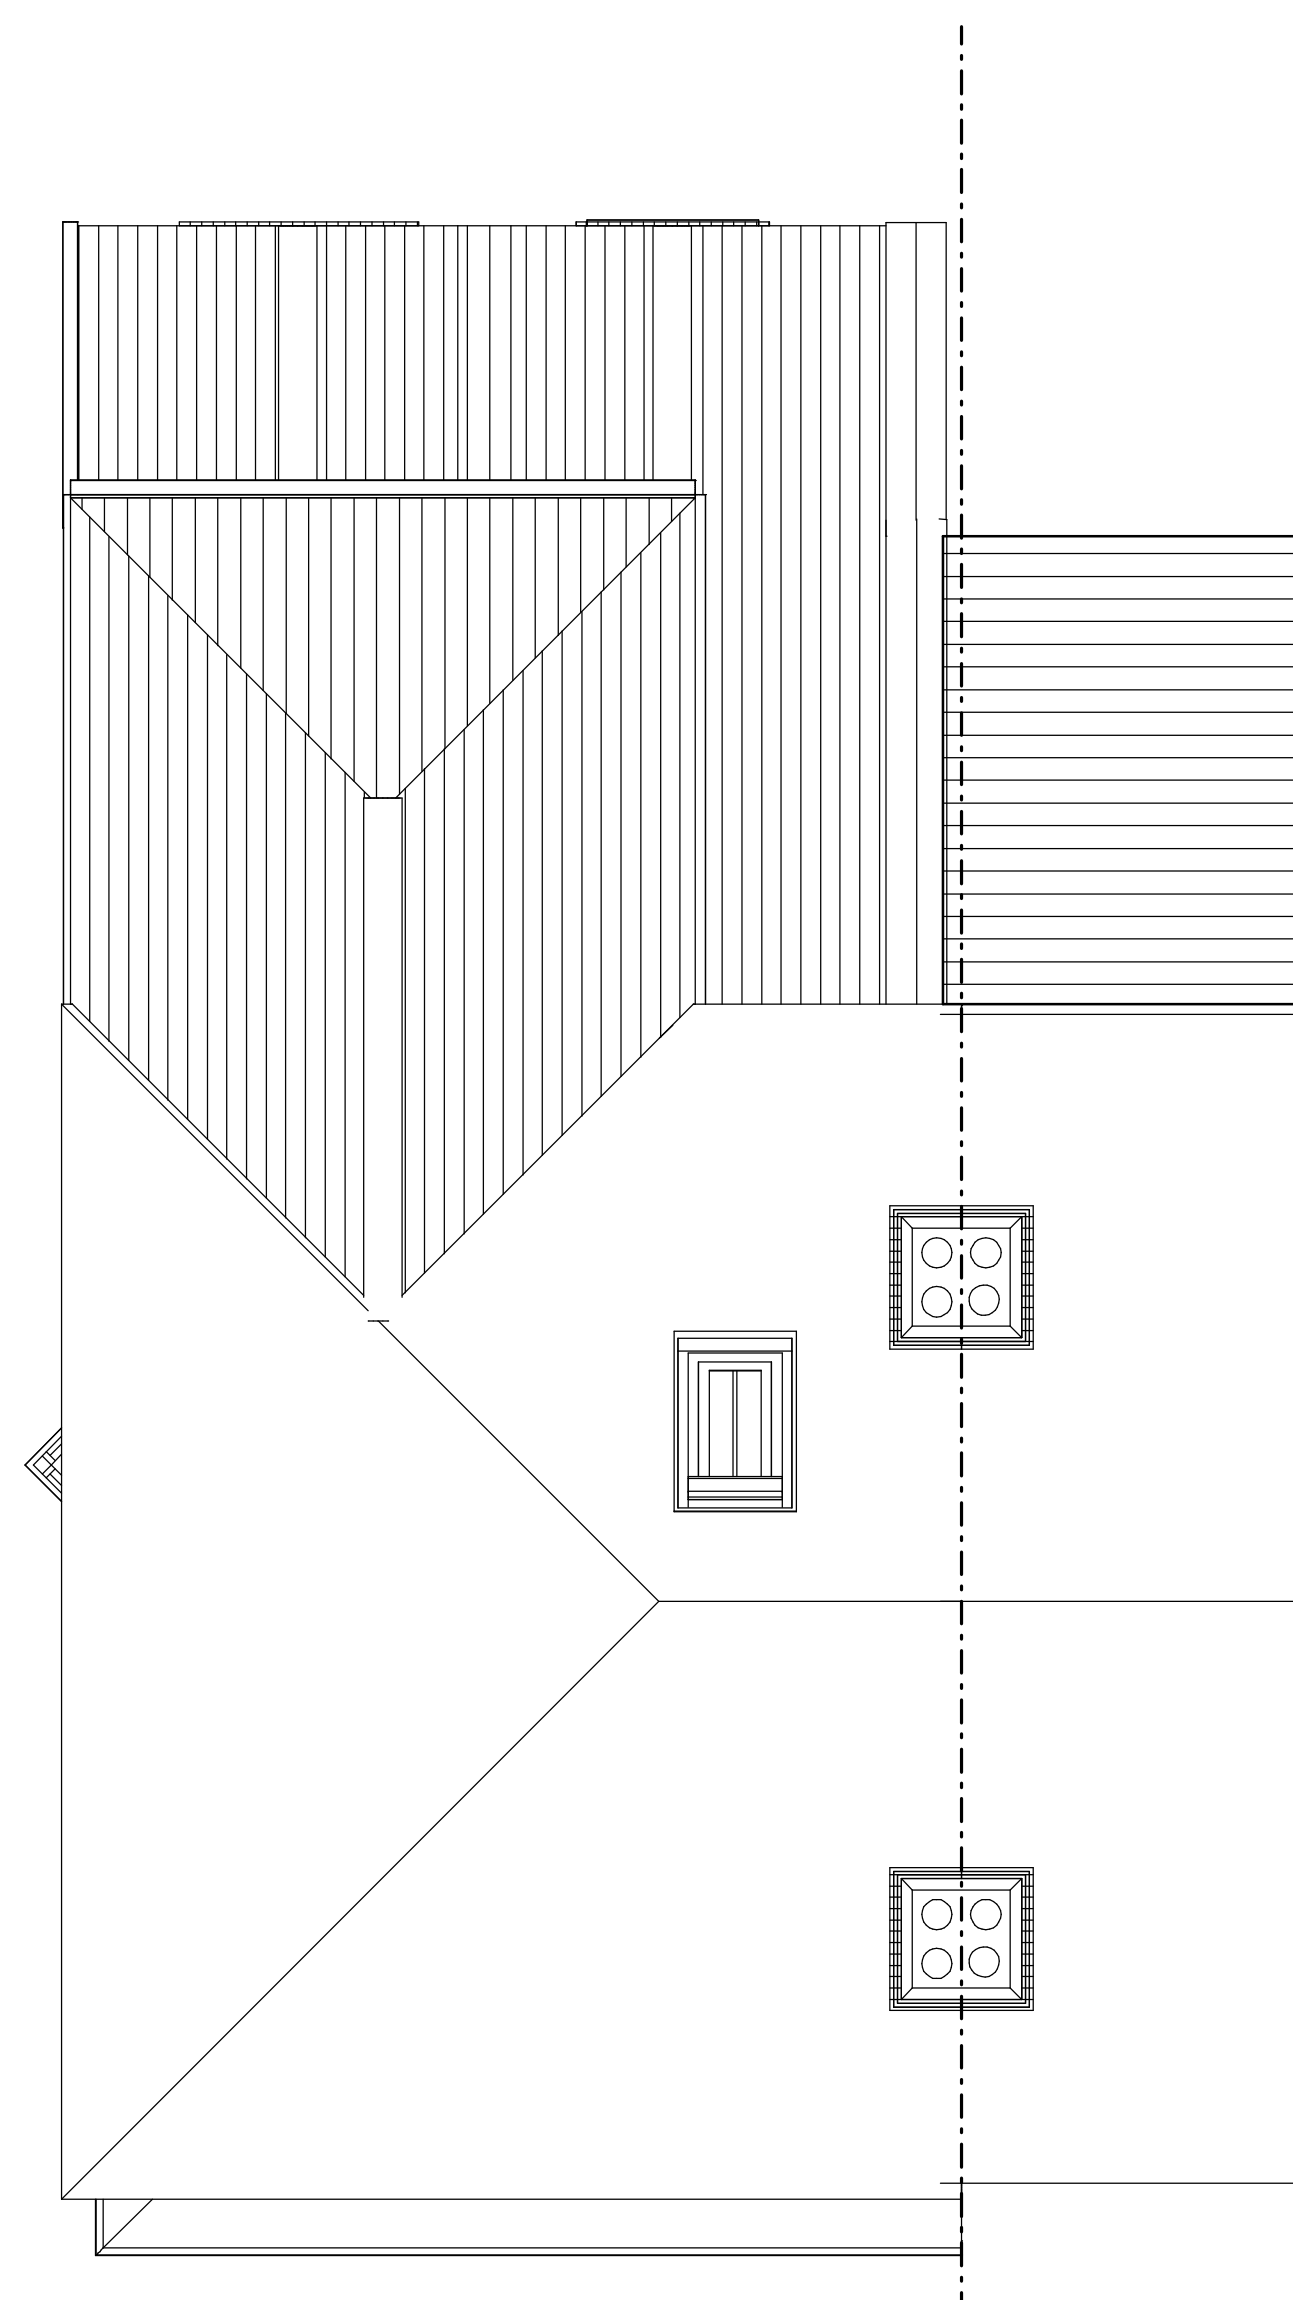

4 Proposed Roof Plan
1 : 50

B	06-08-18	JK	Scheme revised following consultation with planner Laura Barnes
A	31-07-18	JK	Revised Scheme for Planning

Rev	Date	By	Detail
-----	------	----	--------

Drawing status
S3

Client
Mr & Mrs Capewell

Project/Location
3 Holt Lane

Kingsley, Staffordshire, ST10 2BA



12 High Street
Team, Stoke-on-Trent
ST10 4DZ
United Kingdom

T +44 (0)1538 722097
F +44 (0)1538 722185
mail@smytheman.co.uk
www.smytheman.co.uk

Drawing title
Proposed Floor Plans

Scale(s)	Date	Drawn	Checked
1 : 50 @A1	Aug '18	JK	BJ

Drawing number	Revision
SC-SA-XX-XX-DR-A-0202	B

