



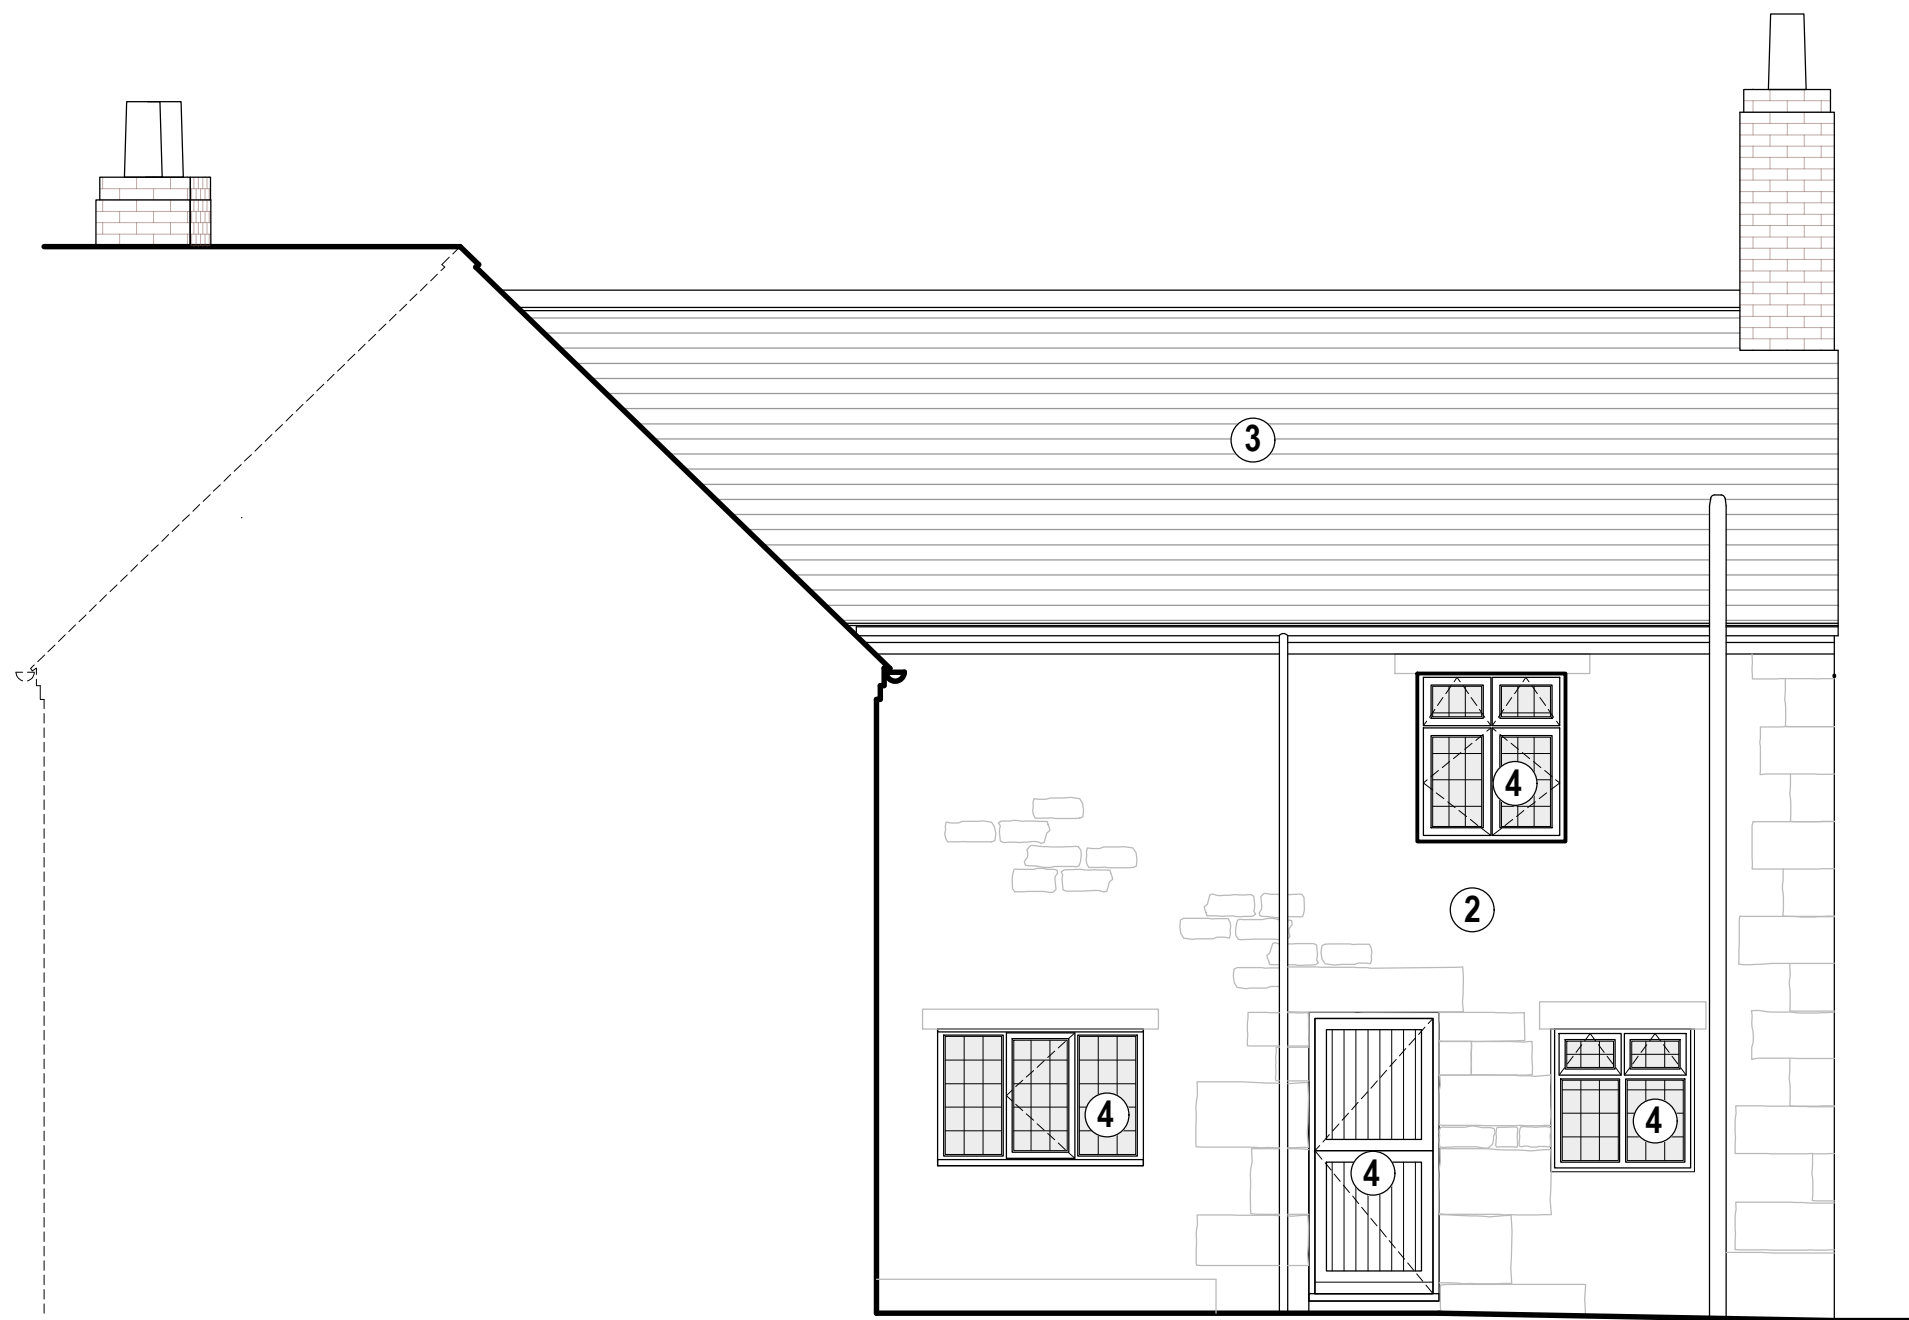


NORTH-EAST ELEVATION

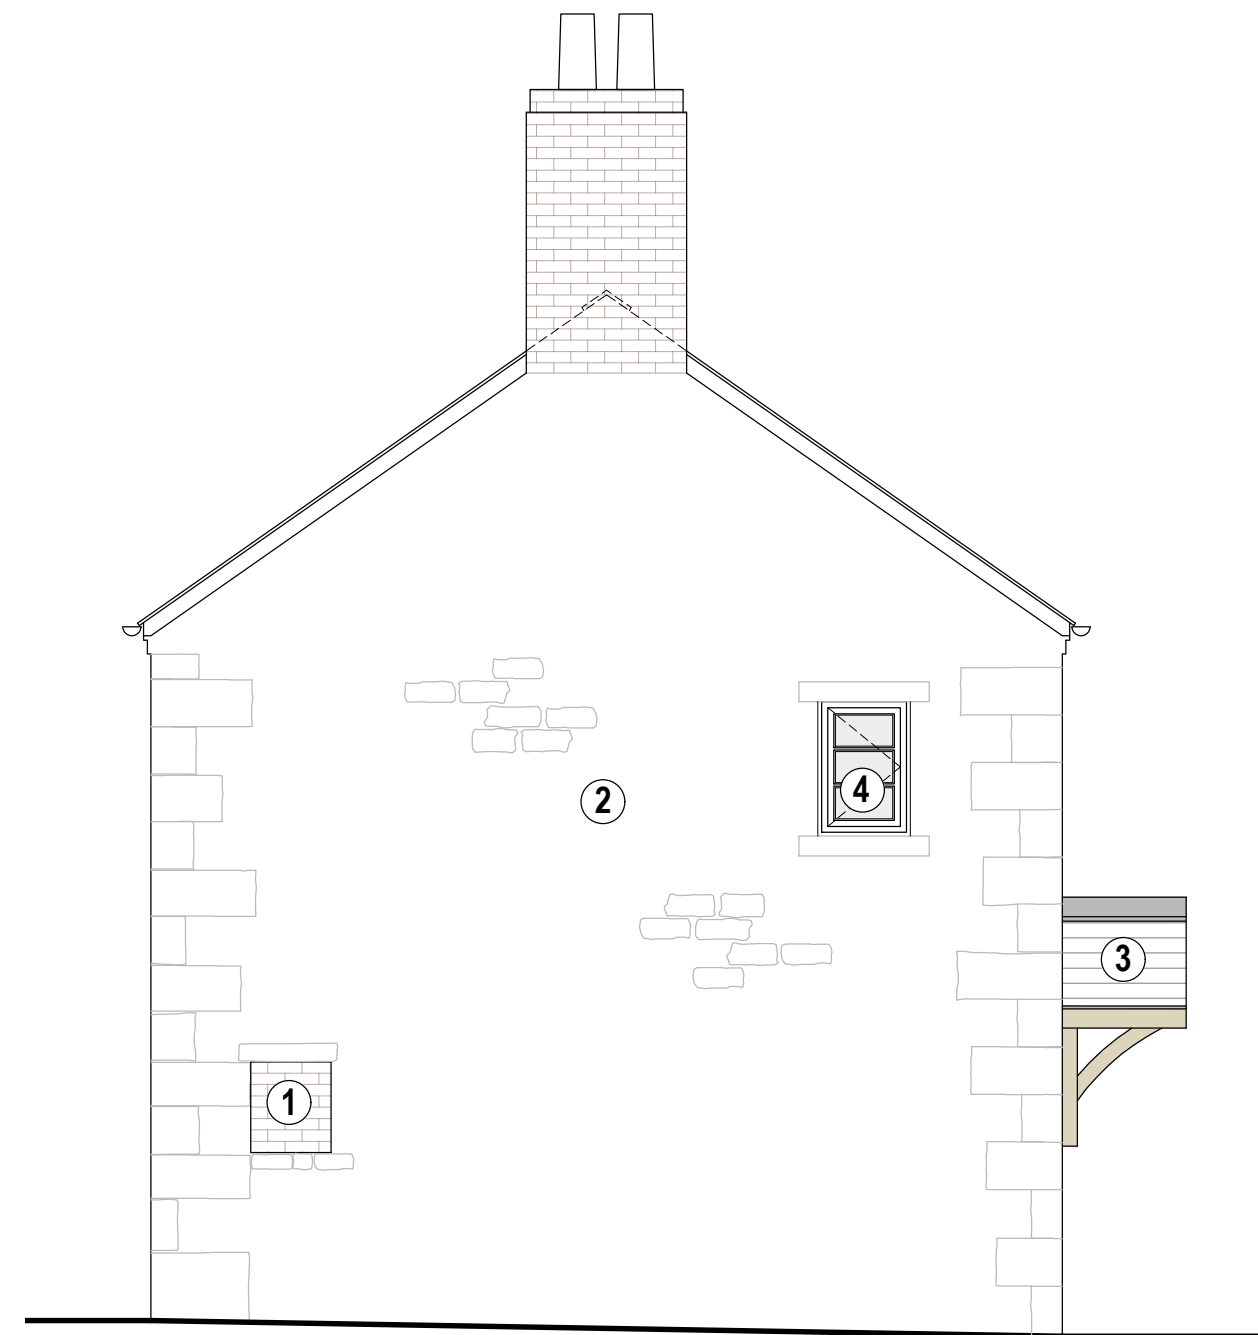

NORTH-WEST ELEVATION



SOUTH-WEST ELEVATION

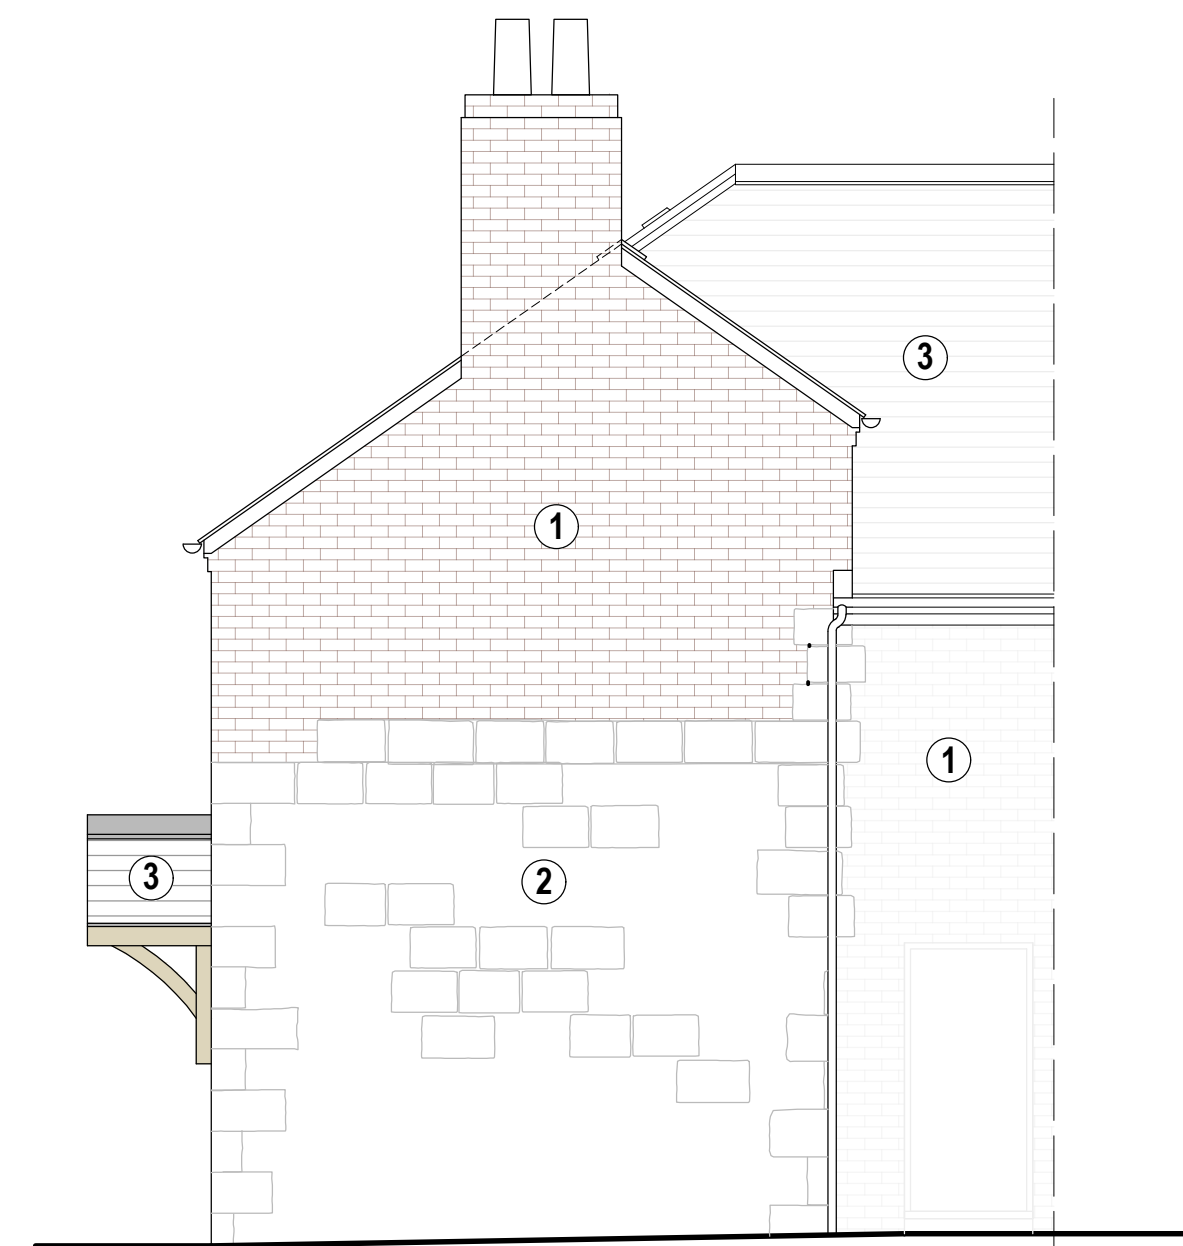

SOUTH-EAST ELEVATION

General Notes

Materials Key:
1. Facing Brickwork
2. Natural Stone
3. Clay Tile Roof
4. Timber Windows & Doors

Ref.	Revision	Date
------	----------	------

Client :
Mr & Mrs Benso

Project :
INTERNAL ALTERATION
Brook Cottage, Endon
Dwg Title :
EXISTING
ELEVATIONS

Dwg Status :
Listed Building Consent
Date :
JUNE '21
Scale :
1:50 @ A2
Dwg No :
E1.02
Rev: -
Drawn : -