



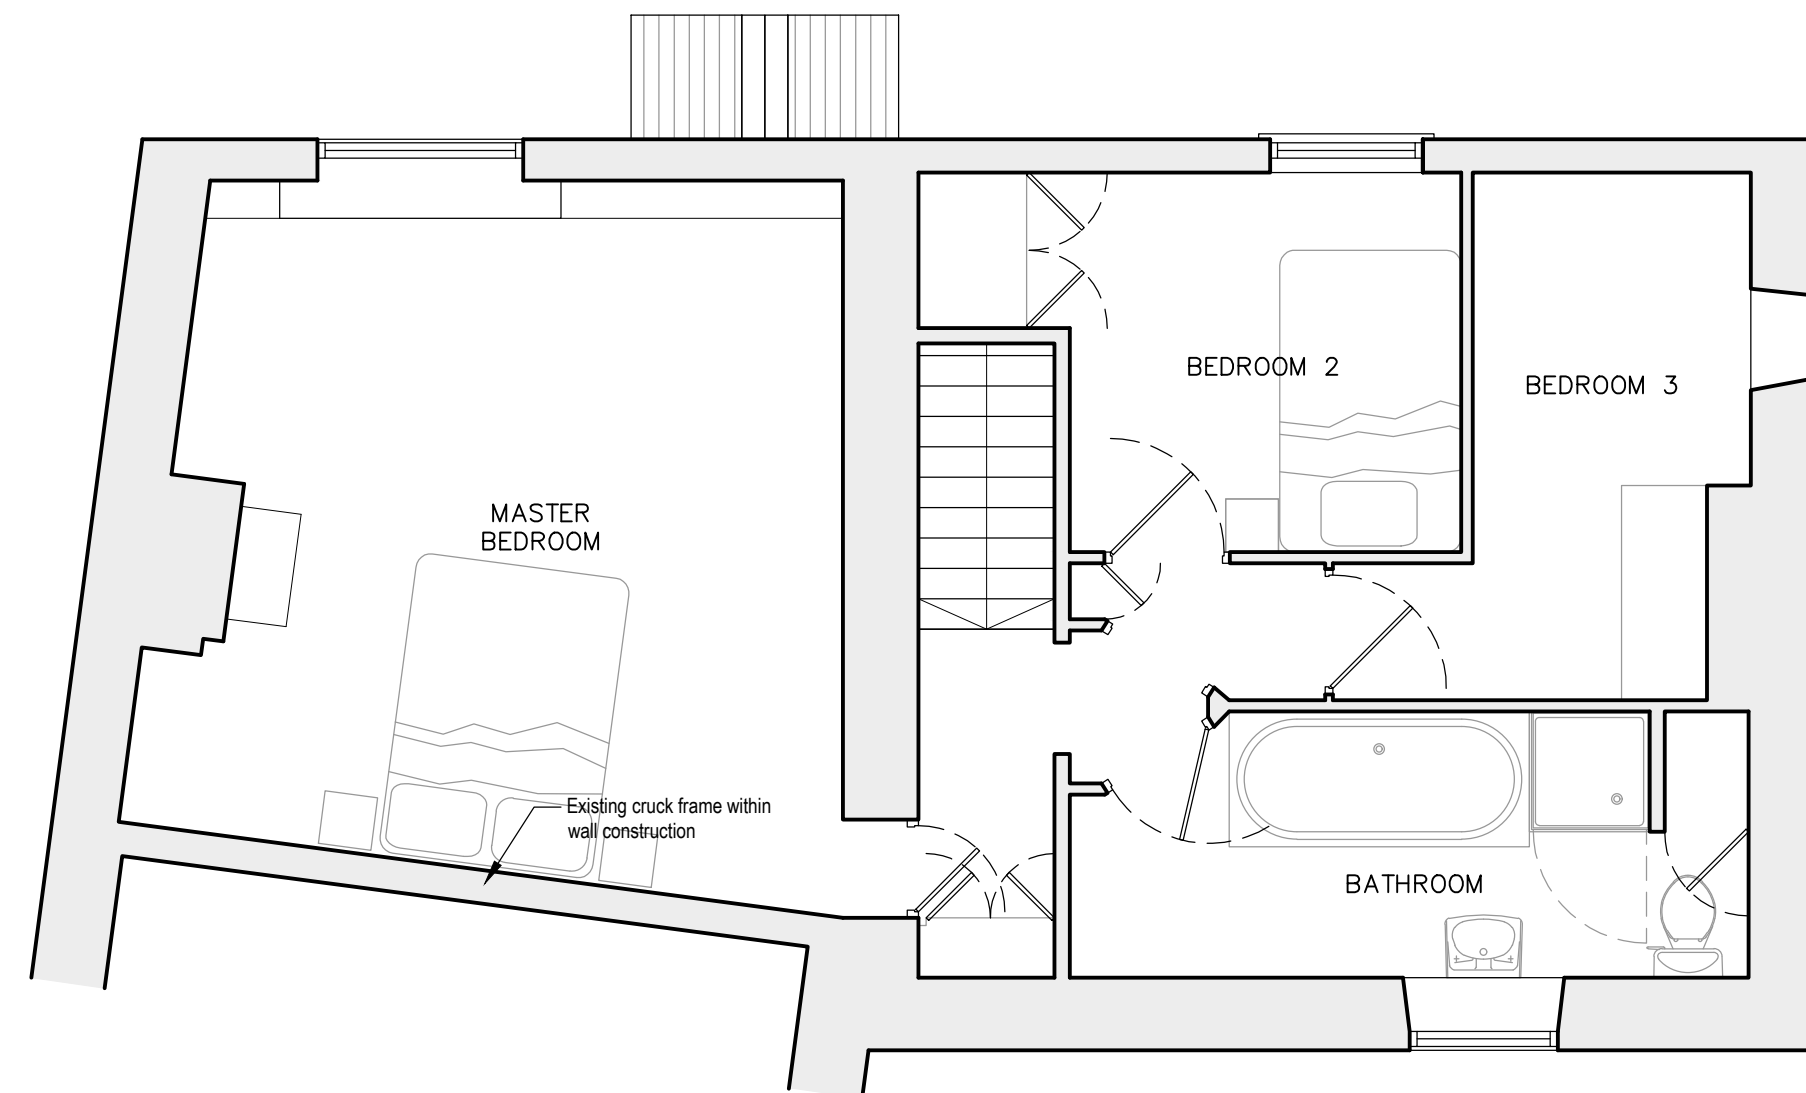

FIRST FLOOR PLAN

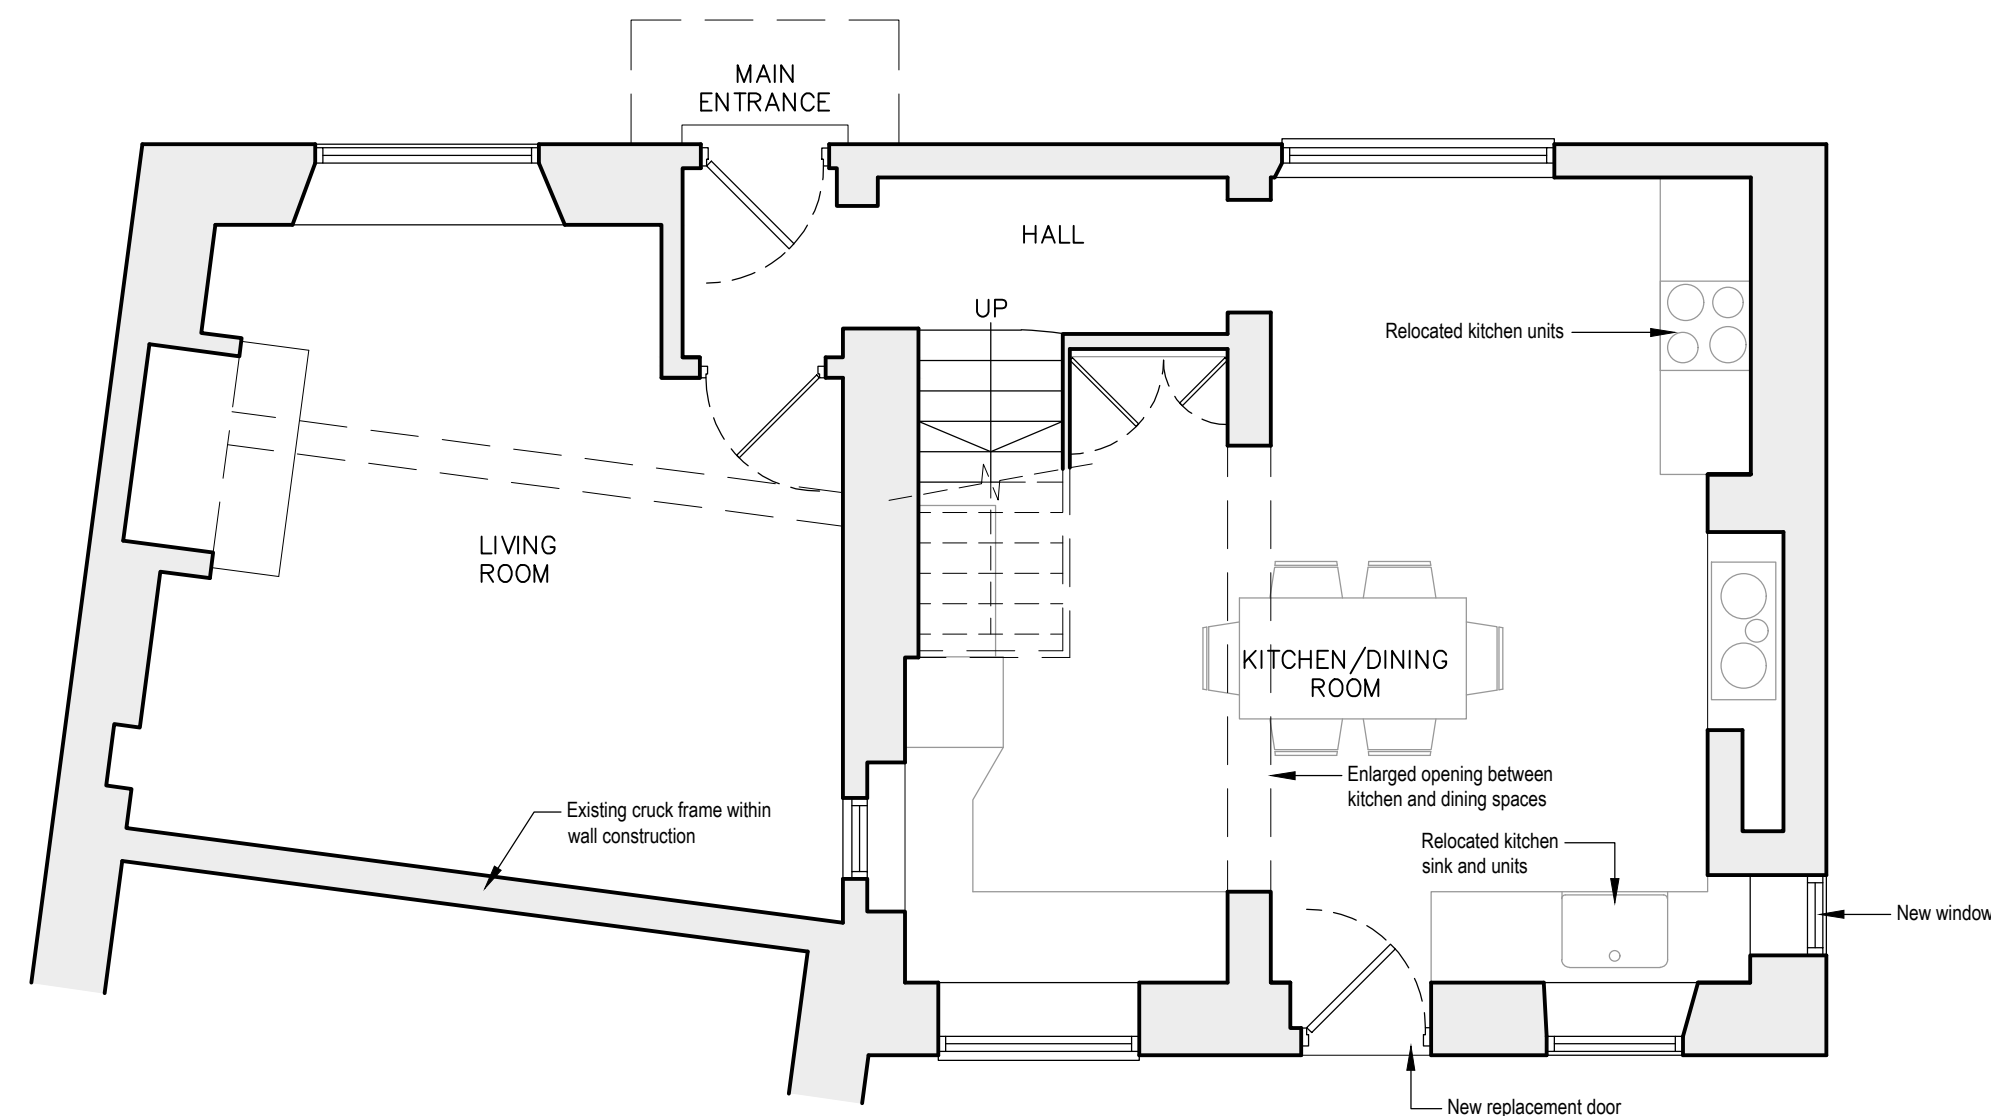

GROUND FLOOR PLAN

General Notes

B	Plan references corrected.	08/21
A	Notes added.	08/21
Ref.	Revision	Date

Client :
Mr & Mrs Benson

Project :
INTERNAL ALTERATION
Brook Cottage, Endon

Dwg Title :
PROPOSED
GROUND & FIRST FLOOR PLANS

Dwg Status : Listed Building Consent	Dwg No : P1.01
Date : JUNE '21	Rev: B
Scale : 1:50 @ A2	Drawn : -