



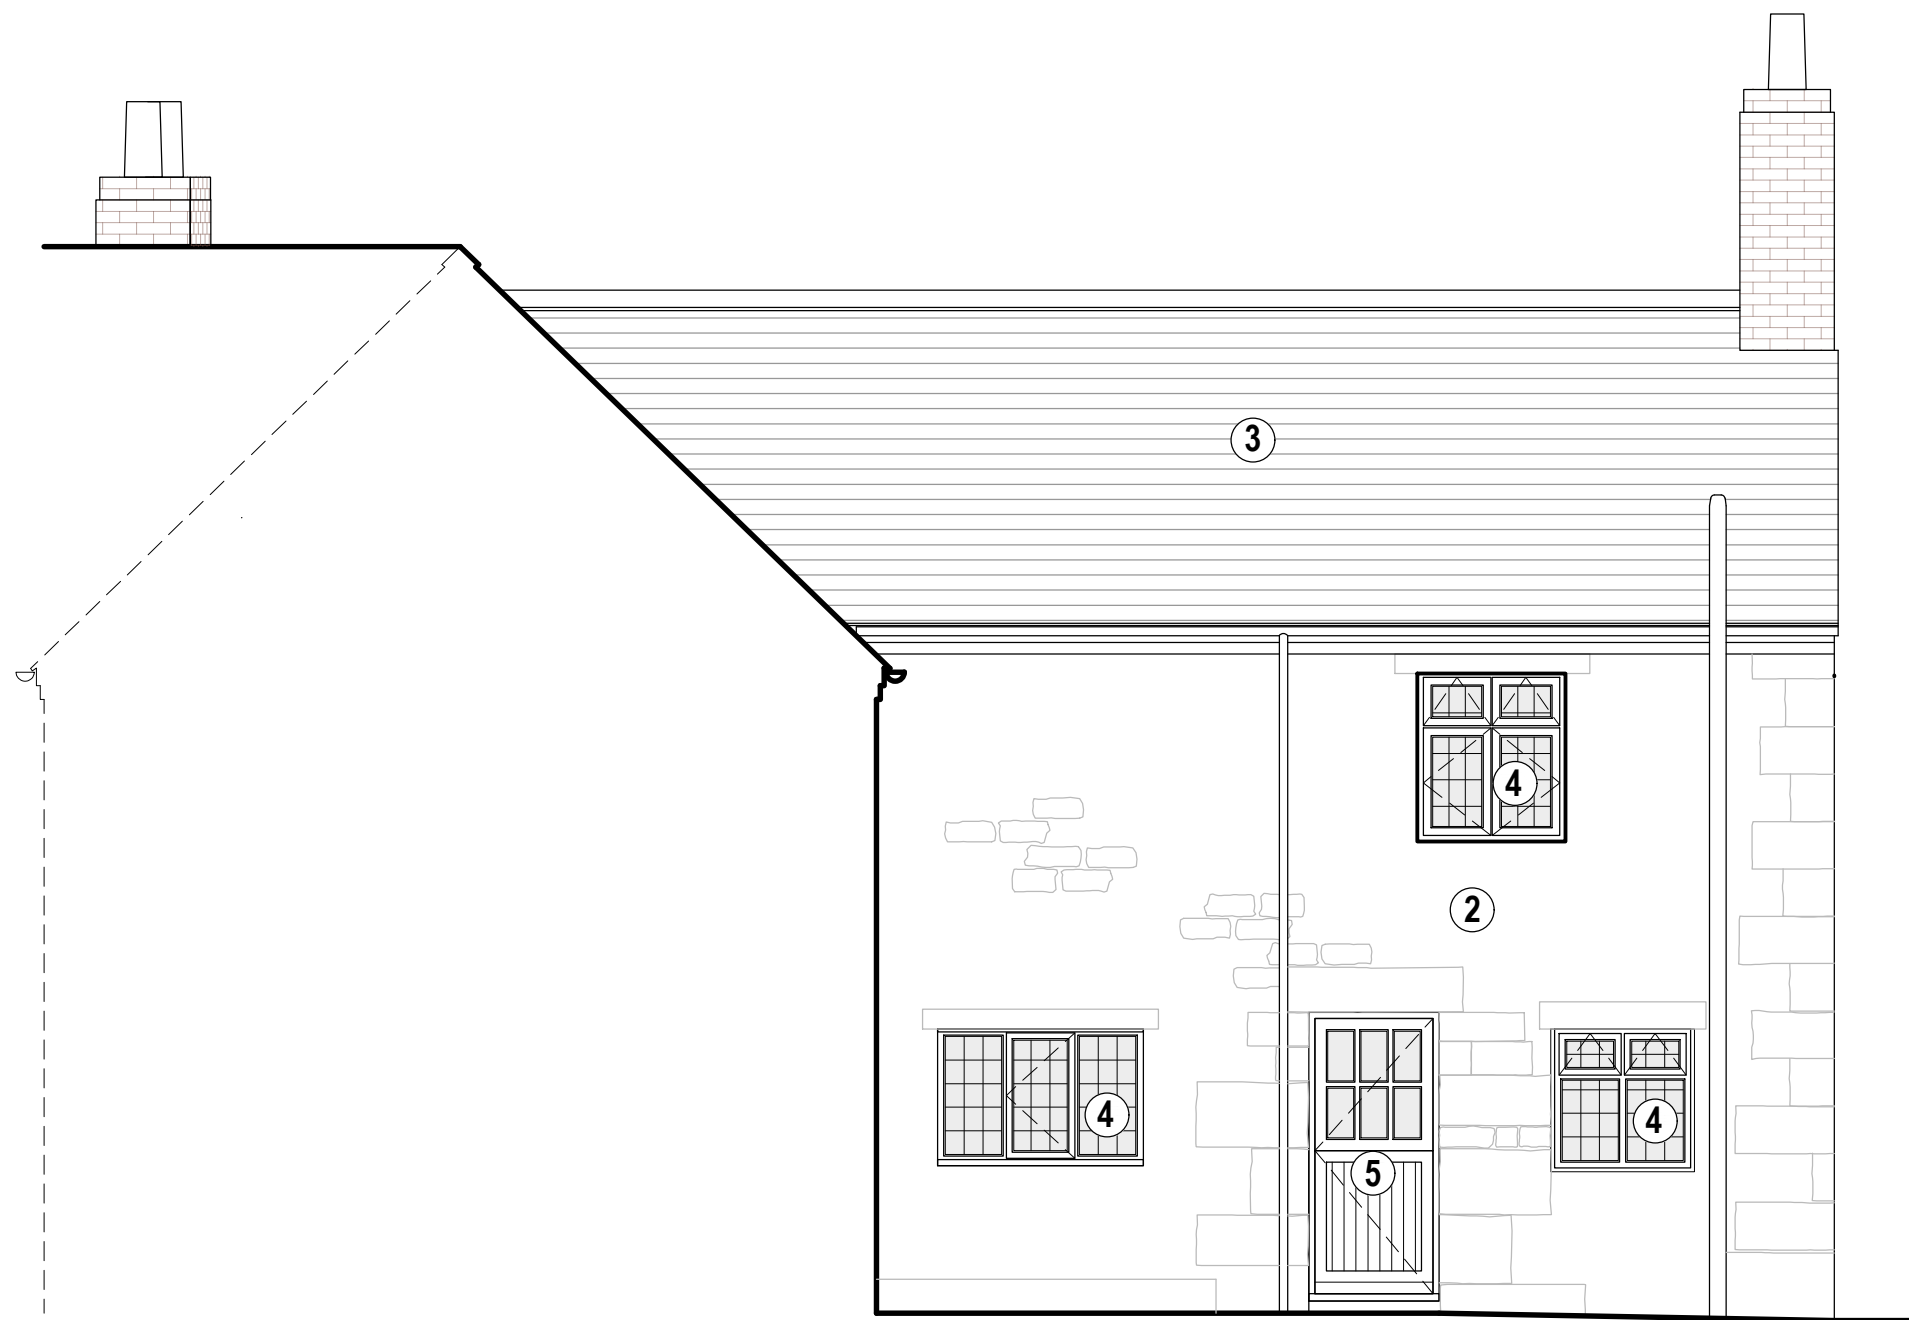


NORTH-EAST ELEVATION

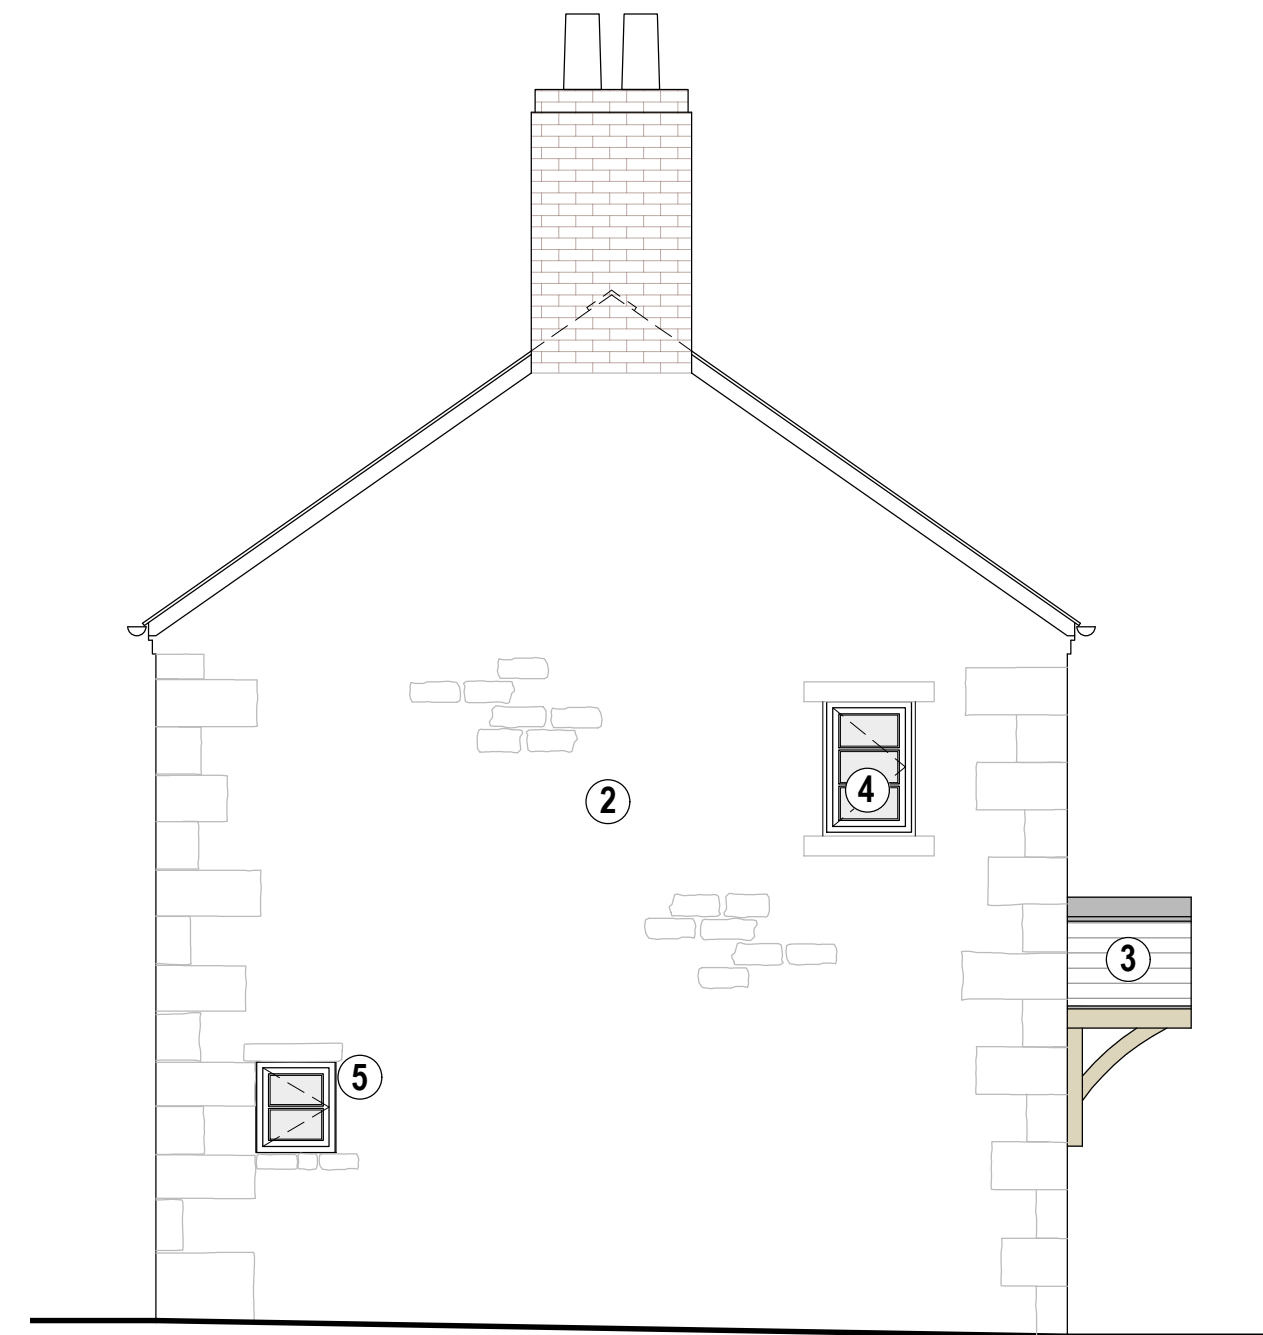

NORTH-WEST ELEVATION



SOUTH-WEST ELEVATION

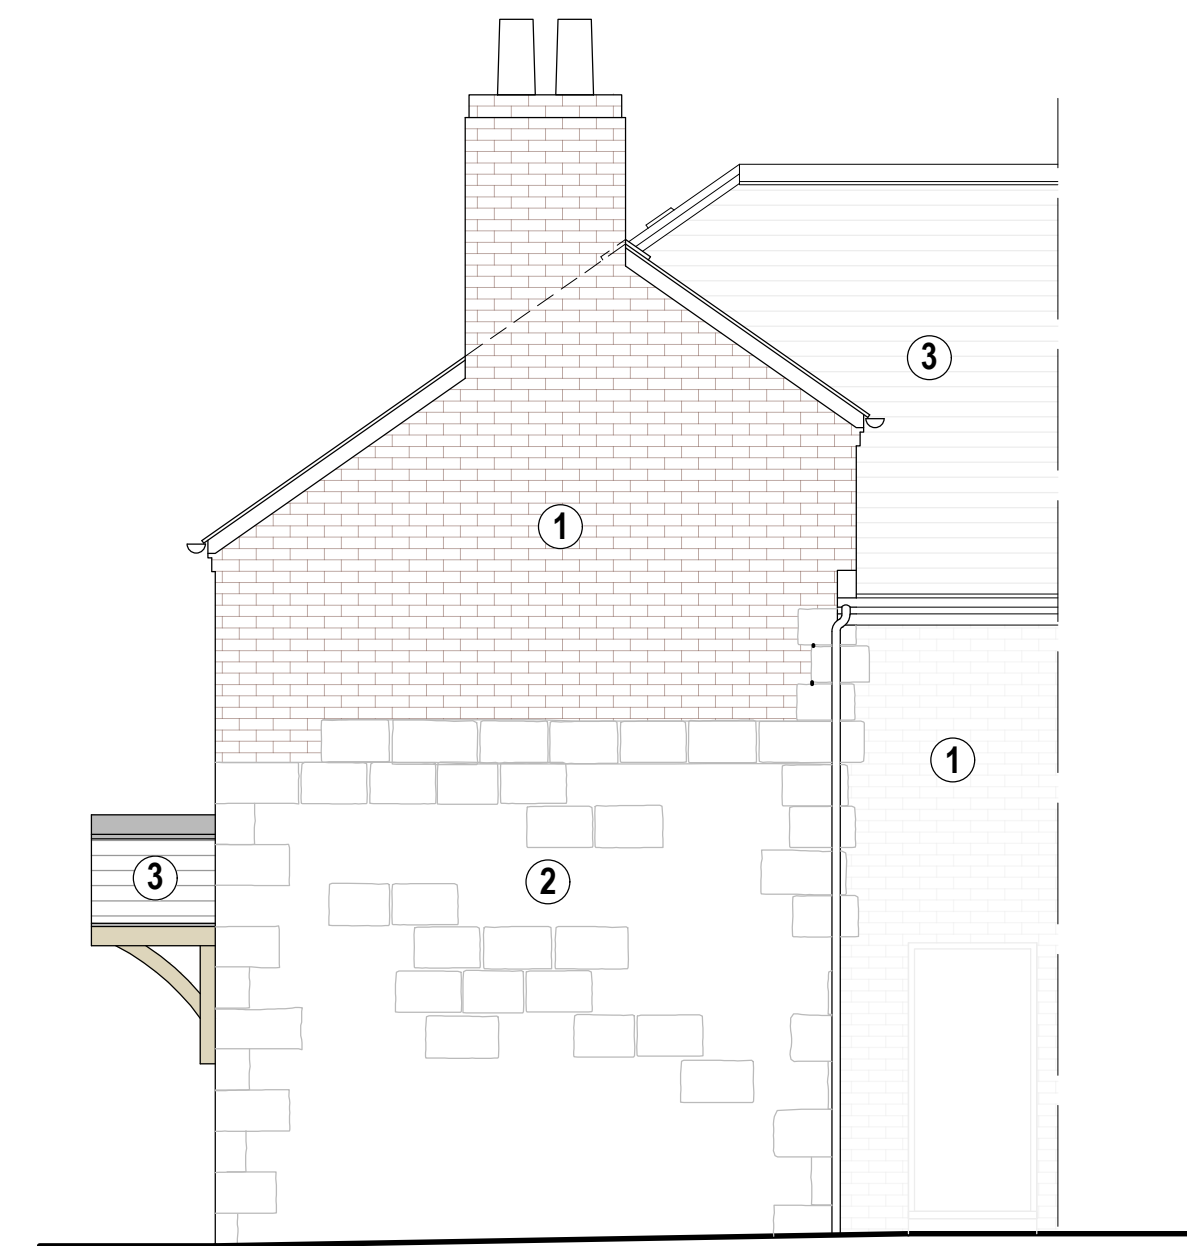

SOUTH-EAST ELEVATION

General Notes

Materials Key:
 1. Facing Brickwork
 2. Natural Stone
 3. Clay Tile Roof
 4. Existing Timber Windows & Doors
 5. New Timber Windows & Doors

A Notes added. 08/21
 Ref. Revision Date

Client :
 Mr & Mrs Benso

Project :
 INTERNAL ALTERATION
 Brook Cottage, Endon
 Dwg Title :
 PROPOSED
 ELEVATIONS

Dwg Status : Listed Building Consent
 Date : JUNE '21
 Scale : 1:50 @ A2
 Dwg No : P1.02
 Rev: A