




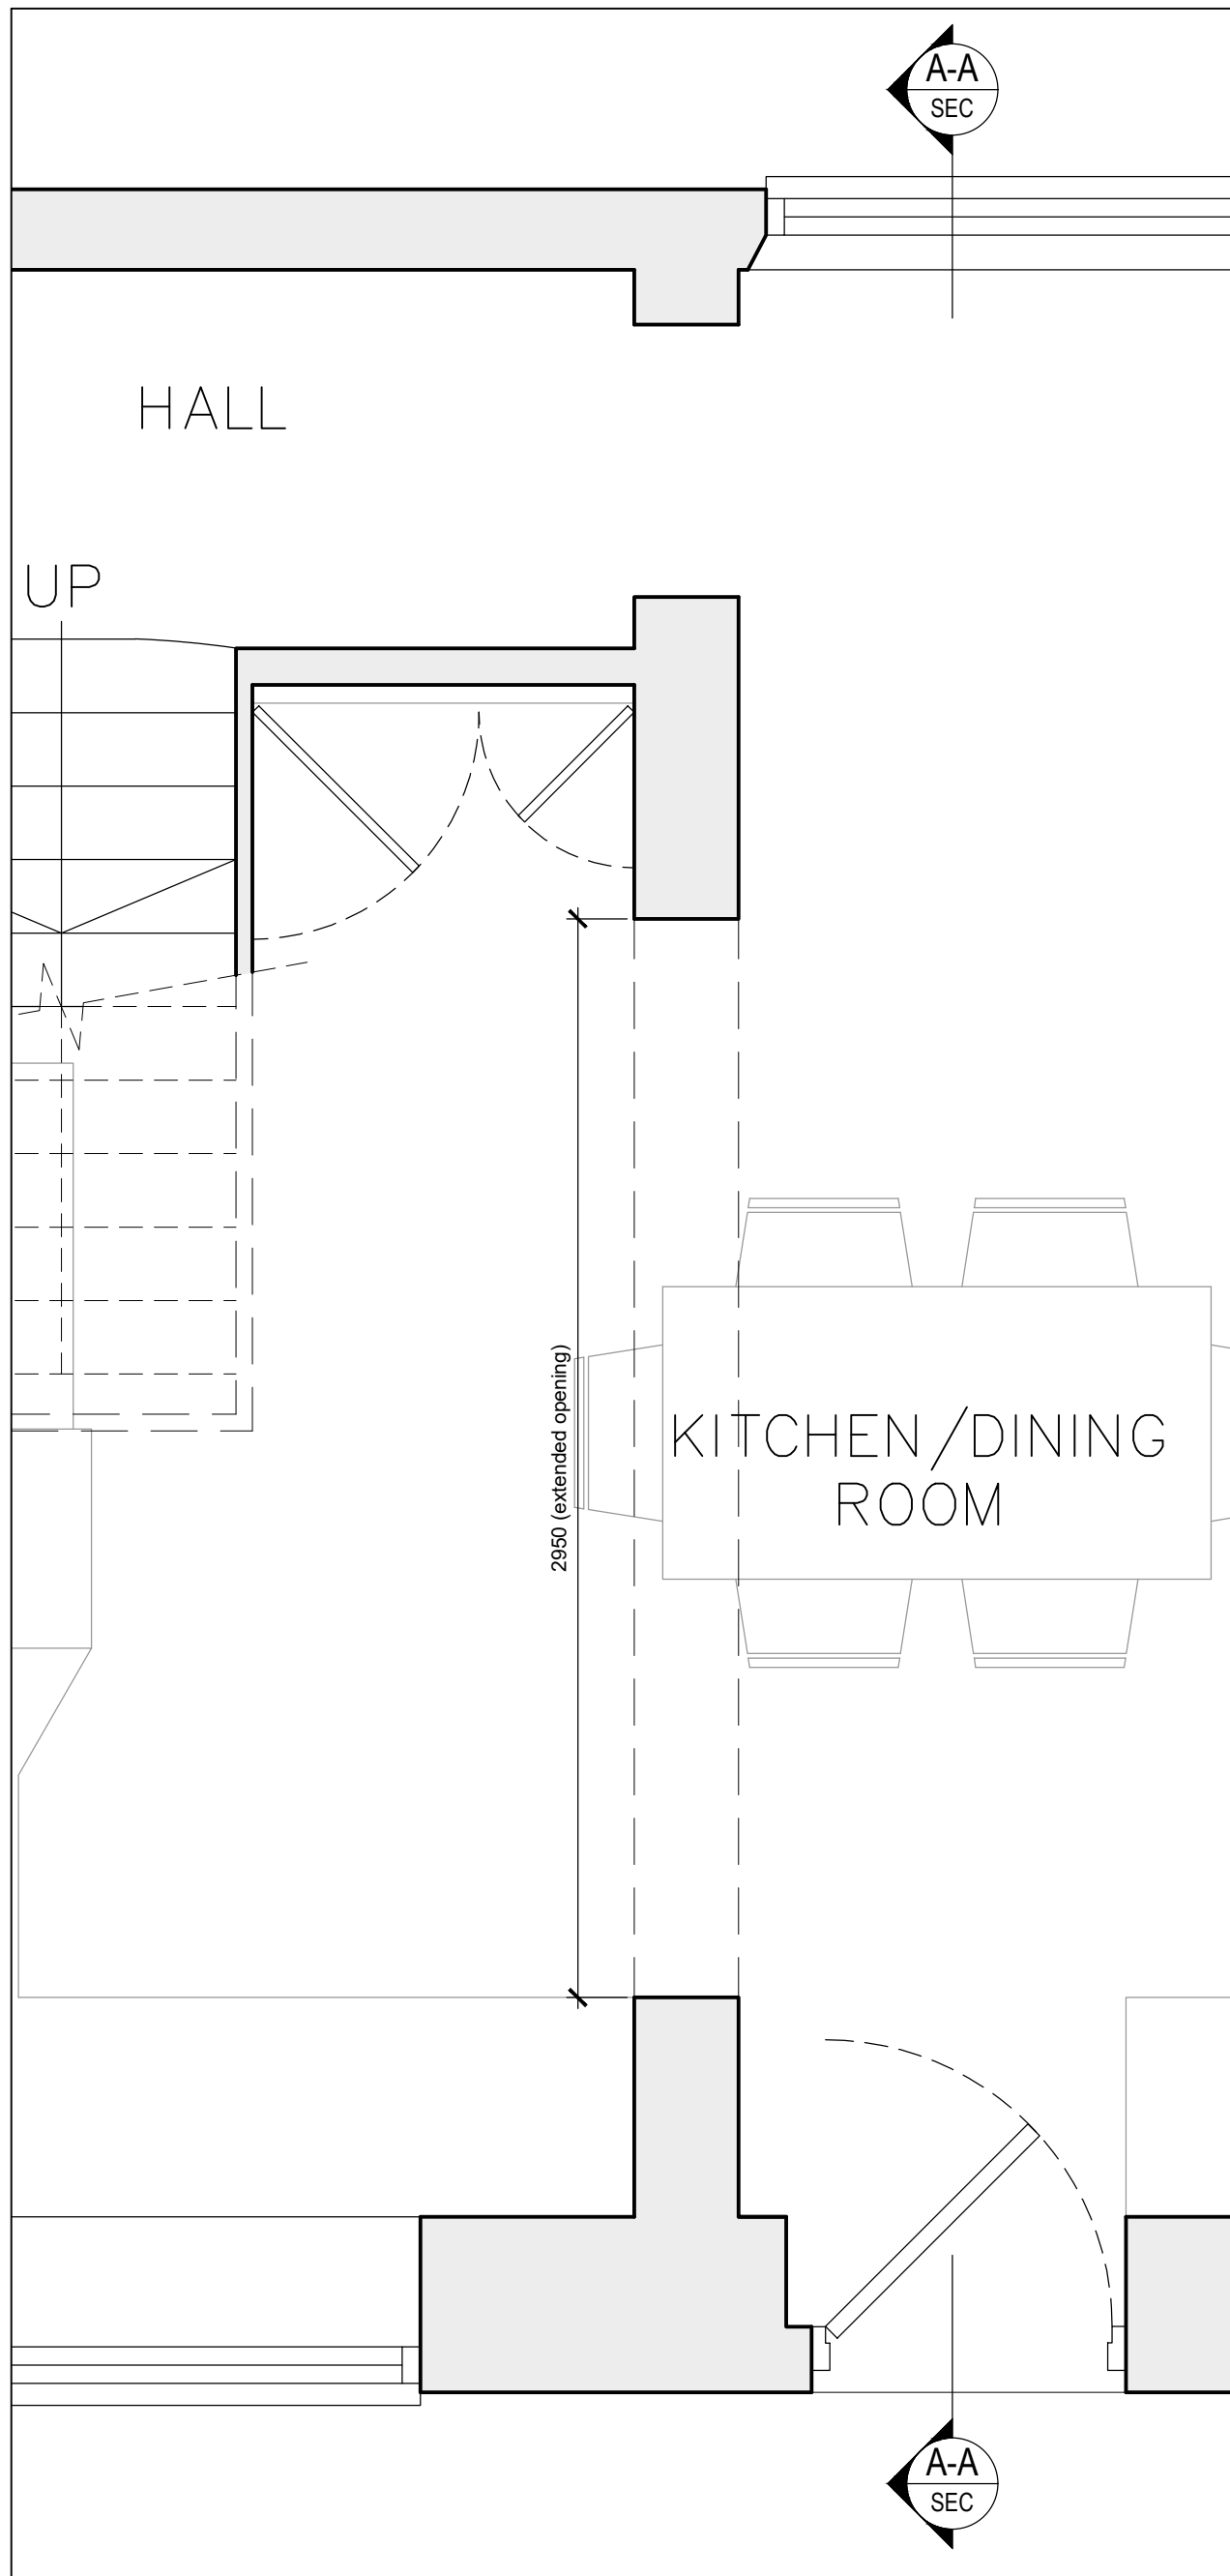

GROUND FLOOR PLAN
1:20

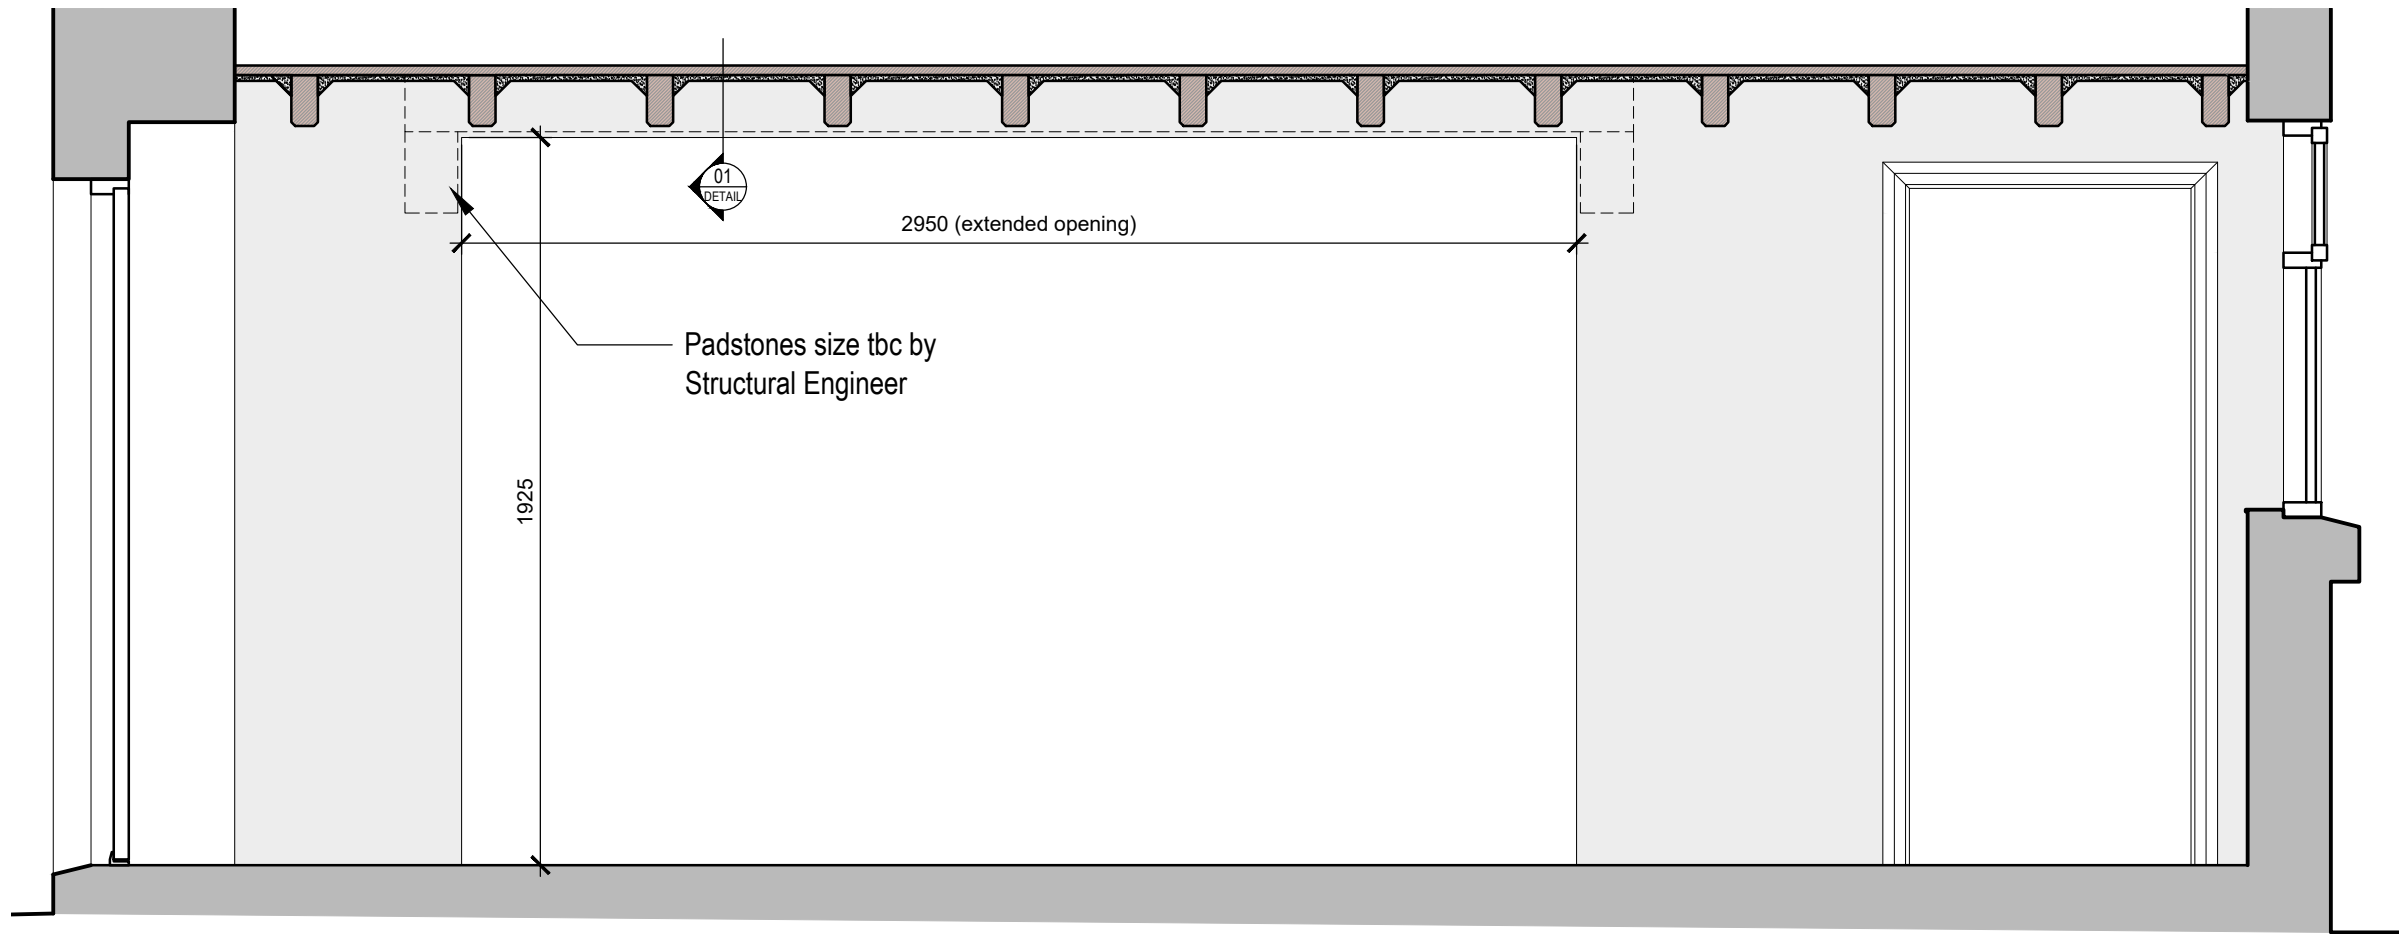

SECTION A-A
1:20

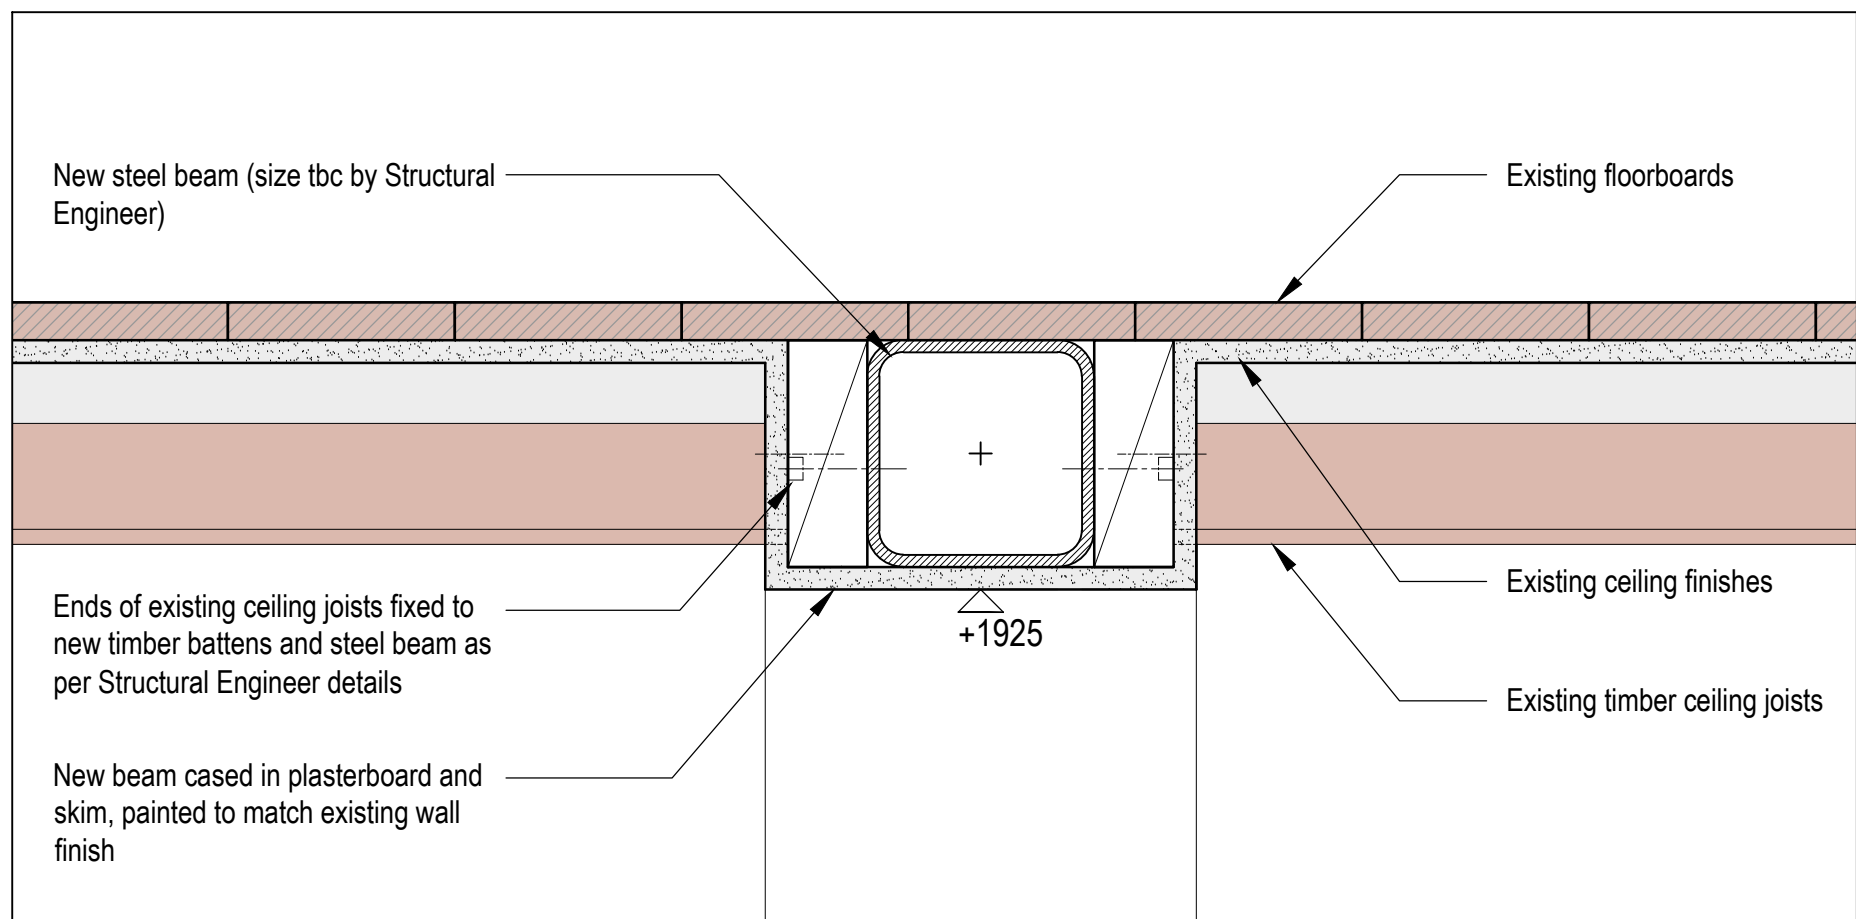

DETAIL 01
1:5

General Notes

A Notes added. 08/21
Ref. Revision Date

Client :
Mr & Mrs Benson

Project :
INTERNAL ALTERATION
Brook Cottage, Endon
Dwg Title :
PROPOSED
INTERNAL OPENING DETAILS

Dwg Status :
Listed Building Consent
Date :
JUNE '21
Scale :
1:20 & 1:5 @ A2
Dwg No :
P1.03
Rev: A
Obsv : -