


Front Elevation Signage

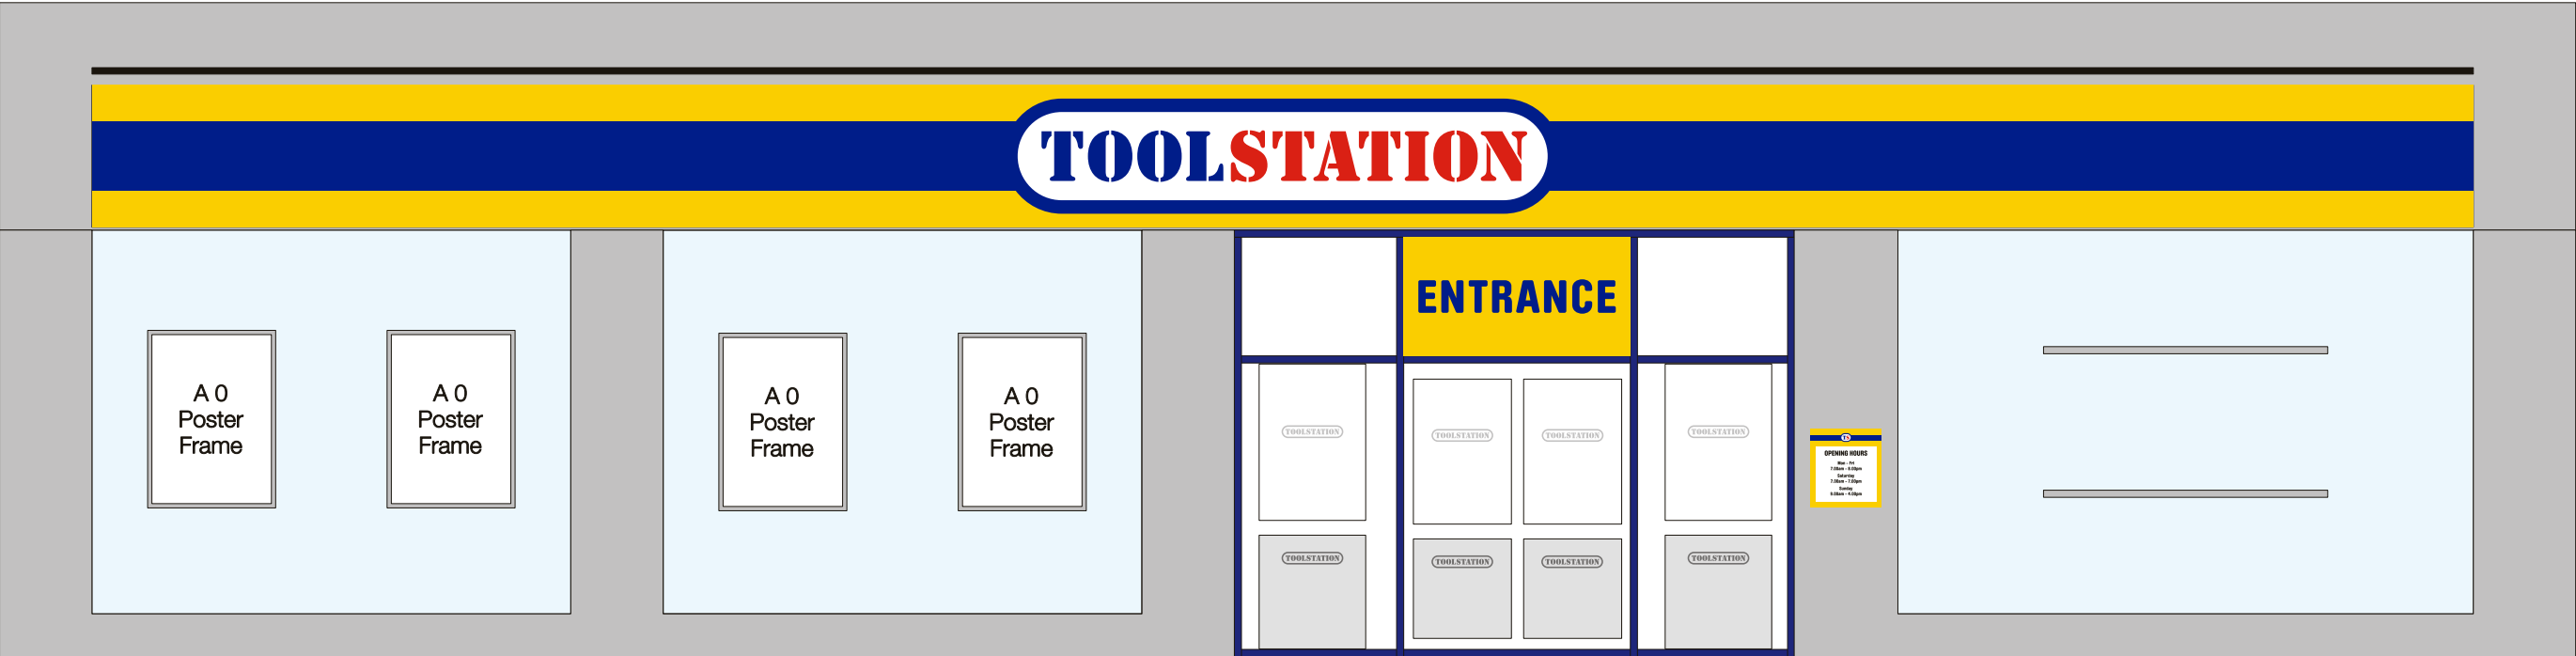

0m 1m 2m 3m 4m 5m 6m 7m 8m 9m 10m Scale 1:50 @ A3

Front Elevation Signage



0m 1m 2m 3m 4m 5m 6m 7m 8m 9m 10m Scale 1:50 @ A3