


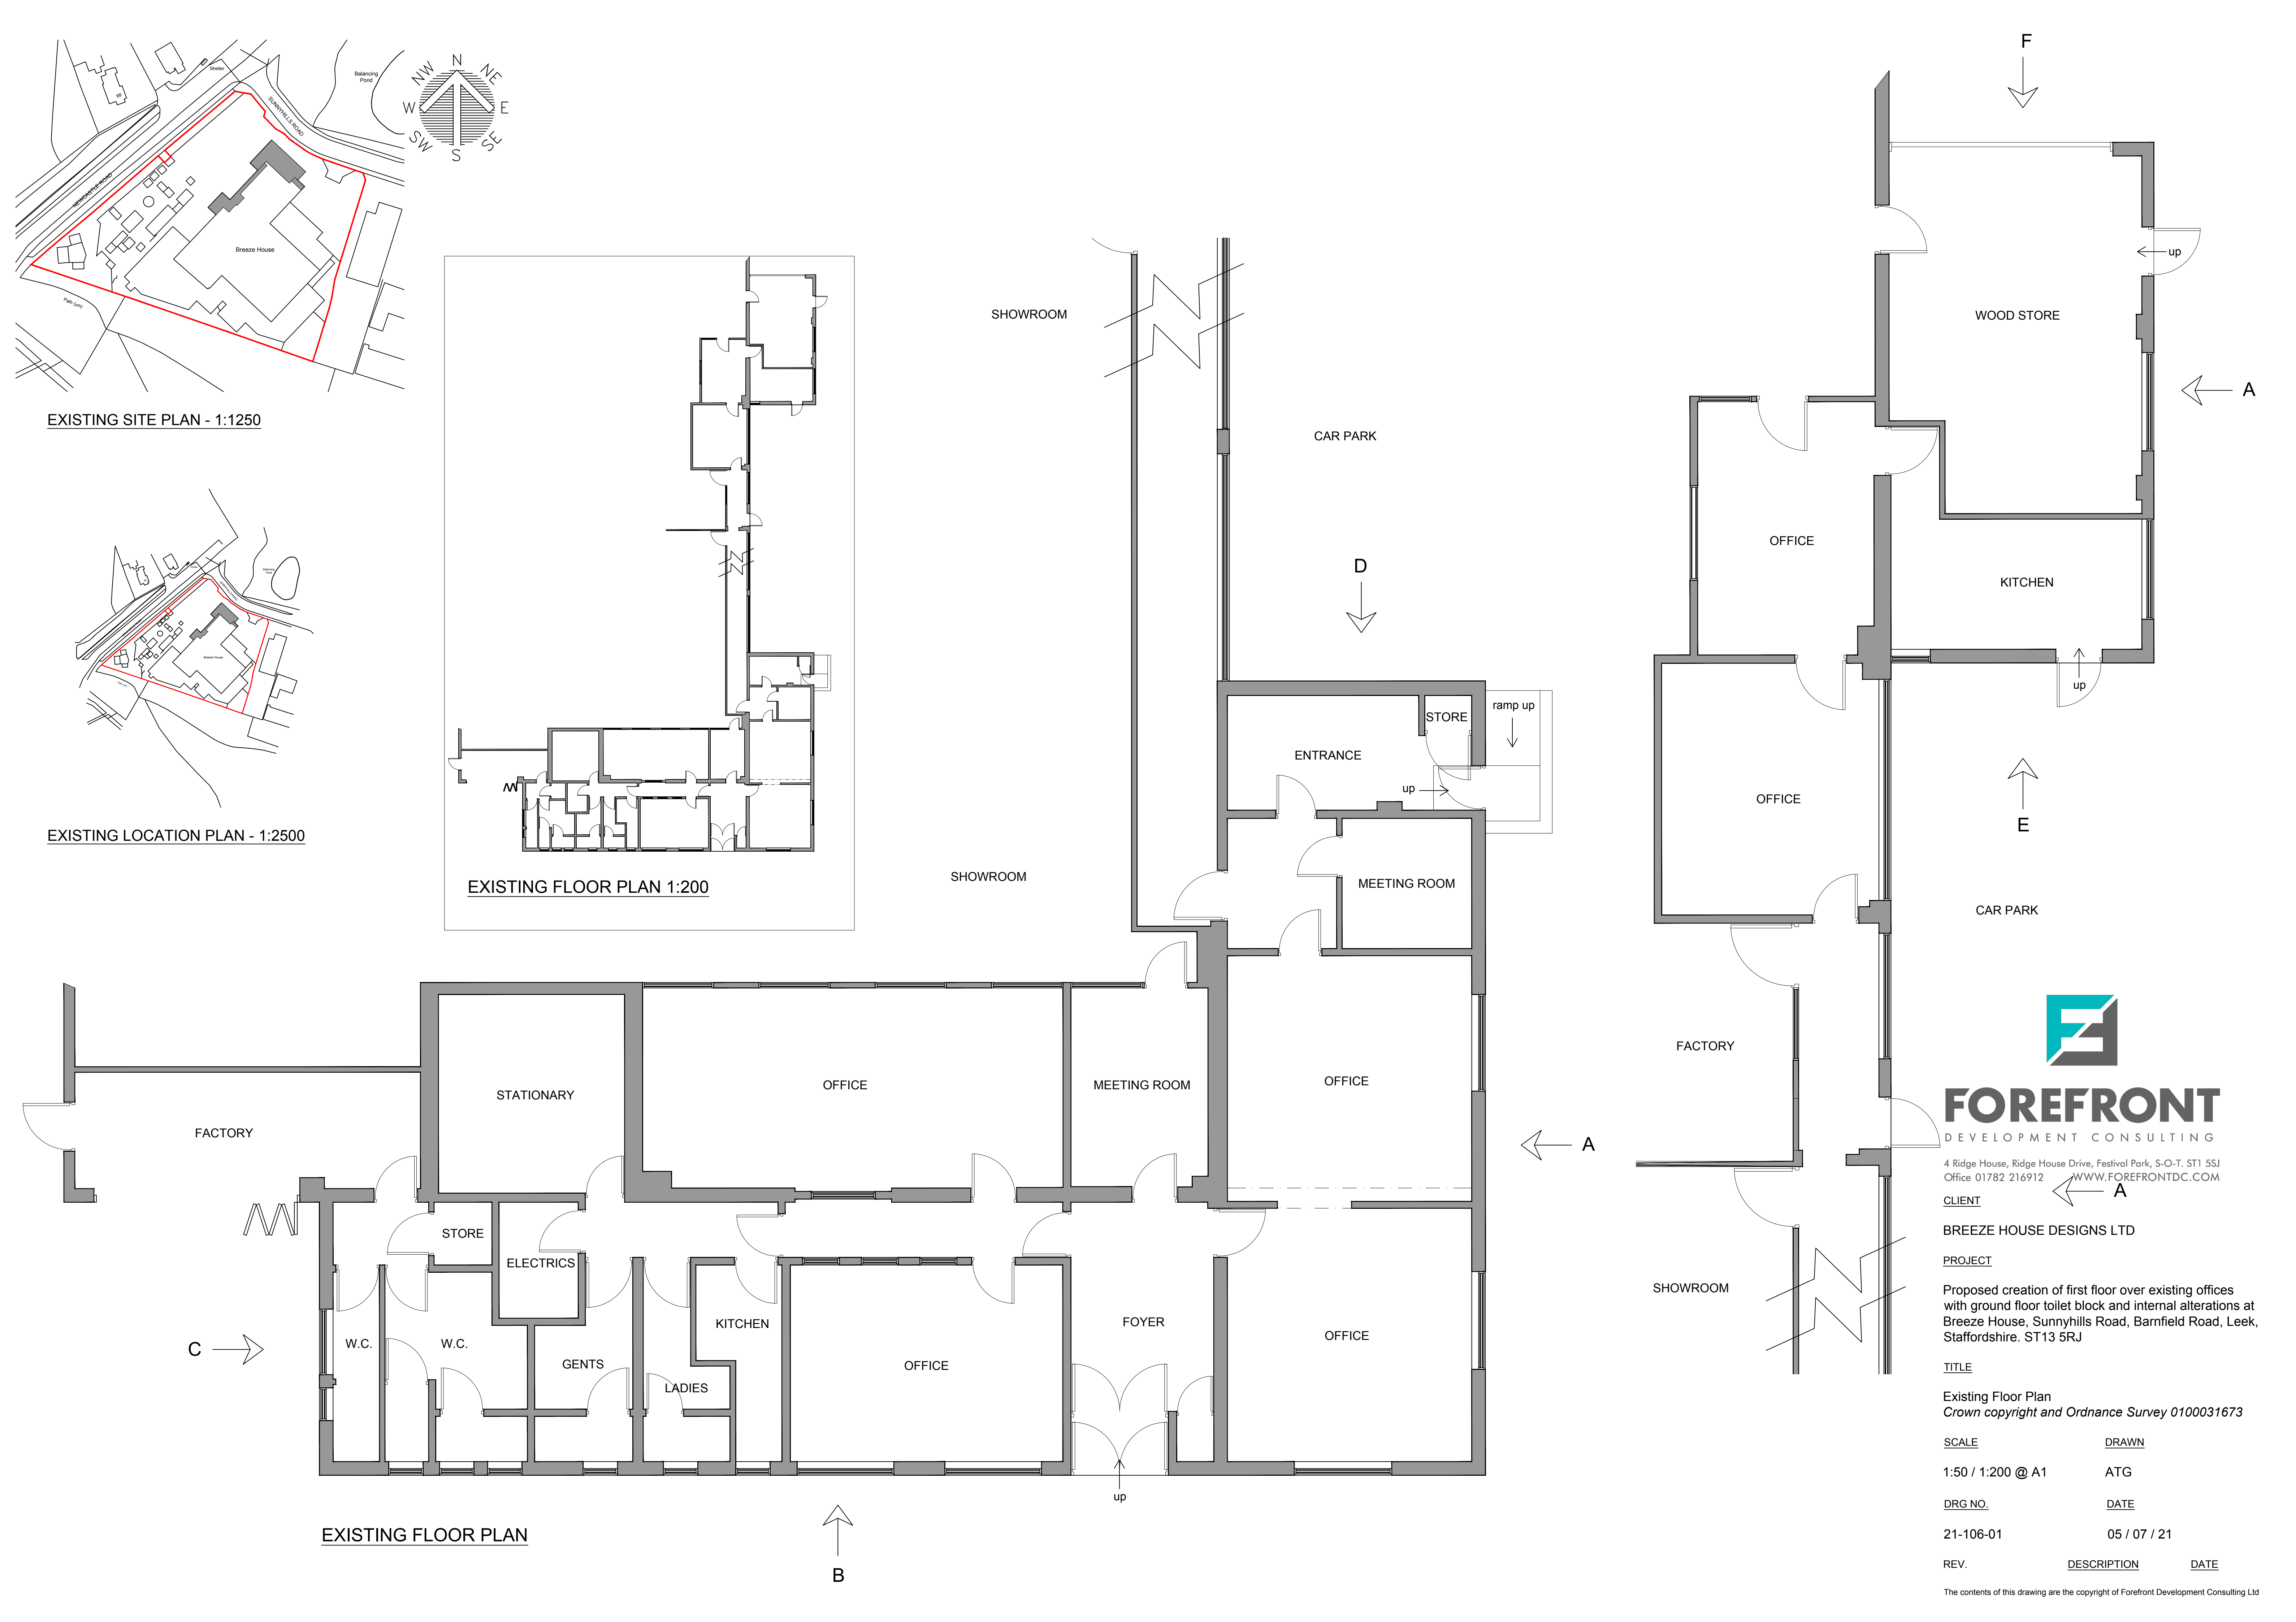

EXISTING SITE PLAN - 1:1250

EXISTING LOCATION PLAN - 1:2500

EXISTING FLOOR PLAN 1:200

EXISTING FLOOR PLAN



4 Ridge House, Ridge House Drive, Festival Park, S-O-T. ST1 5SJ
Office 01782 216912 WWW.FOREFRONTDC.COM

CLIENT
BREEZE HOUSE DESIGNS LTD

PROJECT
Proposed creation of first floor over existing offices
with ground floor toilet block and internal alterations at
Breeze House, Sunnyhills Road, Barnfield Road, Leek,
Staffordshire. ST13 5RJ

TITLE
Existing Floor Plan
Crown copyright and Ordnance Survey 0100031673

SCALE
1:50 / 1:200 @ A1

DRG NO.
21-106-01

REV.
DATE
05 / 07 / 21

The contents of this drawing are the copyright of Forefront Development Consulting Ltd