




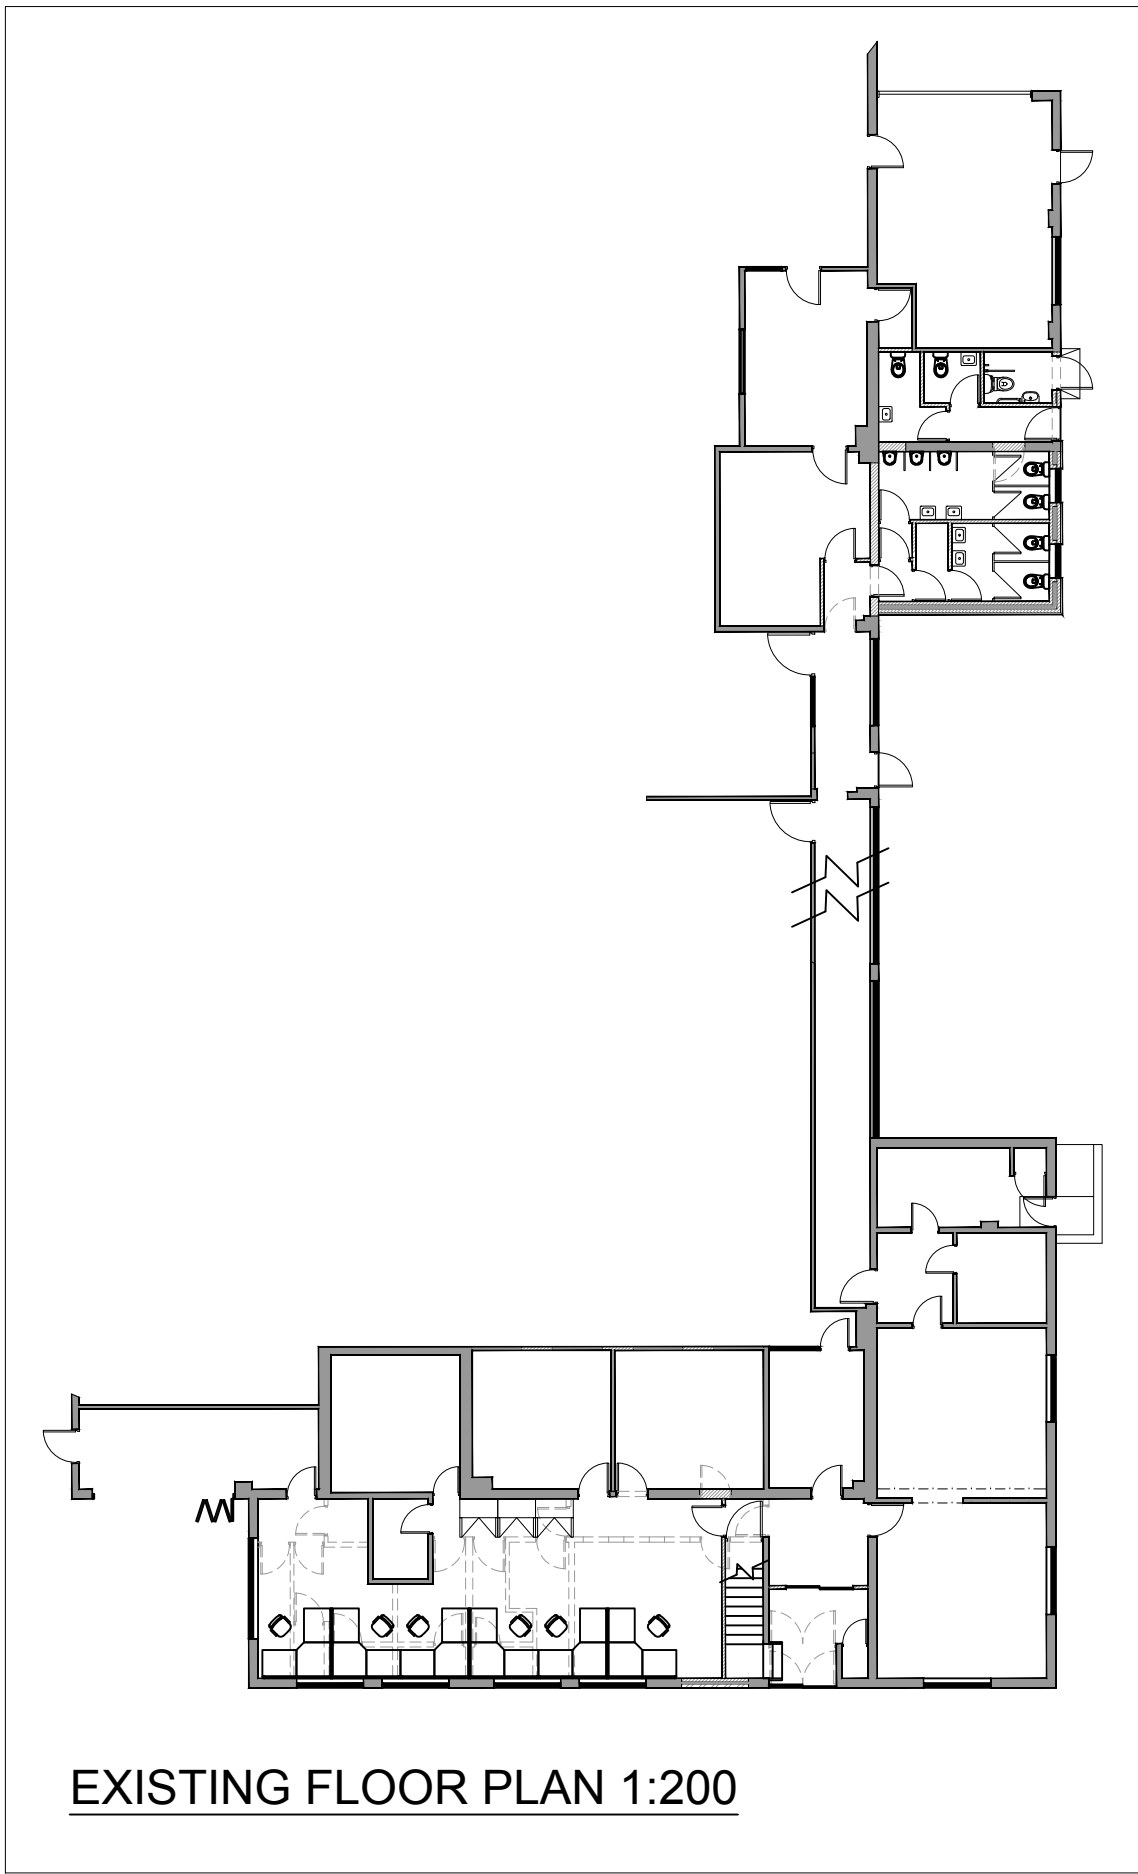

EXISTING FLOOR PLAN 1:200

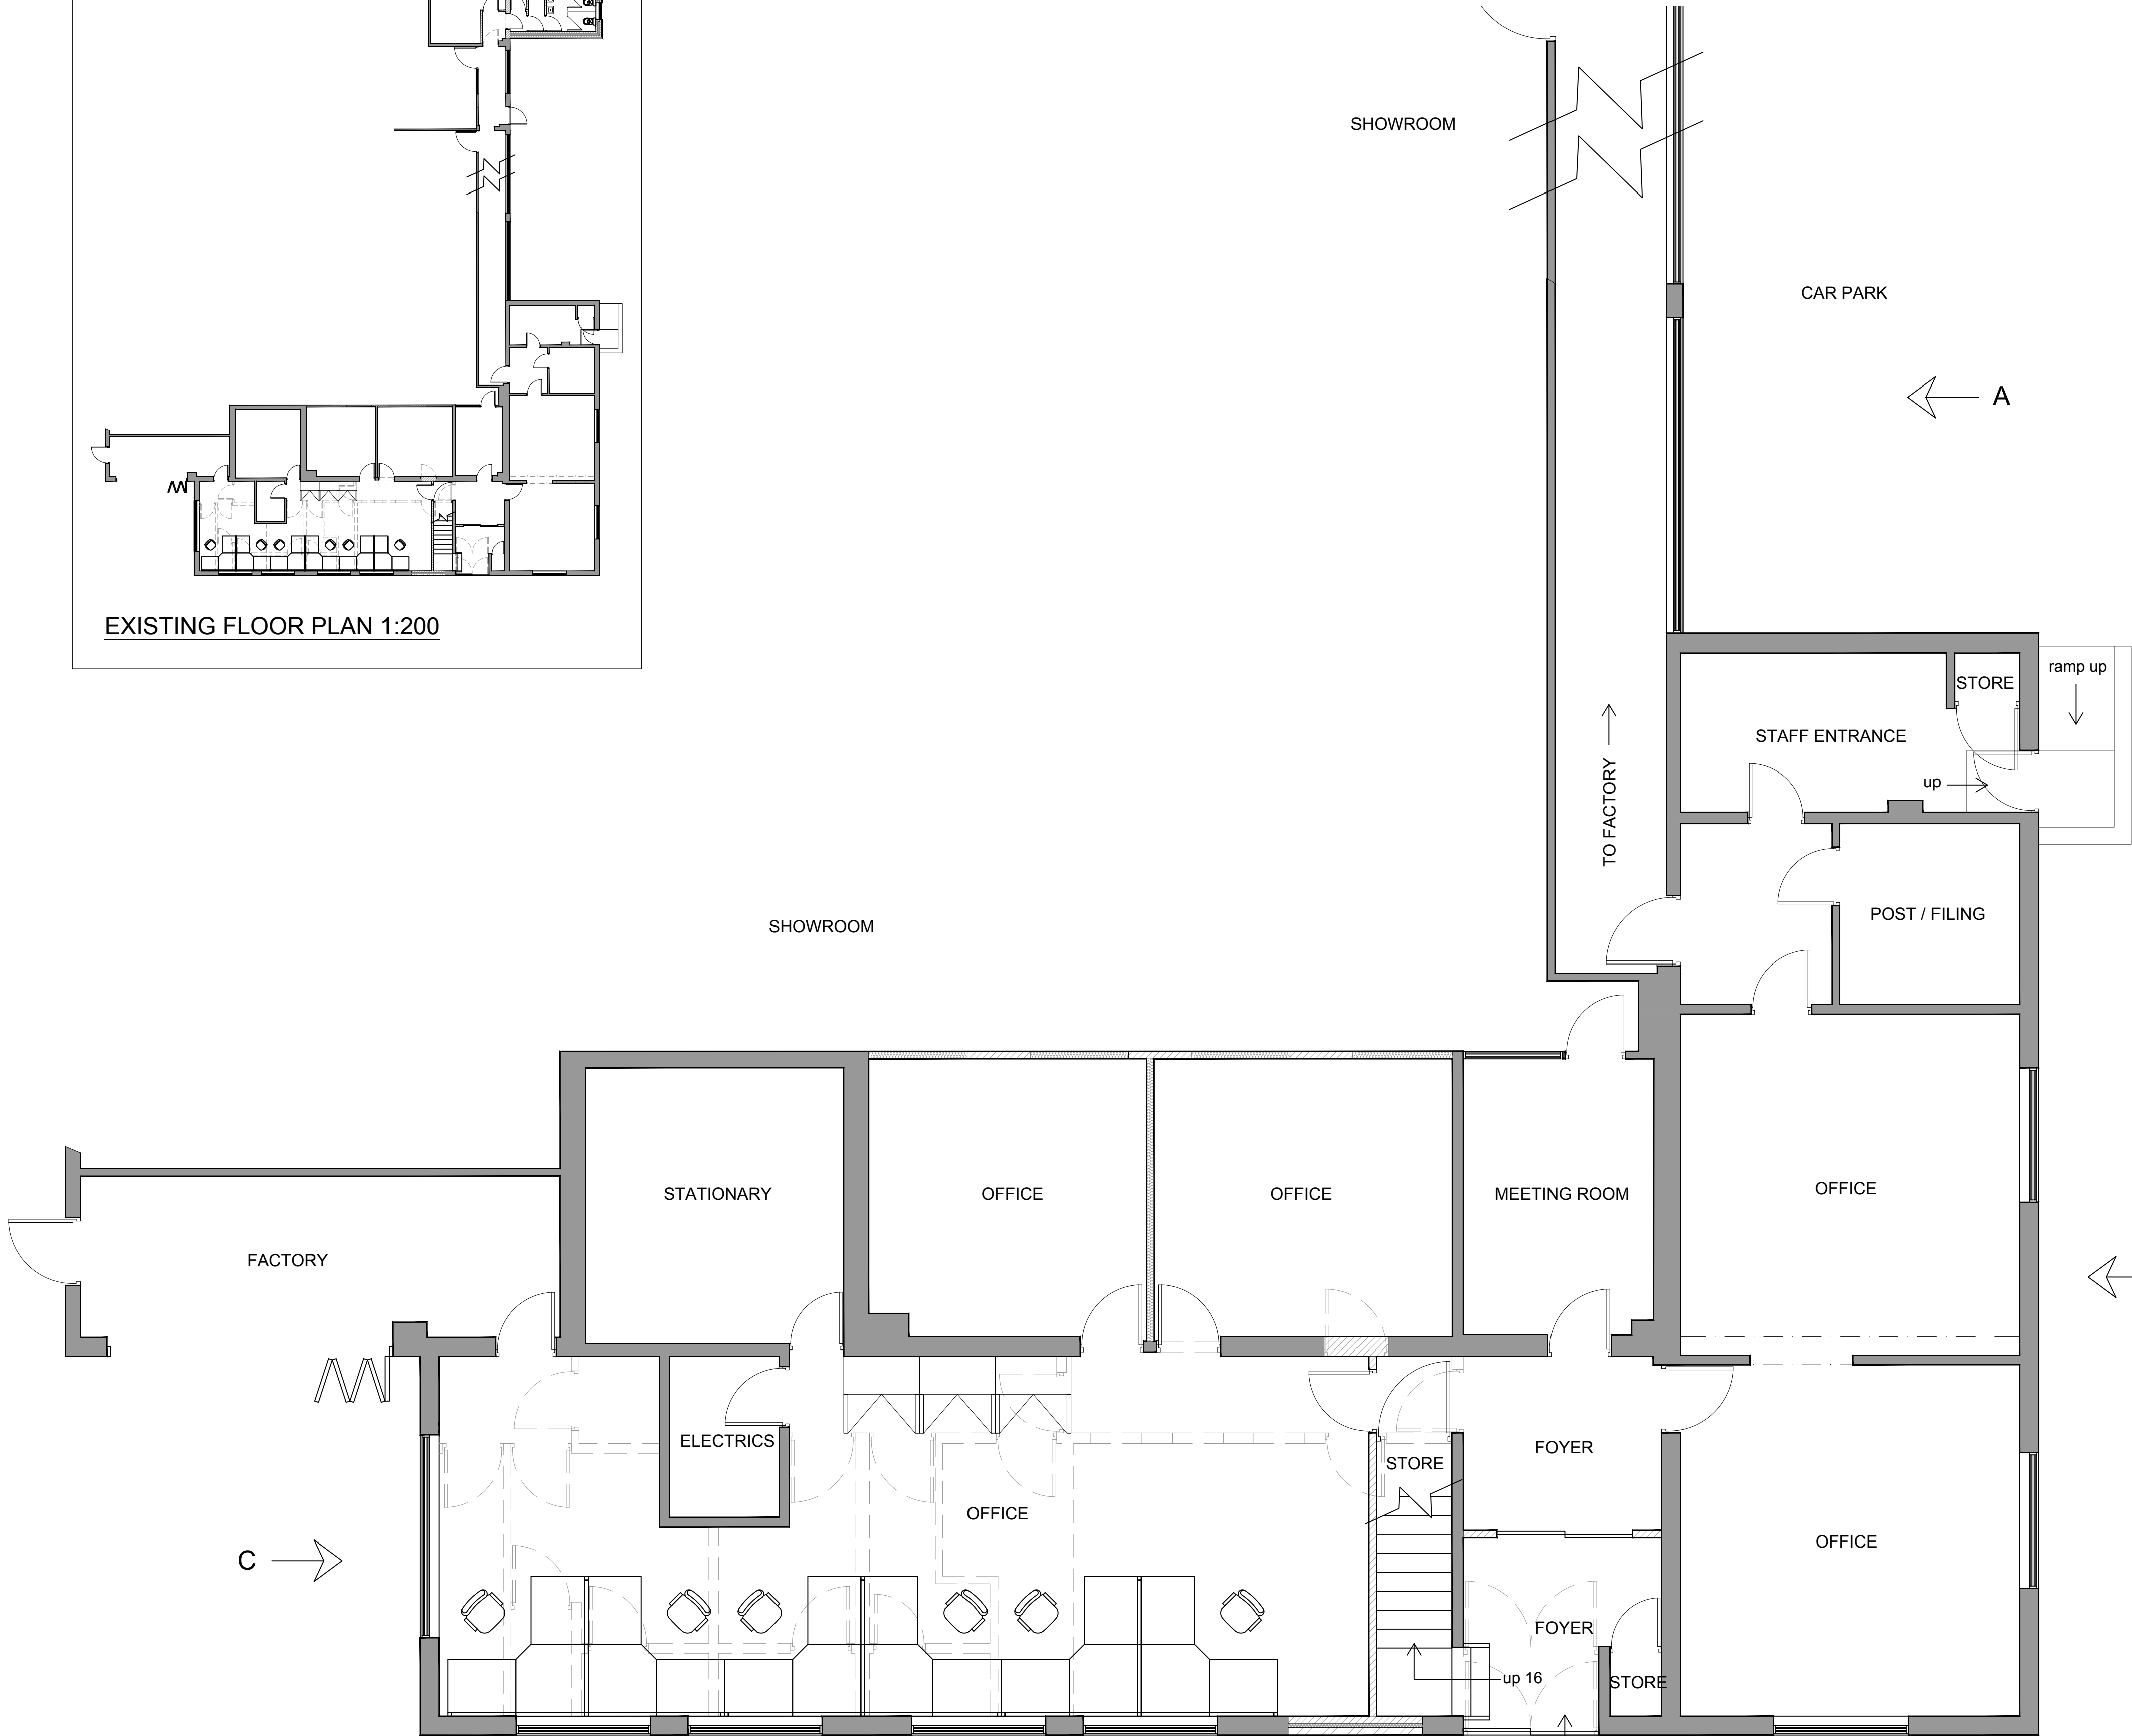

PROPOSED GROUND FLOOR PLAN

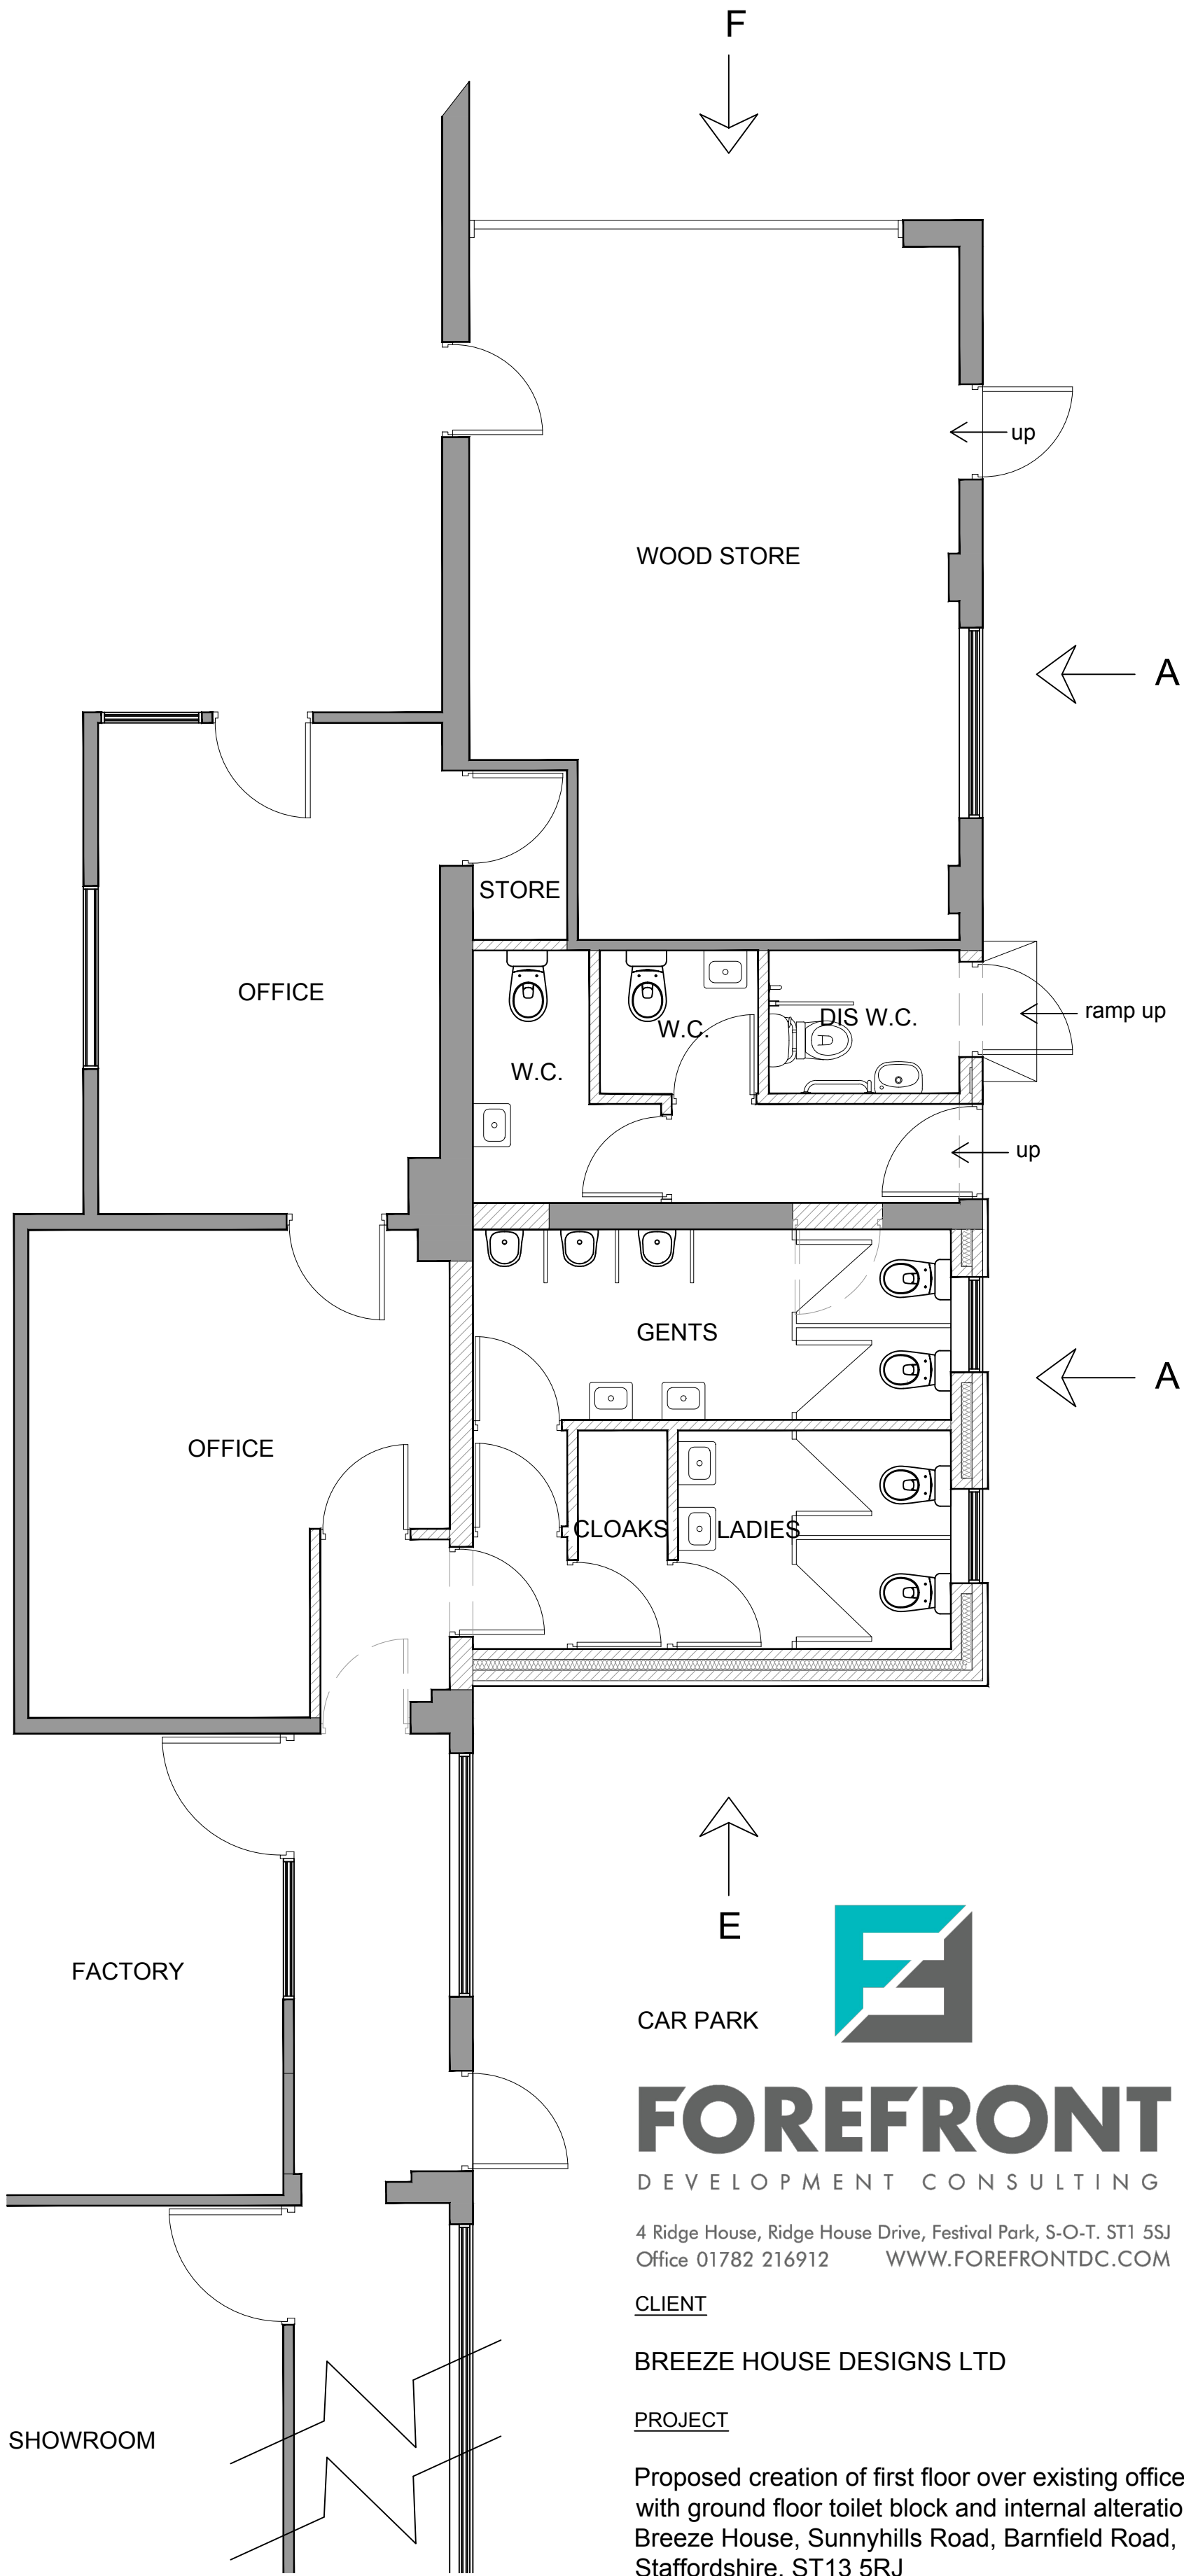



FOREFRONT
DEVELOPMENT CONSULTING

4 Ridge House, Ridge House Drive, Festival Park, S-O-T, ST1 5SJ
Office 01782 216912 WWW.FOREFRONTDC.COM

CLIENT
BREEZE HOUSE DESIGNS LTD

PROJECT
Proposed creation of first floor over existing offices with ground floor toilet block and internal alterations at Breeze House, Sunnyside Road, Barnfield Road, Leek, Staffordshire. ST13 5RJ

TITLE
Proposed Ground Floor Plans

<u>SCALE</u>	<u>DRAWN</u>
1:50 @ A1	ATG

<u>DRG NO.</u>	<u>DATE</u>
21-106-03	12 / 07 / 21

<u>REV.</u>	<u>DESCRIPTION</u>	<u>DATE</u>
-------------	--------------------	-------------