



PROPOSED SOUTH-WEST ELEVATION

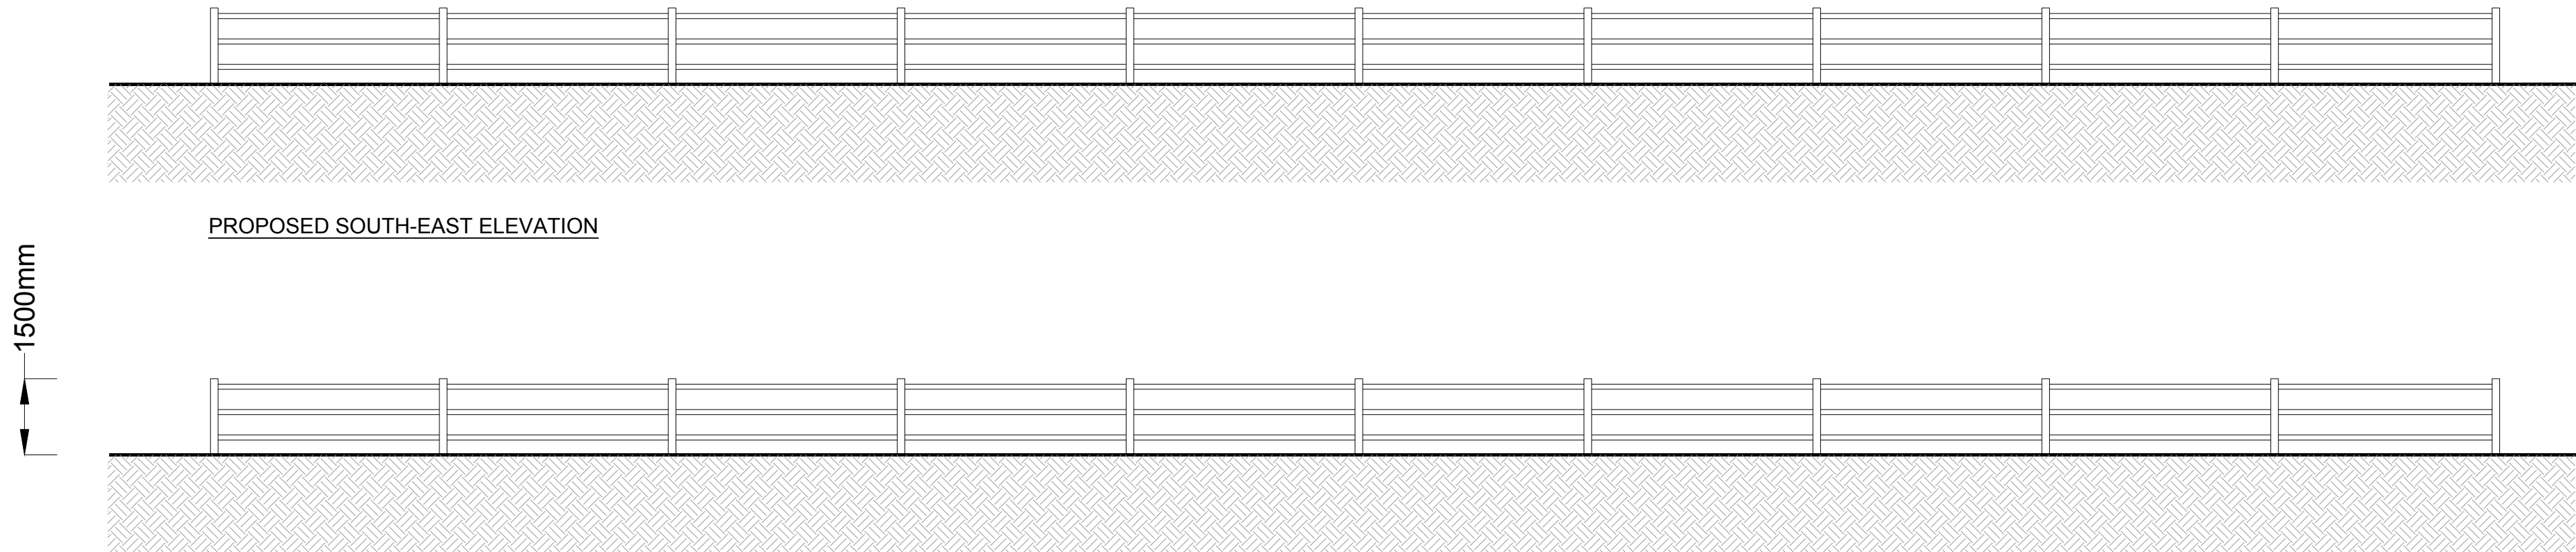

PROPOSED NORTH-EAST ELEVATION

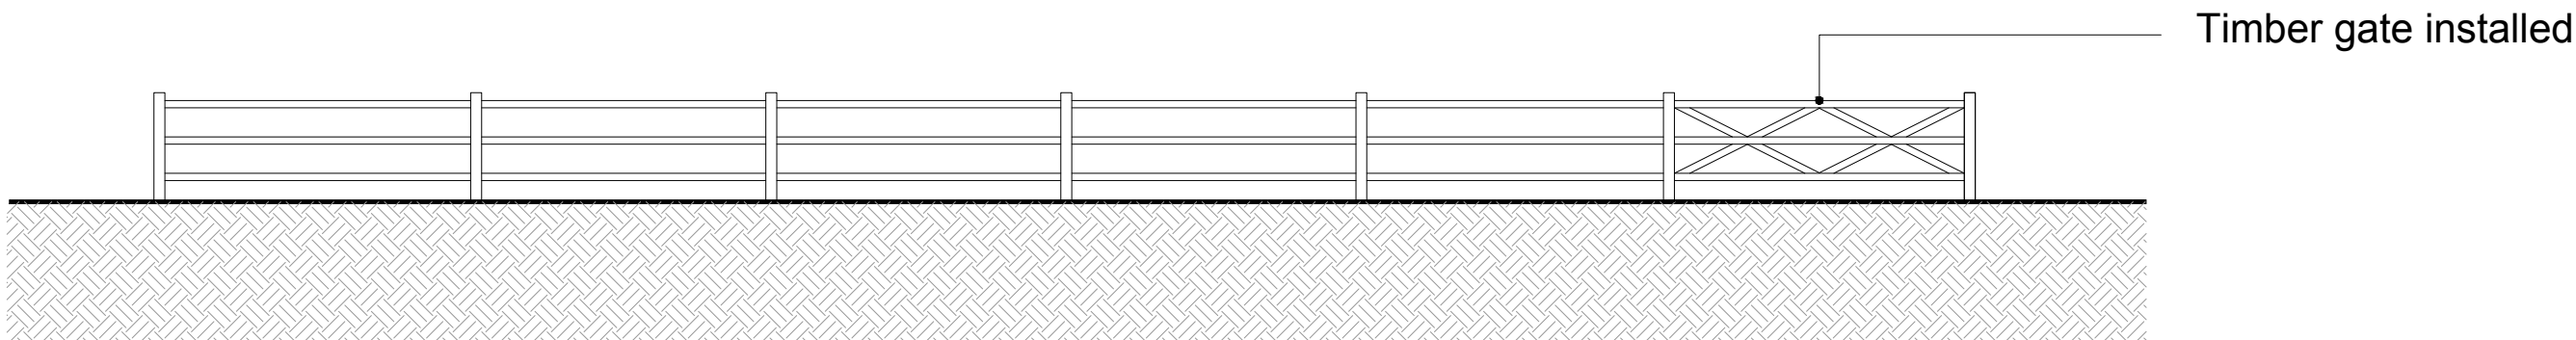

TYPICAL EXAMPLE OF POST & RAIL FENCE



FOREFRONT
DEVELOPMENT CONSULTING

4 Ridge House, Ridge House Drive, Festival Park, S-O-T. ST1 5SJ
Office 01782 216912 WWW.FOREFRONTDC.COM

CLIENT
MR & MRS BRIAND-HALL

PROJECT
Proposed manege/ exercise arena at Bagnall Green Farm, Bagnall, Staffs. ST9 9JR

TITLE
Proposed Enclosure Elevations

<u>SCALE</u>	<u>DRAWN</u>
1:100 @ A2	ATG

<u>DRG NO.</u>	<u>DATE</u>
21-KBH-03	21 / 04 / 21

REV.	DESCRIPTION	DATE
A	Fence example added	13-08-21