




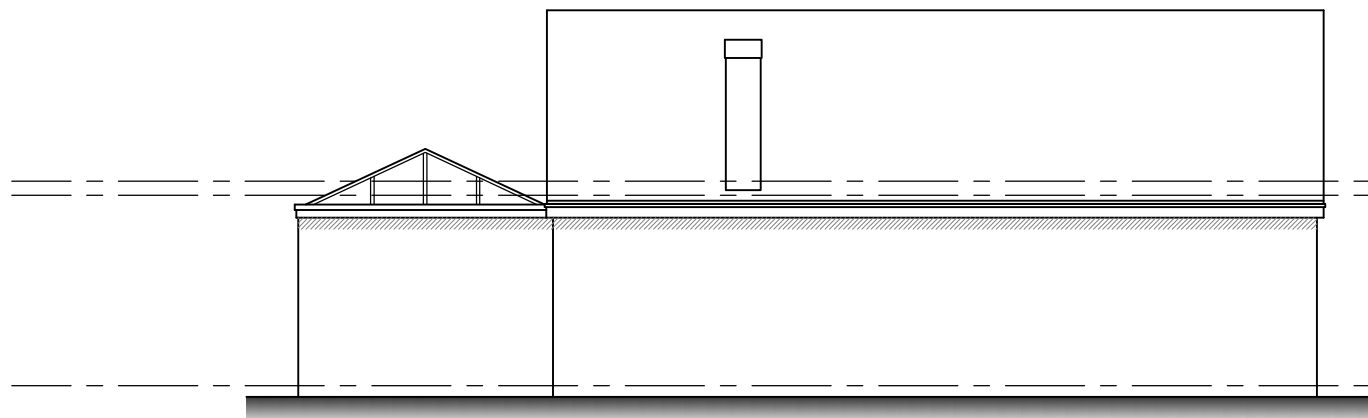


Existing side elevation
Scale 1:100

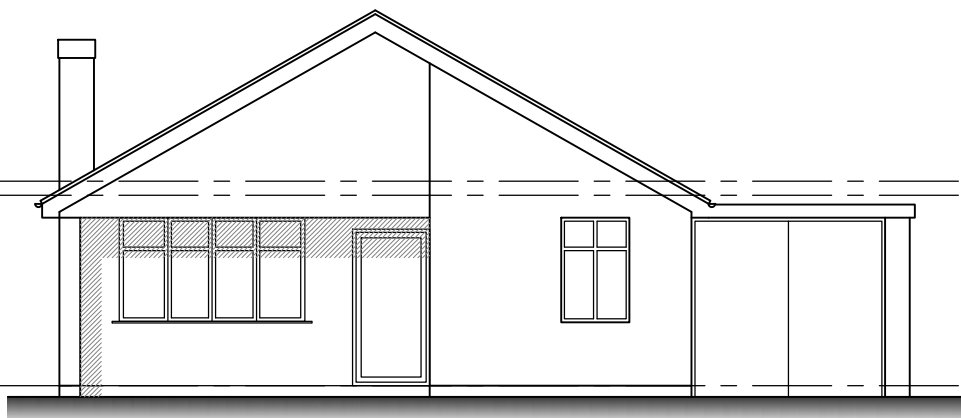


Existing front elevation
Scale 1:100

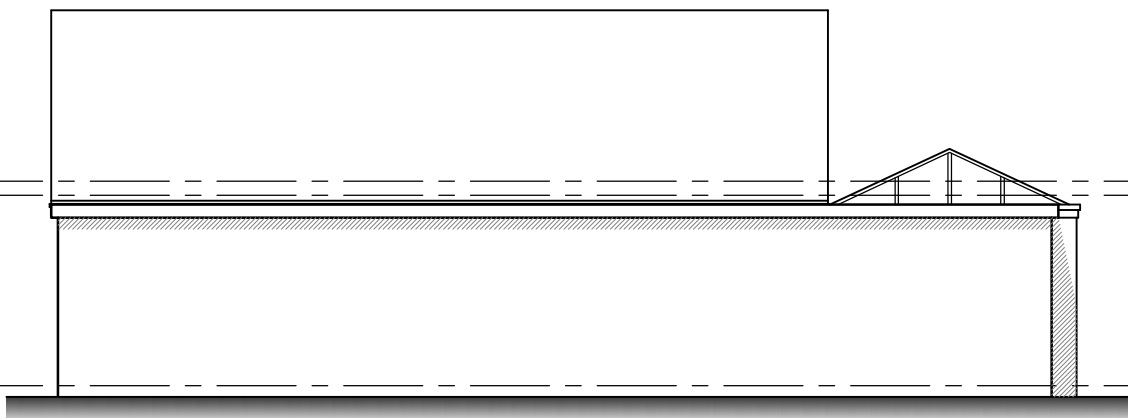


Existing side elevation
Scale 1:100

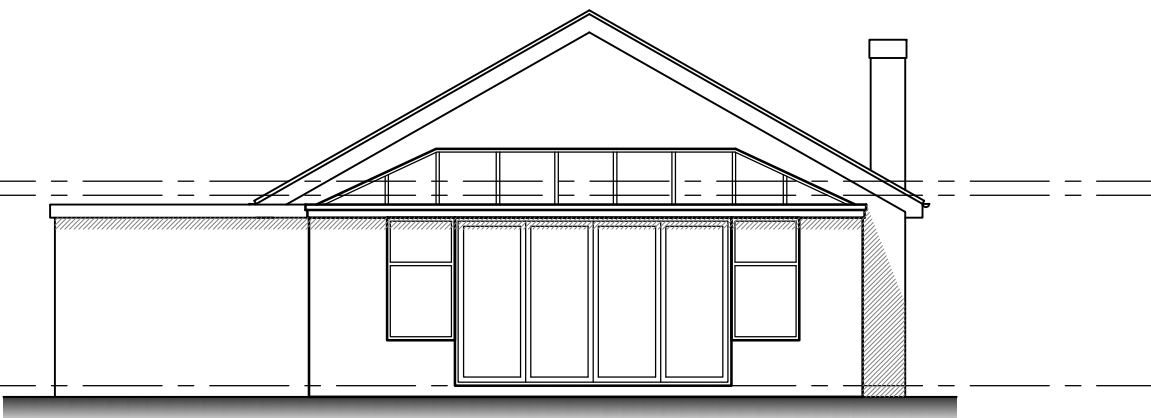

Existing rear elevation
Scale 1:100

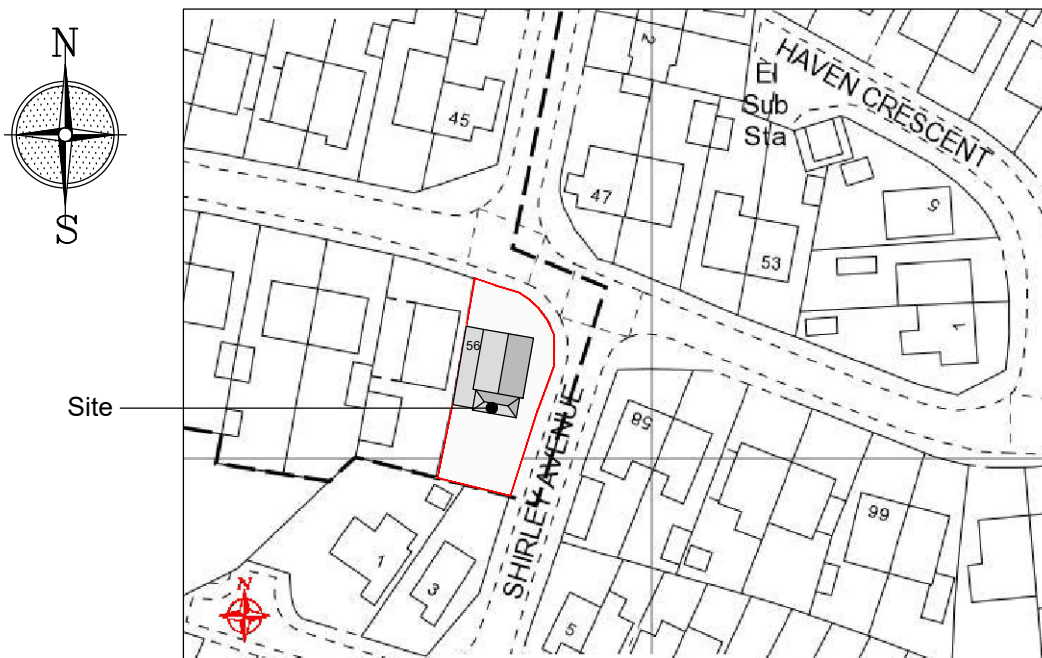


Site location plan
Scale 1:1250

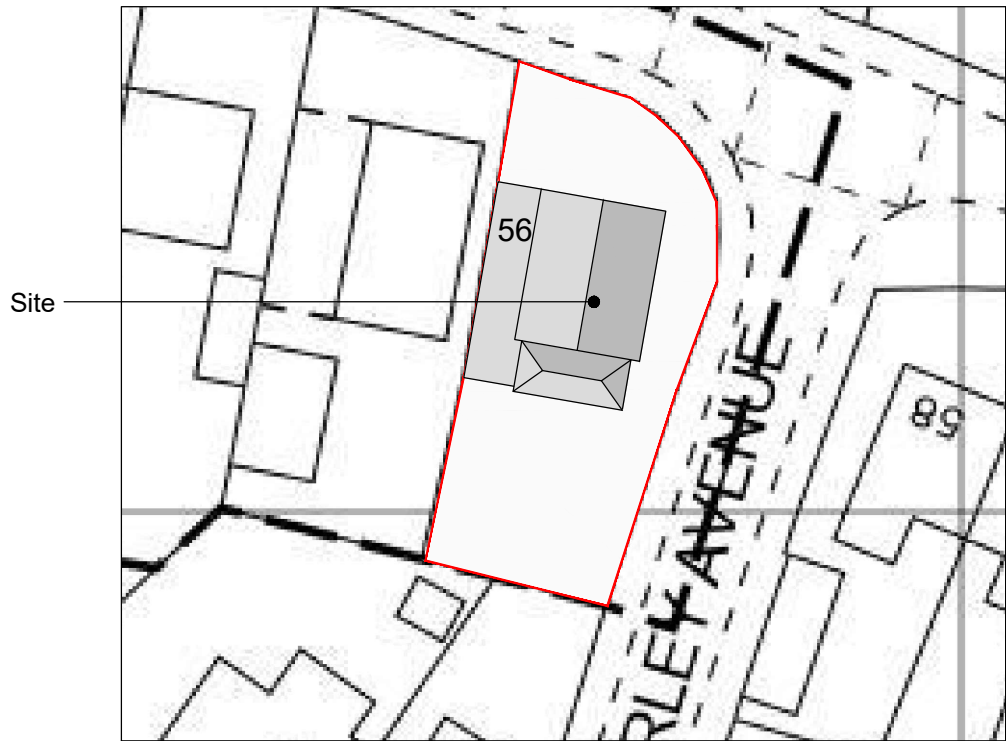


Existing site plan
Scale 1:500

Reproduced from the
Ordnance Survey map with the permission of Ordnance
Survey on behalf of The Controller of Her Majesty's
Stationary Office
Licence No. AL 100001834

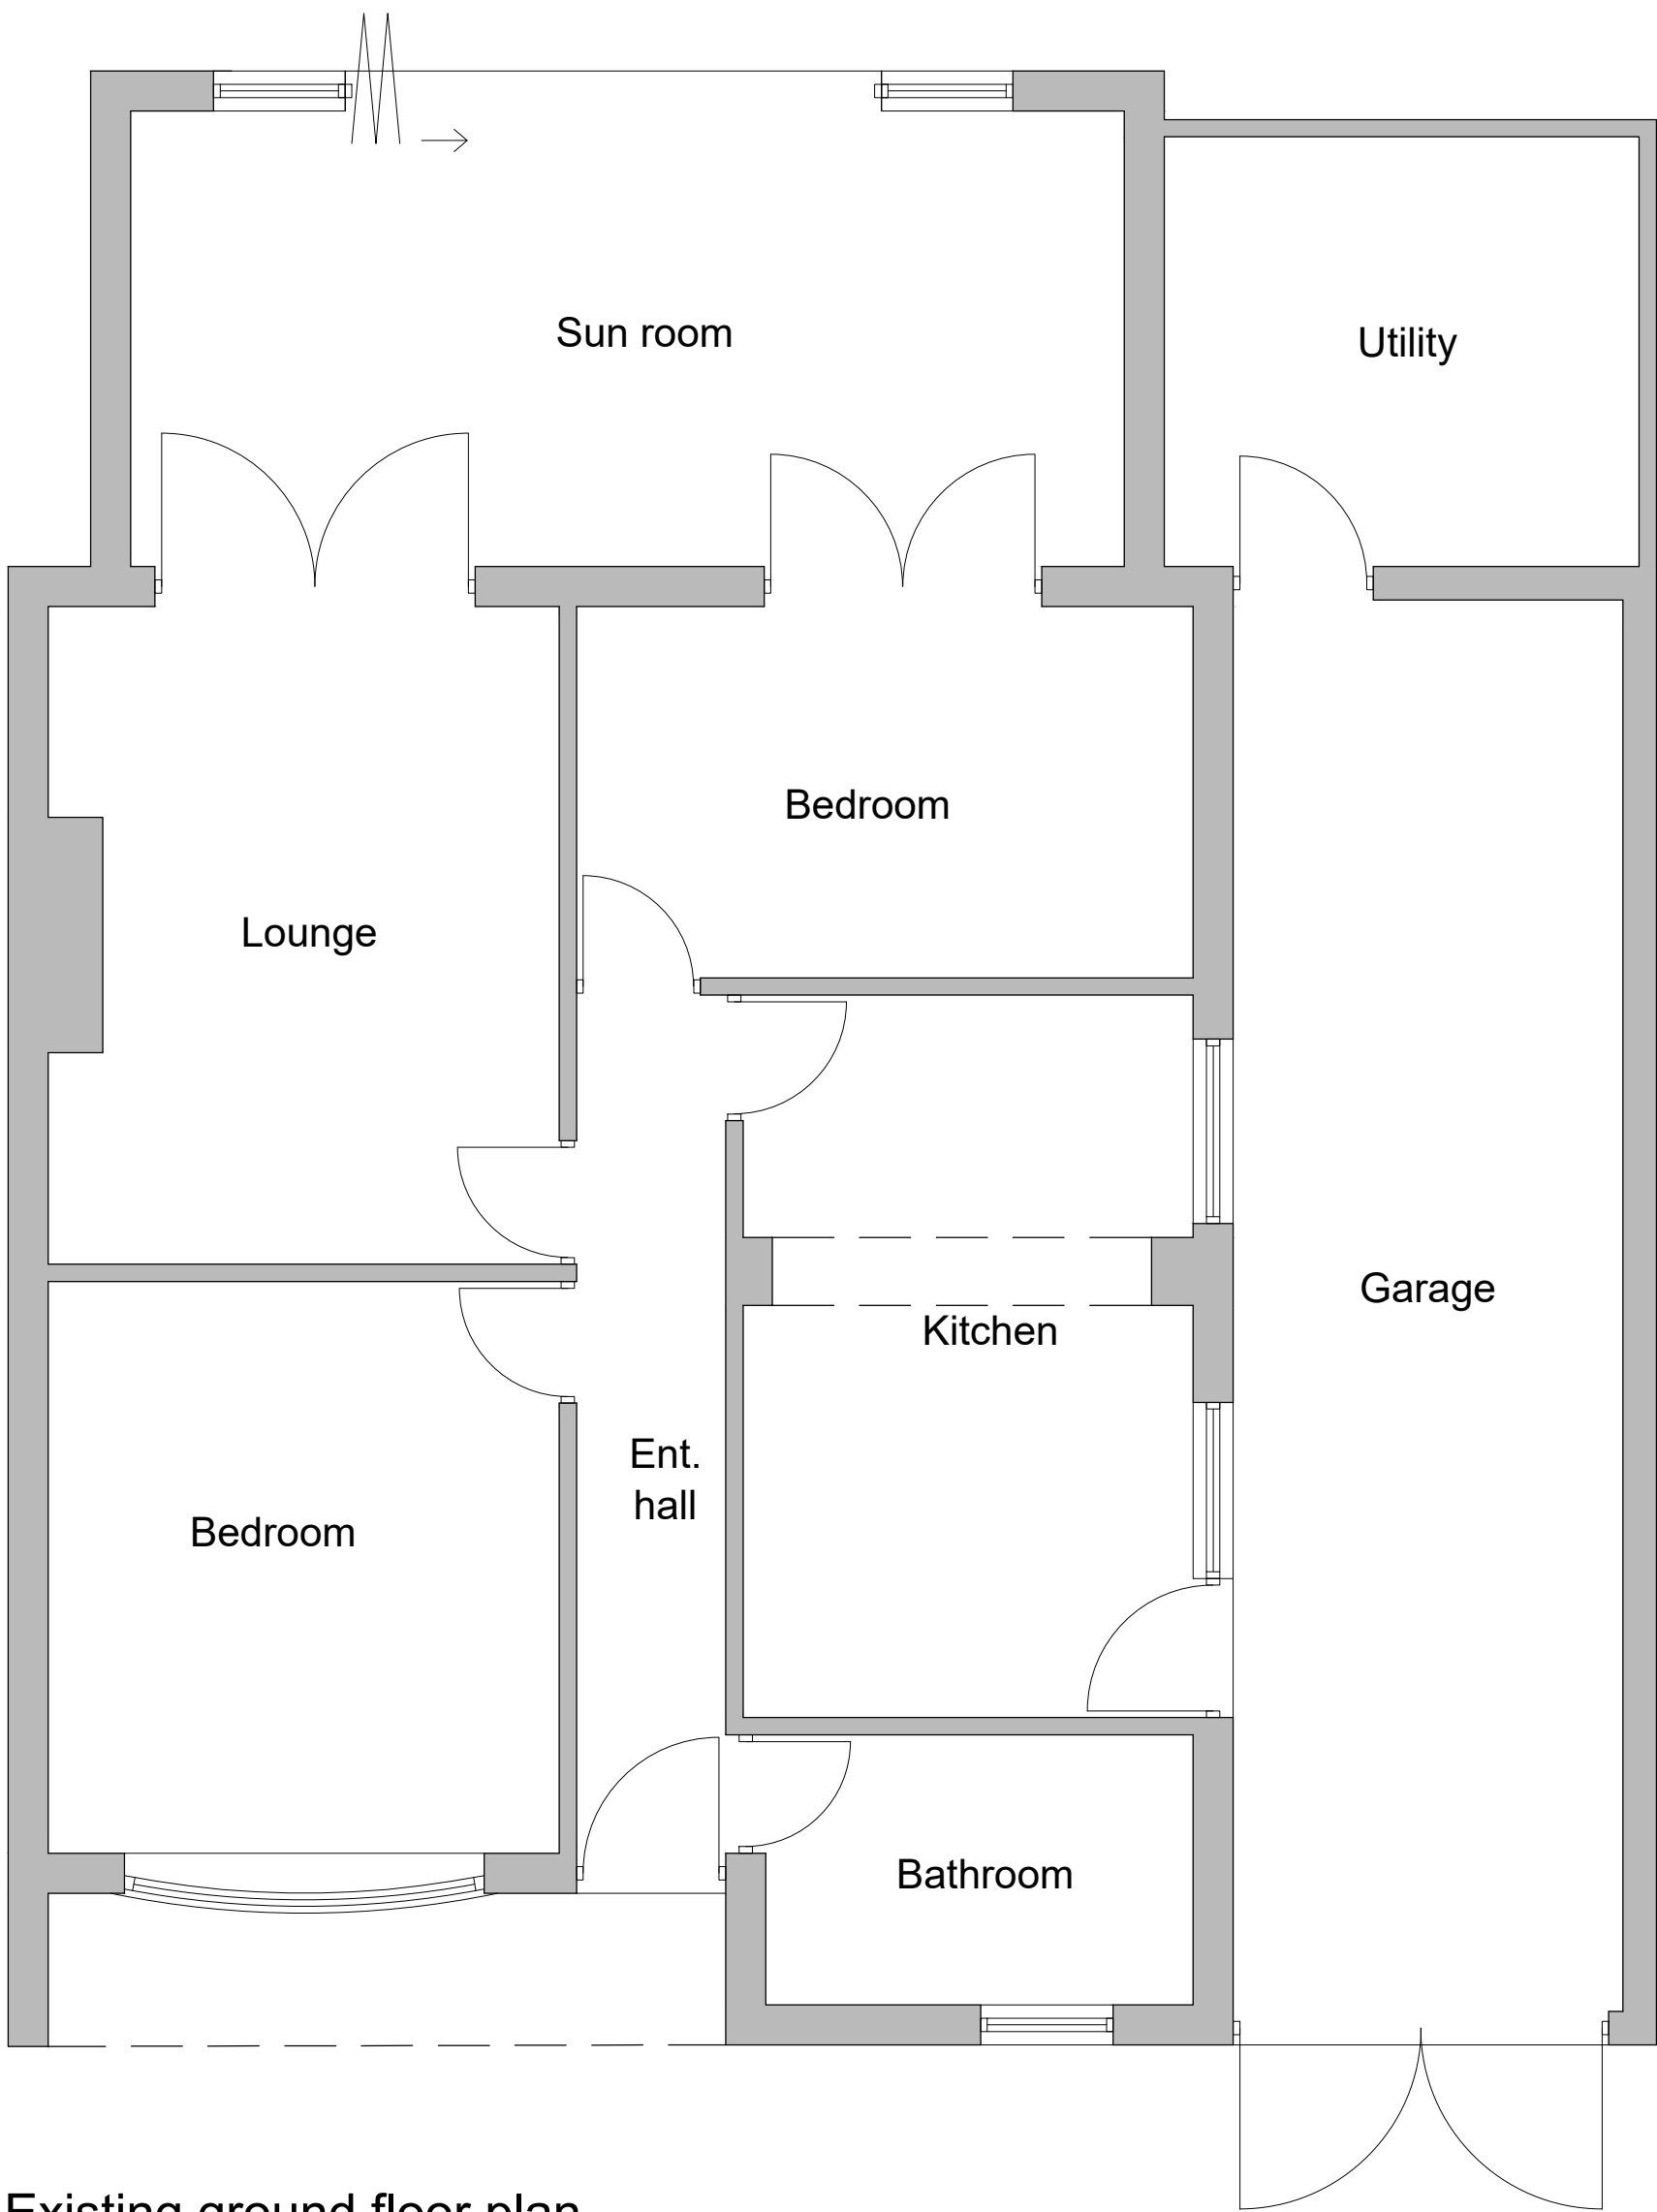

Existing ground floor plan
Scale 1:50

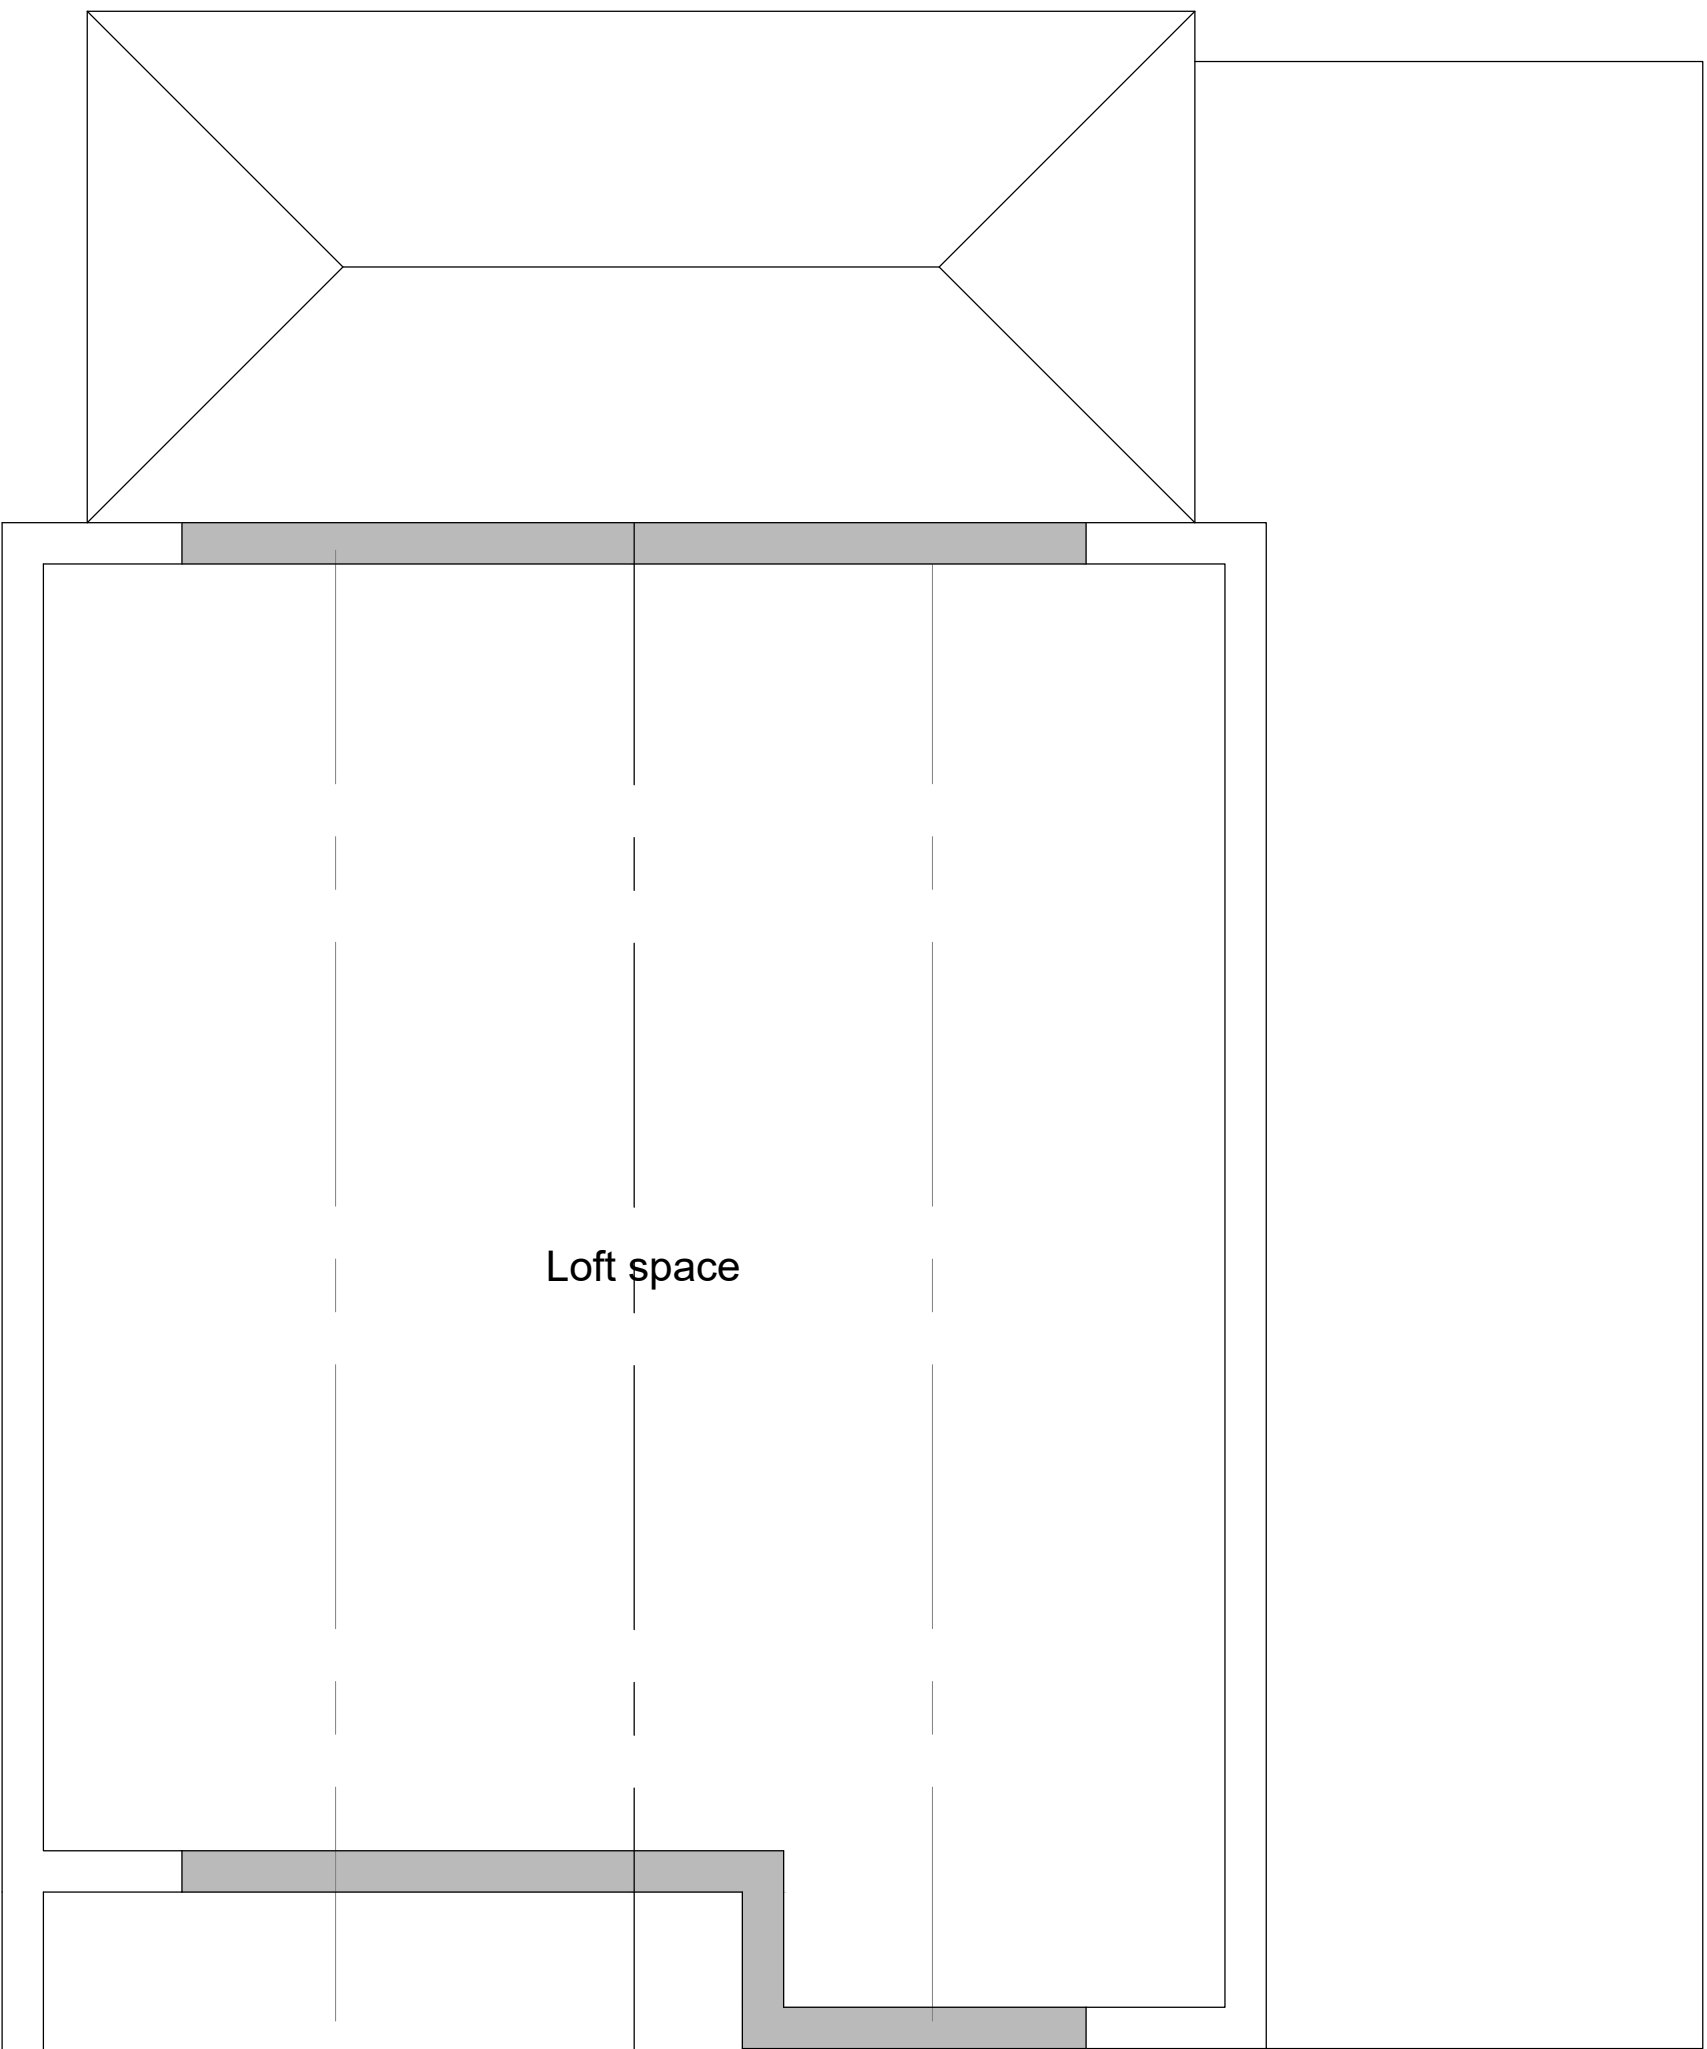

Existing first floor plan
Scale 1:50

Client	MR & MRS TATTUM		
Project	PROPOSED ALTERATIONS & LOFT CONVERSION TO 56 MOSS PARK AVENUE, WERRINGTON, ST9 0EP		
Title	EXISTING PLANS		
Status	PERMITTED DEVELOPMENT		
Date	AUGUST 2021	Drawn	ME
Scale	@A1	AS SHOWN	Checked
Project No.	100-01	Drawing No.	Rev
Copyright ©M&E Design Sol. 2019. All rights reserved.			