

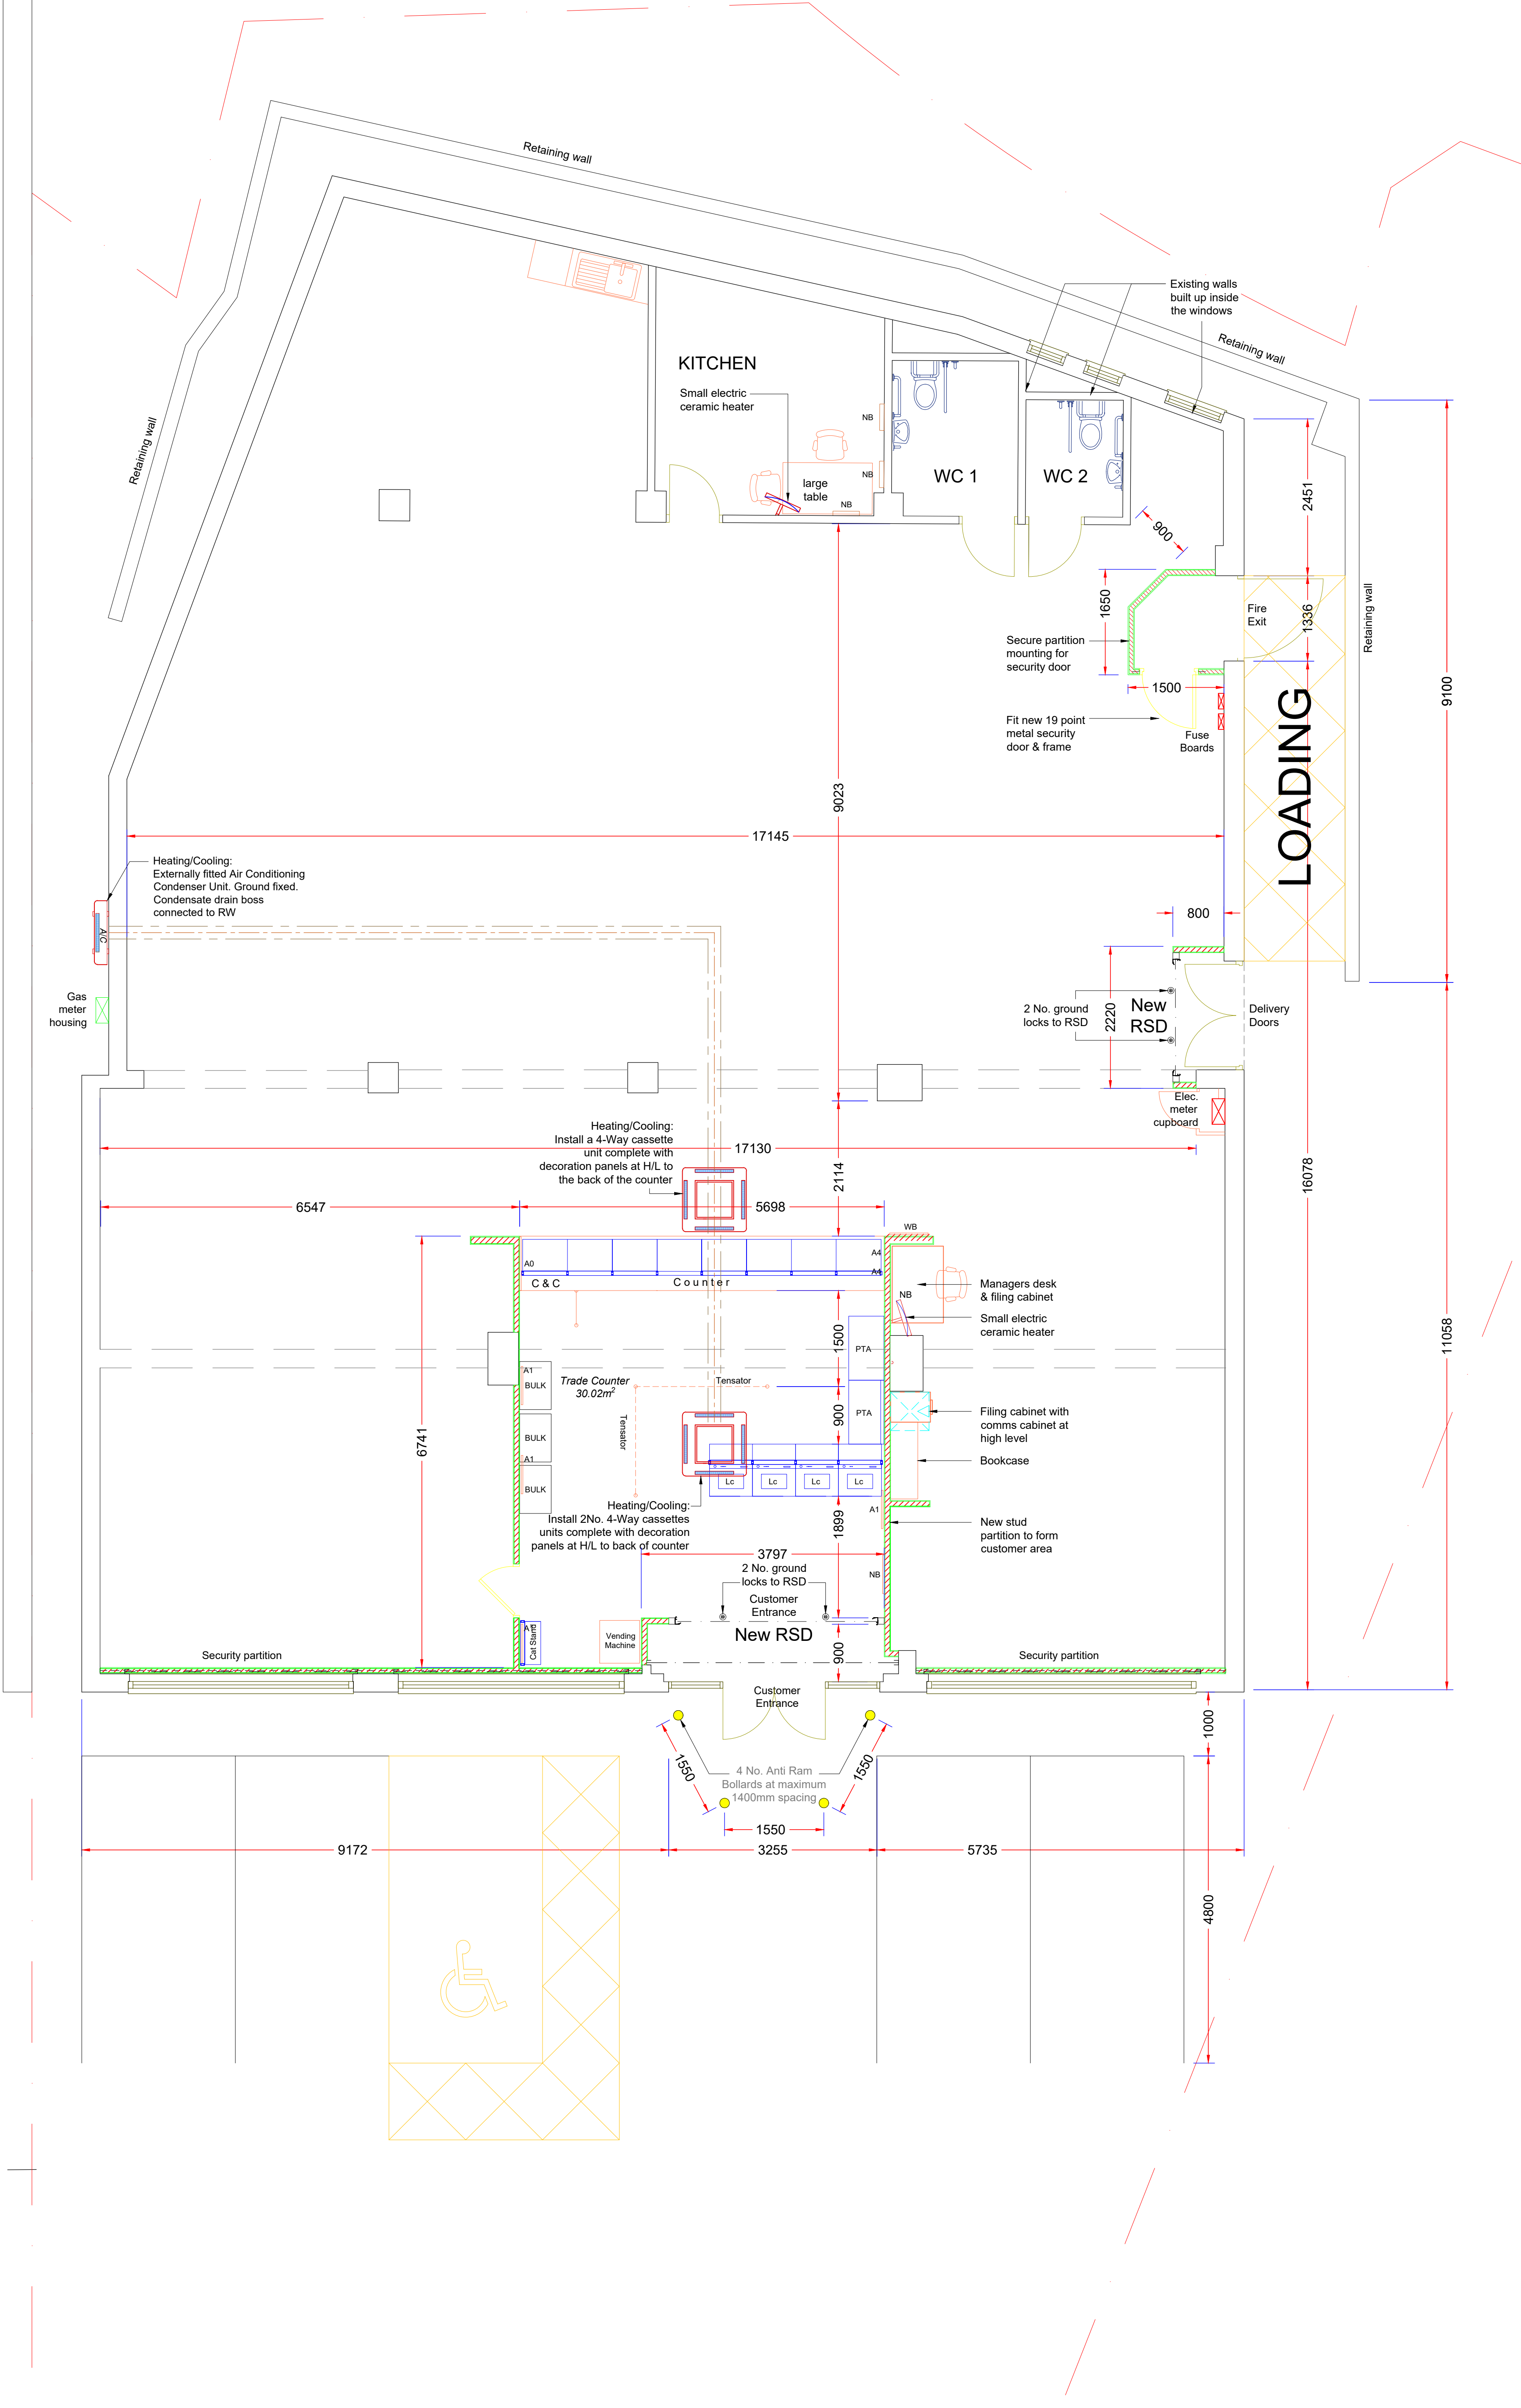
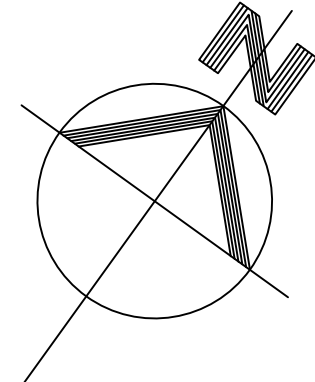


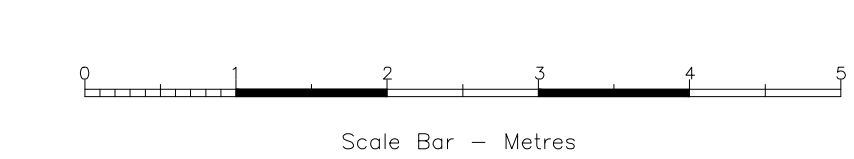

The use of this data/drawing by the recipient acts as an agreement of the following statements. If you do not agree with any of the following information supplied to you please do not use the data/drawing and report any discrepancies in writing to Bradley Mason LLP before proceeding. All drawings are based upon site information supplied by third parties/sub contractors and as such their accuracy cannot be guaranteed. All features are approximate and subject to clarification by a detailed survey, statutory service enquiries and confirmation of the legal boundaries.

NOTES:
ALL FIGURED DIMENSIONS MUST BE CHECKED ON SITE PRIOR TO MANUFACTURE OF FITTINGS.
ORDERING OF MATERIALS AND EQUIPMENT AND COMMENCING ON SITE.
DO NOT USE THIS DRAWING FOR CONSTRUCTION PURPOSES.
ANY CONFLICTING INFORMATION FOUND ON THE DRAWING MUST BE REPORTED FOR CLARIFICATION.
ALL MATERIALS AND WORKMANSHIP TO BE IN ACCORDANCE WITH RELEVANT AND CURRENT BRITISH STANDARDS AND CODES OF PRACTICE.

Property of Bradley Mason LLP Windsor House, Cornwell Road, Harrogate, HG1 2PW. All rights of the copyright holders reserved. Unauthorised copying, hiring, lending of this data for financial or commercial gain is prohibited.

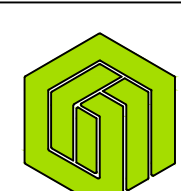

Bradley-Mason
project management

Windsor House, Cornwell Road,
Harrogate, HG1 2PW
Tel: 01423 611604
www.bradley-mason.com

PROJECT:				
Proposed Plan				
Ground Floor Plan				
Toolstation Limited				
Broad Street				
Leek.				
ST13 5NS				
1	Parking spaces added	DLG	28.07.21	
	First Issue	DLG	---	
Rev No.	Revision	Sign	Date	
Drg No:	Rev:	Sheet:	Scale:	
1820834/ P01	1	1/1	1:50 @ A1	
Date Drawn:	Drawn By:	Checked By:		
26/03/2021	DLG	-		
Property of Bradley Mason LLP Windsor House, Cornwell Road, Harrogate, HG1 2PW. All rights of the copyright holders reserved. Unauthorised copying, hiring, lending of this data for financial or commercial gain is prohibited.			Drawn on AutoCAD 2007	