




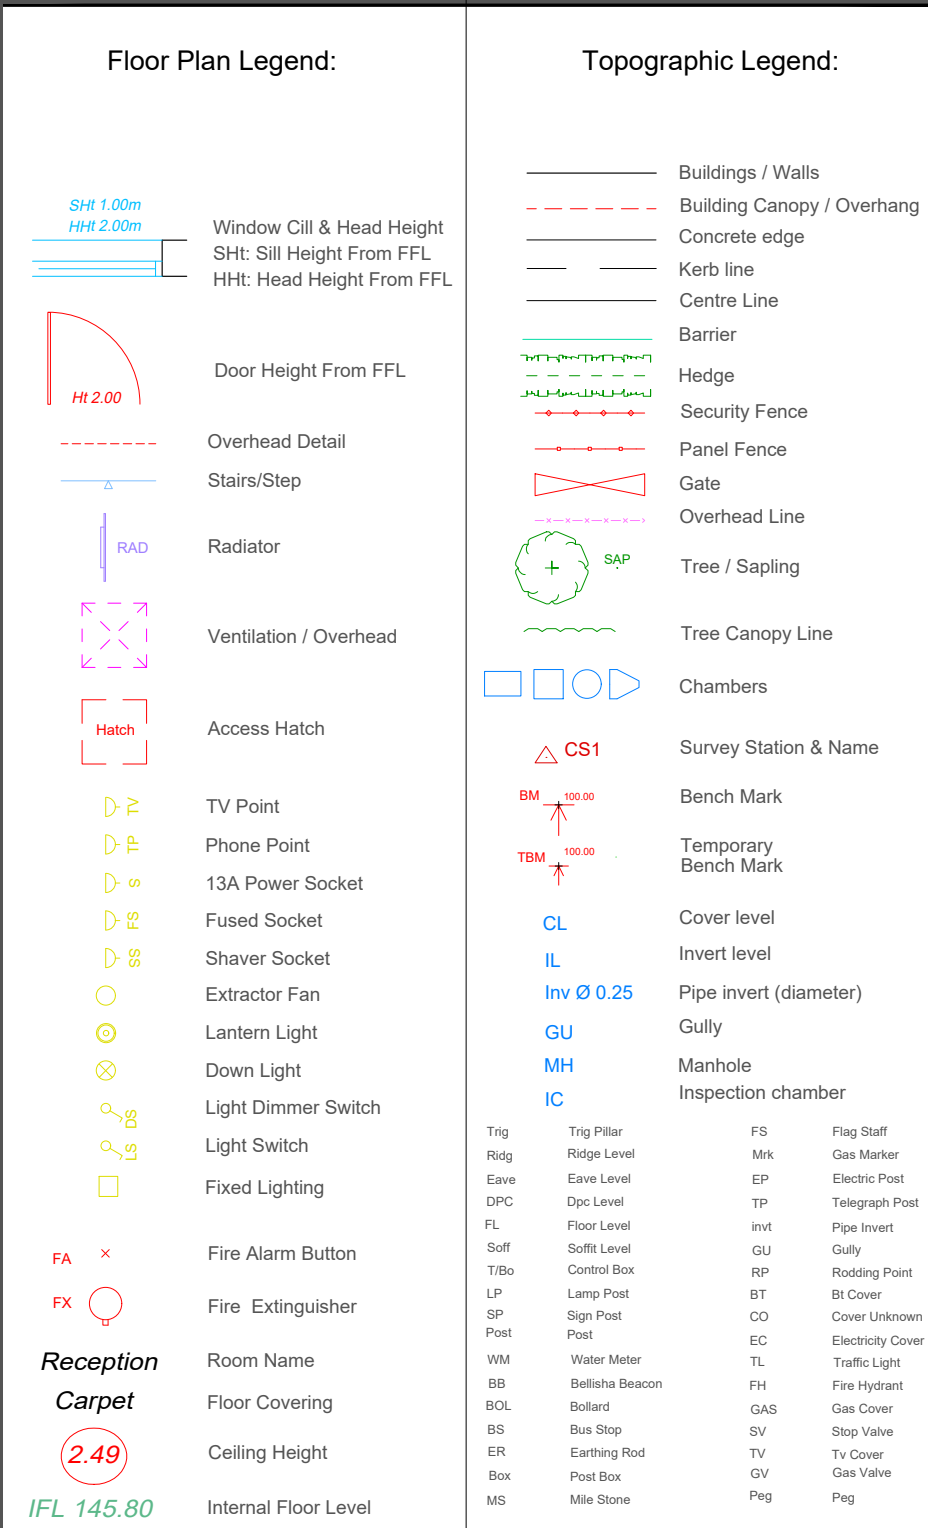

		CASTLE SURVEYS LTD CASTLE HOUSE SOUTH STREET ASHBY-DE-LA-ZOUCH LEICESTERSHIRE LE66 1BR WWW.CASTLESURVEYS.CO.UK		 LAND
				 BUILDINGS
				 3D LASER SCANNING
				 BIM
				 SITE ENGINEERING & SETTING OUT
				 UTILITY
				 SURVEILING CITY
				 QUALITY ASSURANCE
				 SURVEYS & REPORTS
CLIENT: Urban Designs				
SITE DETAILS: The Swan Inn, Cheadle				
TITLE: Floor Plans				
DRAWING NO.: 21389-21-02				REV:
SCALE: 1: 50		DATE: 05-07-21		
DRAWN: RT		CHECKED: PJ		
LEVEL DATUM: OSGB36(15)				
Paper Size - A1				
Comments: <i>This plan should only be used for its original purpose. Castle Surveys Ltd does not accept any responsibility for this plan if supplied to any other party, other than the original client.</i> <i>All dimensions and levels should be check on site prior to design and construction.</i> <i>Drainage information (where applicable) has been visually inspected from the surface and therefore should be treated as approximate only. Some services may have been omitted due to parked vehicles or due to the site being overgrown with vegetation.</i> <i>Tree information (where applicable) has been surveyed from ground level and therefore should be treated as approximate only. Advise that a tree survey should be carried out.</i> <i>Roof line work (where applicable) is indicative only.</i>				
© Copyright Castle Surveys Ltd 2020				

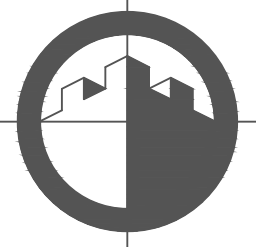

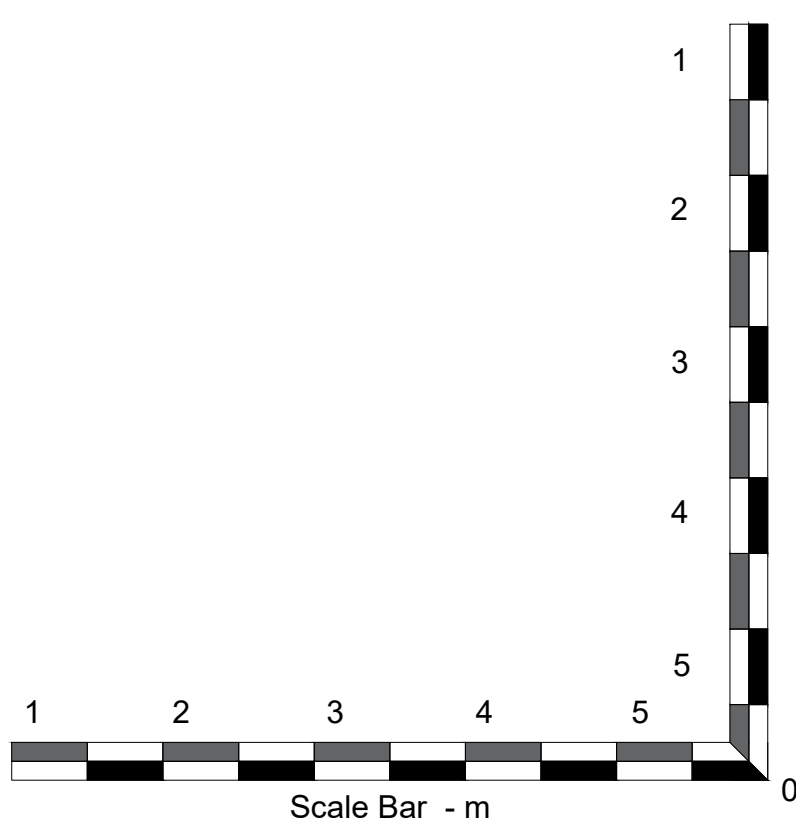

CASTLE SURVEYS LTD

CASTLE SURVEYS LTD
CASTLE HOUSE
SOUTH STREET
ASHBY-DE-LA-ZOUCH
LEICESTERSHIRE
LE65 1BR

WWW.CASTLESURVEYS.CO.UK

MIDLANDS: 01530 569338
LONDON: 020 3728 2884
MANCHESTER: 0161 549 0206

QUALITY SURVEILLANCE
SURVEYS & REPORTS

DRAINAGE CITY
SURVEYS & REPORTS

UTILITY

BM

3D LASER
SCANNING

BUILDING

JANG

CLIENT: Urban Designs

SITE DETAILS:

The Swan Inn,
Cheadle

TITLE: Floor Plans

DRAWING NO.:	REV:
21389-21-02	

SCALE: 1: 50	DATE: 05-07-21
-----------------	-------------------

<i>DRAWN:</i>	<i>CHECKED:</i>
RT	PJ

LEVEL DATUM: OSGB36(15)

Paper Size - A1

Comments:

This plan should only be used for its original purpose. Castle Surveys Ltd does not accept any responsibility for this plan if supplied to any other party, other than the original client.

All dimensions and levels should be check on site prior to design and construction.

Drainage information (where applicable) has been visually inspected from the surface and therefore should be treated as approximate only. Some services may have been omitted due to parked vehicles or due to the site being overgrown with vegetation.


Tree information (where applicable) has been surveyed from ground level and therefore should be treated as approximate only. Advise that a tree survey should be carried out

Roof linework (where applicable) is indicative only.


[illegible]


--

© Copyright Castle Surveys Ltd 2020

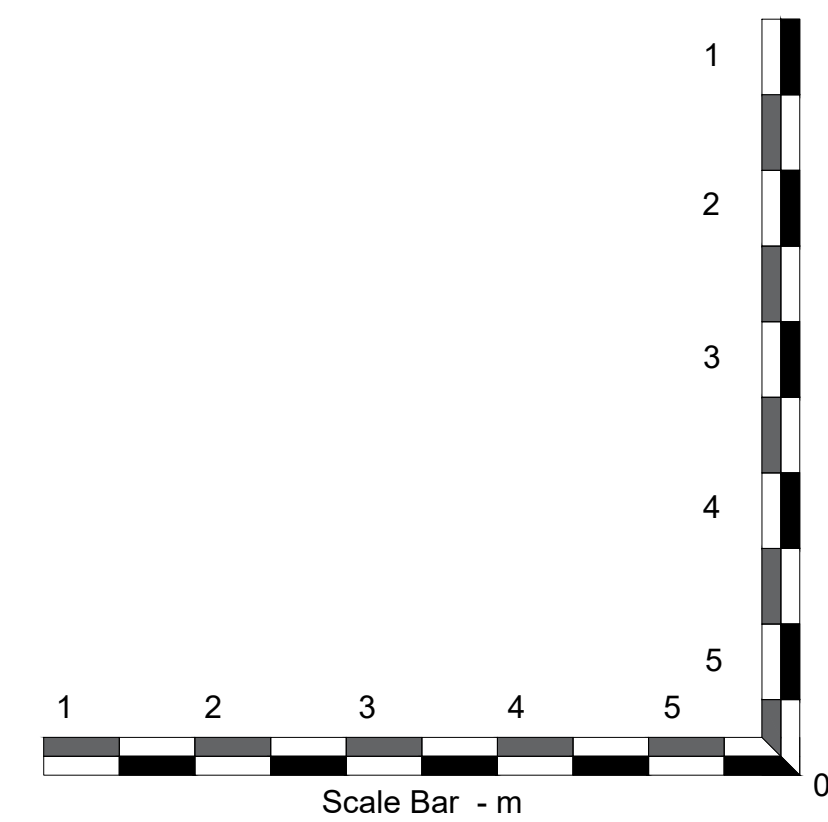

Floor Plan Legend:	Topographic Legend:
 SH: 1.0m HH: 2.0m	 Buildings / Walls
 Window Cill & Head Height SHt: Still Height From FFL HHt: Head Height From FFL	 Building Canopy / Overhang
	 Concrete edge
	 Kerb line
	 Centre Line
	 Barrier
 Door Height From FFL	 Hedge
	 Security Fence
 Overhead Detail	 Panel Fence
 Stairs/Step	 Gate
	 Overhead Line
 Radiator	 Tree / Sapling
 Ventilation / Overhead	 Tree Canopy Line
 Access Hatch	 Chambers
 TV Point	 Survey Station & Name
 Phone Point	 Bench Mark
 13A Power Socket	 Temporary Bench Mark
 Fused Socket	
 Shaver Socket	 Cover level
 Extractor Fan	 Invert level
 Lantern Light	 Pipe invert (diameter)
 Down Light	 Gully
 Light Dimmer Switch	 Manhole
 Light Switch	 Inspection chamber
 Fixed Lighting	
 Fire Alarm Button	 Trip Pole
 Fire Extinguisher	 Trip Pole
Reception Carpet	 Trip Pole
 Ceiling Height	 Trip Pole
Internal Floor Level	 Trip Pole

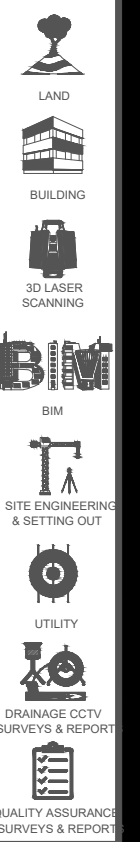

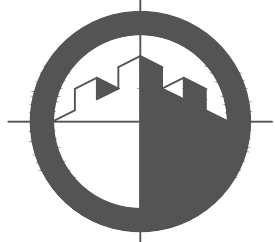		CASTLE SURVEYS LTD CASTLE HOUSE SOUTH STREET ASHBY-DE-LA-ZOUCH LEICESTERSHIRE LE65 1BR	
CASTLE SURVEYS LTD		WWW.CASTLESURVEYS.CO.UK	
MIDLANDS:		01530 569338	
LONDON:		020 3728 2884	
MANCHESTER:		0161 549 0206	
CLIENT: Urban Designs			
SITE DETAILS: The Swan Inn, Cheadle			
TITLE: Floor Plans			
DRAWING NO.: 21389-21-02			REV:
SCALE: 1: 50		DATE: 05-07-21	
DRAWN: RT		CHECKED: PJ	
LEVEL DATUM: OSGB36(15)			
Paper Size - A1			
Comments: This plan should only be used for its original purpose. Castle Surveys Ltd does not accept any responsibility for this plan if supplied to any other party, other than the original client. All dimensions and levels should be check on site prior to design and construction. Drainage information (where applicable) has been visually inspected from the surface and therefore should be treated as approximate only. Some services may have been omitted due to parked vehicles or due to the site being overgrown with vegetation. Tree information (where applicable) has been surveyed from ground level and therefore should be treated as approximate only. Advise that a tree survey should be carried out. Roof linework (where applicable) is indicative only.			
Copyright Castle Surveys Ltd 2020			