
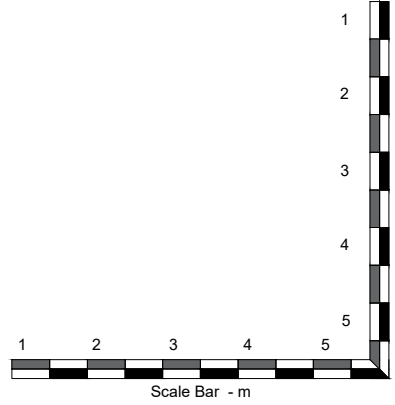
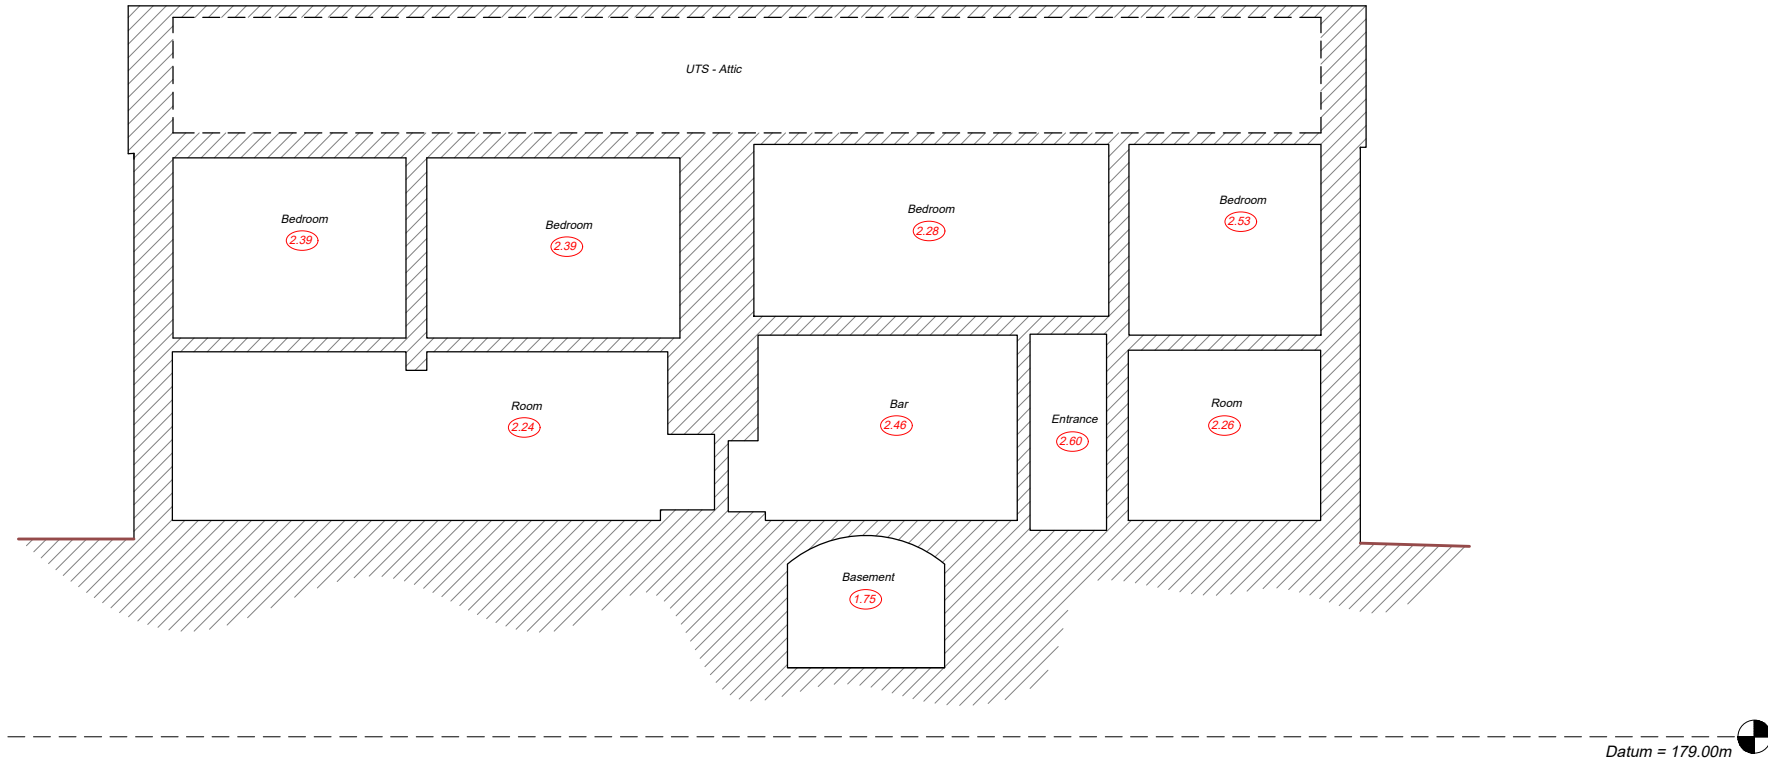
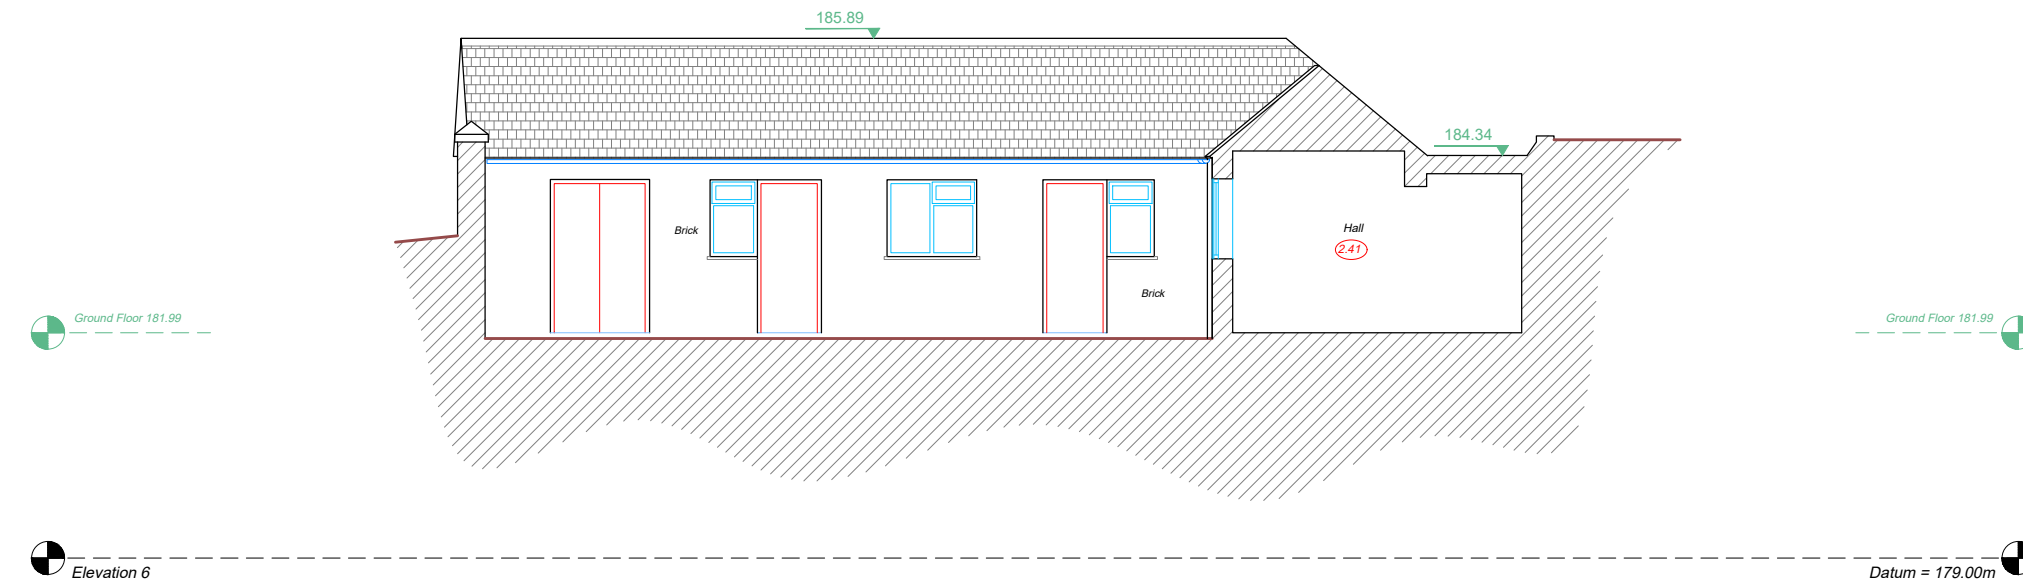


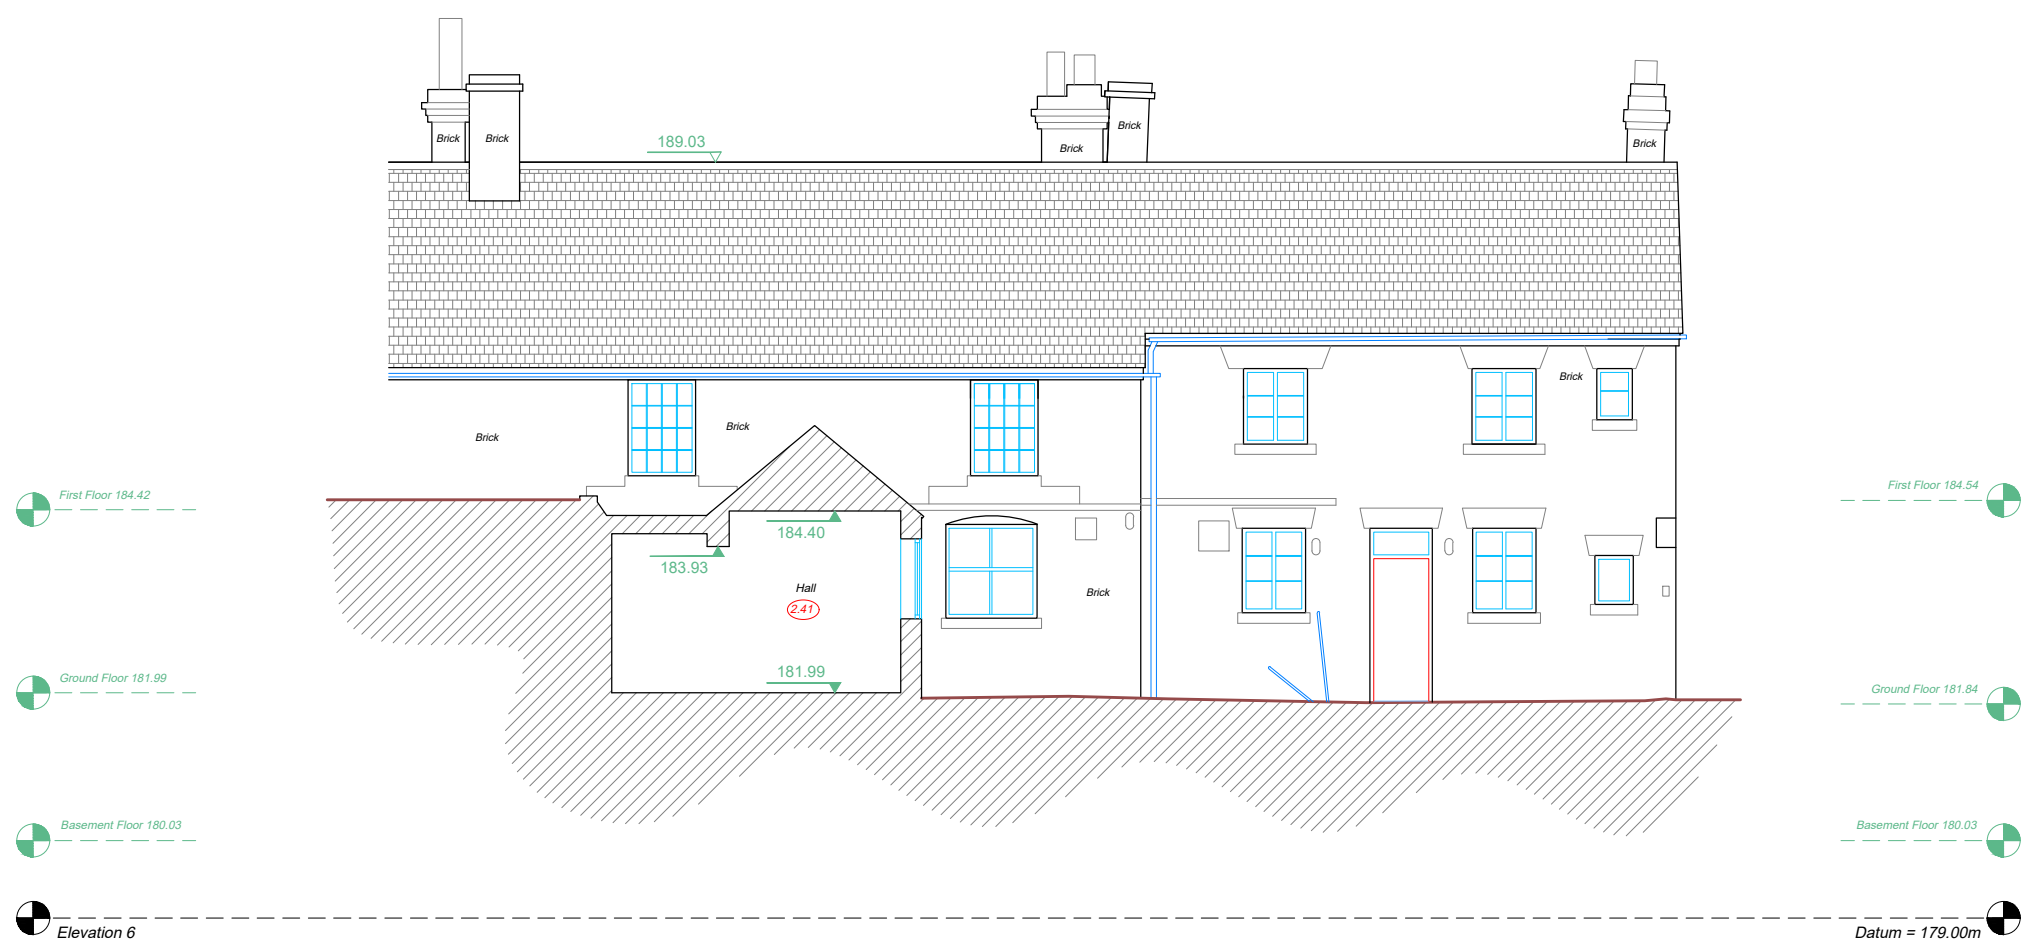

Floor Plan Legend:	Topographic Legend:
Sht 1.00m Hht 2.00m Window Cill & Head Height Sht: Sill Height From FFL Hht: Head Height From FFL	Buildings / Walls Building Canopy / Overhang Concrete edge Kerb line Centre Line Barrier Hedge Security Fence Panel Fence Gate Overhead Line Tree / Sapling Tree Canopy Line Chambers Survey Station & Name Bench Mark Temporary Bench Mark Cover level Invert level Pipe invert (diameter) Gully Manhole Inspection chamber
H 2.00 Door Height From FFL	CS1 Survey Station & Name
Overhead Detail Stairs/Step	BM Bench Mark
RAD Radiator	TBM Temporary Bench Mark
Ventilation / Overhead	CL Cover level
Hatch	IL Invert level
TV Point Phone Point 13A Power Socket Fused Socket Shaver Socket Extractor Fan Lantern Light Down Light Light Dimmer Switch Light Switch Fixed Lighting	Inv Ø 0.25 Pipe invert (diameter)
FA Fire Alarm Button	GU Gully
FX Fire Extinguisher	MH Manhole
Reception Room Name	IC Inspection chamber
Carpet Floor Covering	Trg Trig Pole
(2.49) Ceiling Height	RM Ridge Level
IFL 145.80 Internal Floor Level	EP Electric Post

CASTLE SURVEYS LTD

CASTLE HOUSE

SOUTH STREET

ASHBY-DE-LA-ZOUCH

LEICESTERSHIRE

LE65 1BR

WWW.CASTLESURVEYS.CO.UK

LAND

BUILDING

SCANNING

BIM

SITE ENGINEERING & SETTING OUT

UTILITY

DRAINAGE CCTV SURVEYS & REPORT

QUALITY ASSURANCE SURVEYS & REPORT

CASTLE SURVEYS LTD

MIDLANDS: 01530 569338

LONDON: 020 3728 2864

MANCHESTER: 0161 549 0206

CLIENT:

Urban Designs

SITE DETAILS:

The Swan Inn

Cheadle

TITLE:

Existing Elevations & Sections

DRAWING NO.:

21389-21-04

REV:

SCALE:

1: 100

DATE:

05-07-21

DRAWN:

RT

CHECKED:

PJ

LEVEL DATUM:

OSGB36(15)

Paper Size - A1

Comments:

This plan should only be used for its original purpose. Castle Surveys Ltd does not accept any responsibility for this plan if supplied to any other party, other than the original client.

All dimensions and levels should be check on site prior to design and construction.

Drainage information (where applicable) has been visually inspected from the surface and therefore should be treated as approximate only. Some services may have been omitted due to parked vehicles or due to the site being overgrown with vegetation.

Tree information (where applicable) has been surveyed from ground level and therefore should be treated as approximate only. Advise that a tree survey should be carried out.

Root linework (where applicable) is indicative only.

Copyright Castle Surveys Ltd 2020