



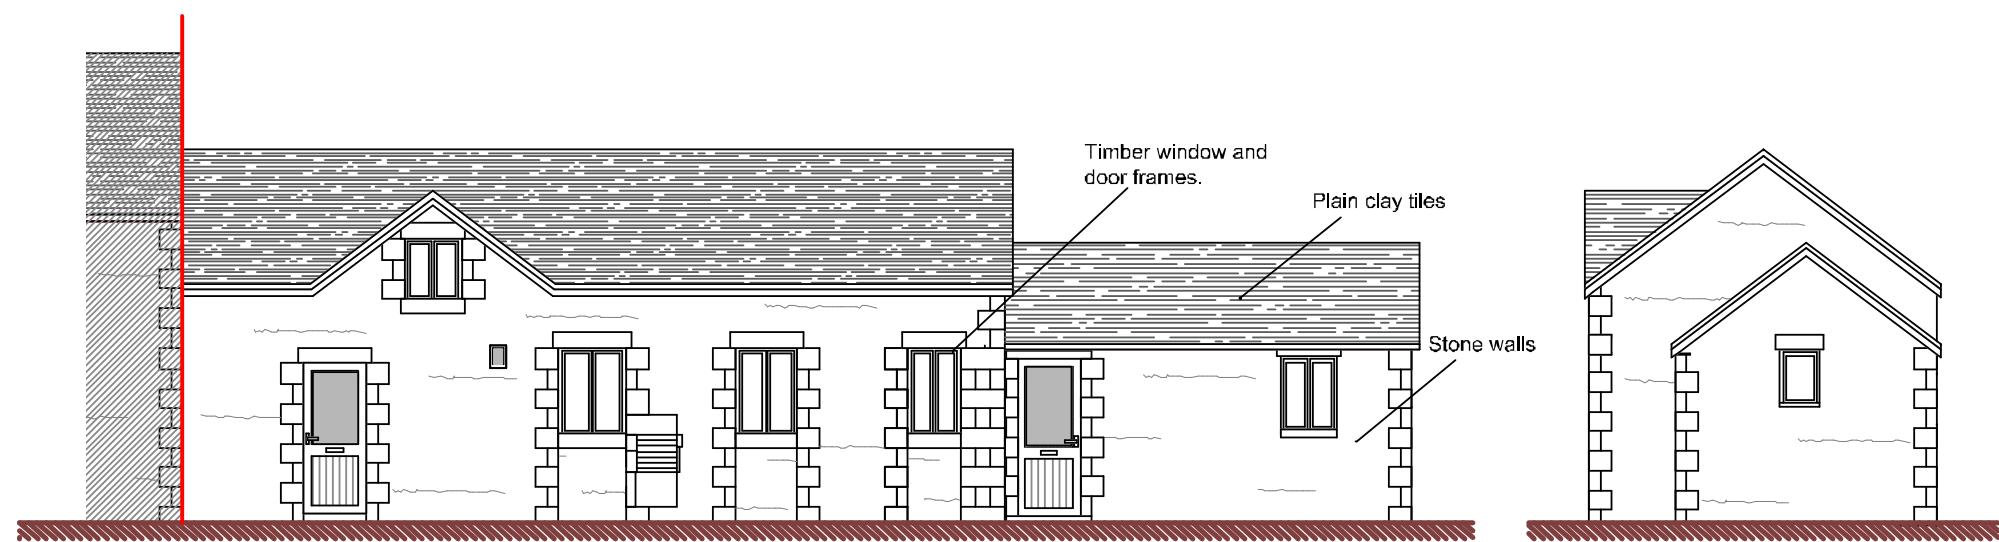


Front Elevation



Side Elevation

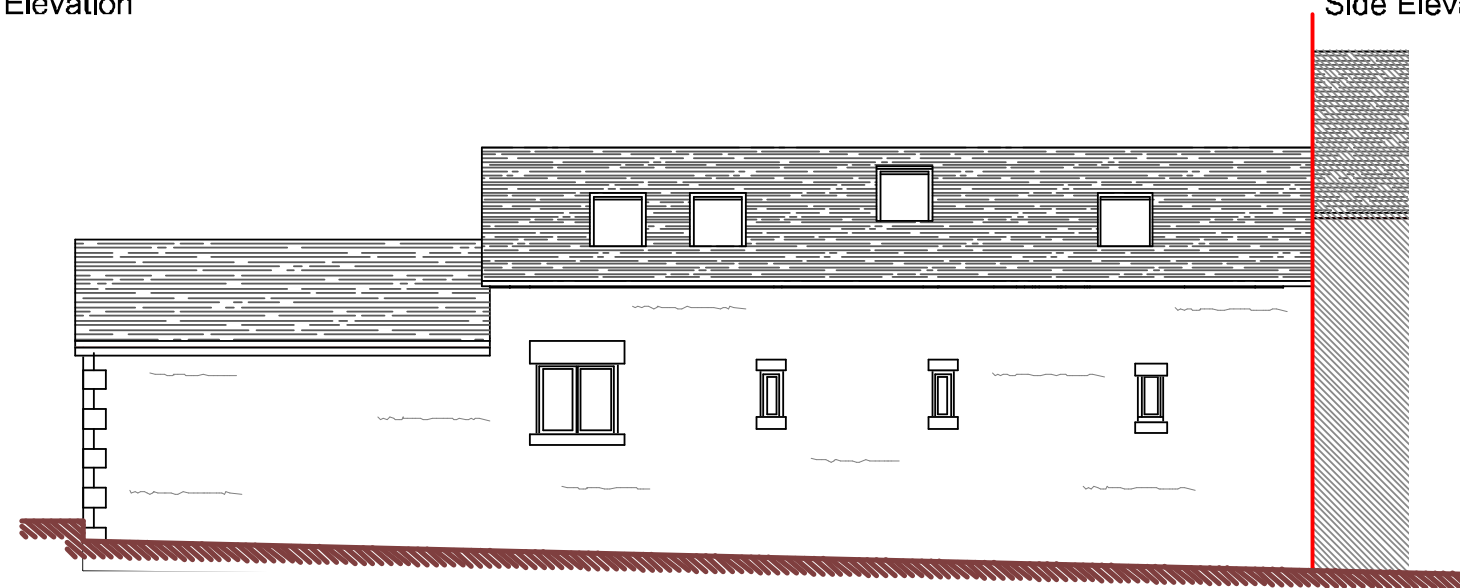

Rear Elevation

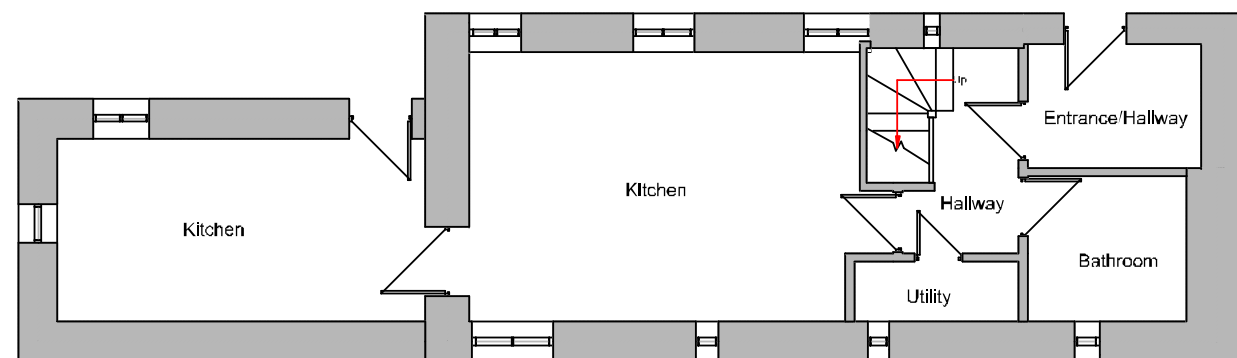

Ground Floor Plan

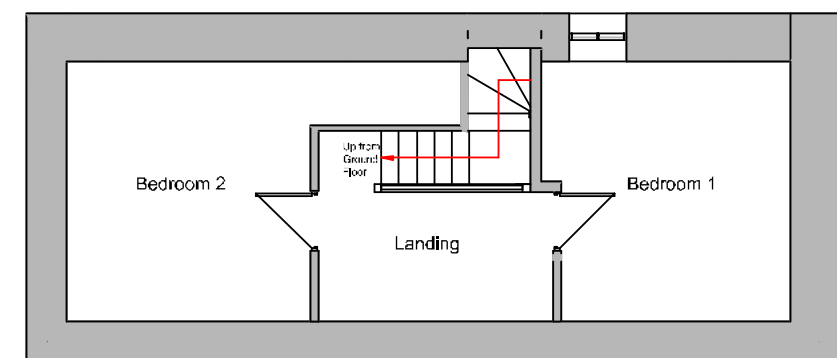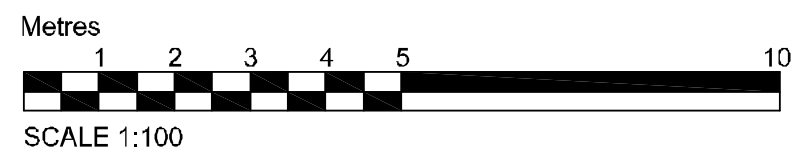

First Floor Plan

DBD Architectural Consultancy Ltd ©2021

1. Copyright is vested with DBD Architectural Consultancy Ltd.
2. All dimensions to be checked on site before proceeding.
3. Contractor to check/adjust dimensions of new work to suit existing conditions. Do not assume existing structure or details are plumb, square or level.
4. Contractor must notify the architect of any discrepancies before proceeding.
5. All drawings to be read in conjunction with all other consultants drawings and specs.

Rev	Date	Description
A	11.08.21	Minor Amendments



Mr & Mrs Reeves
Broadhurst Farm
Waterhouses
ST10 3LQ

Proposed Permanent House

Plans as Existing and Proposed		
Project: Planning	Date: 03.08.21	Rev No: 2155
Sheet: A3	Scale: 1:100	Drawing Number: PL 02A