



EXISTING FRONT ELEVATION

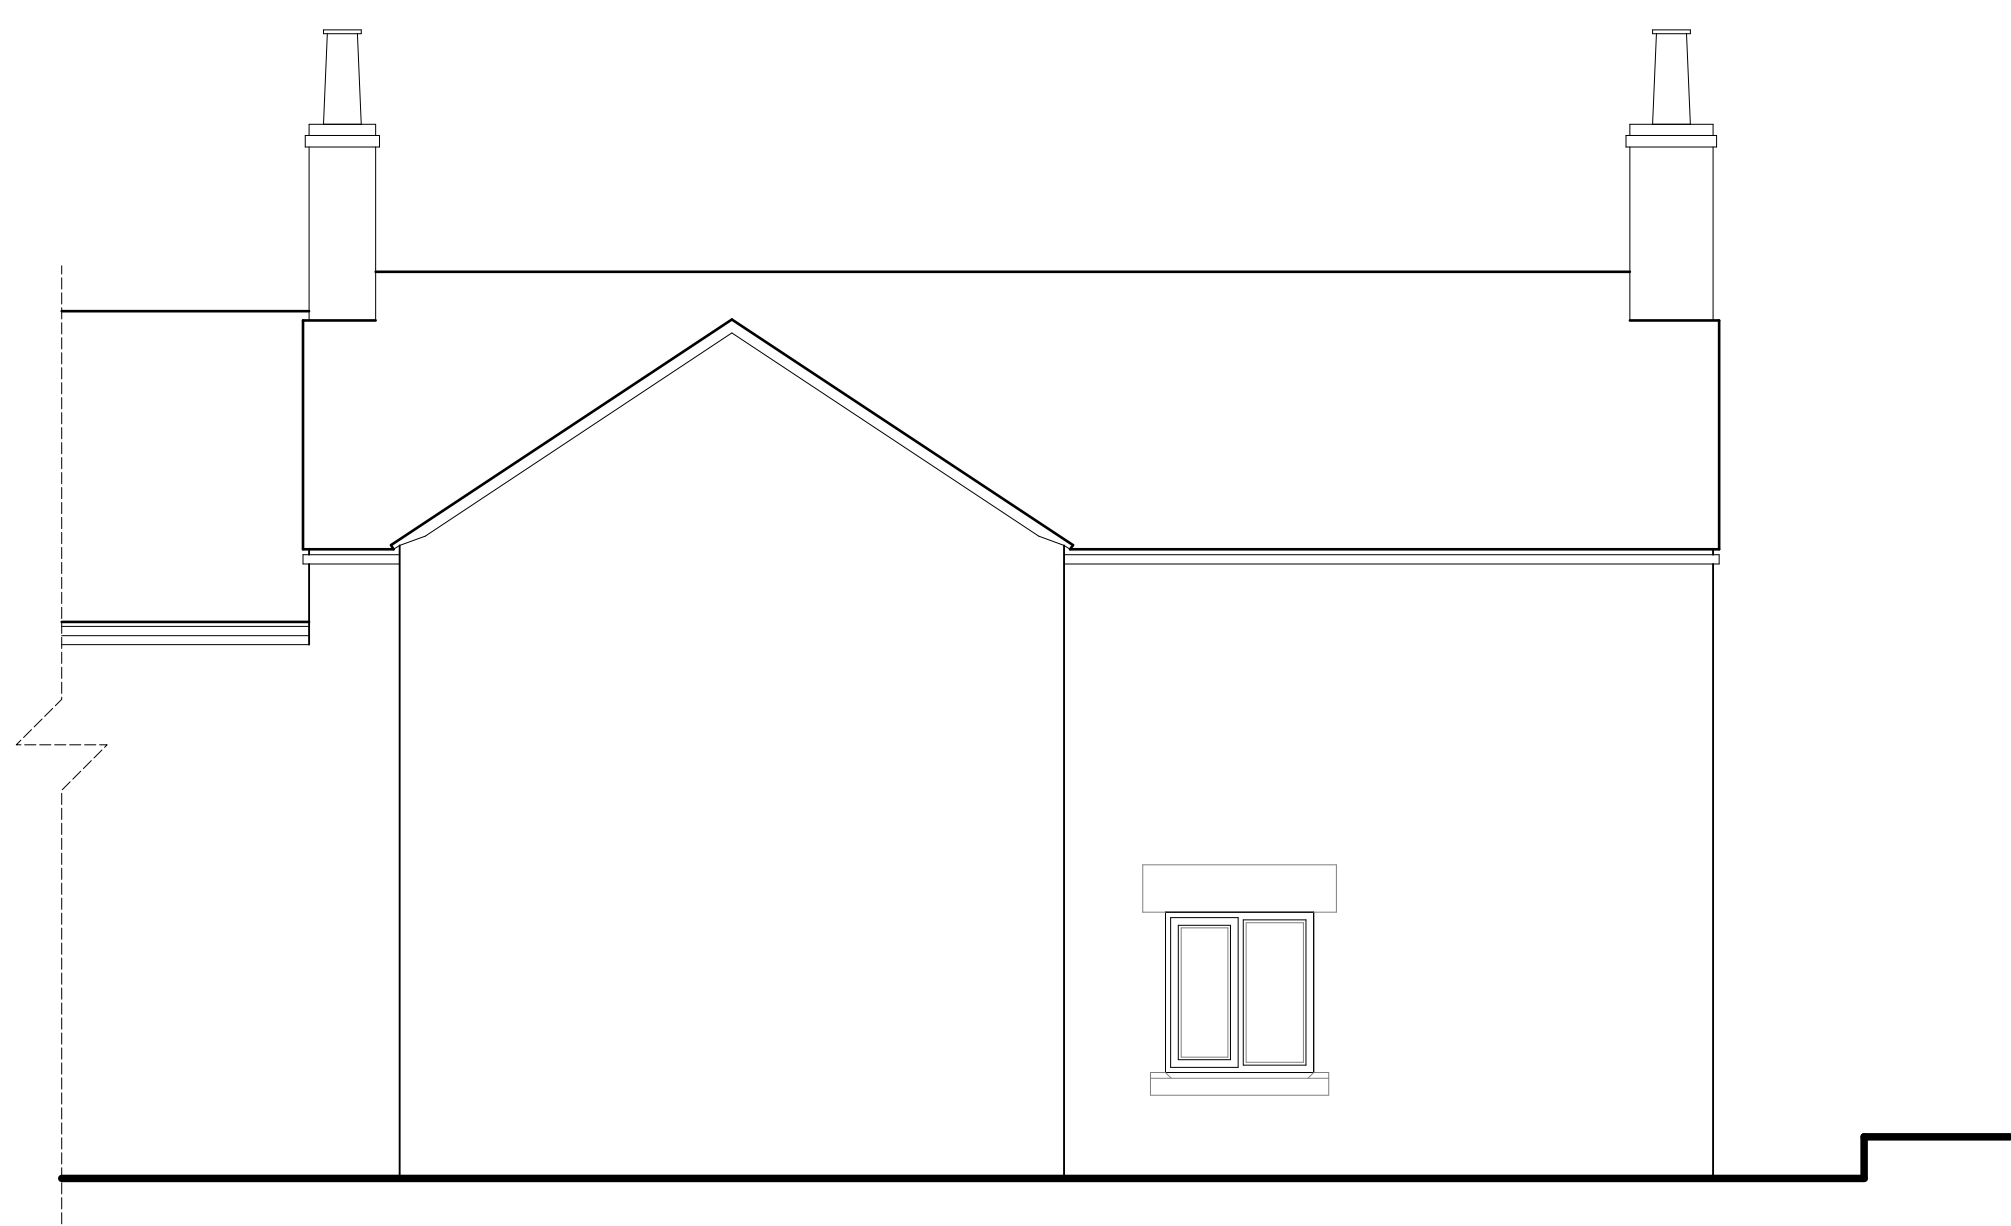


EXISTING REAR ELEVATION

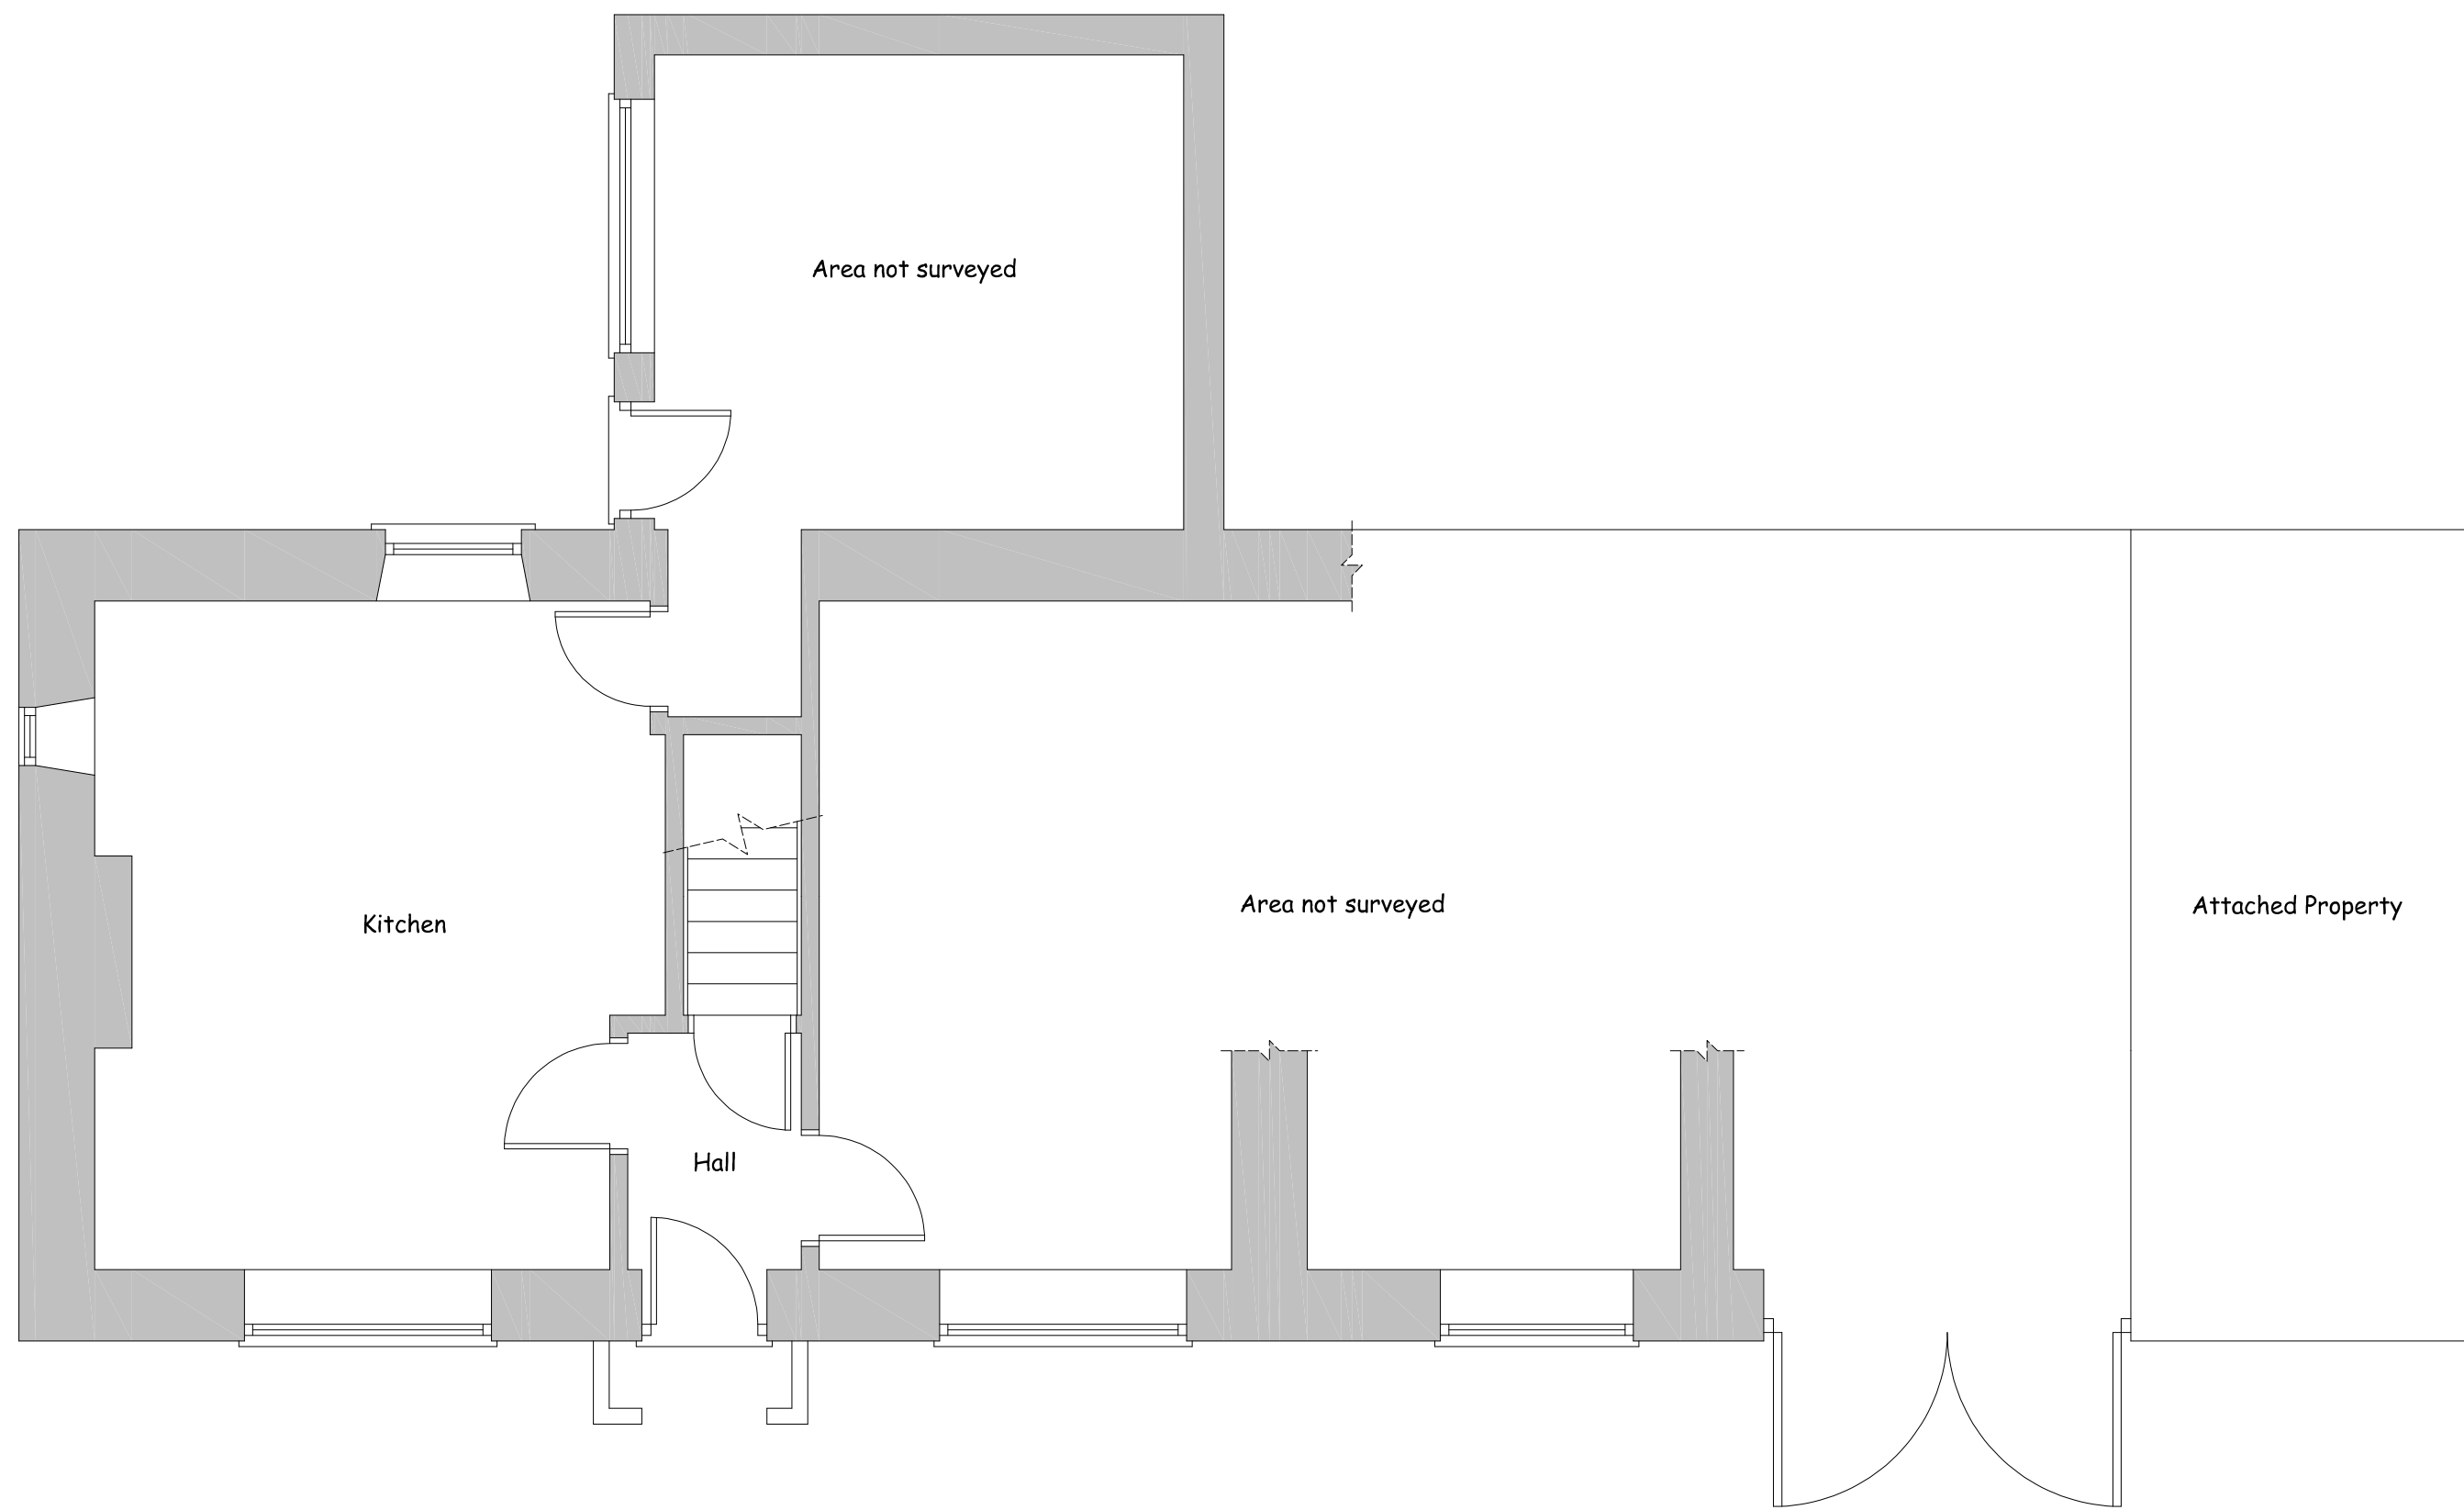

EXISTING GROUND FLOOR PLAN



EXISTING SIDE ELEVATION

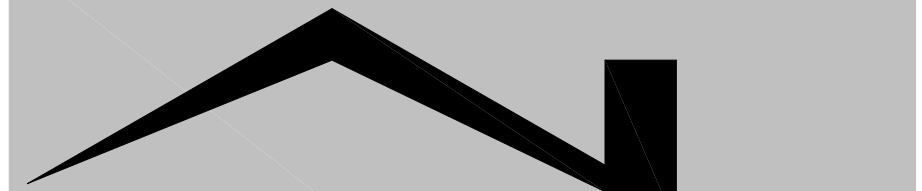
Nigel Forrester MCIOS
Building Design Services

ILETT HOUSE, SMITHY BANK, ALTON, STAFFS, ST10 4AD
TEL 01538 702164
www.nigelforrester.co.uk www.sap-calc.co.uk

CLIENT
Mr B France & Mr R Jackson

PROJECT
Proposed single storey extension to form a
Sitting room
at
3 Railway Cottage
Churnet View Road
Oakamoor
ST10 3AE

DRAWING NUMBER 21/638/01

Existing details

SCALES 1/50 @ A1