


PROPOSED SIDE ELEVATION

PROPOSED FRONT ELEVATION

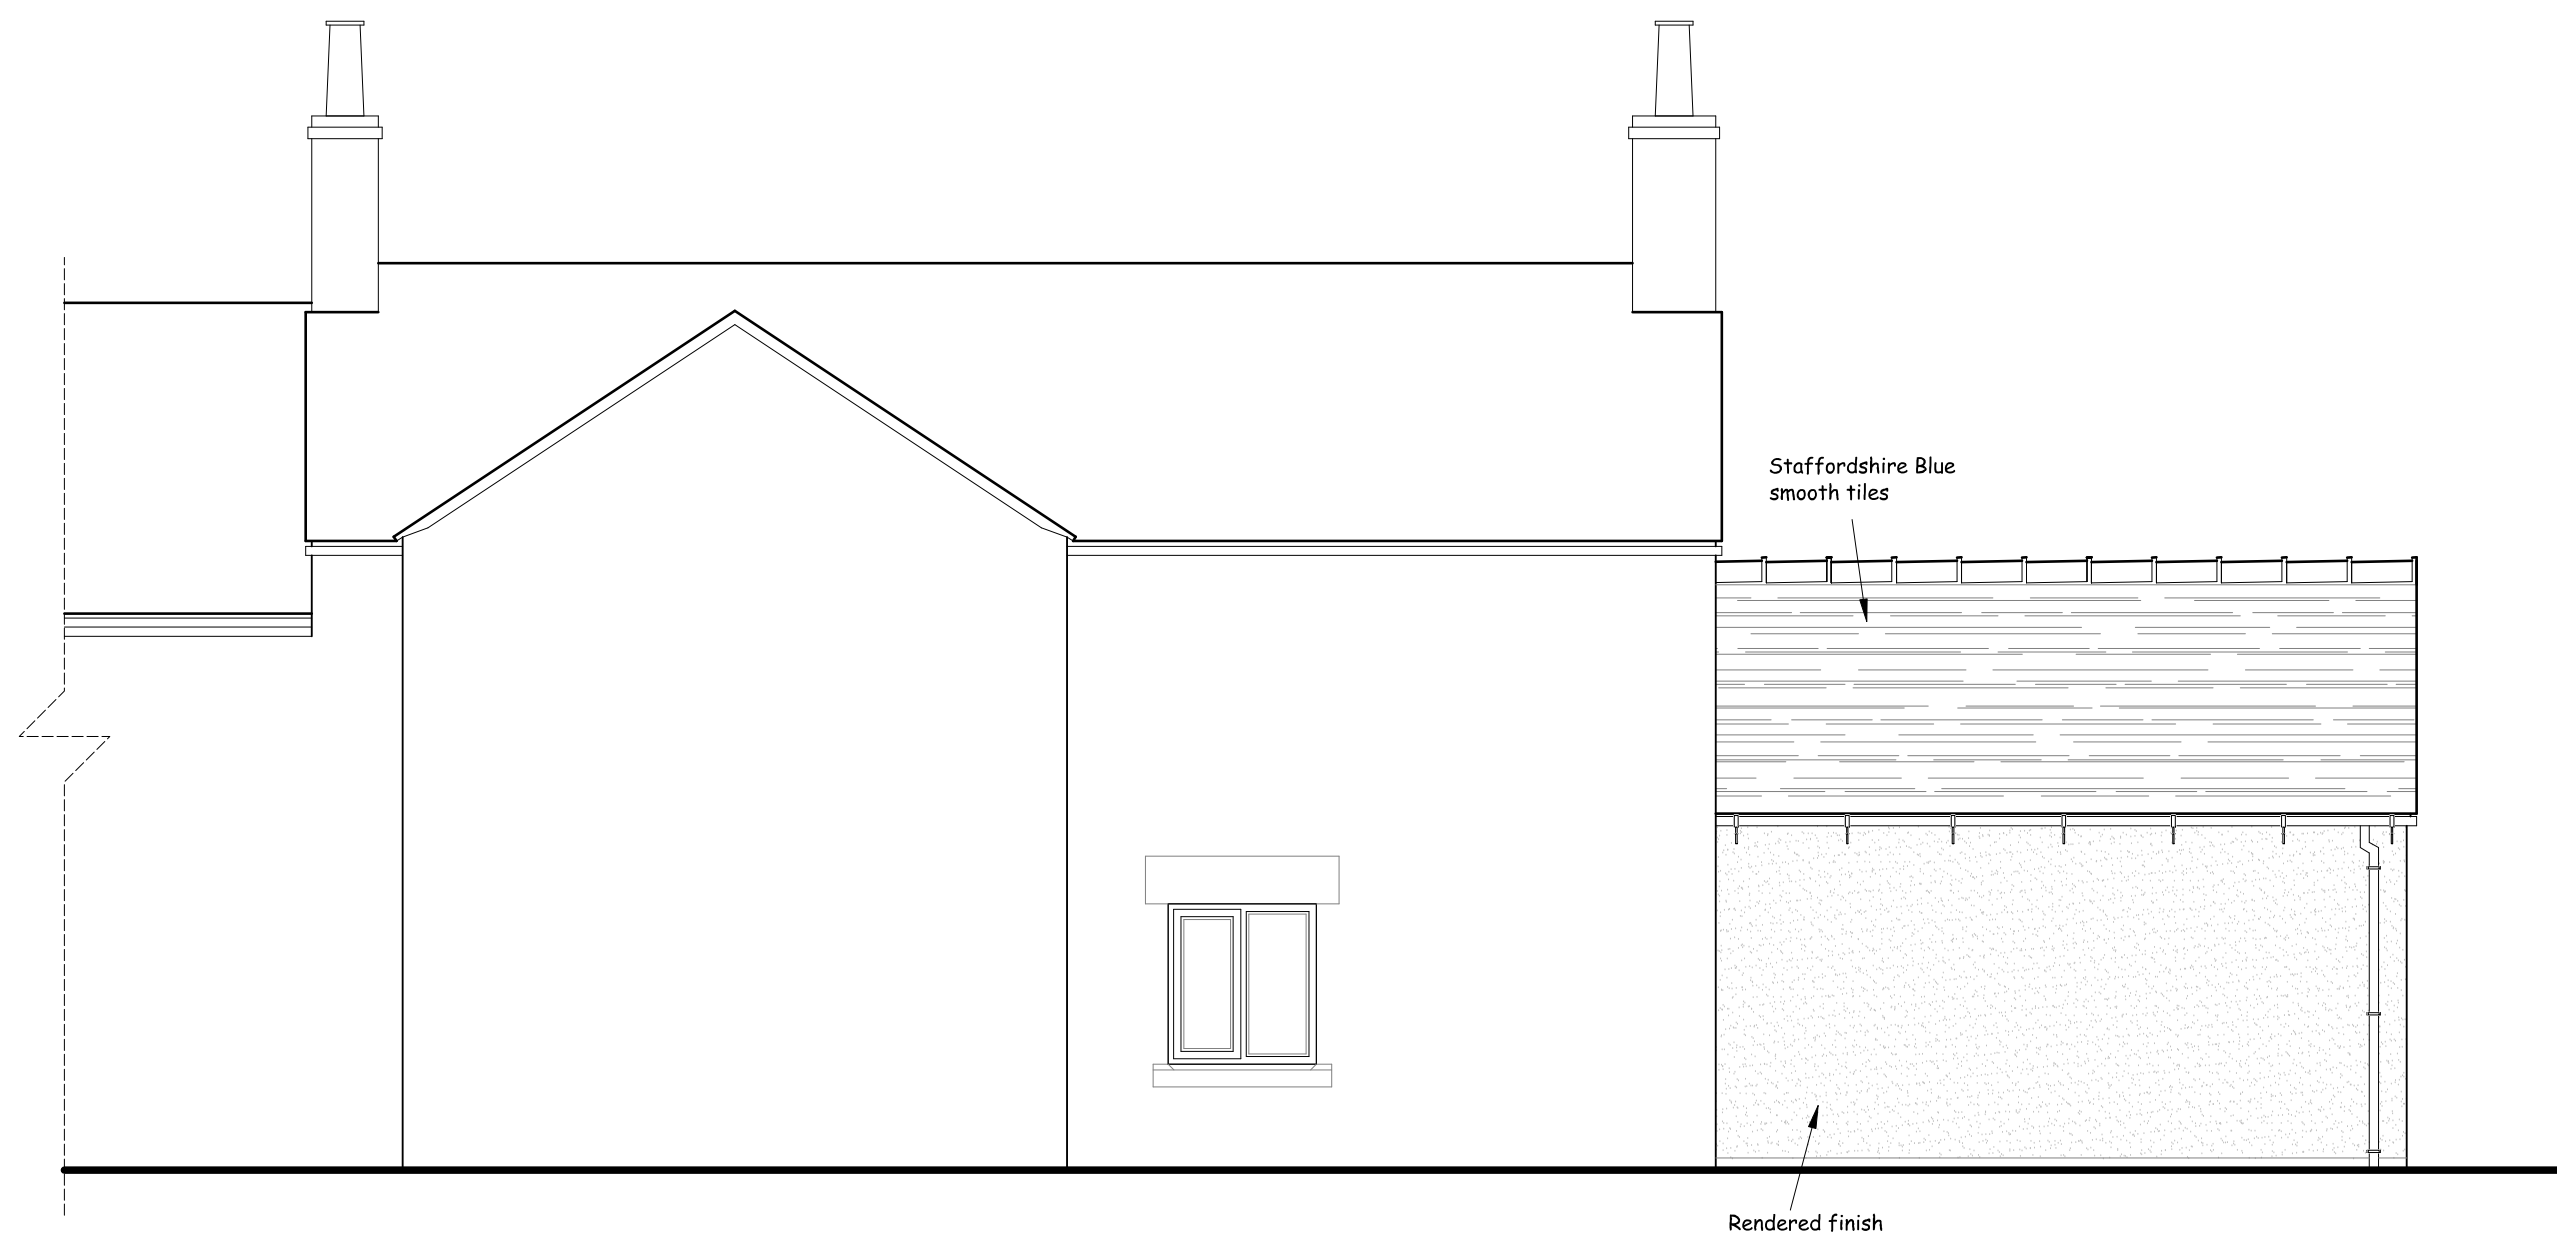

PROPOSED REAR ELEVATION

Drawing Status: Planning


Nigel Forrester MCIOS
Building Design Services
Ilett House, Smithy Bank, Alton, Staffs, ST10 4AD
TEL 01538 702164
www.nigelforrester.co.uk www.sap-calc.co.uk

CLIENT

Mr B France & Mr R Jackson

PROJECT

Proposed single storey extension to form a
Sitting room
at
3 Railway Cottage
Churnet View Road
Oakamoor
ST10 3AE

DRAWING NUMBER 21/638/02

Proposed elevations

SCALES 1/50 @ A1