
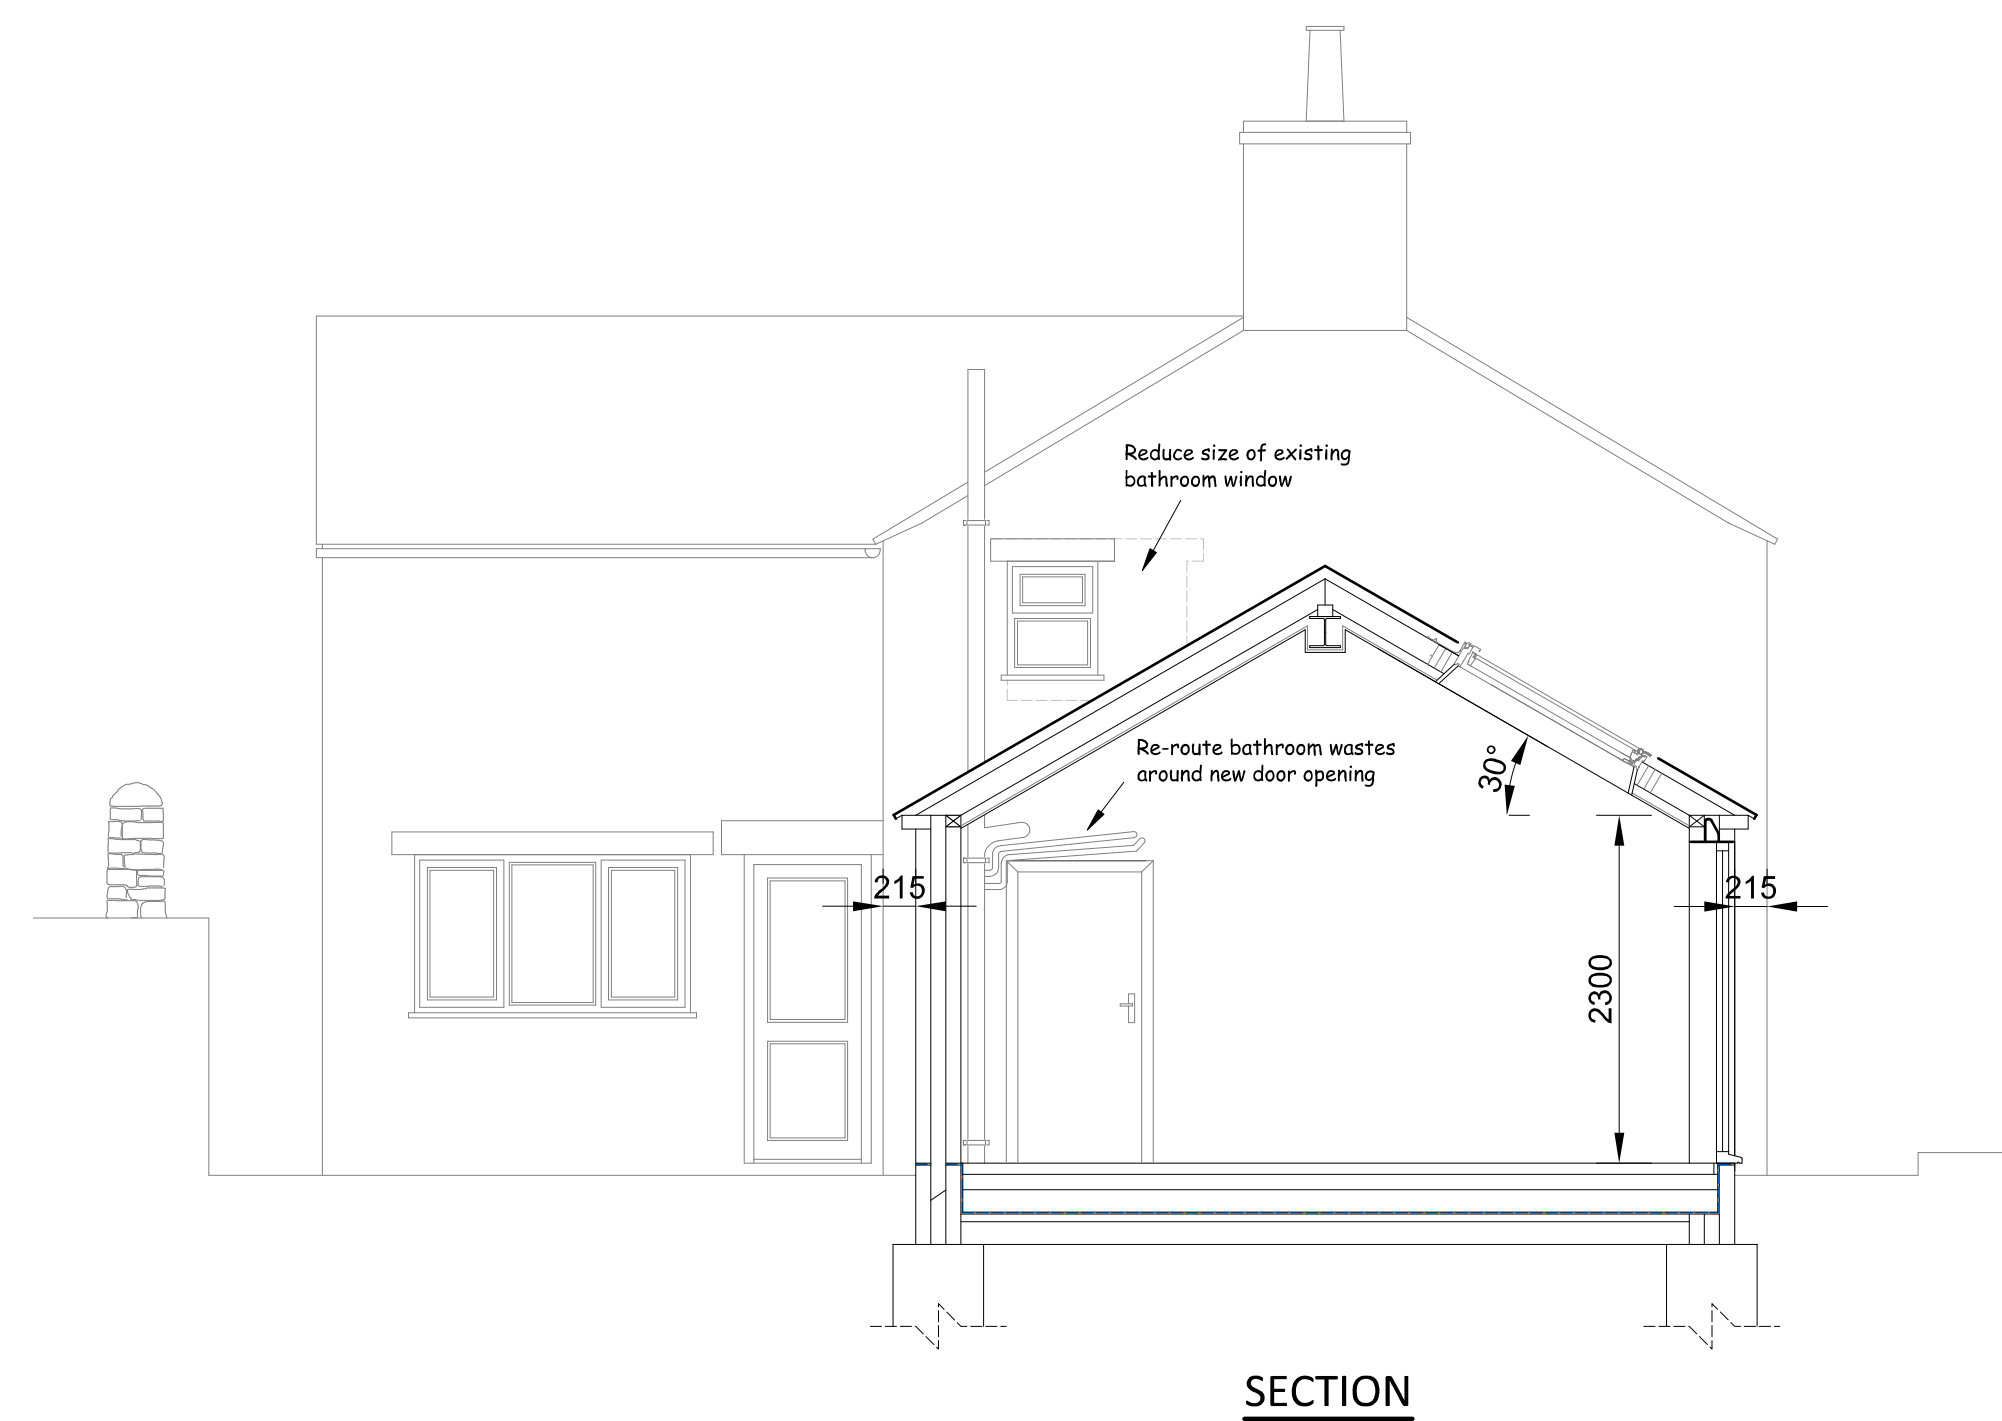
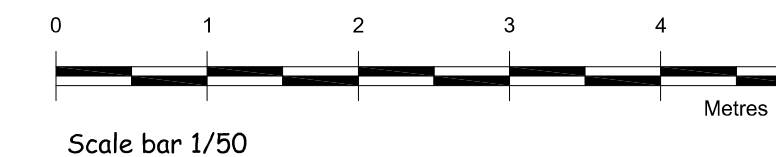
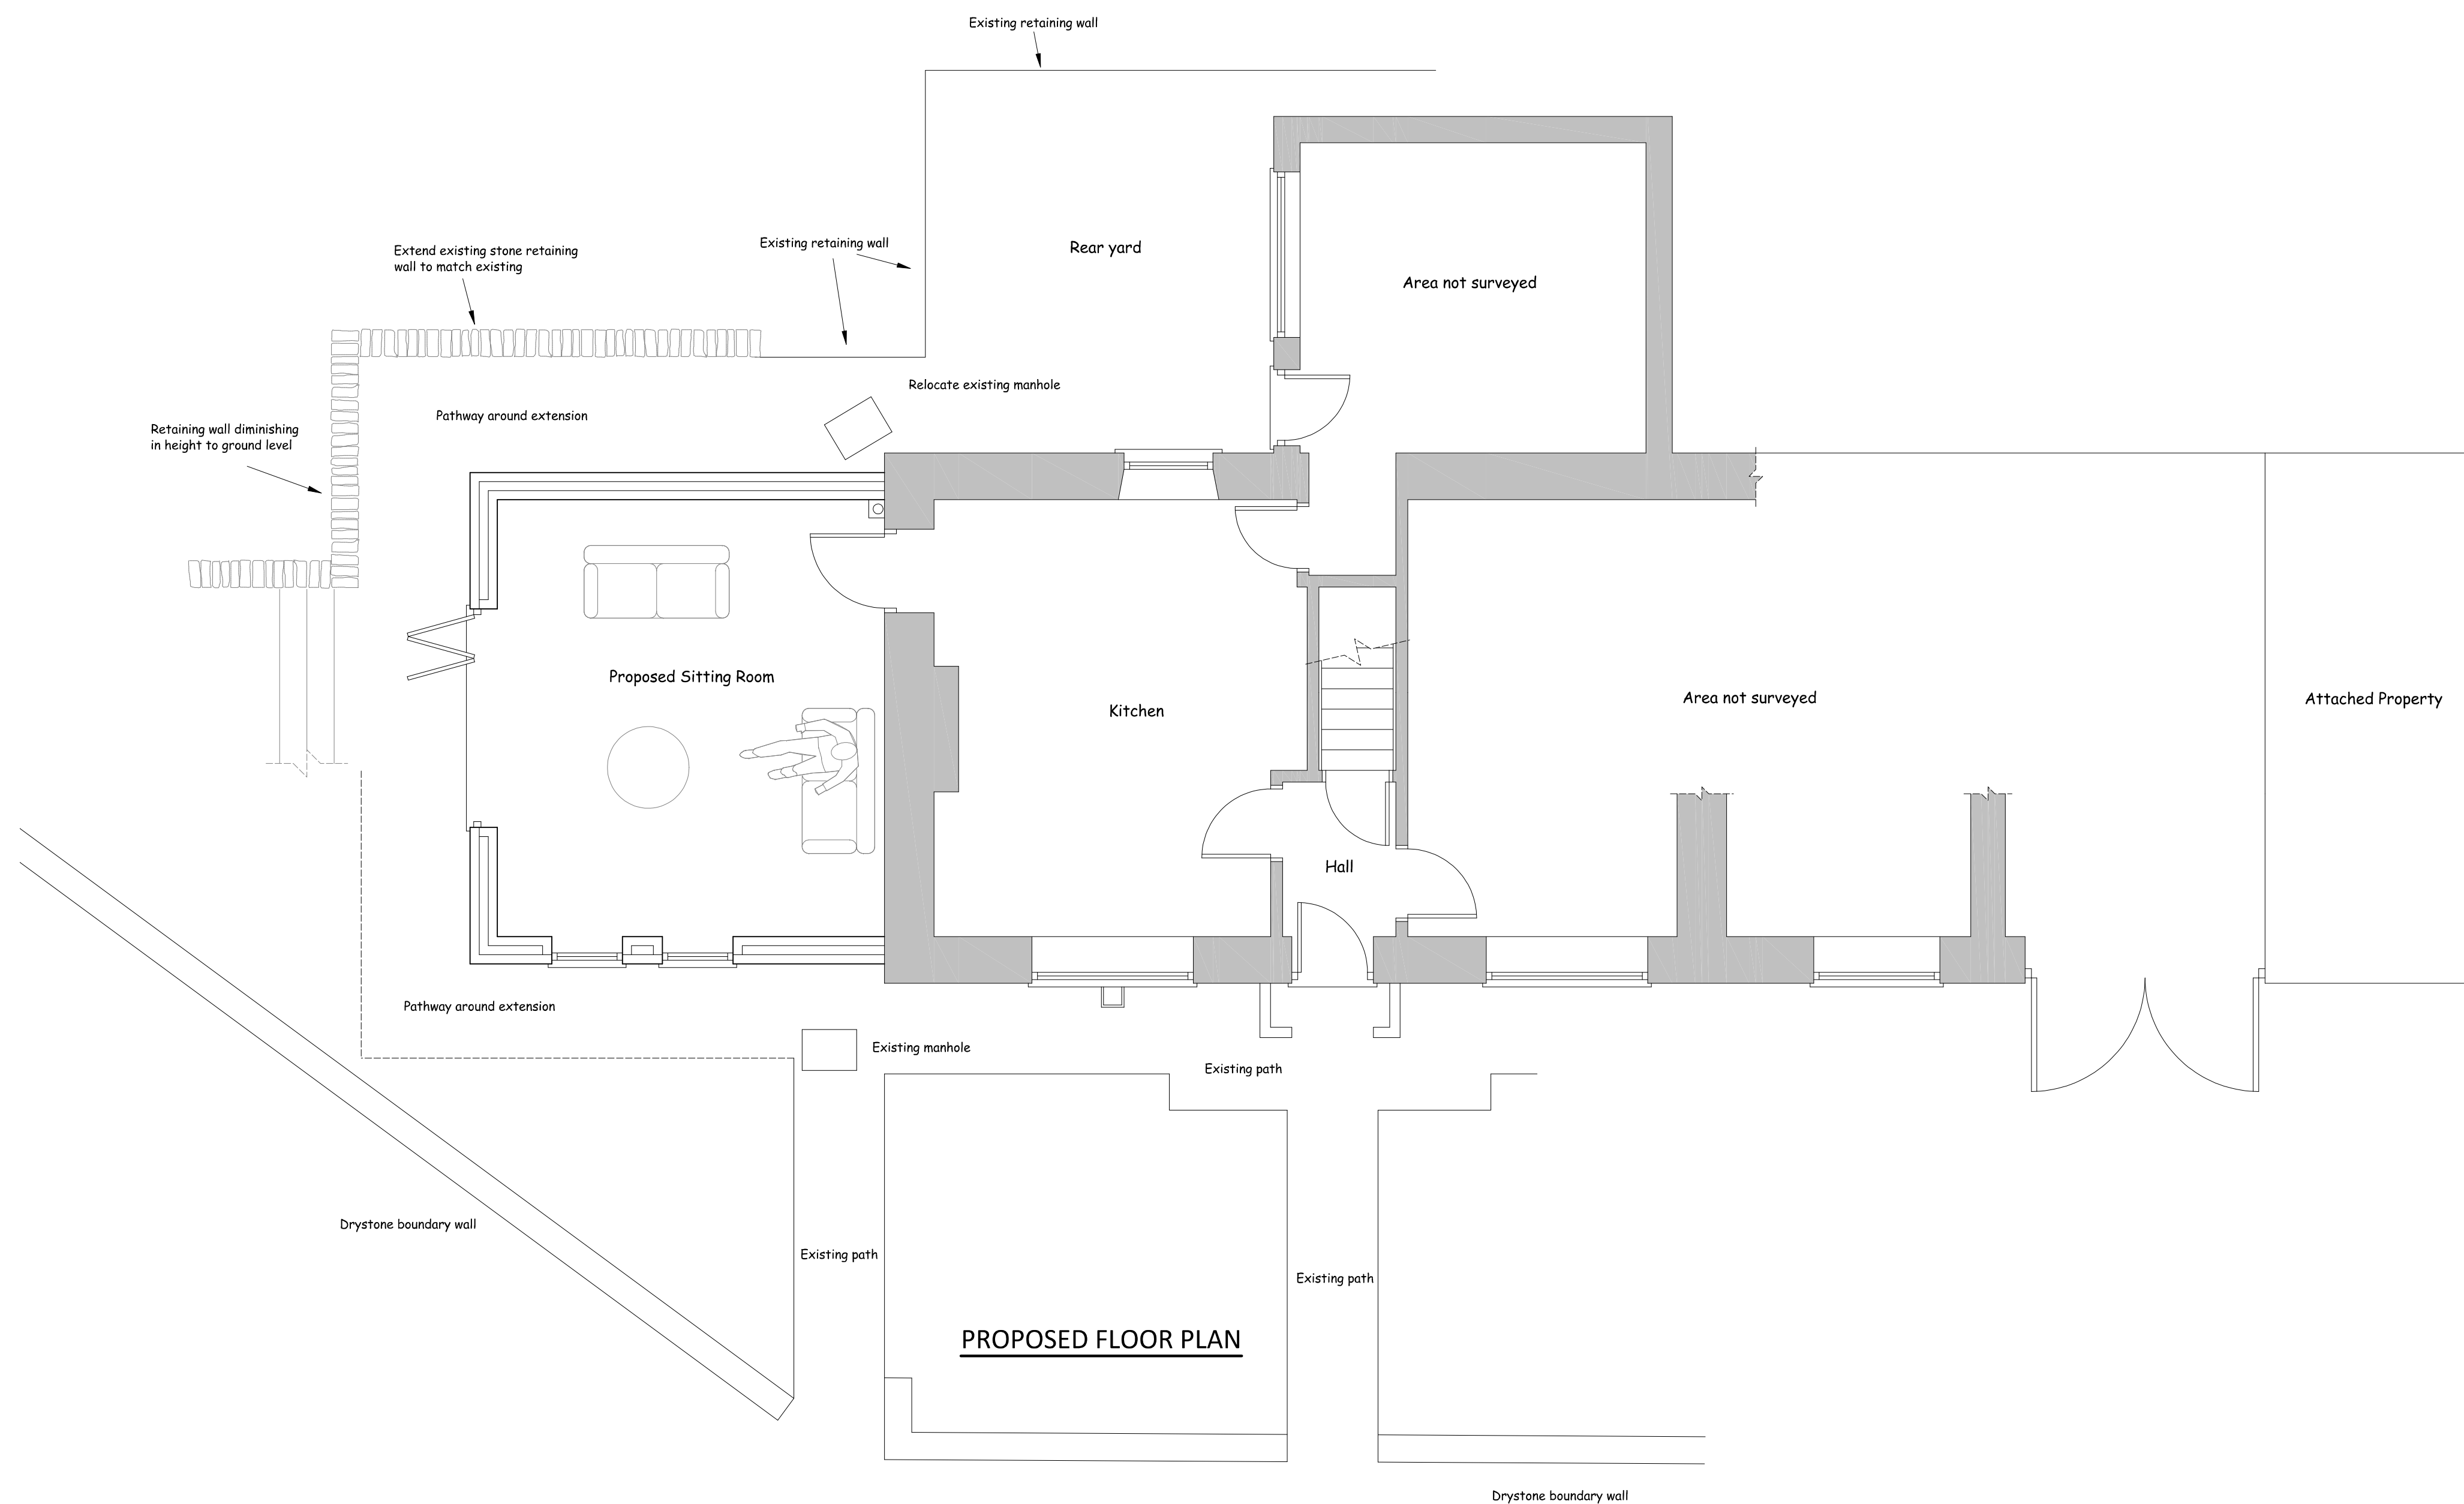


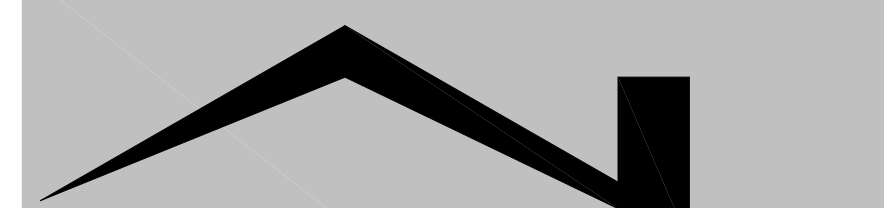

Drawing Status: Planning

  
Nigel Forrester MCIOS  
Building Design Services

ILETT HOUSE, SMITHY BANK, ALTON, STAFFS, ST10 4AD  
TEL 01538 702164

[www.nigelforrester.co.uk](http://www.nigelforrester.co.uk) [www.sap-calc.co.uk](http://www.sap-calc.co.uk)

CLIENT

Mr B France & Mr R Jackson

PROJECT

Proposed single storey extension to form a  
Sitting room  
at  
3 Railway Cottage  
Churnet View Road  
Oakamoor  
ST10 3AE

DRAWING NUMBER 21/638/03

Proposed floor plan

SCALES 1/50 @ A1