


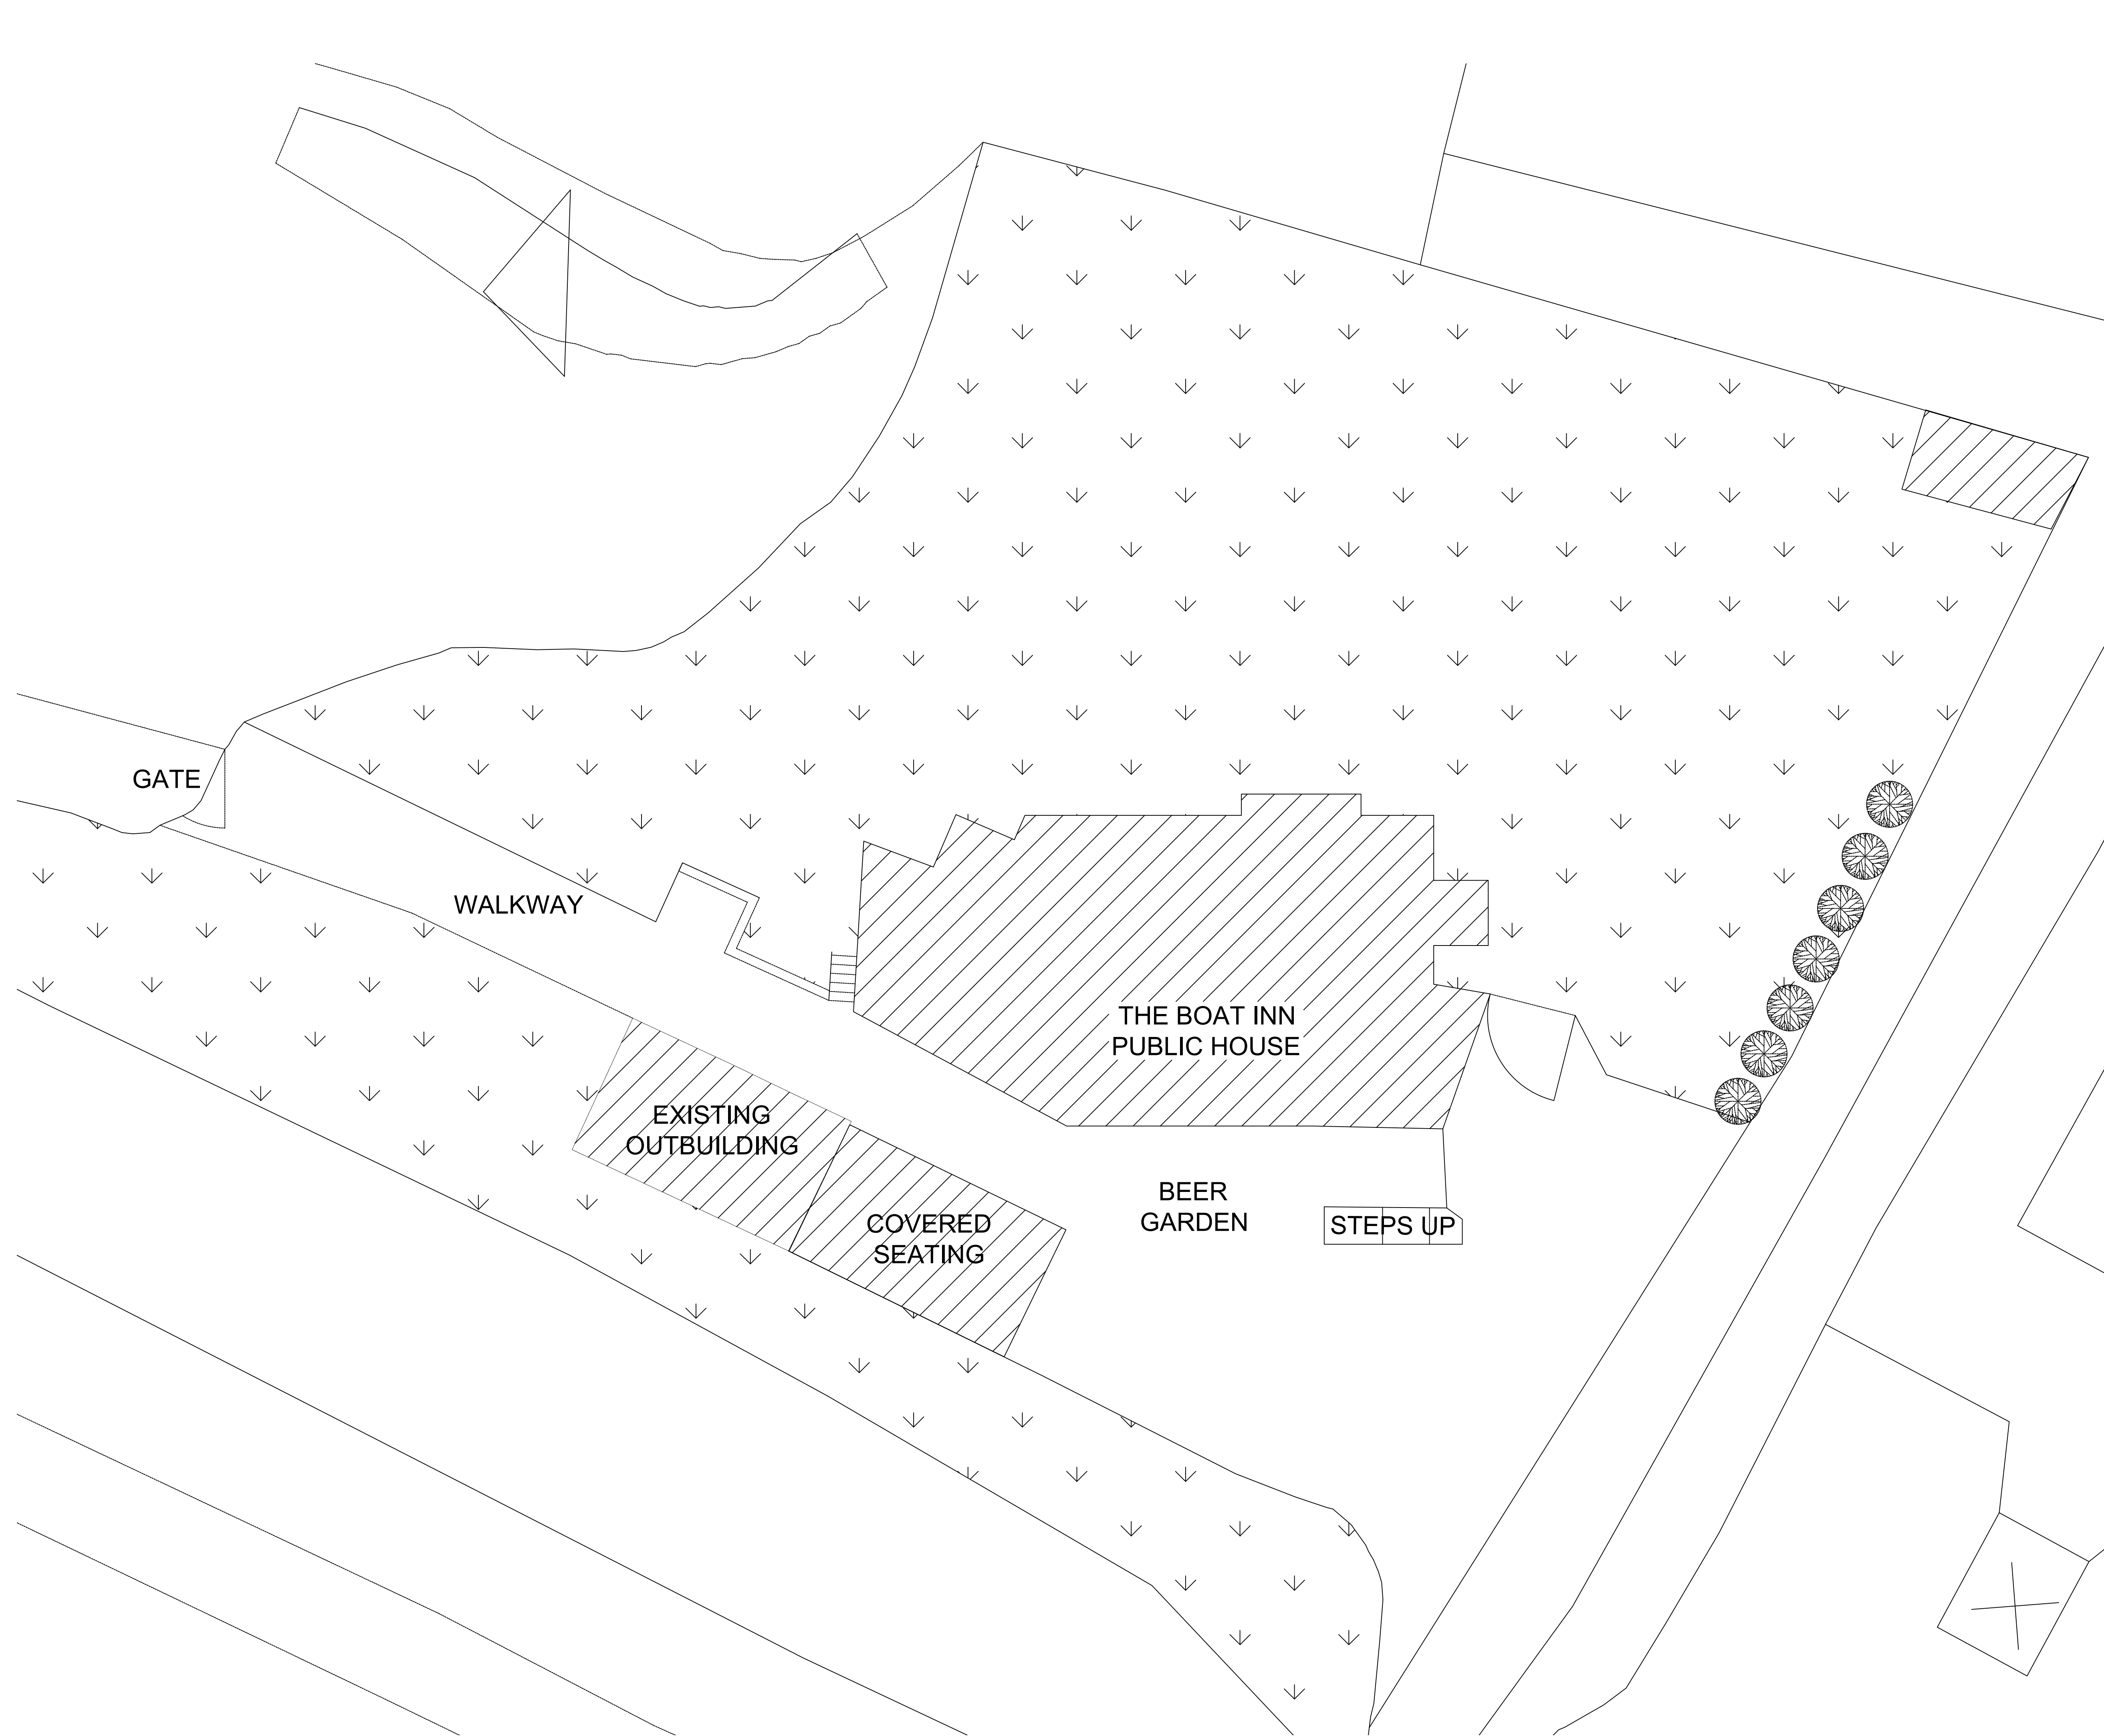

Contractors responsibility to check all site dimensions & levels prior to commencing works.
Contractor to comply in all respects with current building regulations & guidelines whether specified on this drawing or not.
The drawing must be read & checked against any other specialist drawings provided by the company or by consultants.
This drawing and the works depicted are the copyright of the company & may not be replicated without written permission.

1:20	0											1000	1200	1400	1600				
1:100	0	200mm	400mm	600mm	800mm											10m	12m	14m	16m
		1m	2m	3m	4m	5m	6m	7m	8m										
1:50	0			1m	2m			3m									4m		
1:5	0			100mm	200mm			300mm									400mm		

EXTERNAL PROPOSAL:
Removal of tree and reduce the walls of the store to 900 to show the outline of the building, including the internal walls. Door openings will remain along with any window cills.

All timber removed will be retained and a section of fixed seating will be installed using the bricks and timber from the store.

REV		DETAILS		SK	BY
MARSTON'S					
PROJECT Boat Inn Basford Bridge Leek, ST13 7EQ					
TITLE EXISTING SITE PLAN					
SCALE 1:100 @ A1				DATE August 2021	
DRAWN BY	CHECKED BY	DRAWING No.		REV	
SK	-	0221/15285/E-SP		-	
MARSTON'S PUBS AND BARS, MARSTON'S HOUSE, BREWERY ROAD, WOLVERHAMPTON, WV1 4JT. Tel: 01902 711811					