
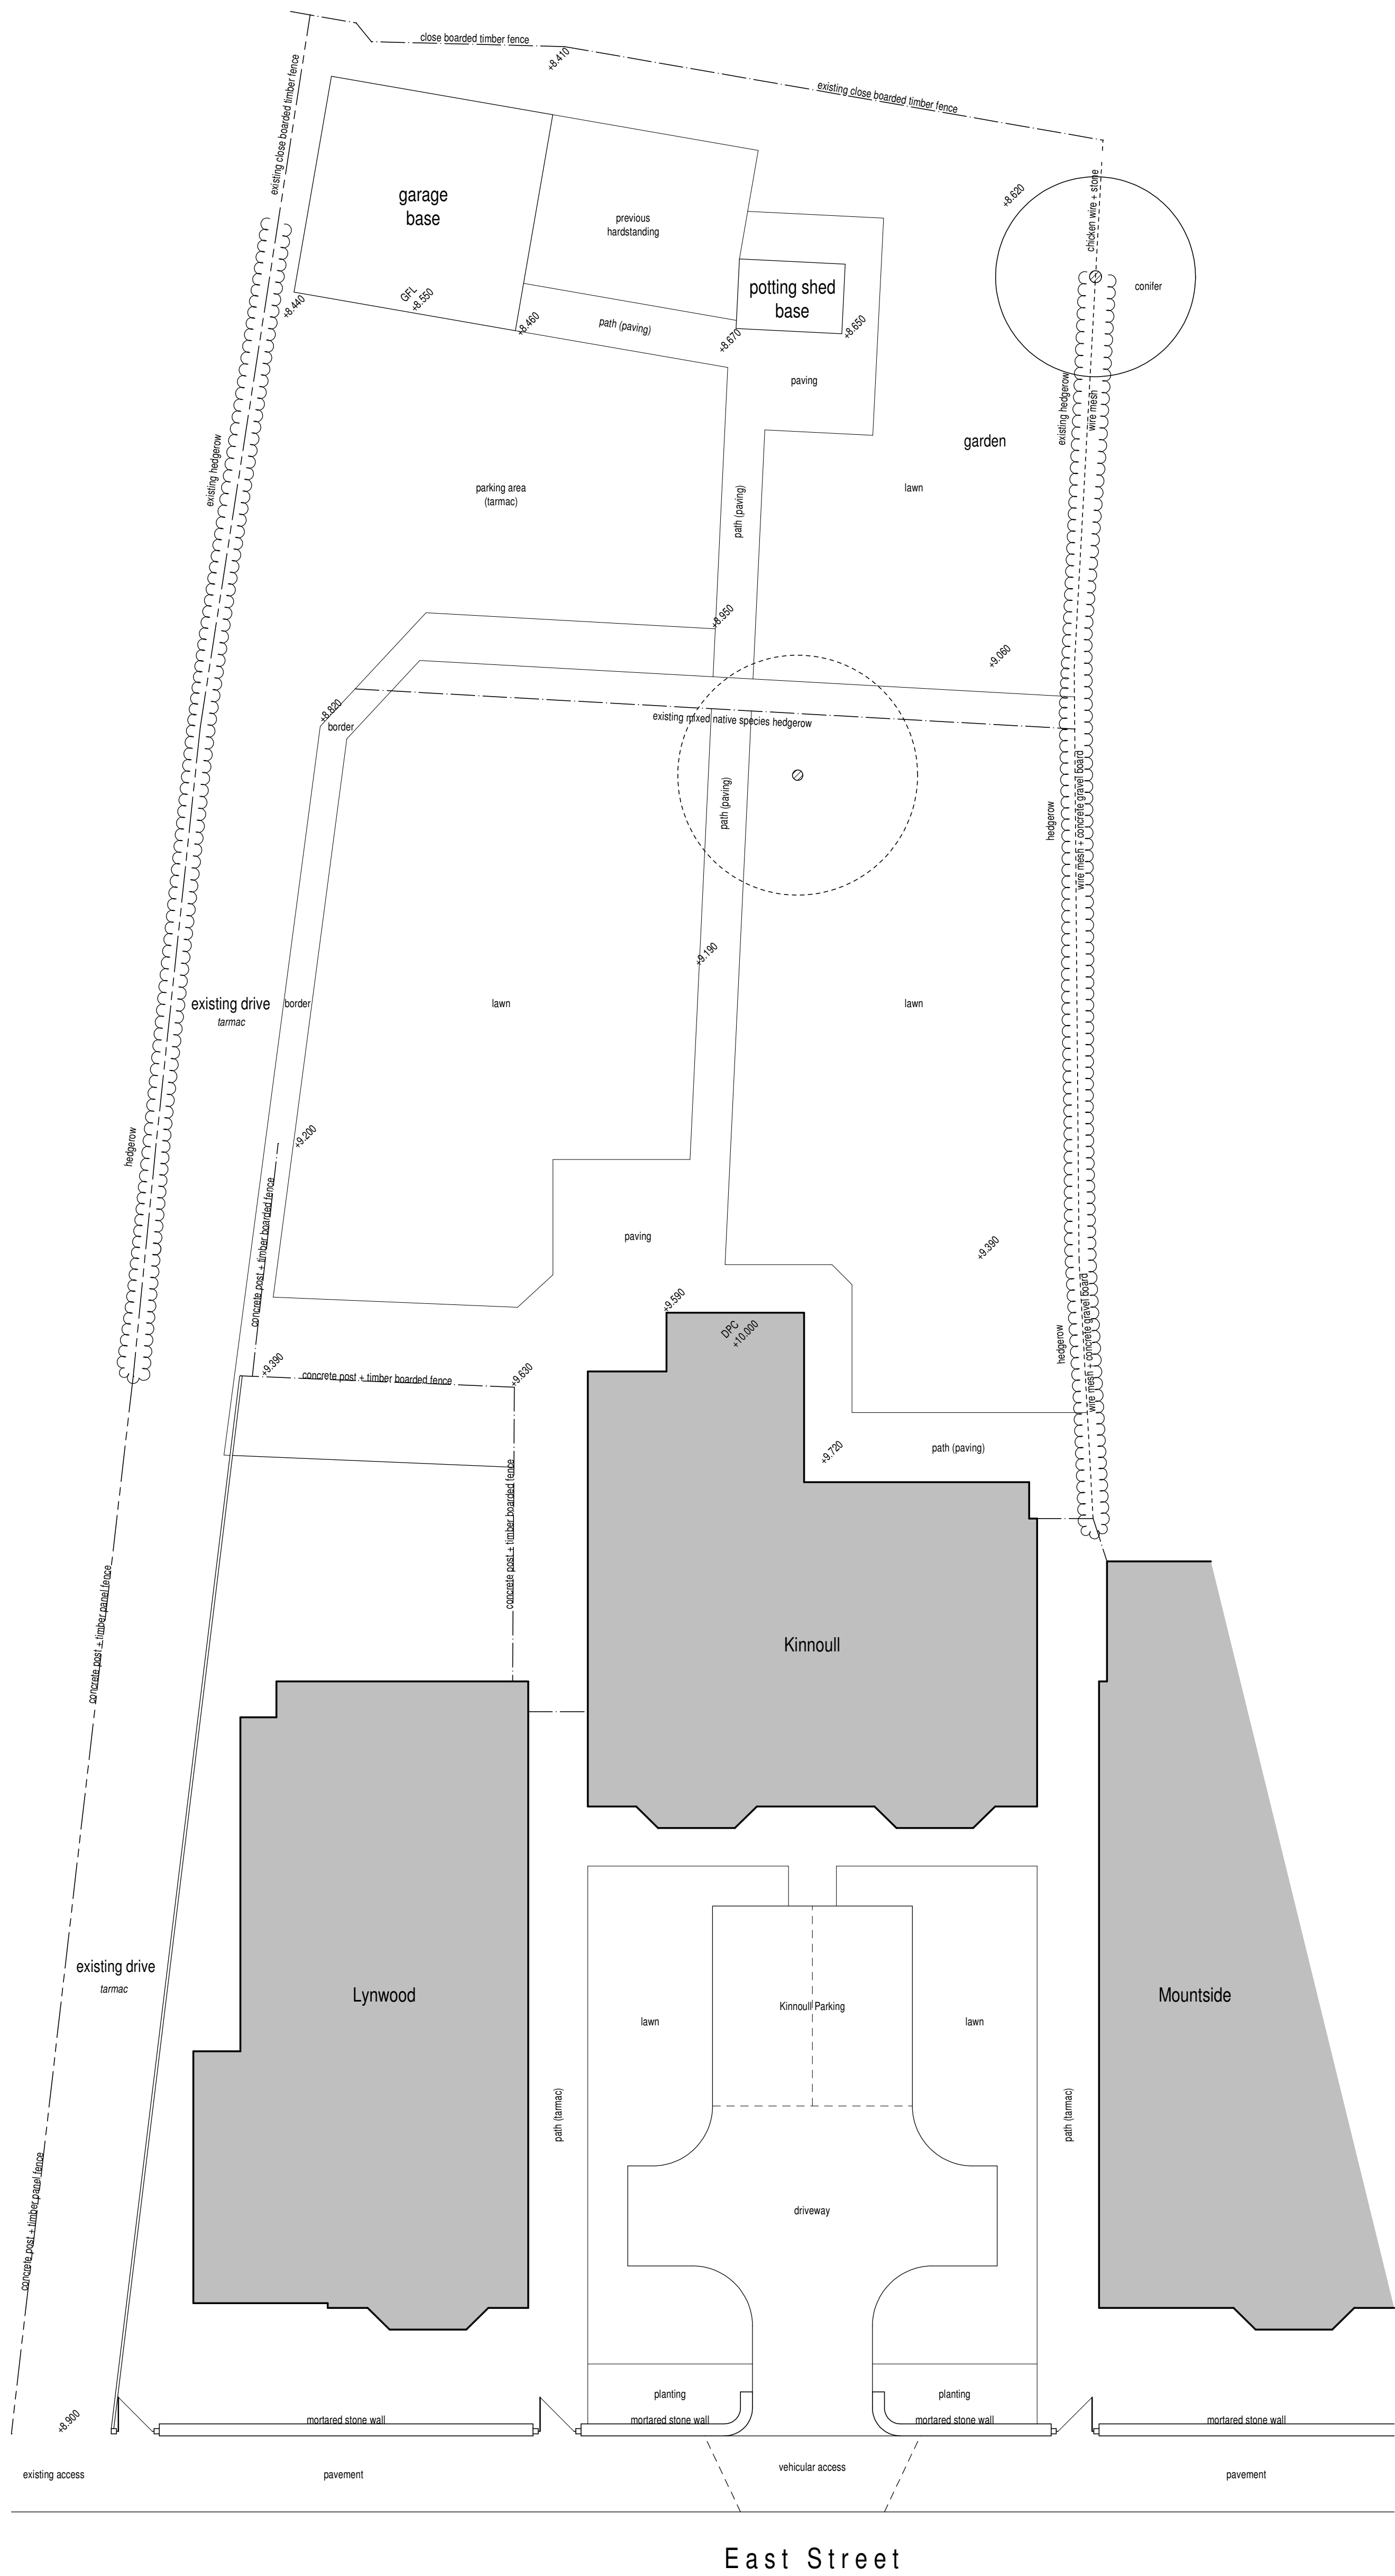


Mr M Kuszniarski

Proposed Bungalow,
Land to Rear of Kinnoull,
East Street, Leek,
Staffordshire, ST13 6LF
Existing Conditions
Site Plan

Date	December 2018	Sheet	A1	Scale	1:100
Dwg No.	2021-2612-01	Rev.	-	Drawn	NAW

A:

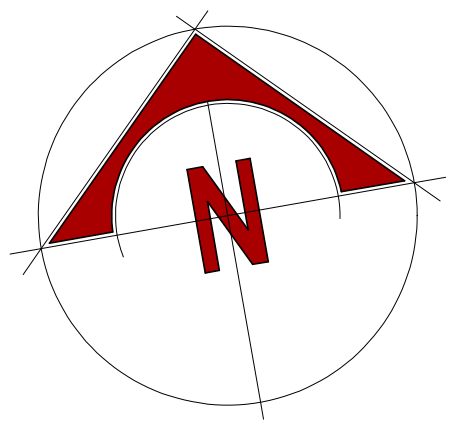

10 Cadbury Buildings, Fountain Street, Leek, ST13 6JP
Telephone: 01538 386002
E-mail: info@sammonsld.co.uk
Web: www.sammonsld.co.uk

This drawing is copyright.
All dimensions must be checked prior to commencement.