



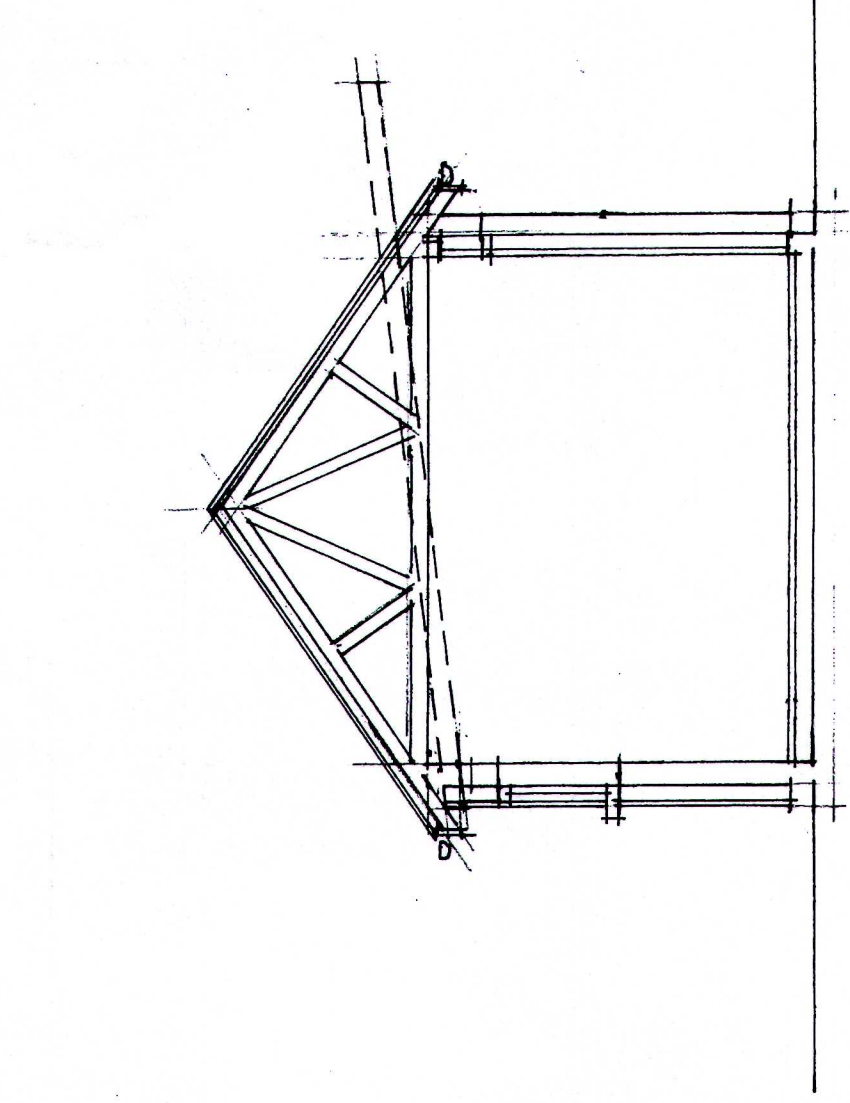


Section A. A.

BARN C

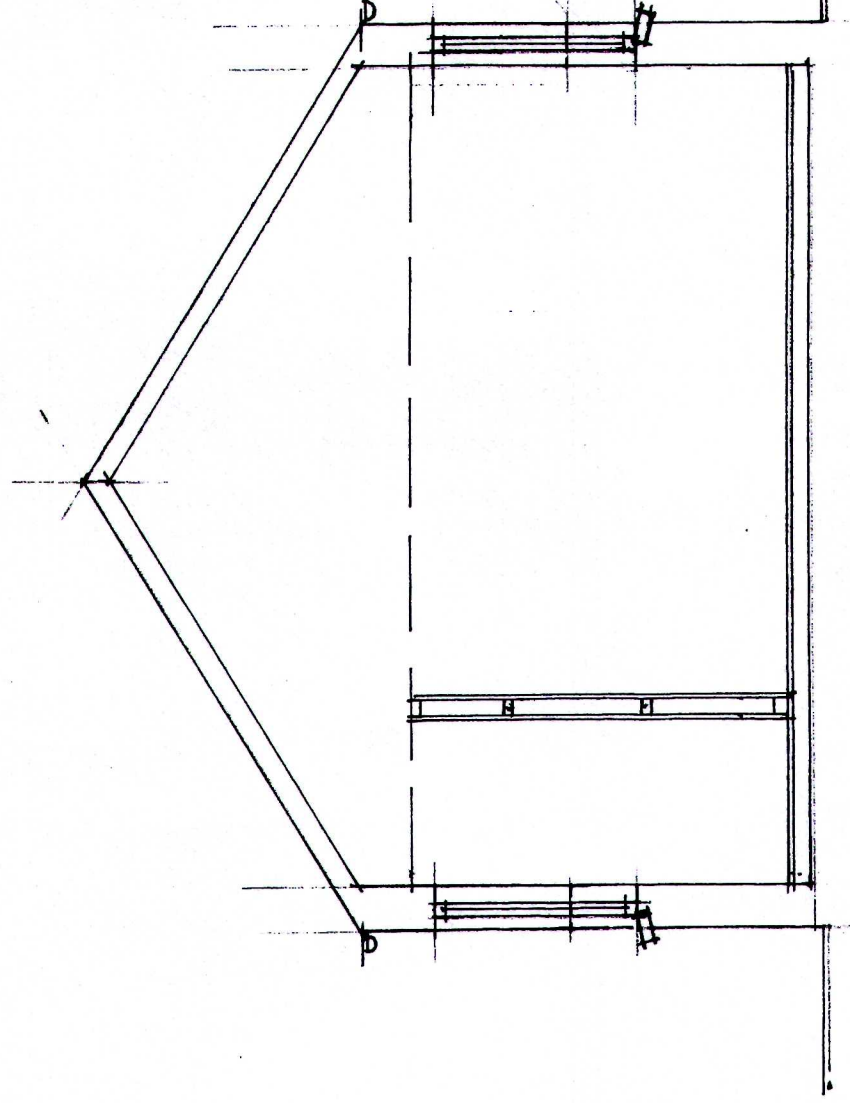


Section B. B.

BARN B

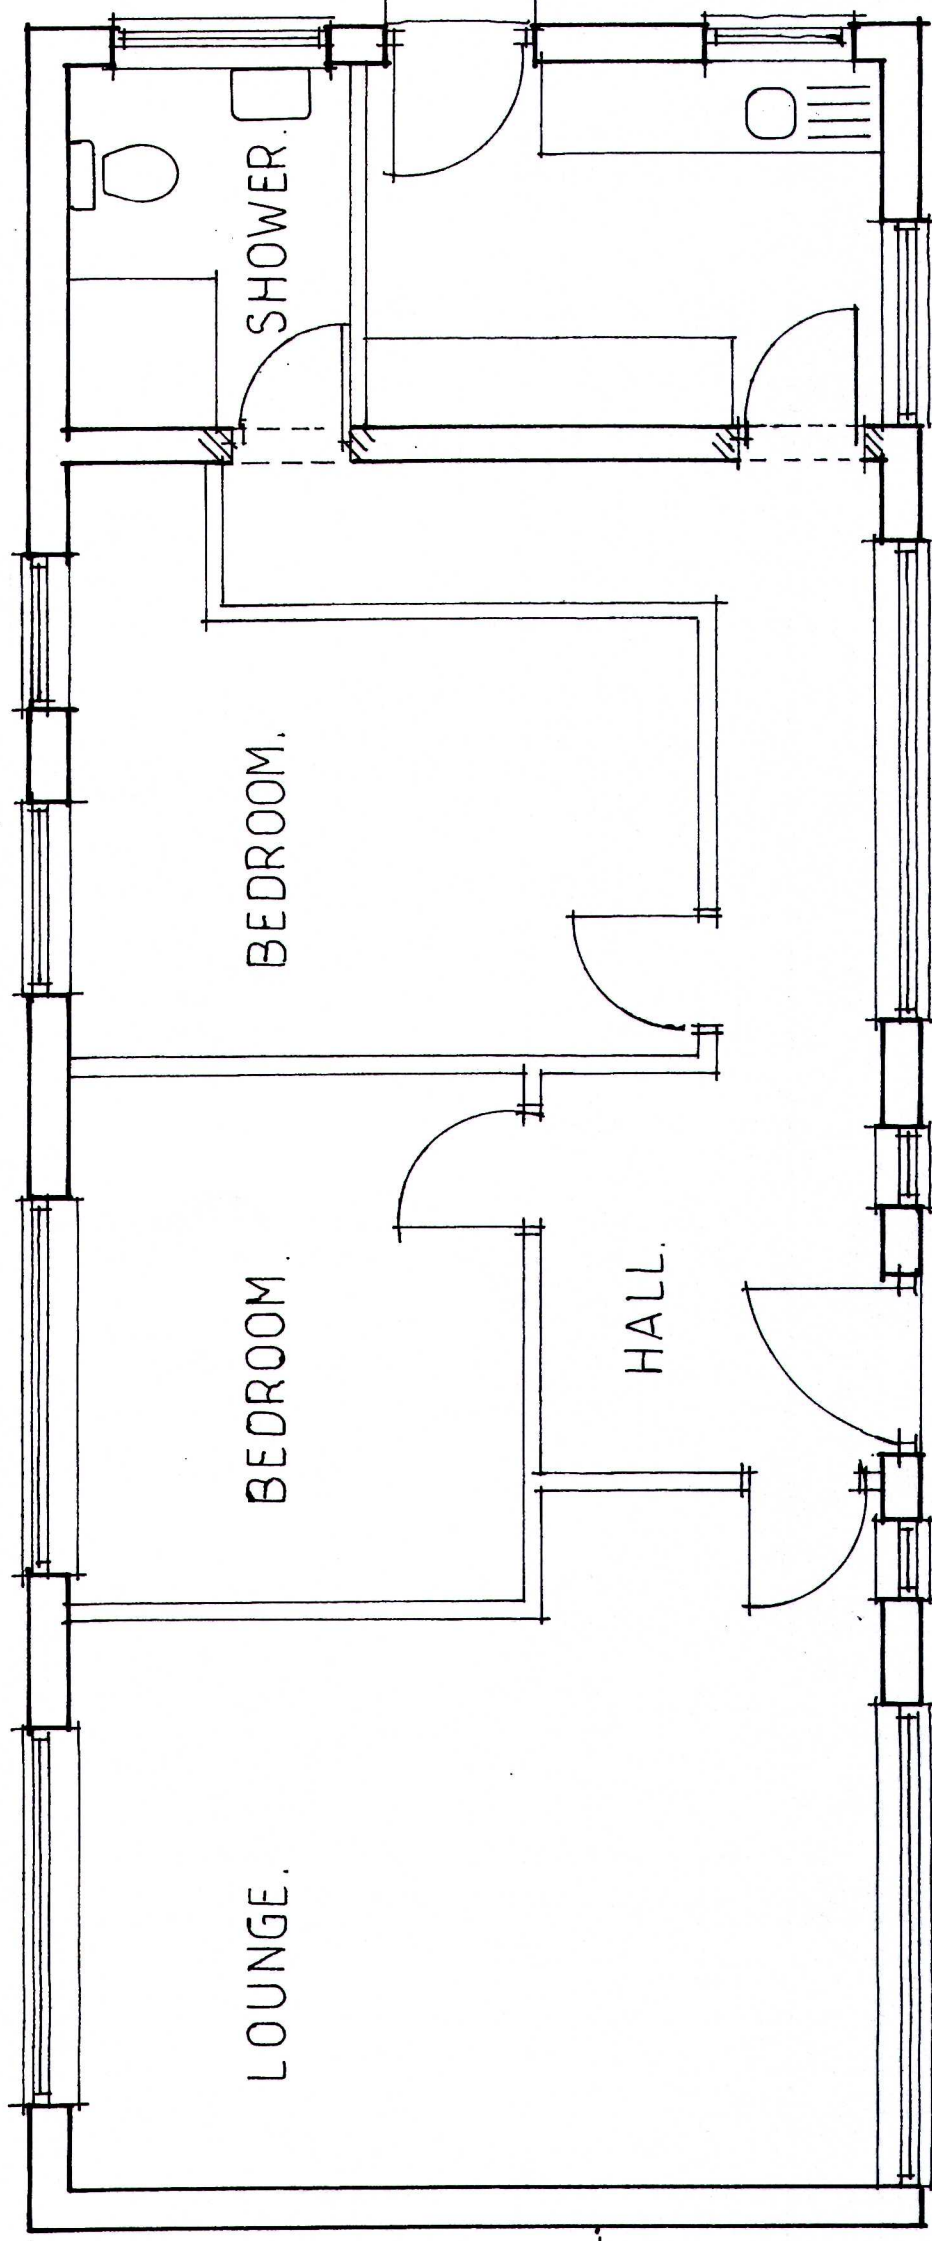

BARN B

Ground floor plan.

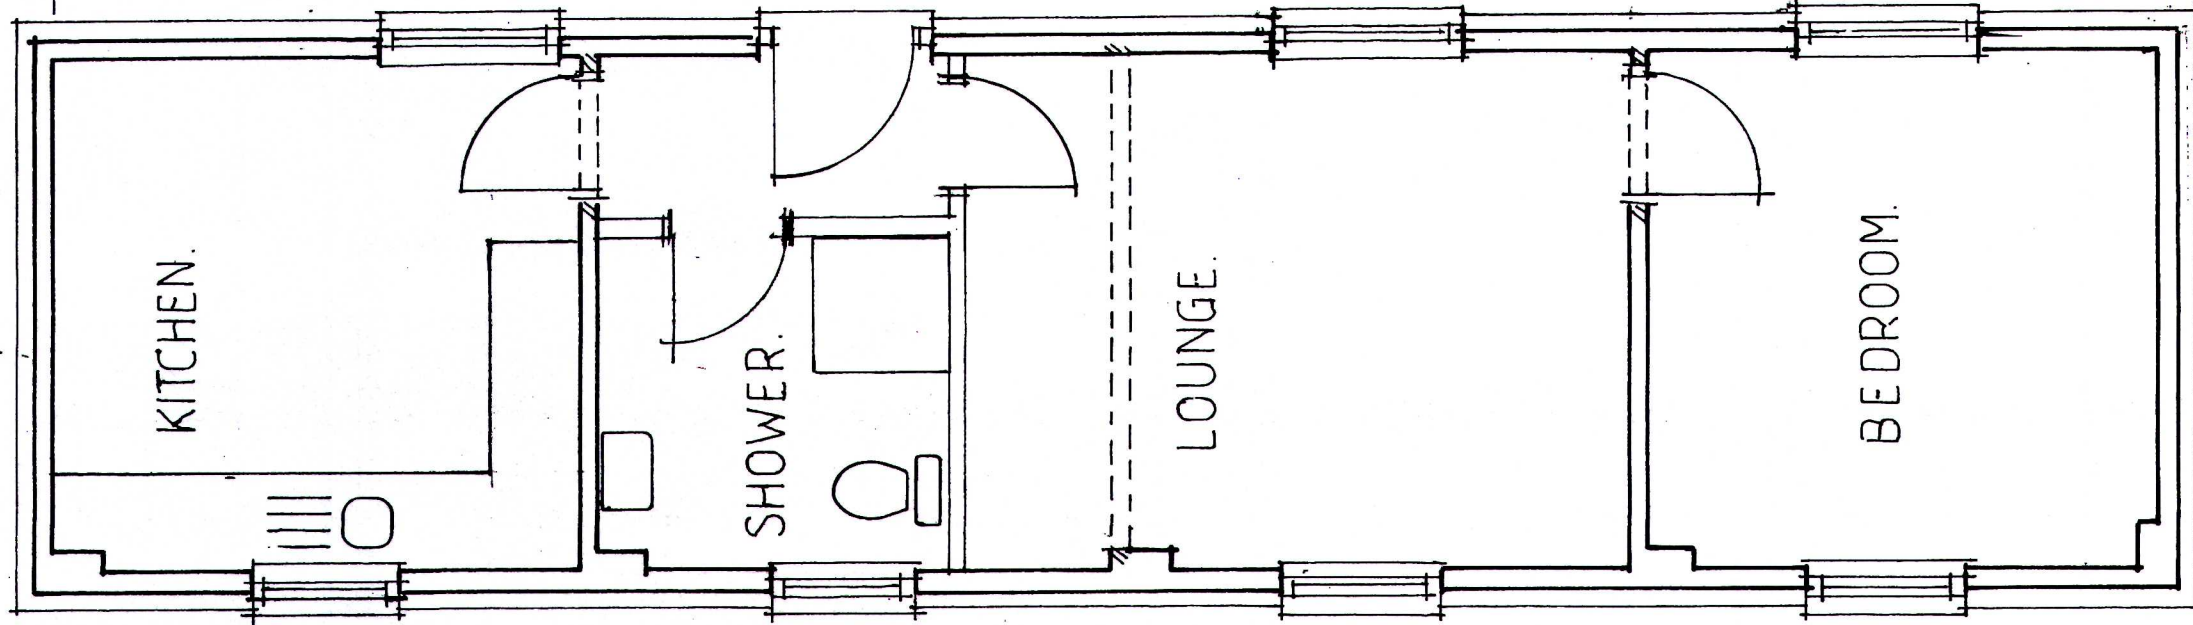

BARN C

MR. & MRS. B. LEAVY

DATE December 20
 PROPOSED CONVERSION OF REDUNDANT BARN TO RESIDENTIAL
 ACCOMMODATION
 AT
 CASH HEATH FARM,
 CASH HEATH,
 FORSBROOK,
 STONE-ON-TRENT. ST11 9DE
 SCALES (at A1):
 PLANS 1:50
 SECTIONS 1:50
 DRAWN BY:
MALCOLM SALES
 QUANTITY SURVEYORS, DESIGNERS
 & BUILDING COST CONSULTANTS
 CHURCHILL SUITE,
 LULWORTH HOUSE,
 51, HIGH STREET,
 CHEADLE, STOKE-ON-TRENT,
 STAFFS. ST10 1AR
 TEL: 01828 77233
 MOB: 0888 222237
 E-MAIL: Malcolm.Sales@salesqs.co.uk
 BARN B & C
 AS PROPOSED
 FOR CLIENT'S APPROVAL
 PRIOR TO SUBMITTING
 FOR PLANNING APPLICATION
 DRAWING NR. 2009/09/05