



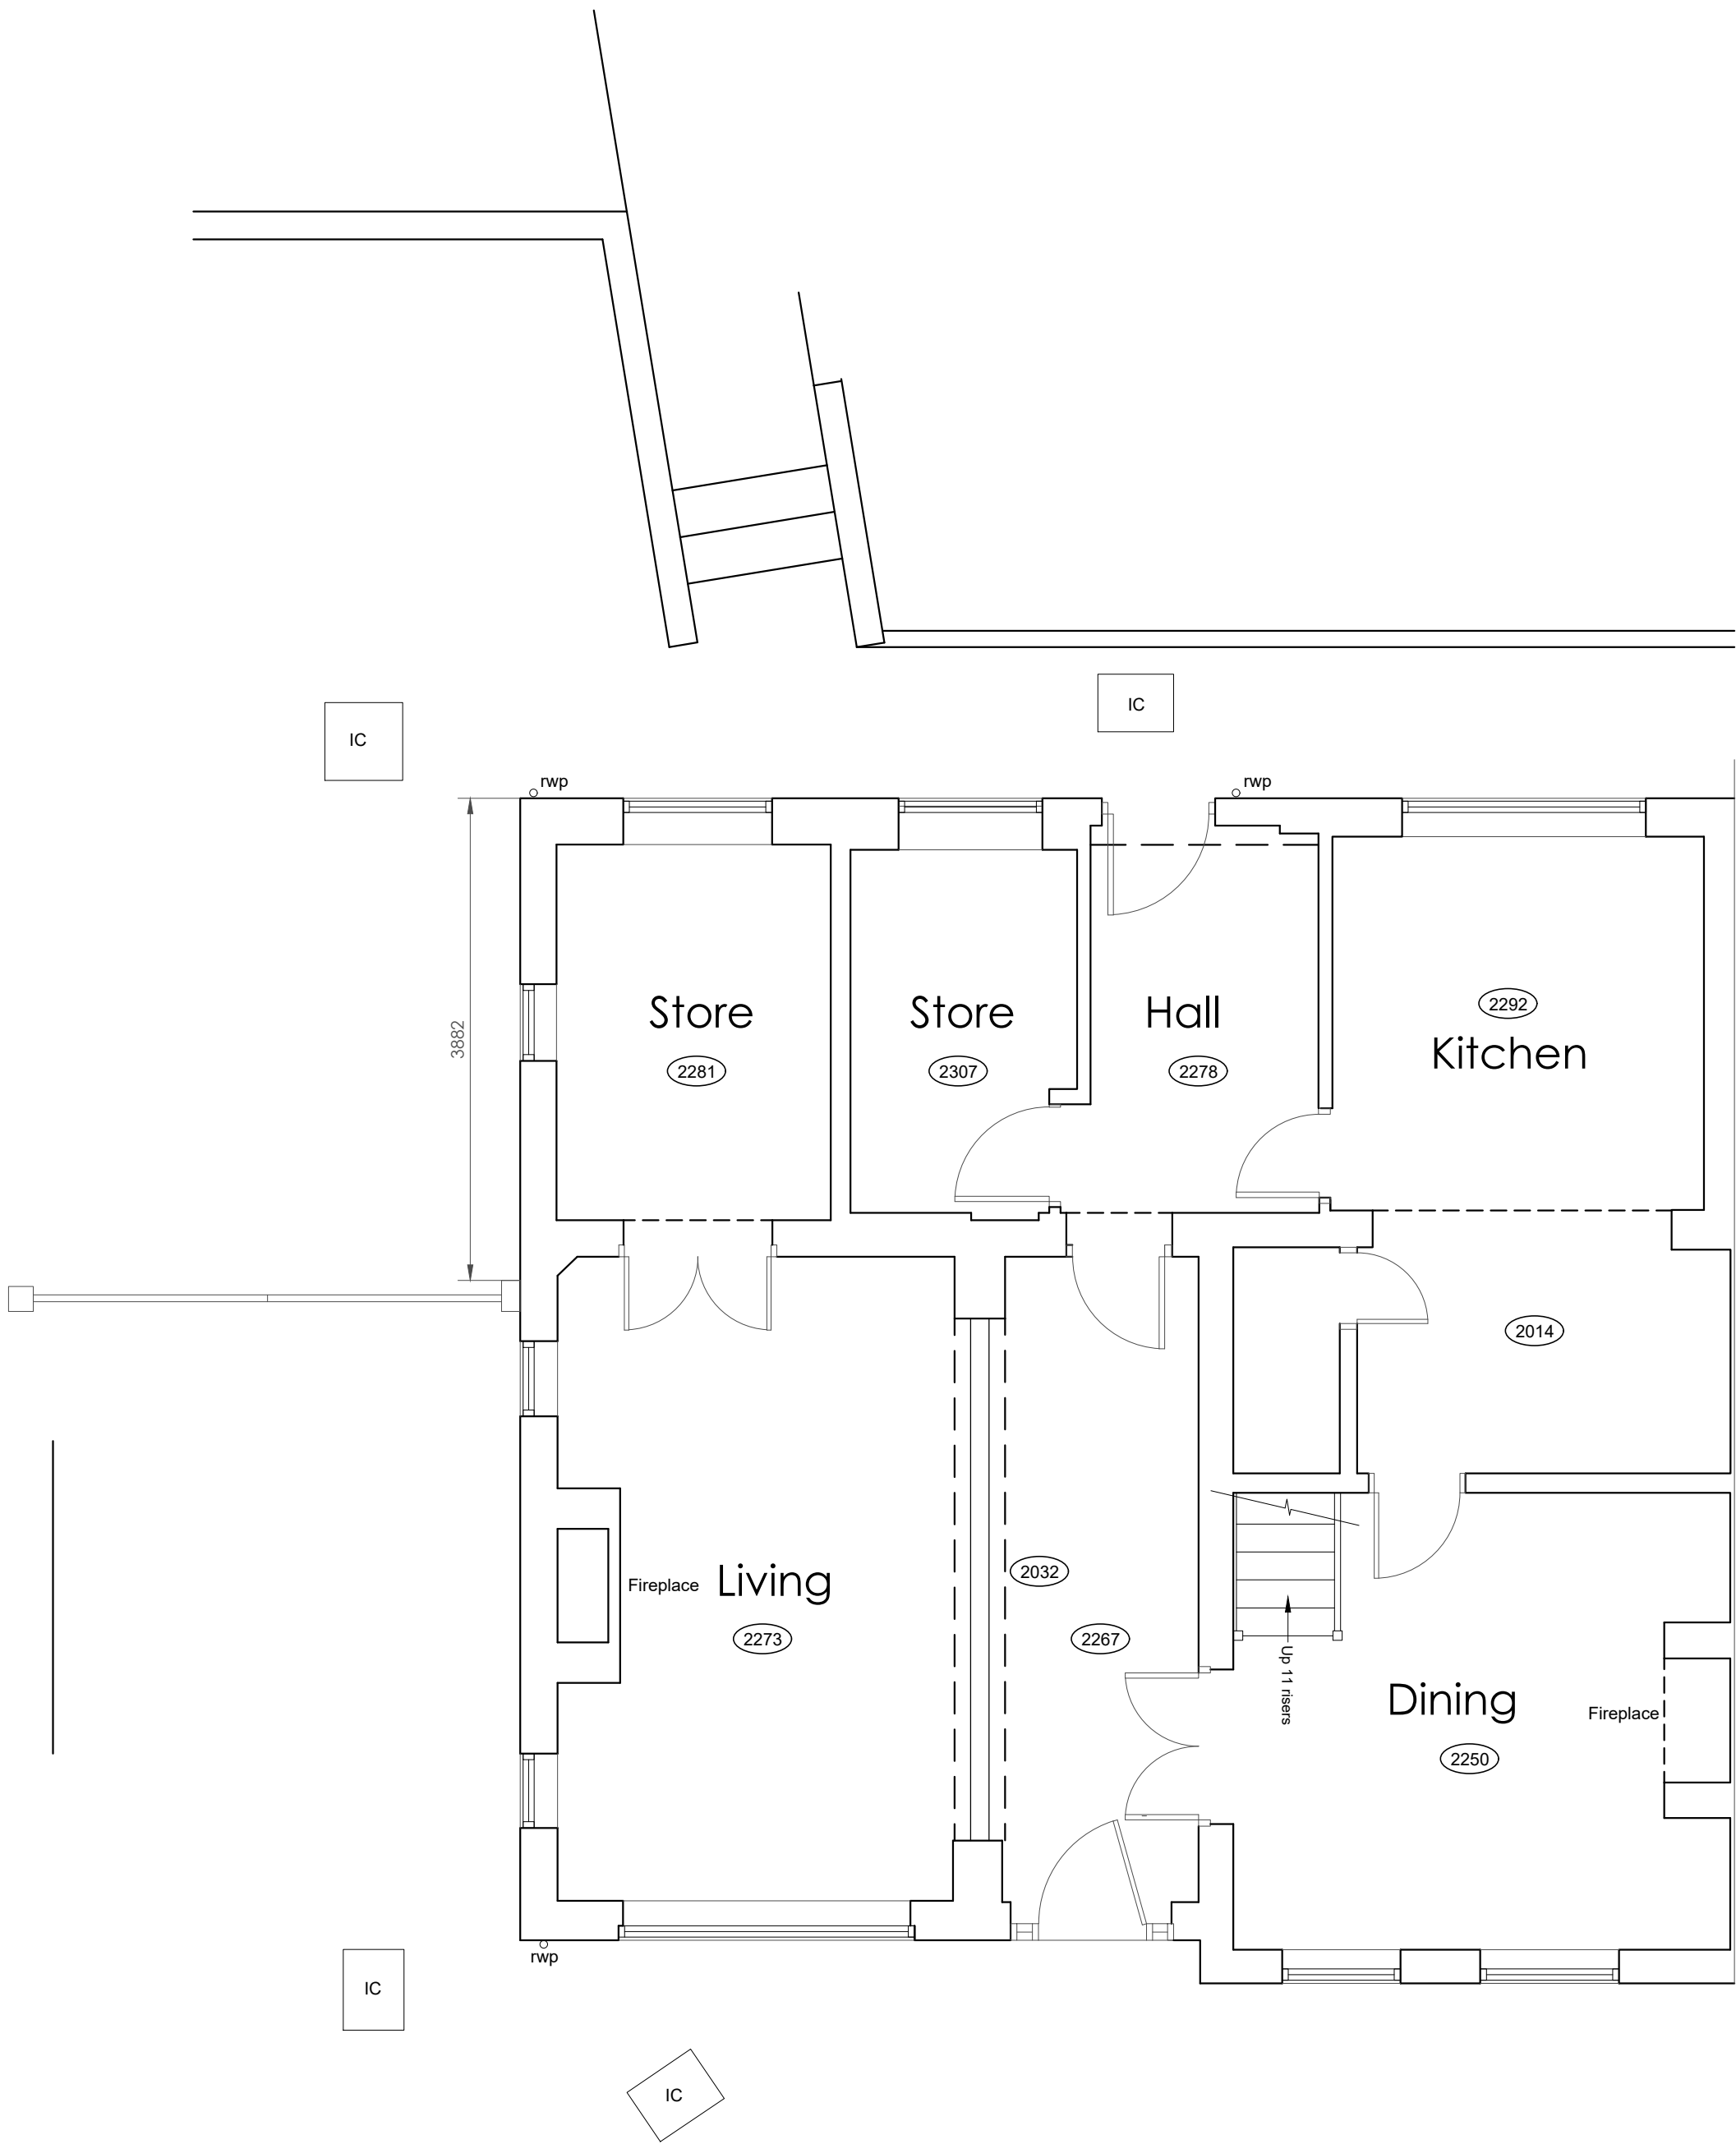


GROUND FLOOR PLAN Scale 1:50


Ordnance Survey © Crown copyright 2021 All rights reserved. Licence number 100051789

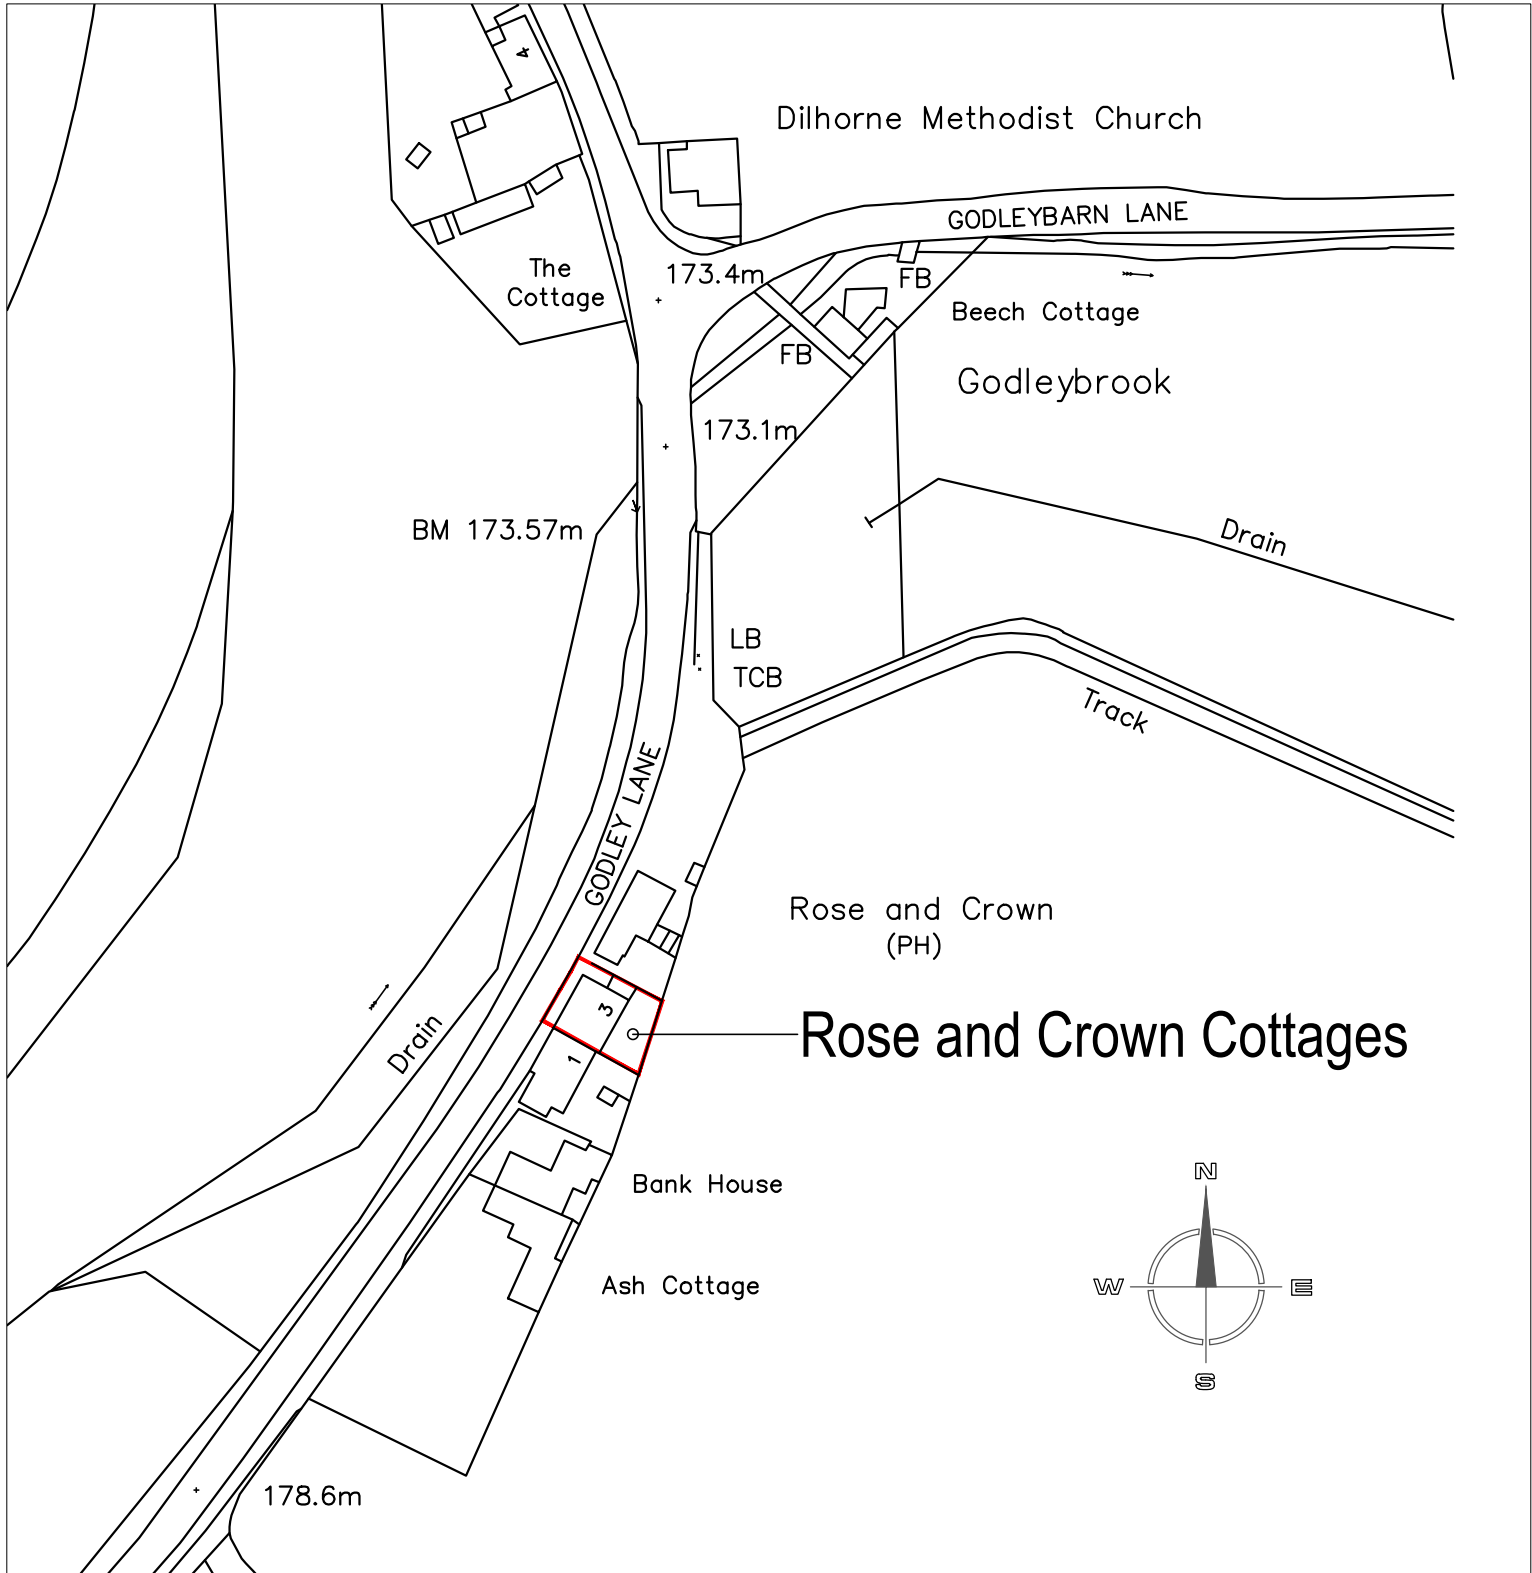

SITE LOCATION PLAN 1:1250

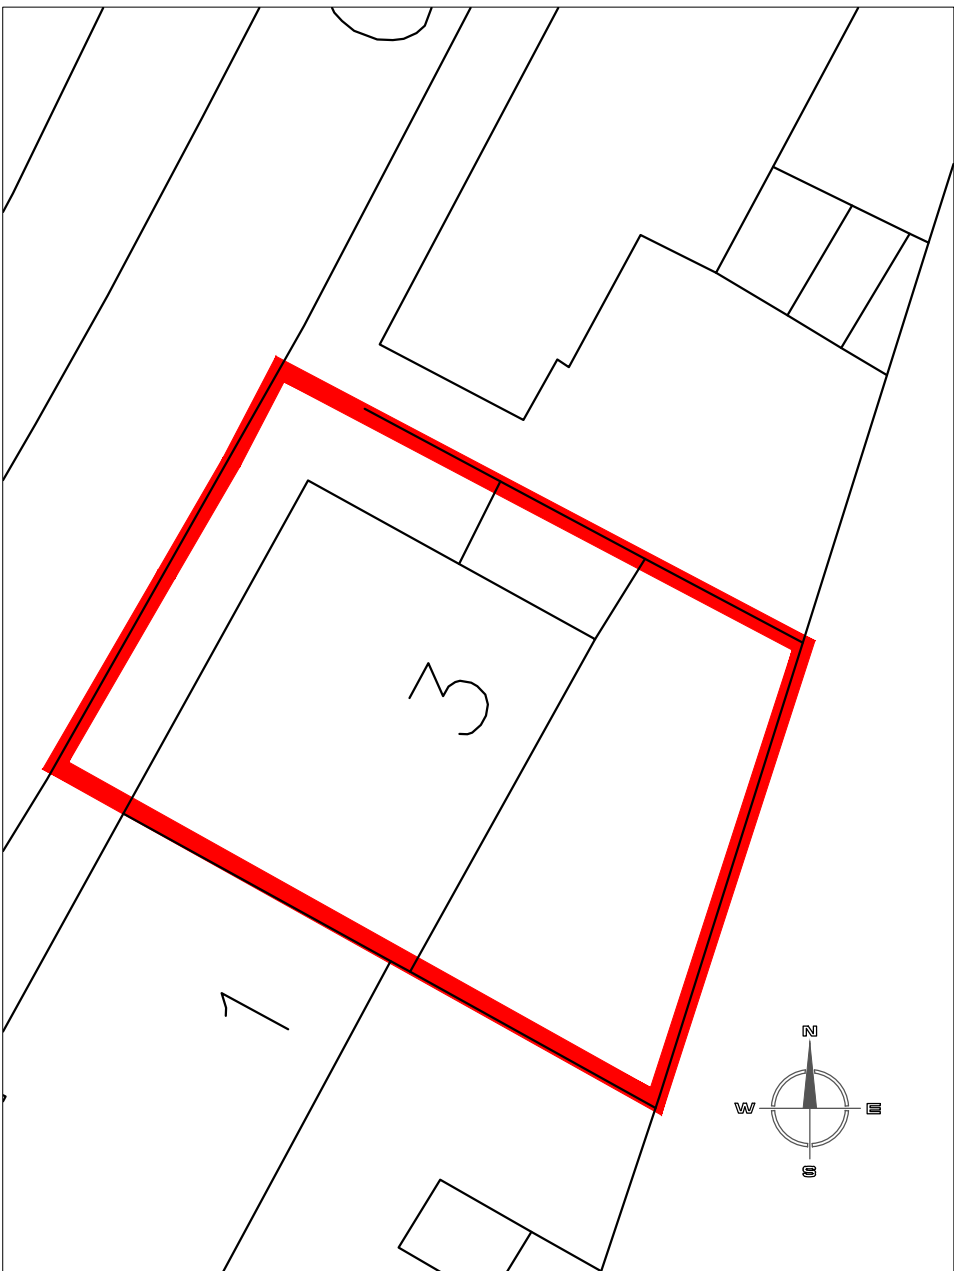

BLOCK PLAN 1:200

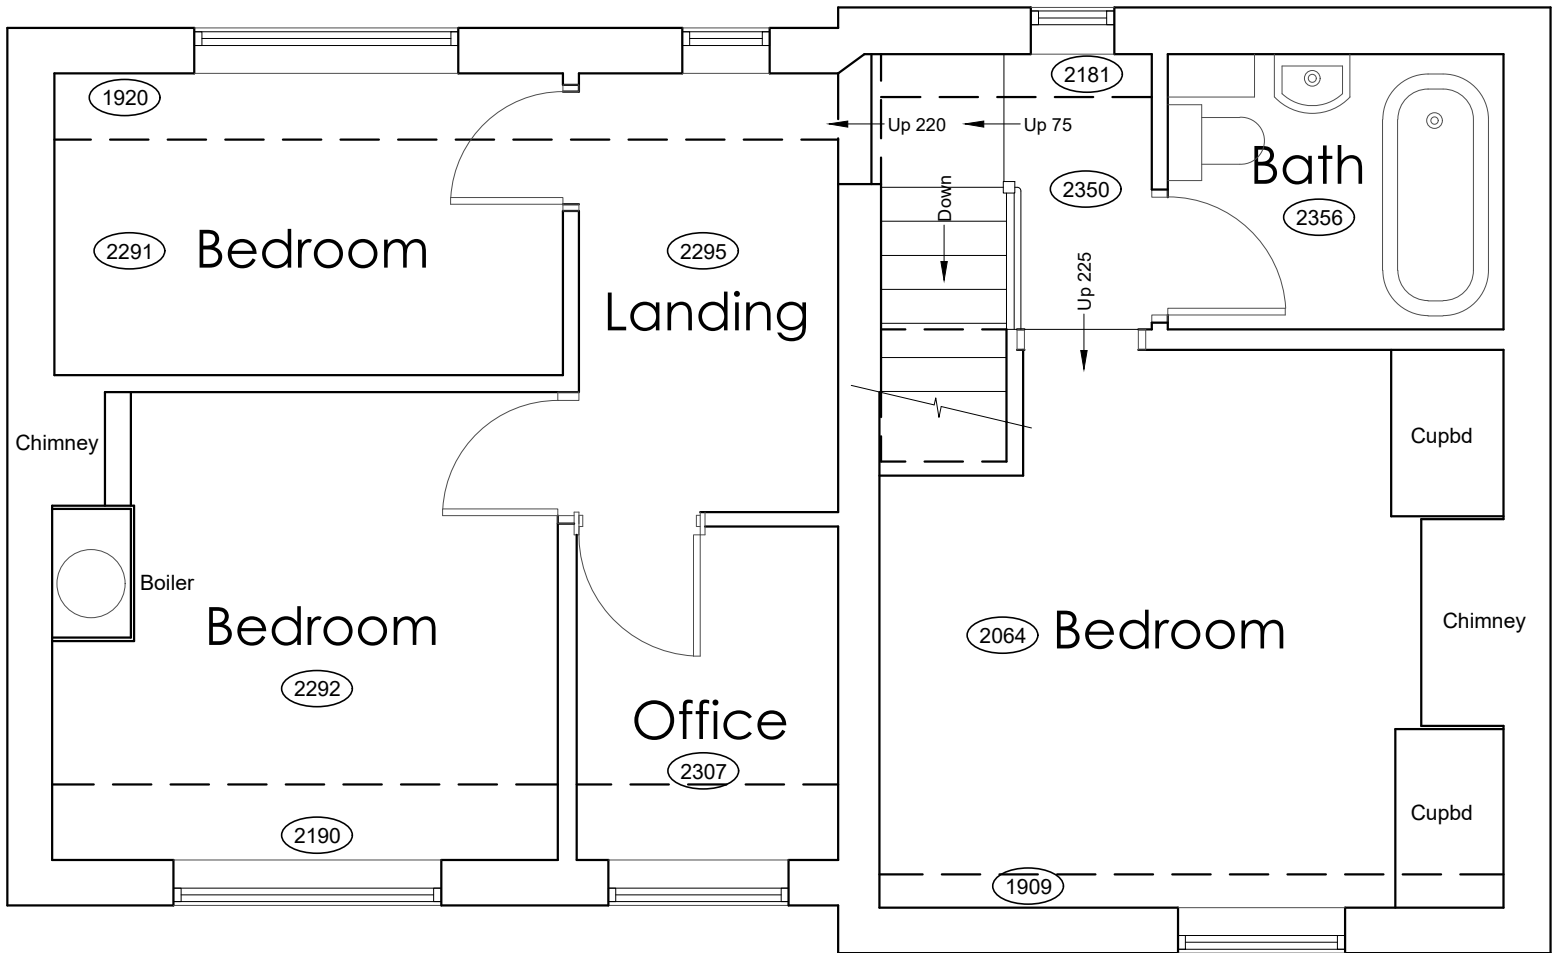

FIRST FLOOR PLAN Scale 1:50

Hewitt&CarrArchitects

A: Daisy Bank House | 17-19 Leek Road | Cheadle | ST10 1JE
T: 01538 756888
E: enquiries@hcarchitects.co.uk
W: www.hcarchitects.co.uk

Client
MRS J WELLS

Project
PROPOSED ALTERATIONS TO DWELLING
3 ROSE & CROWN COTTAGES,
GODLEY LANE, DILHORNE

Title
PLANS AS EXISTING

Status
Survey

Date June 2021

Scale @A1 1 : 50

Project No
1084

Drawing No.
AL(0)01

Drawn

Checked

Rev

