


Rev.	Drawn	Comments	Date
------	-------	----------	------



REAR ELEVATION Scale 1:50

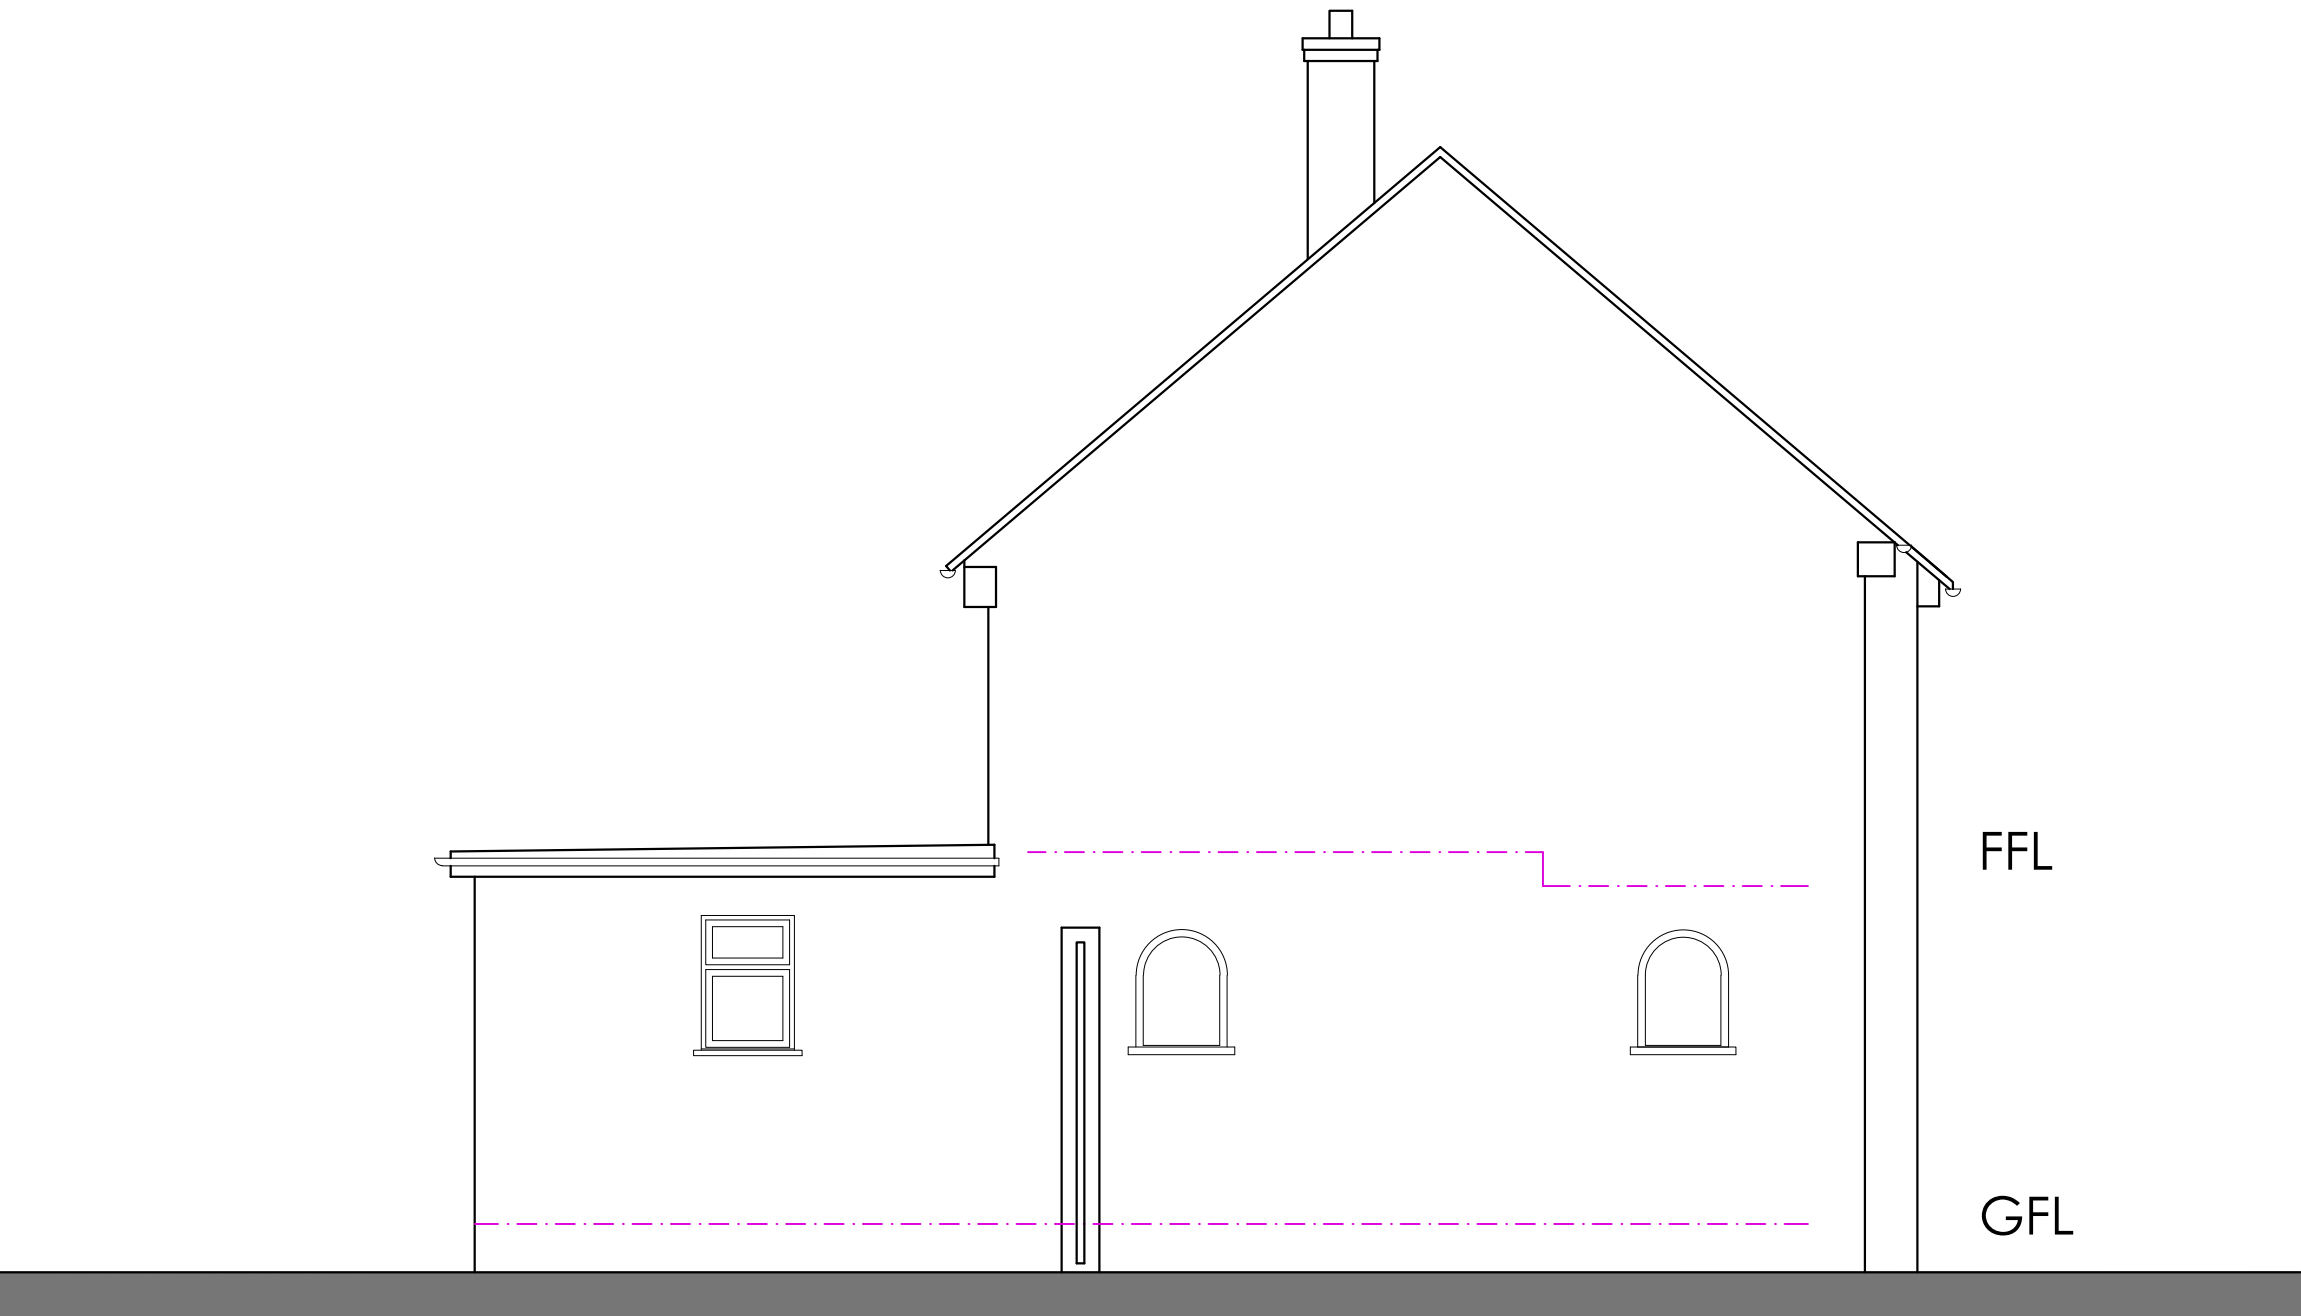

SIDE ELEVATION Scale 1:50



FRONT ELEVATION Scale 1:50

Hewitt&CarrArchitects

A: DaisyBank House | 17-19 Leek Road | Cheadle | ST10 1JE
T: 01538 756888
E: enquiries@hcarchitects.co.uk
W: www.hcarchitects.co.uk

Client
MRS J WELLS

Project
**PROPOSED ALTERATIONS TO DWELLING
3 ROSE & CROWN COTTAGES,
GODLEY LANE, DILHORNE**

Title
ELEVATIONS AS EXISTING

Status
Survey

Date **June 2021**

Drawn

Scale @A1 **1 : 50**

Checked

Project No Drawing No.

1084 AL(0)02

Rev