



Rev.	Drawn	Comments	Date
A	DD	Clients amendments	29/07/21
B	DD	Clients amend'ts, notes added	16/08/21

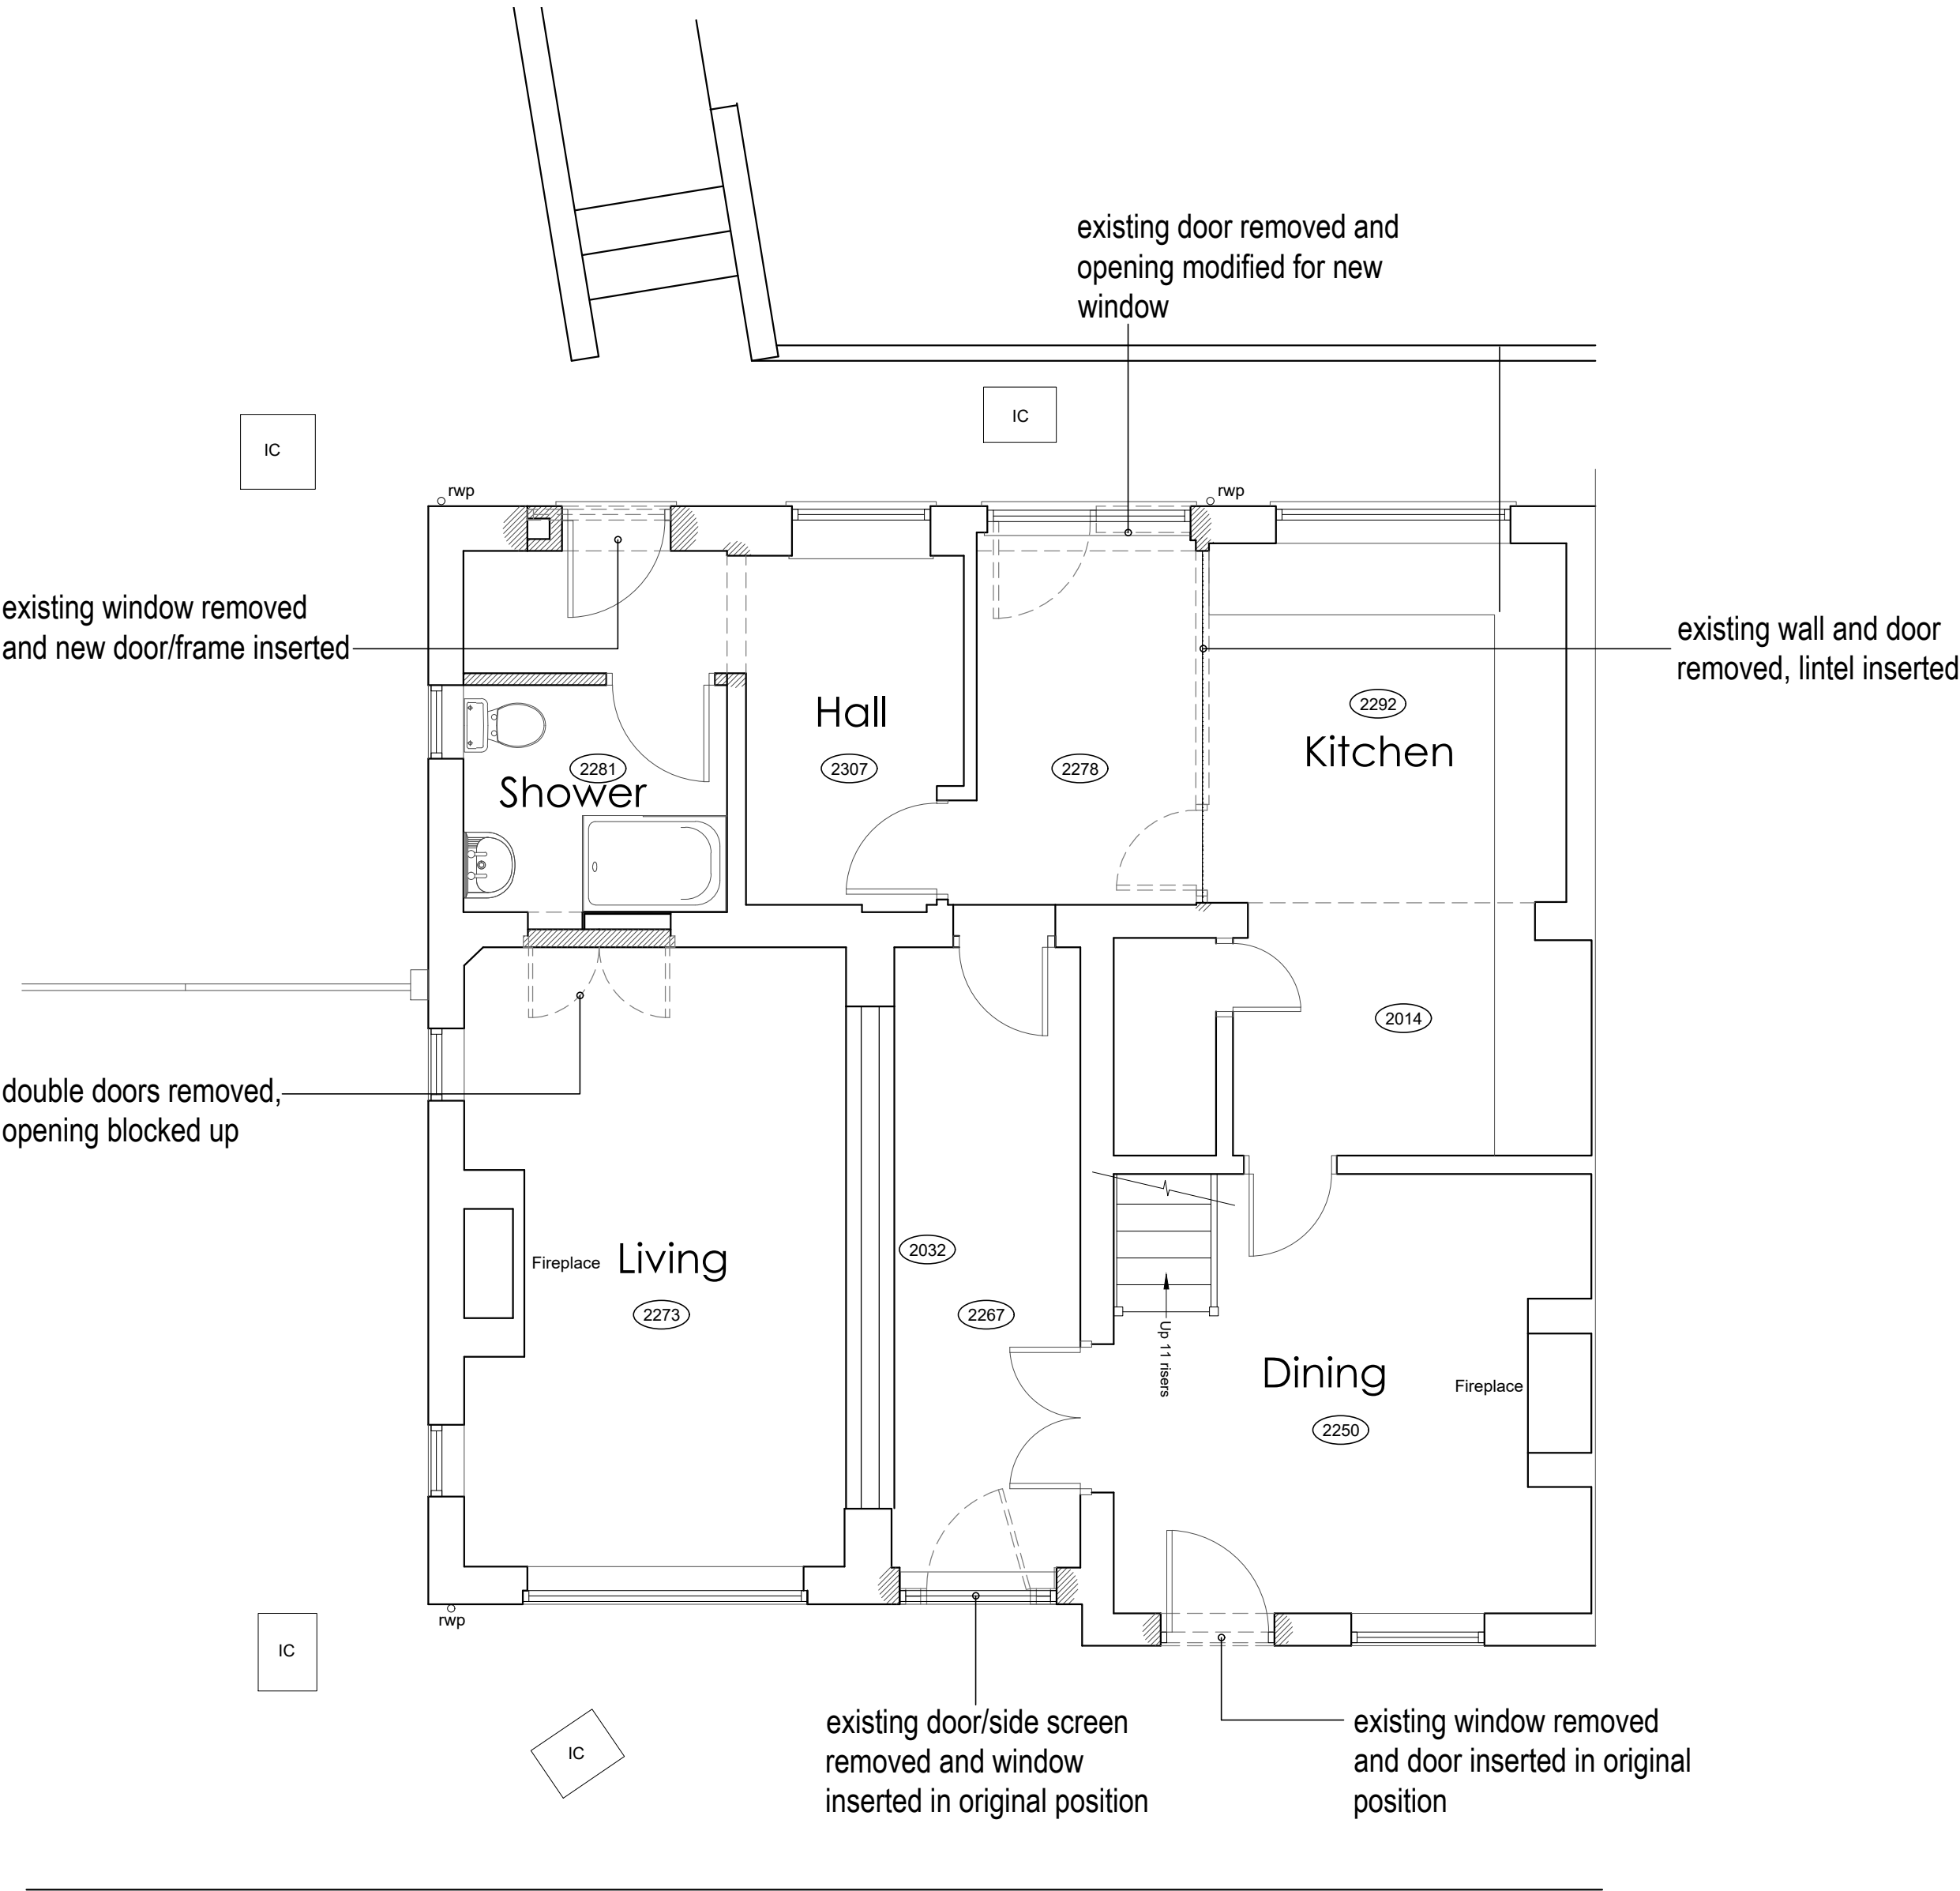

GROUND FLOOR PLAN Scale 1:50

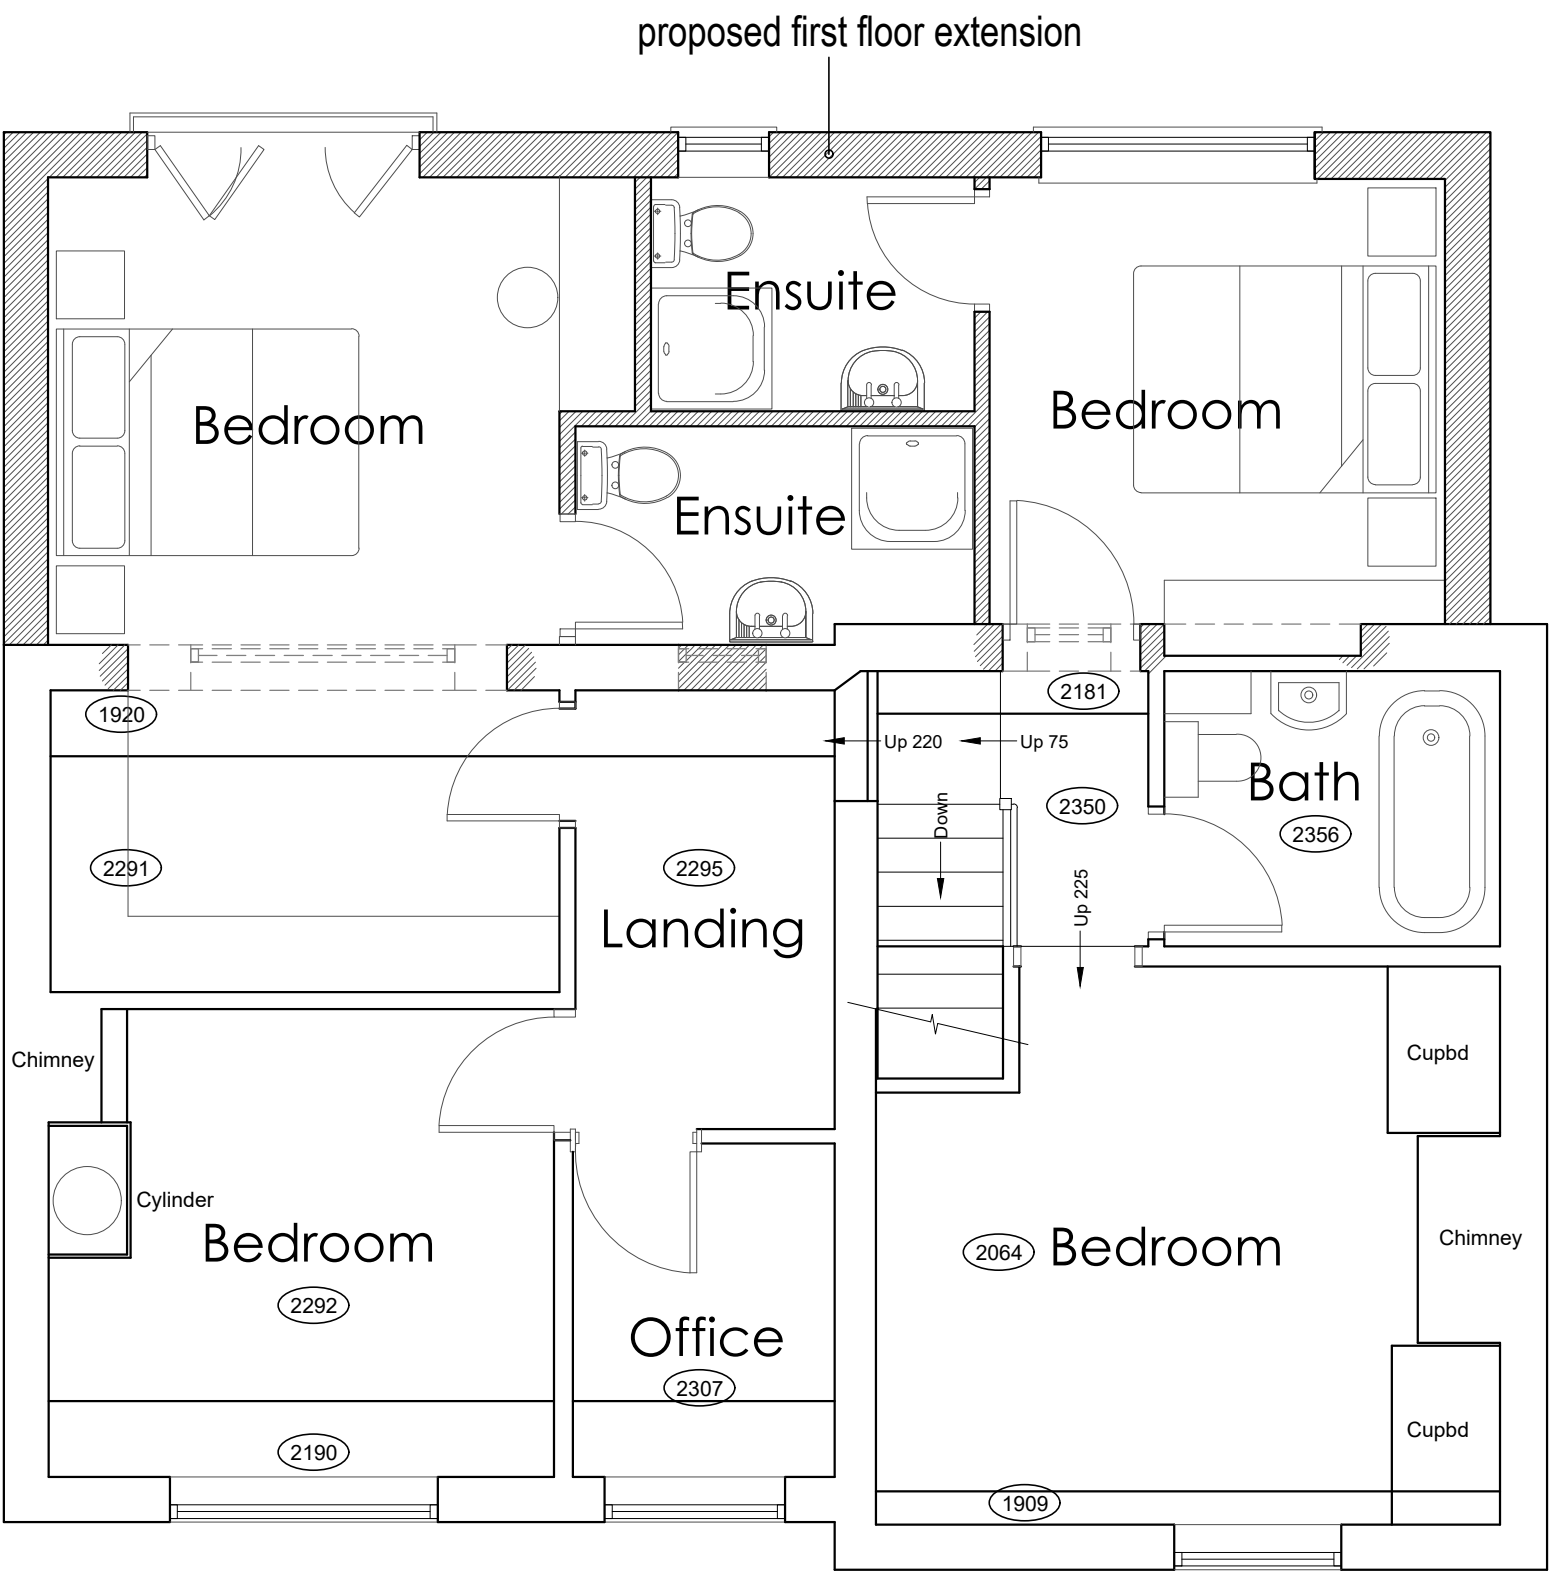

FIRST FLOOR PLAN Scale 1:50

Hewitt&CarrArchitects

A: Daisy Bank House | 17-19 Leek Road | Cheadle | ST10 1JE
T: 01538 756888
E: enquiries@hcarchitects.co.uk
W: www.hcarchitects.co.uk

Client
MRS J WELLS

Project
PROPOSED ALTERATIONS TO DWELLING
3 ROSE & CROWN COTTAGES,
GODLEY LANE, DILHORNE
Title
PLANS AS PROPOSED

Status
Planning
Date
July 2021
Scale @A1 1 : 50

Project No
1084
Drawing No.
AL(0)03
Rev
B

Planning