


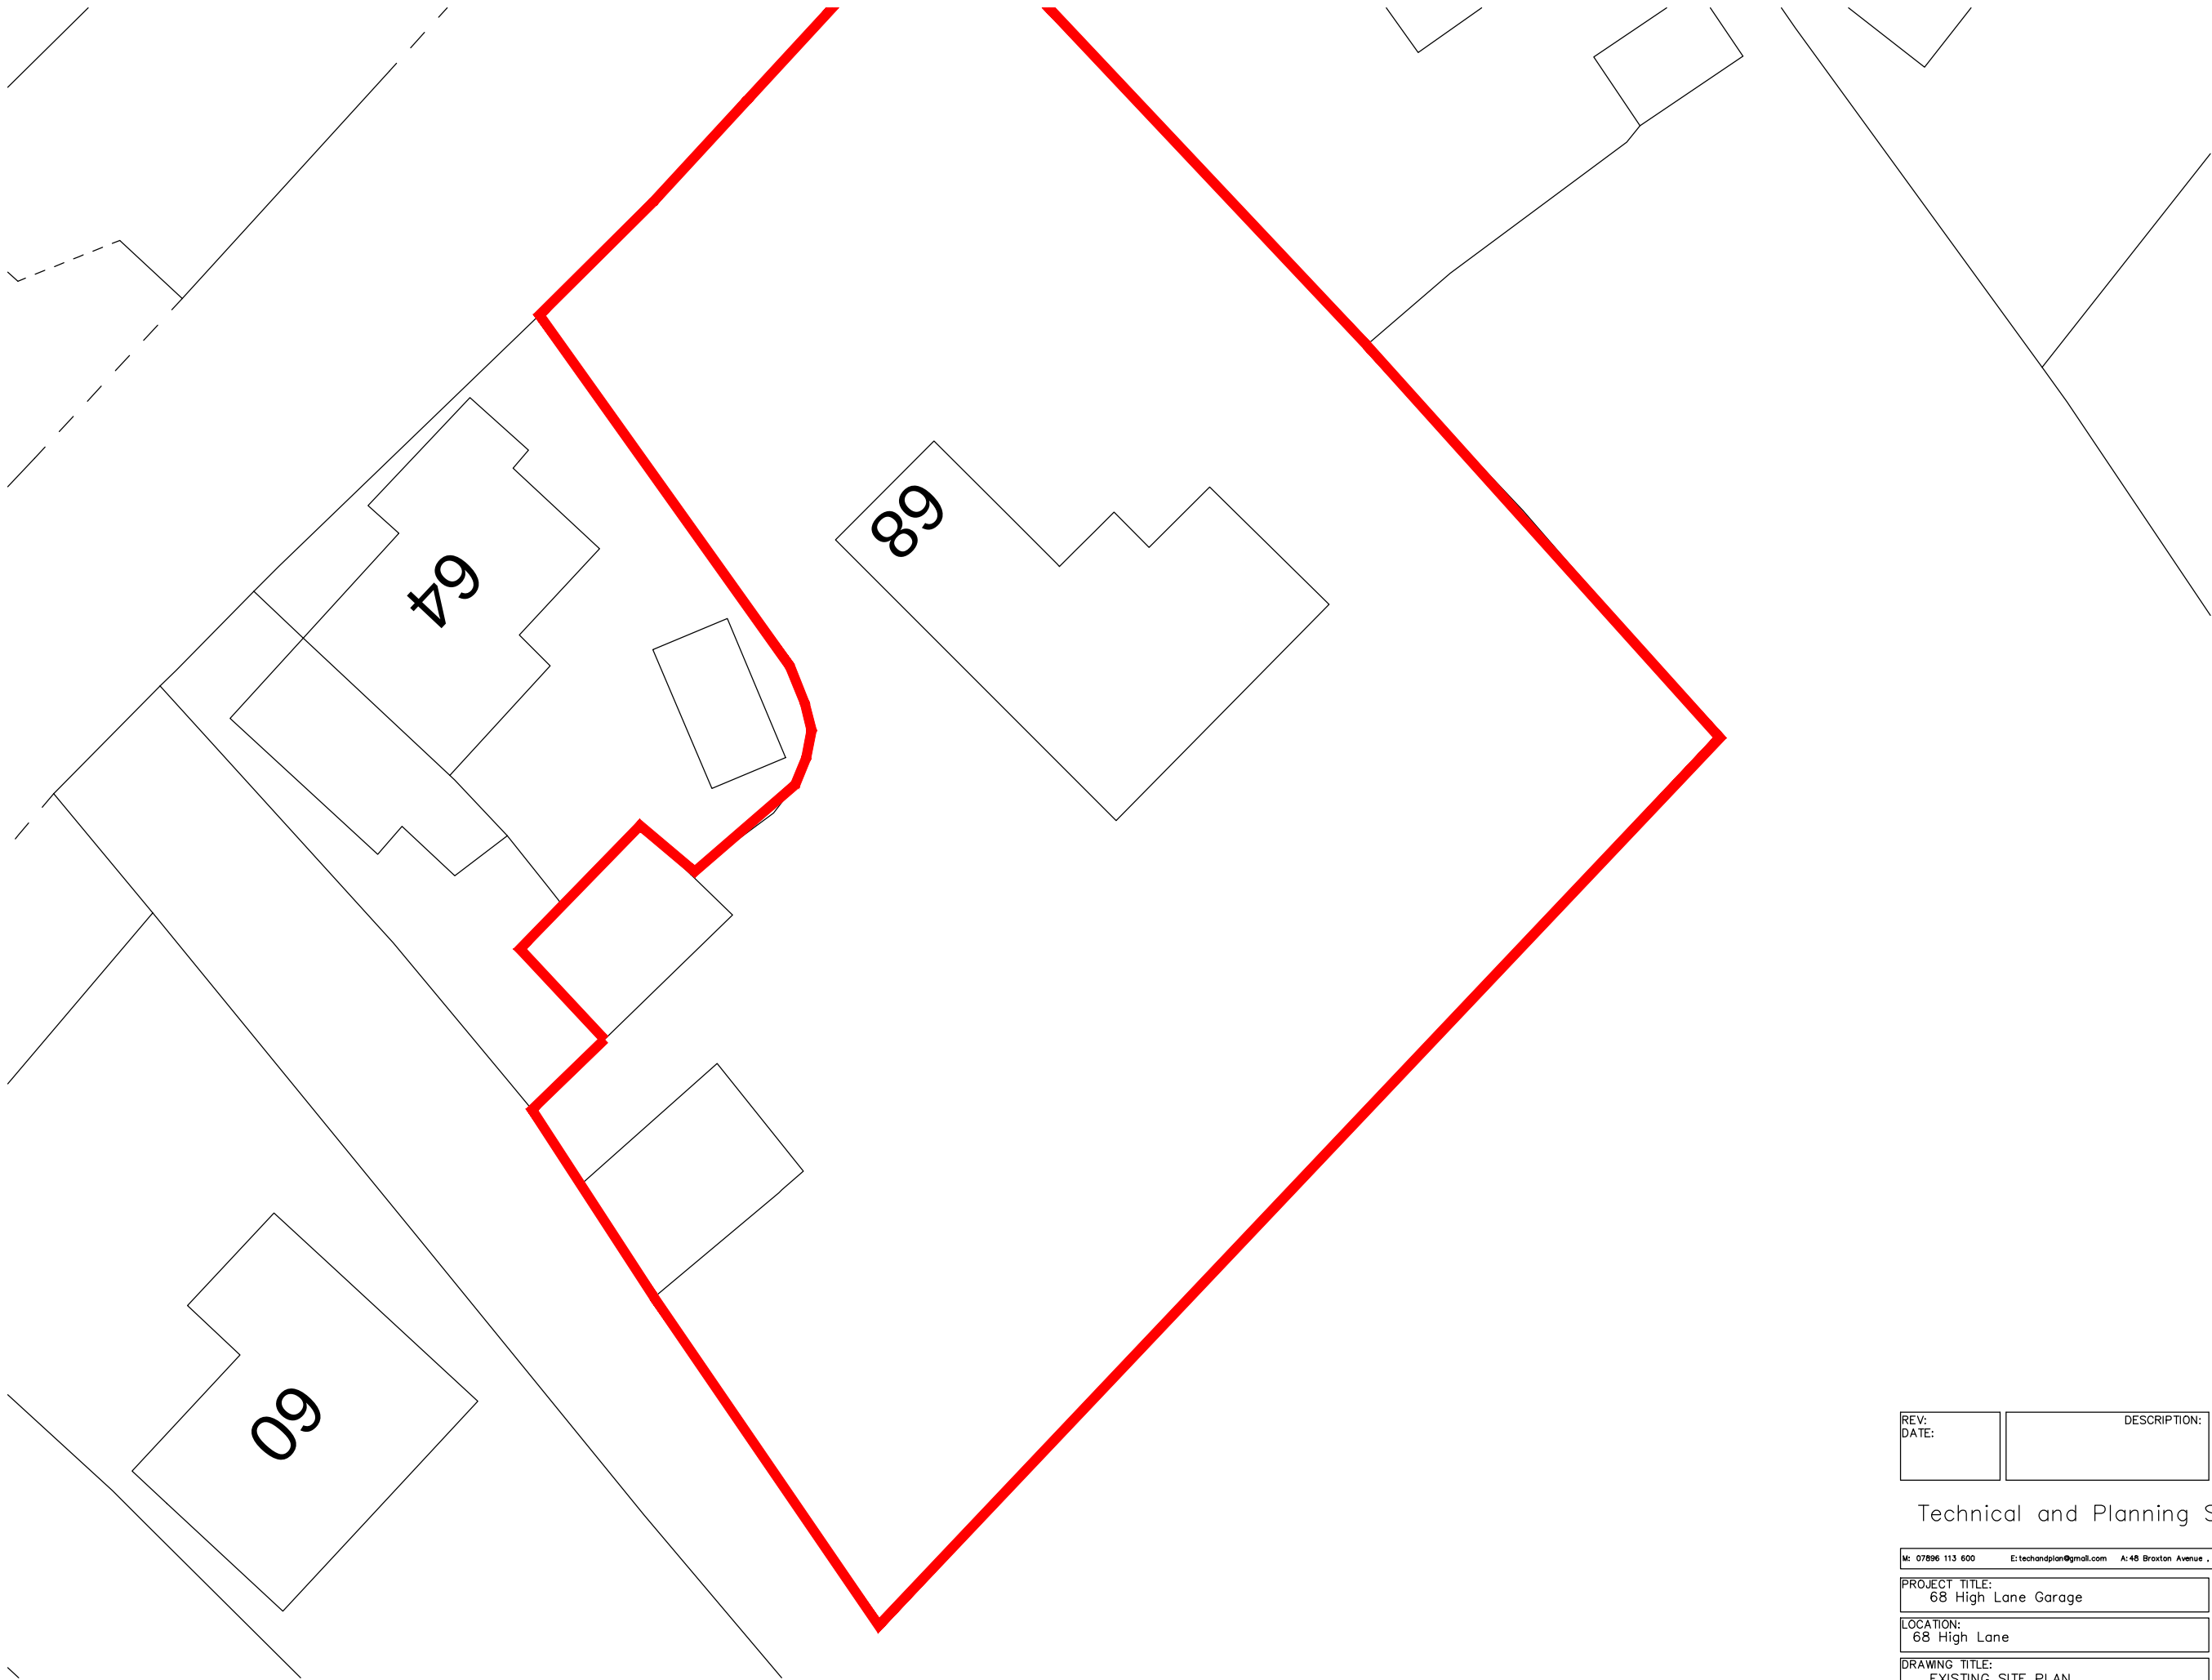

REV: DATE:	DESCRIPTION:	
---------------	--------------	--

Technical and Planning Services

M: 07896 113 600 E: techandplan@gmail.com A: 48 Braxton Avenue , West Kirby, CH48 5JB		
PROJECT TITLE: 68 High Lane Garage	JOB No: P2001	
LOCATION: 68 High Lane	DRAWING No: L(80)001	
DRAWING TITLE: EXISTING SITE PLAN	DRAWN BY: E.P	
SCALE: 1:200 @A3	DATE: 05.21	STATUS: PLAN REVISION: P2

NOTE: IF IN DOUBT CONTACT THE DESIGN TEAM. ALL DIMENSIONS ARE TO BE CHECKED AND CONFIRMED ON SITE