



South Elevation




North Elevation




East Elevation




West Elevation

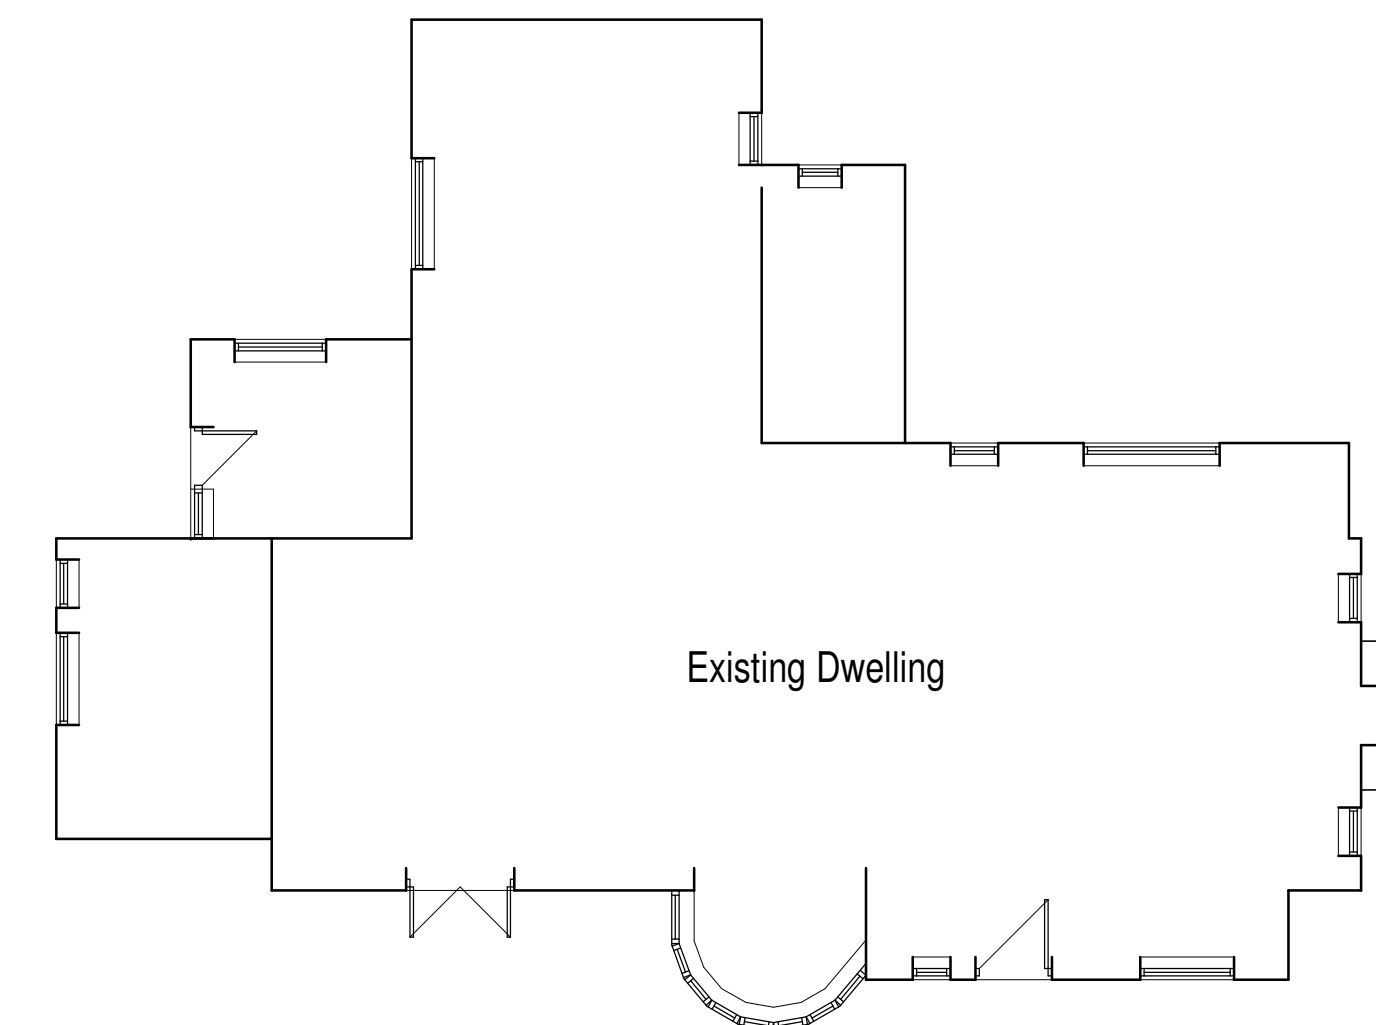

Ground Floor Plan

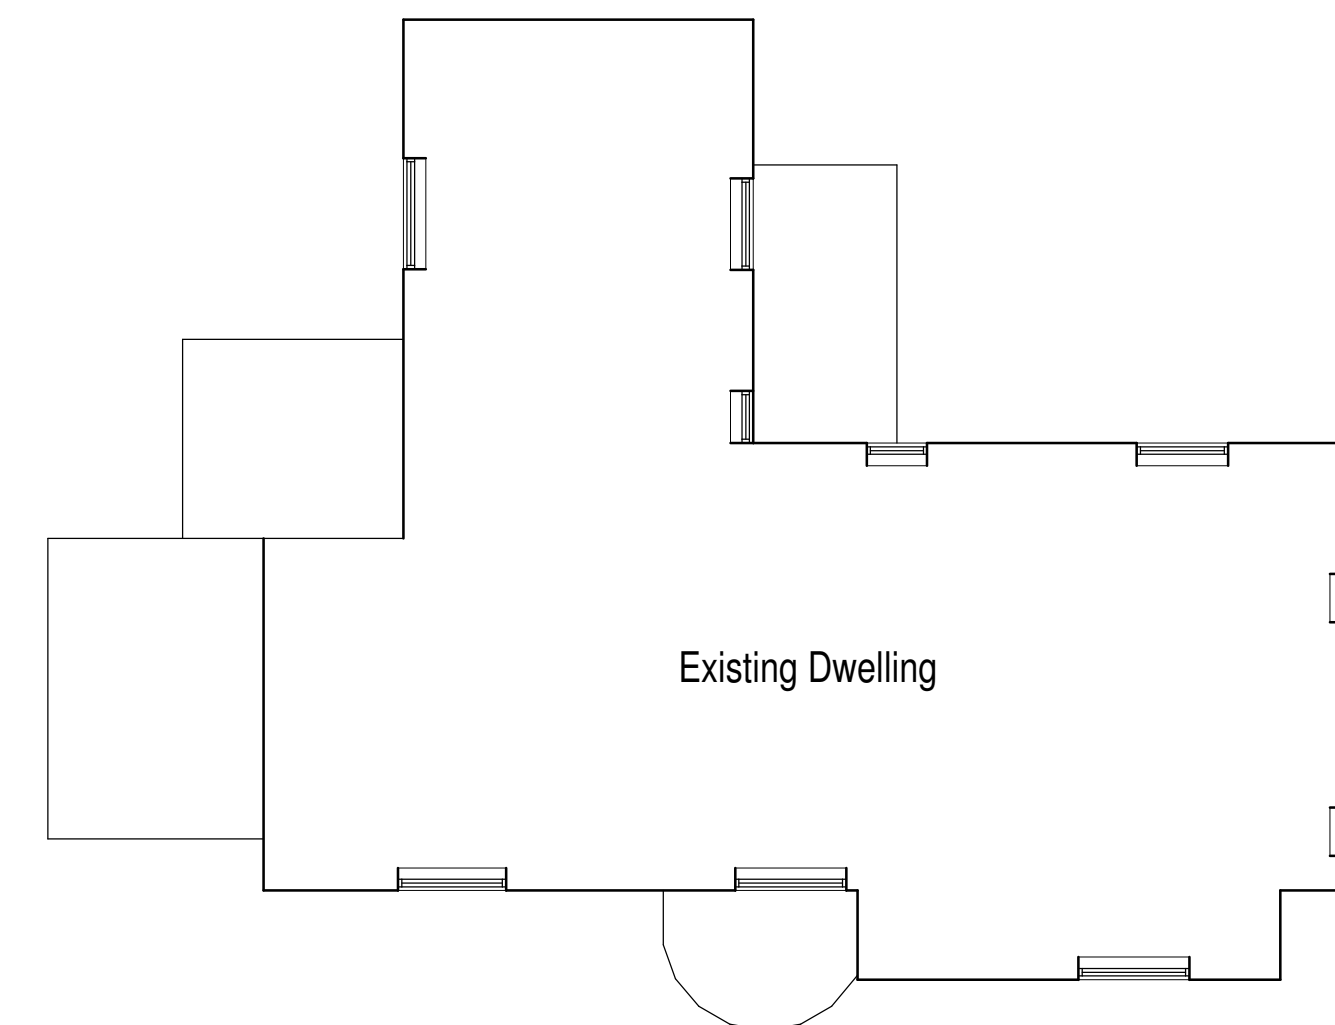

First Floor Plan

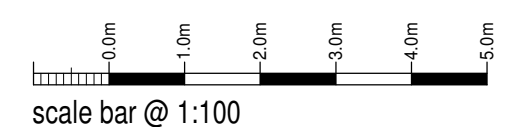

Mr R Skelson

PROPOSED REAR EXTENSION TO
 OLDFIELD,
 BAGFORD,
 LEEK,
 ST13 7ET
 EXISTING CONDITIONS
 FLOOR PLANS + ELEVATIONS
 Date: SEPTEMBER 2020 Sheet: A1 Scale: 1:100
 Dwg No: 2020-2551-01 Rev: - Drawn: RG / NAW



10 Cawdry Buildings, Fountain Street, Leek, ST13 6JP
 Telephone: 01538 386002
 E-mail: info@sammonsltd.co.uk
 Web: www.sammonsltd.co.uk

This drawing is copyright.
 All dimensions must be checked prior to commencement.