



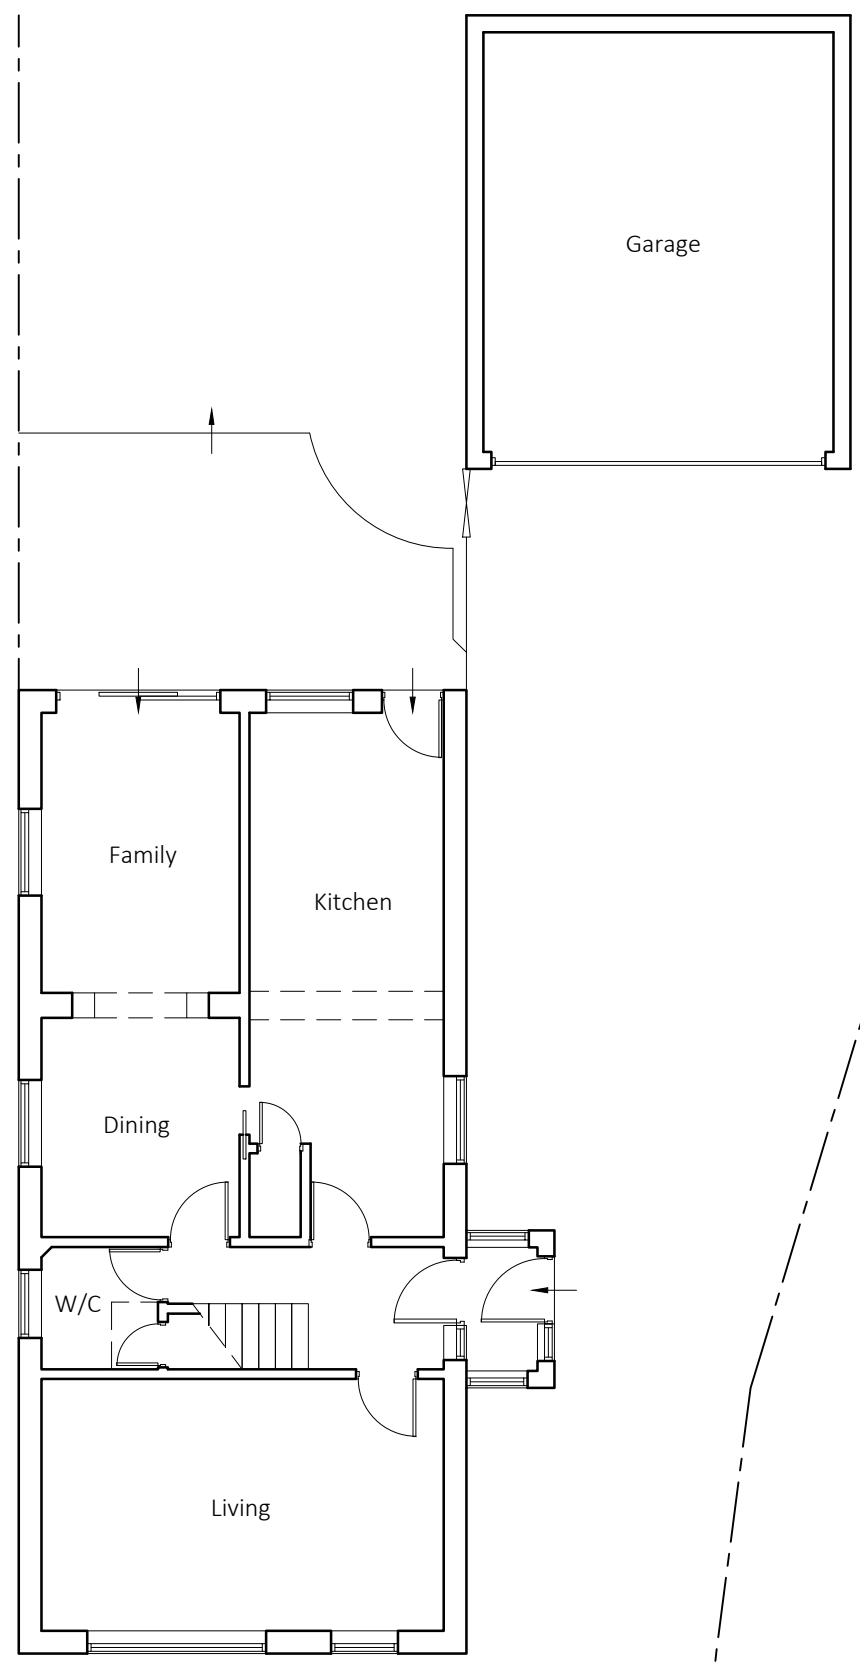

Ground Floor

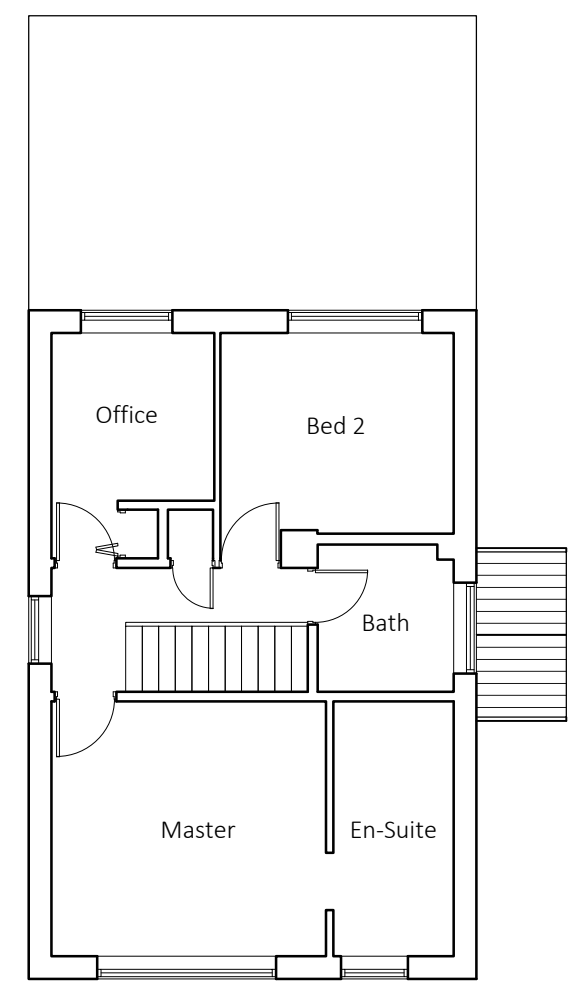

First Floor

NOTES

Metres

01
02
03
04
05

SCALE 1:100

ADDED VALUE ARCHITECTURE

Registered Office:
Added Value Architecture Ltd.
Grosvenor House, 3 Chapel St.
Congleton, CW12 4AB

Company No: 11124740
e. architect@ava-ltd.com
t. 01782 248 524 / 07801 44 03 11
www.ava-ltd.com

23 Rudyard Road
Biddulph
Mr Hyde and Miss Lilley

Floor Plans as Existing

Scale:	1:100 @A3	
Date:	February 2021	
Ref:	210106(EX)002	revision -