

MR E W TALBOT
CALTON MOOR HOUSE
CALTON MOOR, SWINSCOE
DE6 2BU

EXISTING ELEVATIONS


scale 1:50 date 09/2020
drg no ajt.2BU.20/2

GENERAL NOTES:
EXTERNAL WALLS: RENDER REMOVED 1997 AND STONE REPAINTED, COARSE, SQUARED LIMESTONE WITH ASHLAR QUOINS AND DRESSINGS, ROUGHCAST.
ROOF - PLAIN CLAY TILES, RED/BLUE.
DOORS & WINDOWS - HARDWOOD, PAINTED WHITE, SLIDING SASH TO WINDOWS (INSTALLED 2016).
RAINFALL CUTTERS & DOWNPIPES - BLACK UPVC.


DRY STONE BOUNDARY WALLS
RENDER WHITE

CELLAR - TWO VAULTED CELLS
SOLID FLOOR ABOVE...
TWO ACCESS TUNNELS
CELLAR - TIMBER SUSPENDED FLOOR ABOVE.


FRONT ELEVATION _ EAST

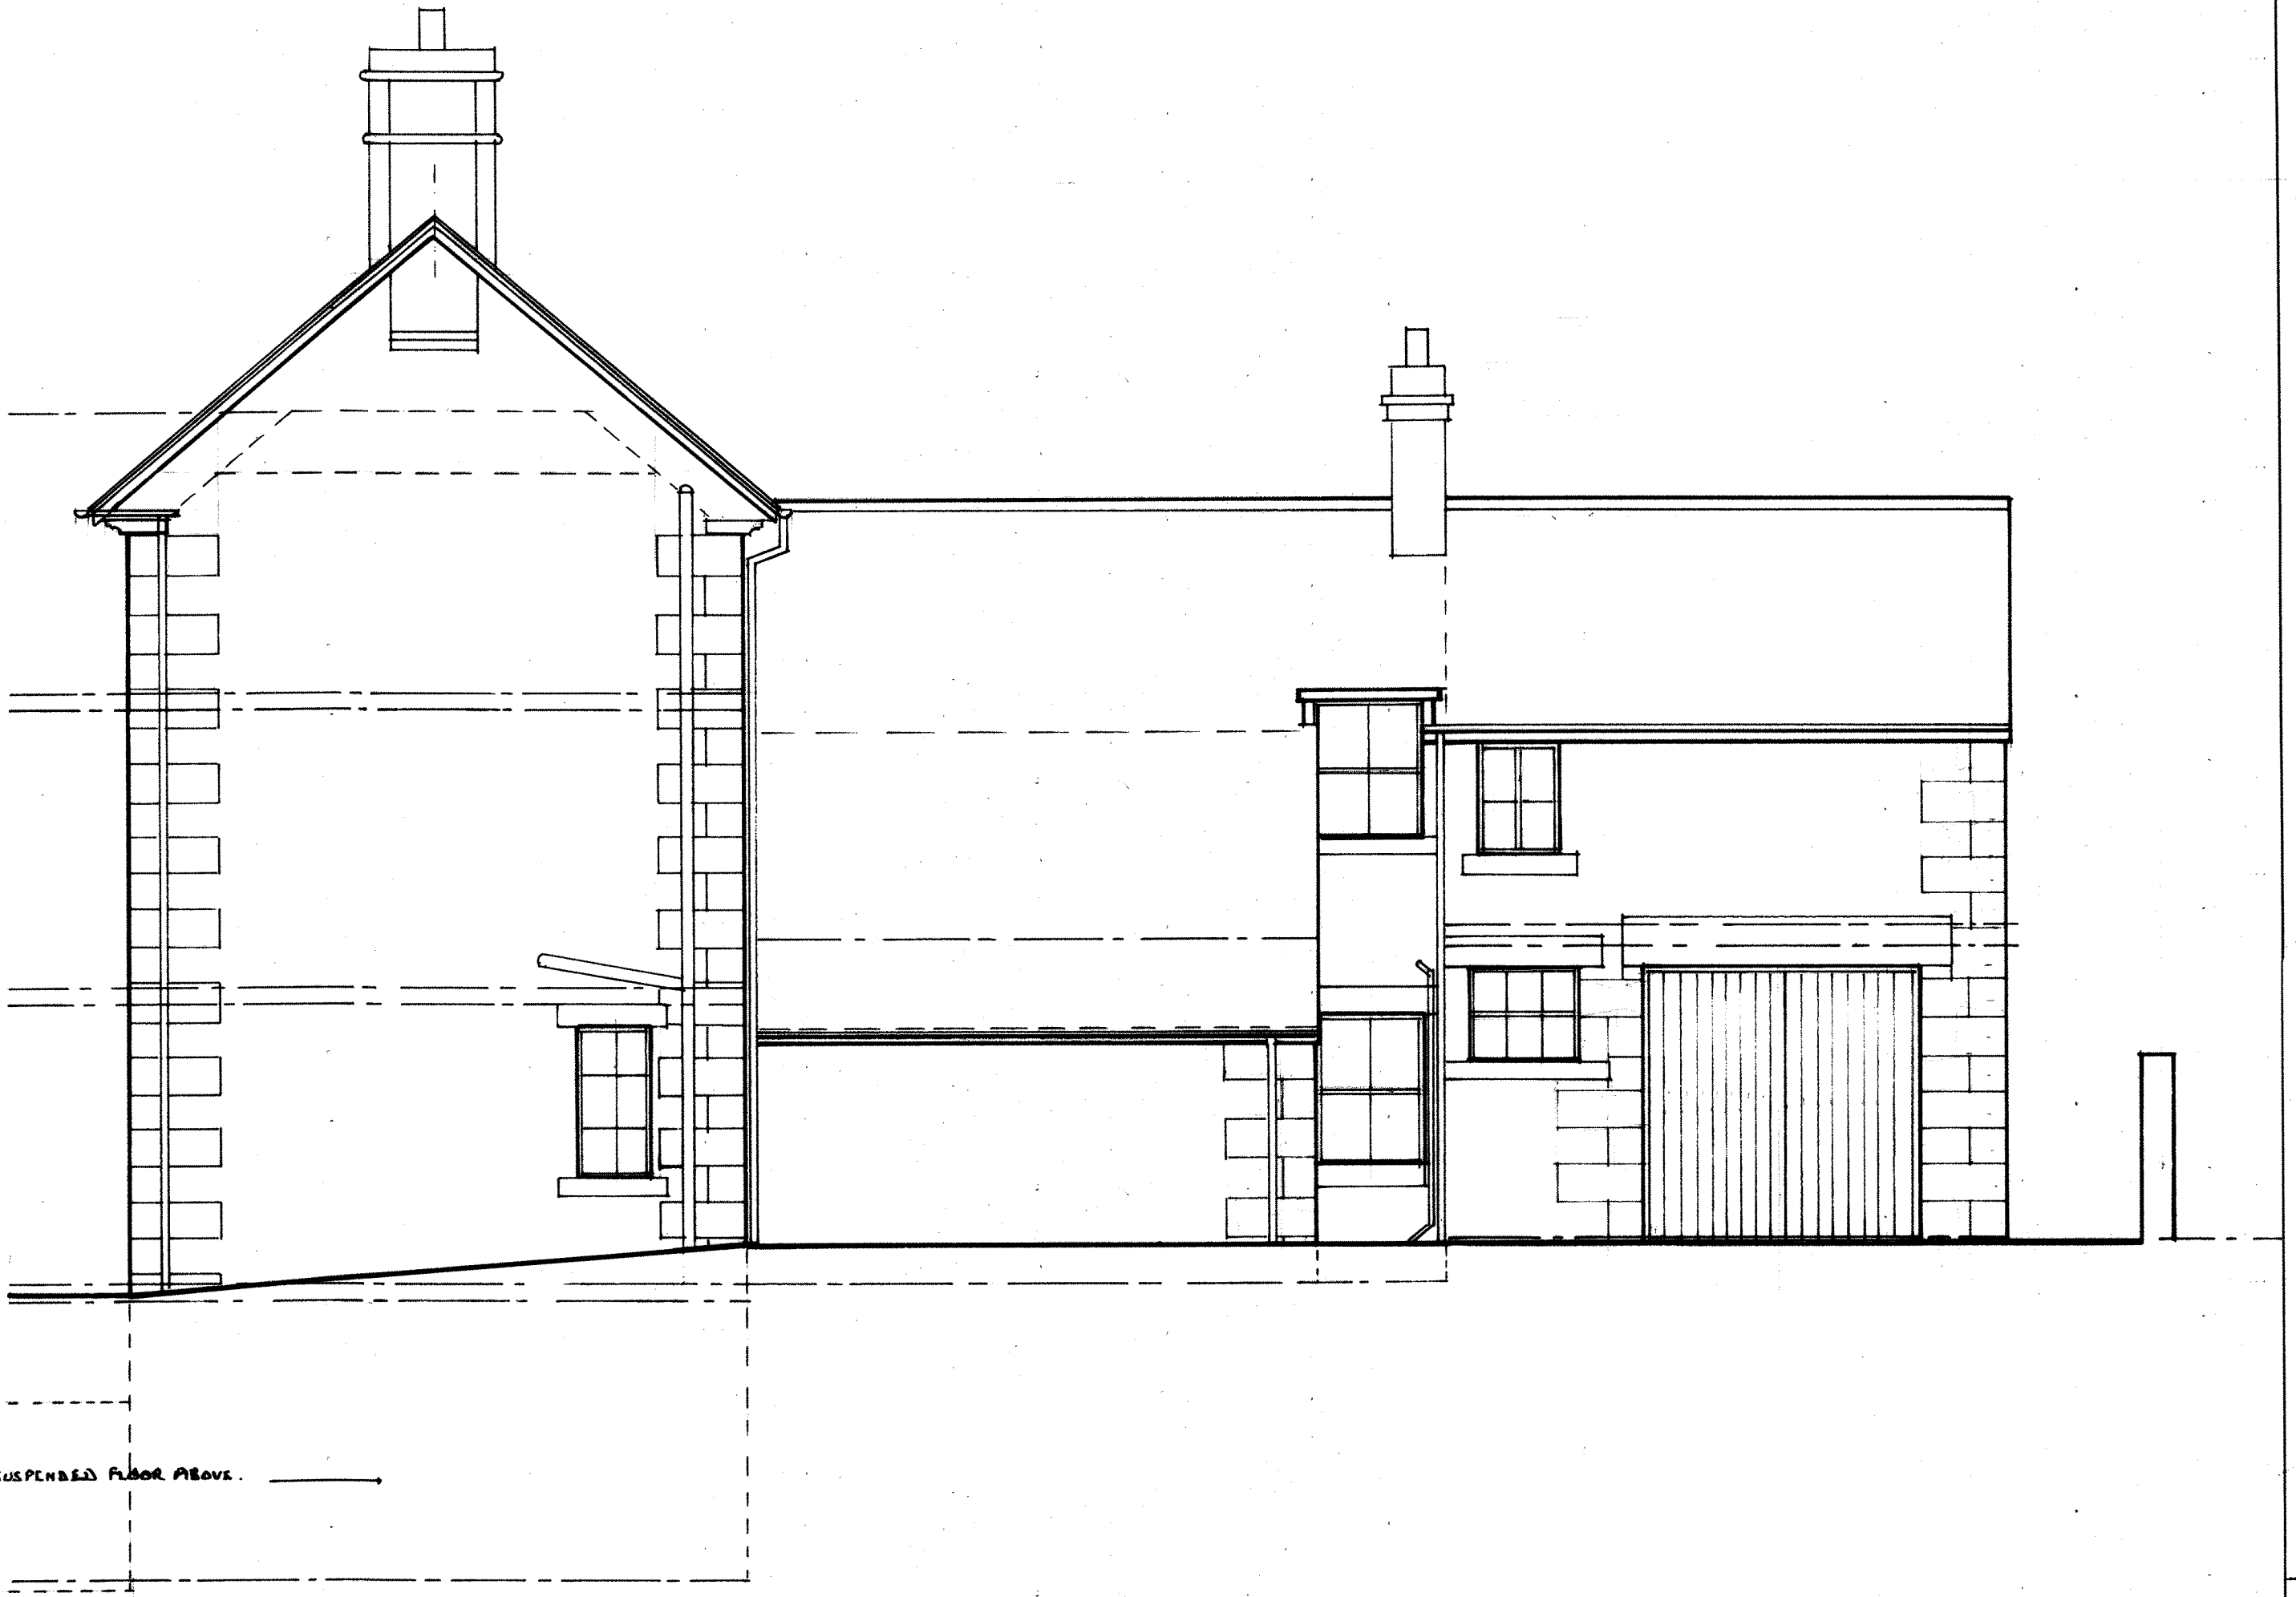

SIDE ELEVATION _ NORTH

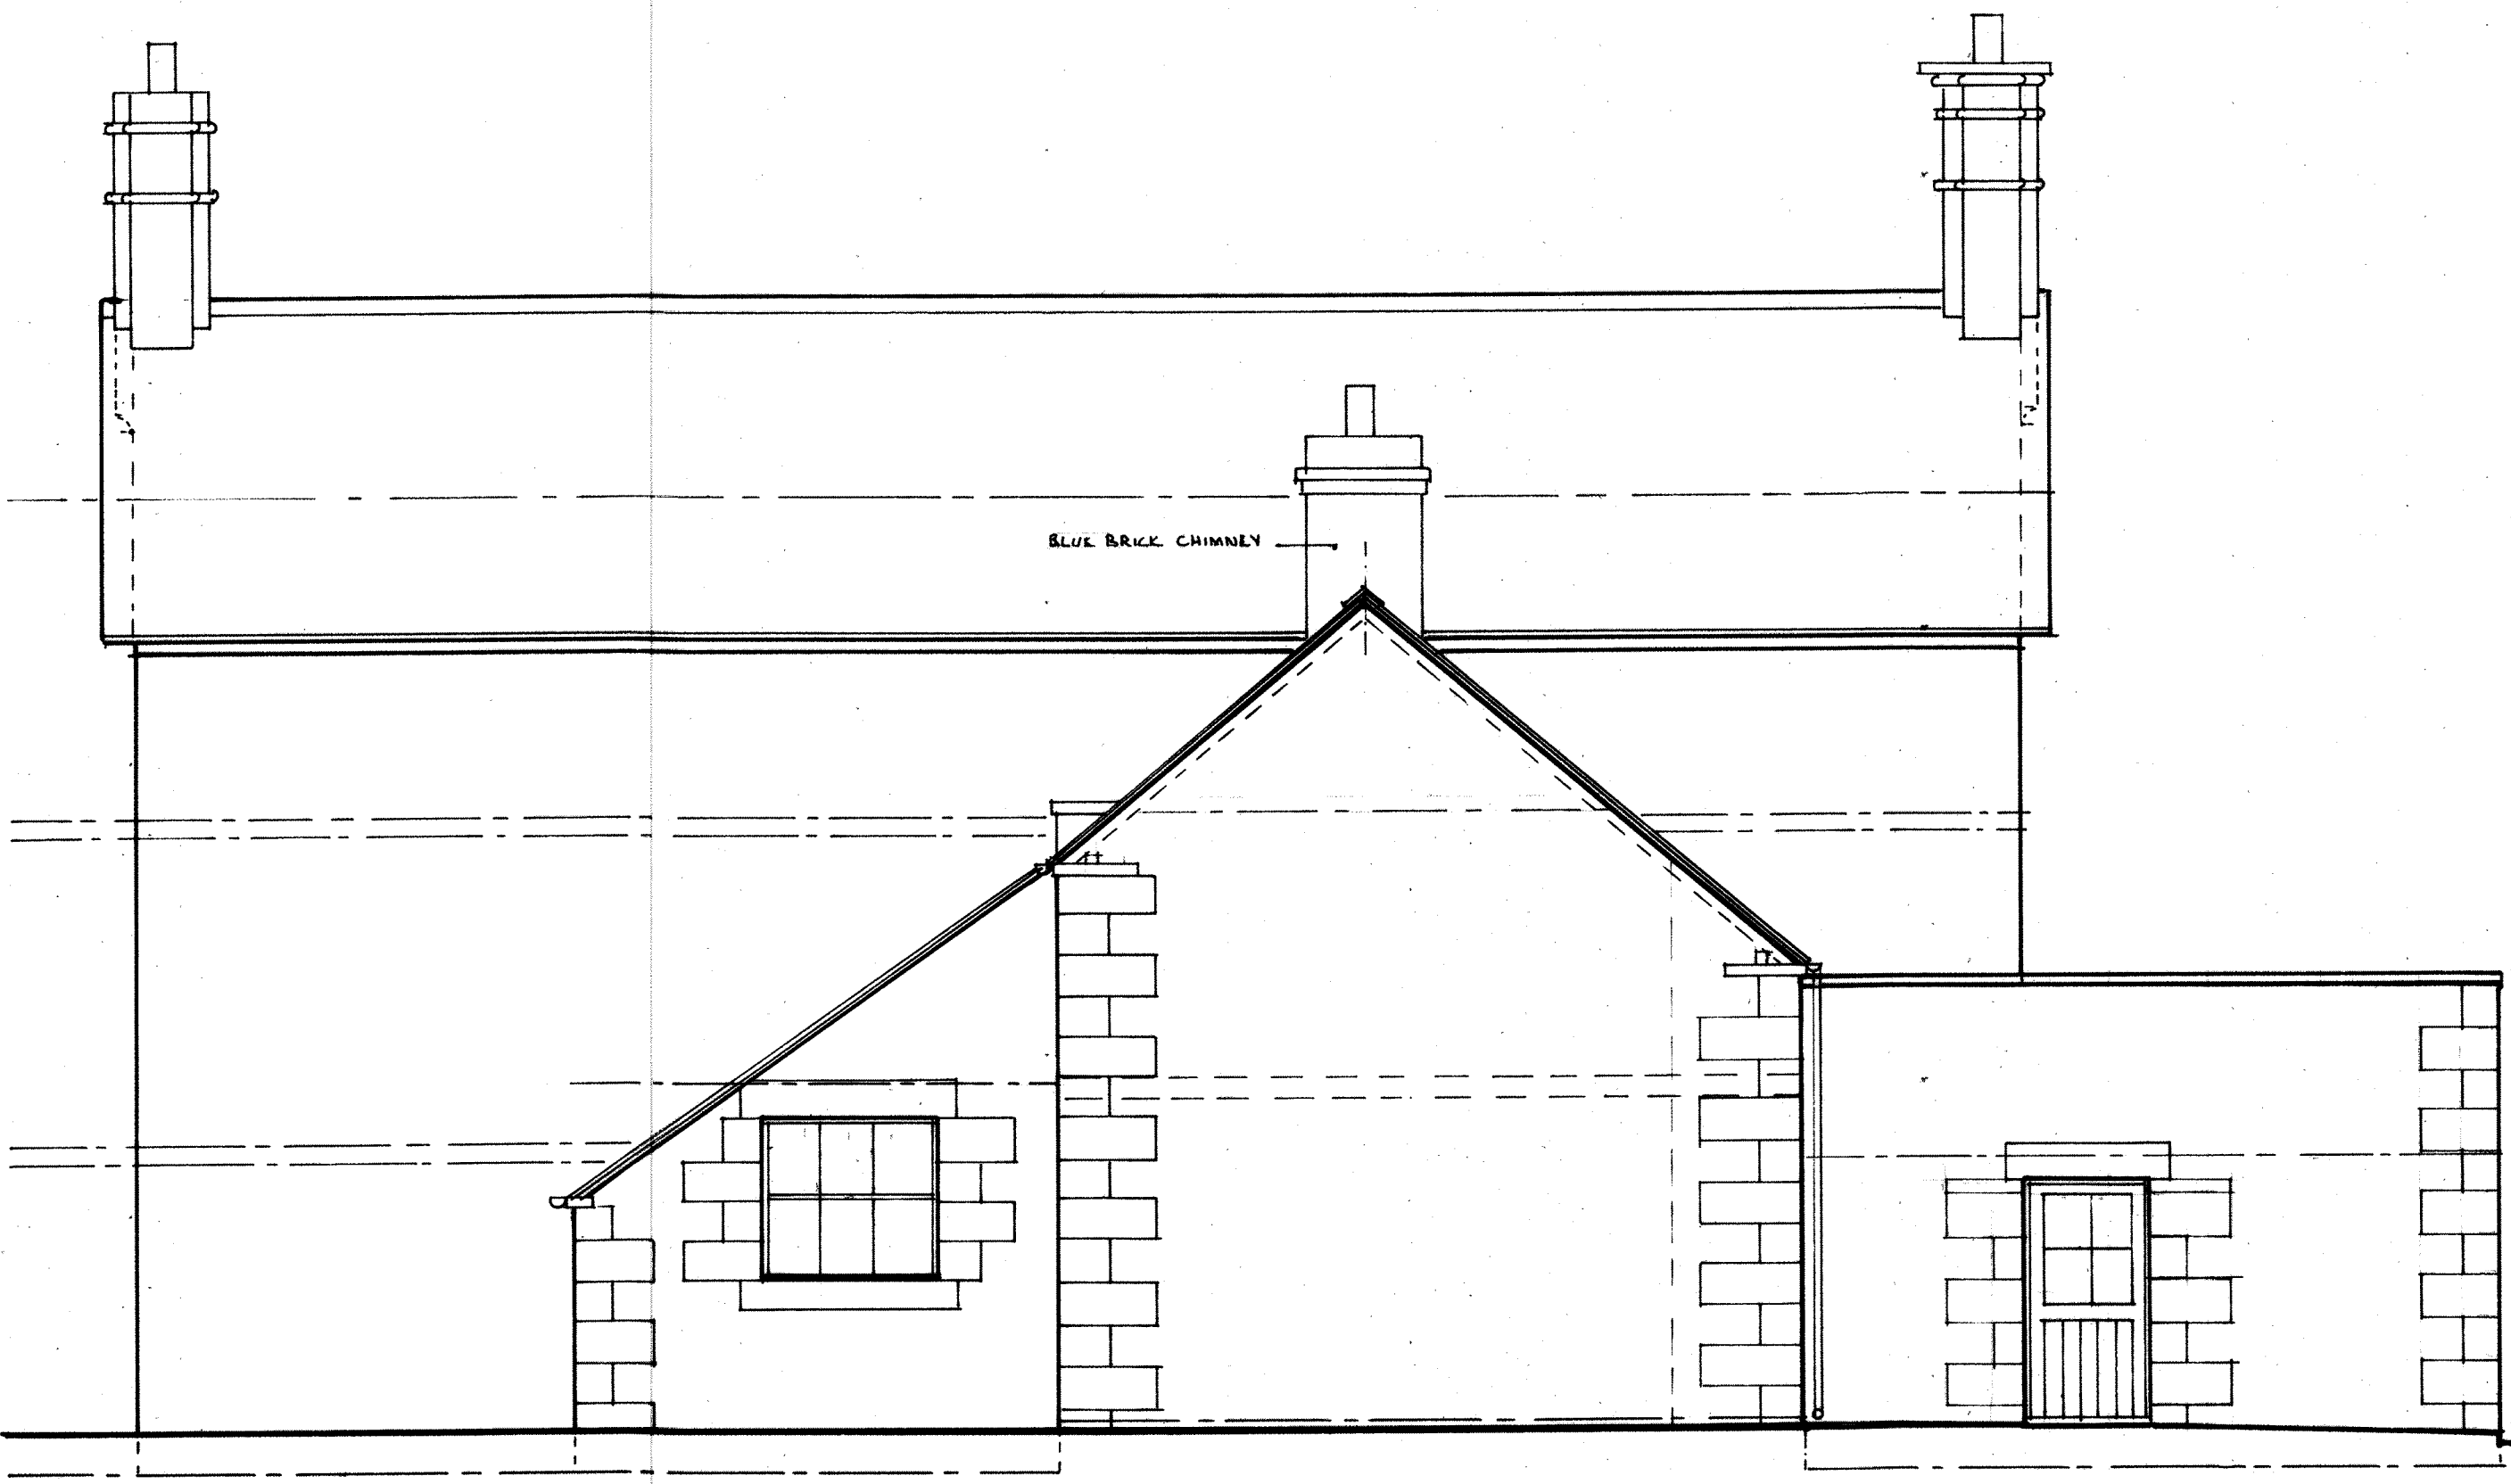

REAR ELEVATION _ WEST

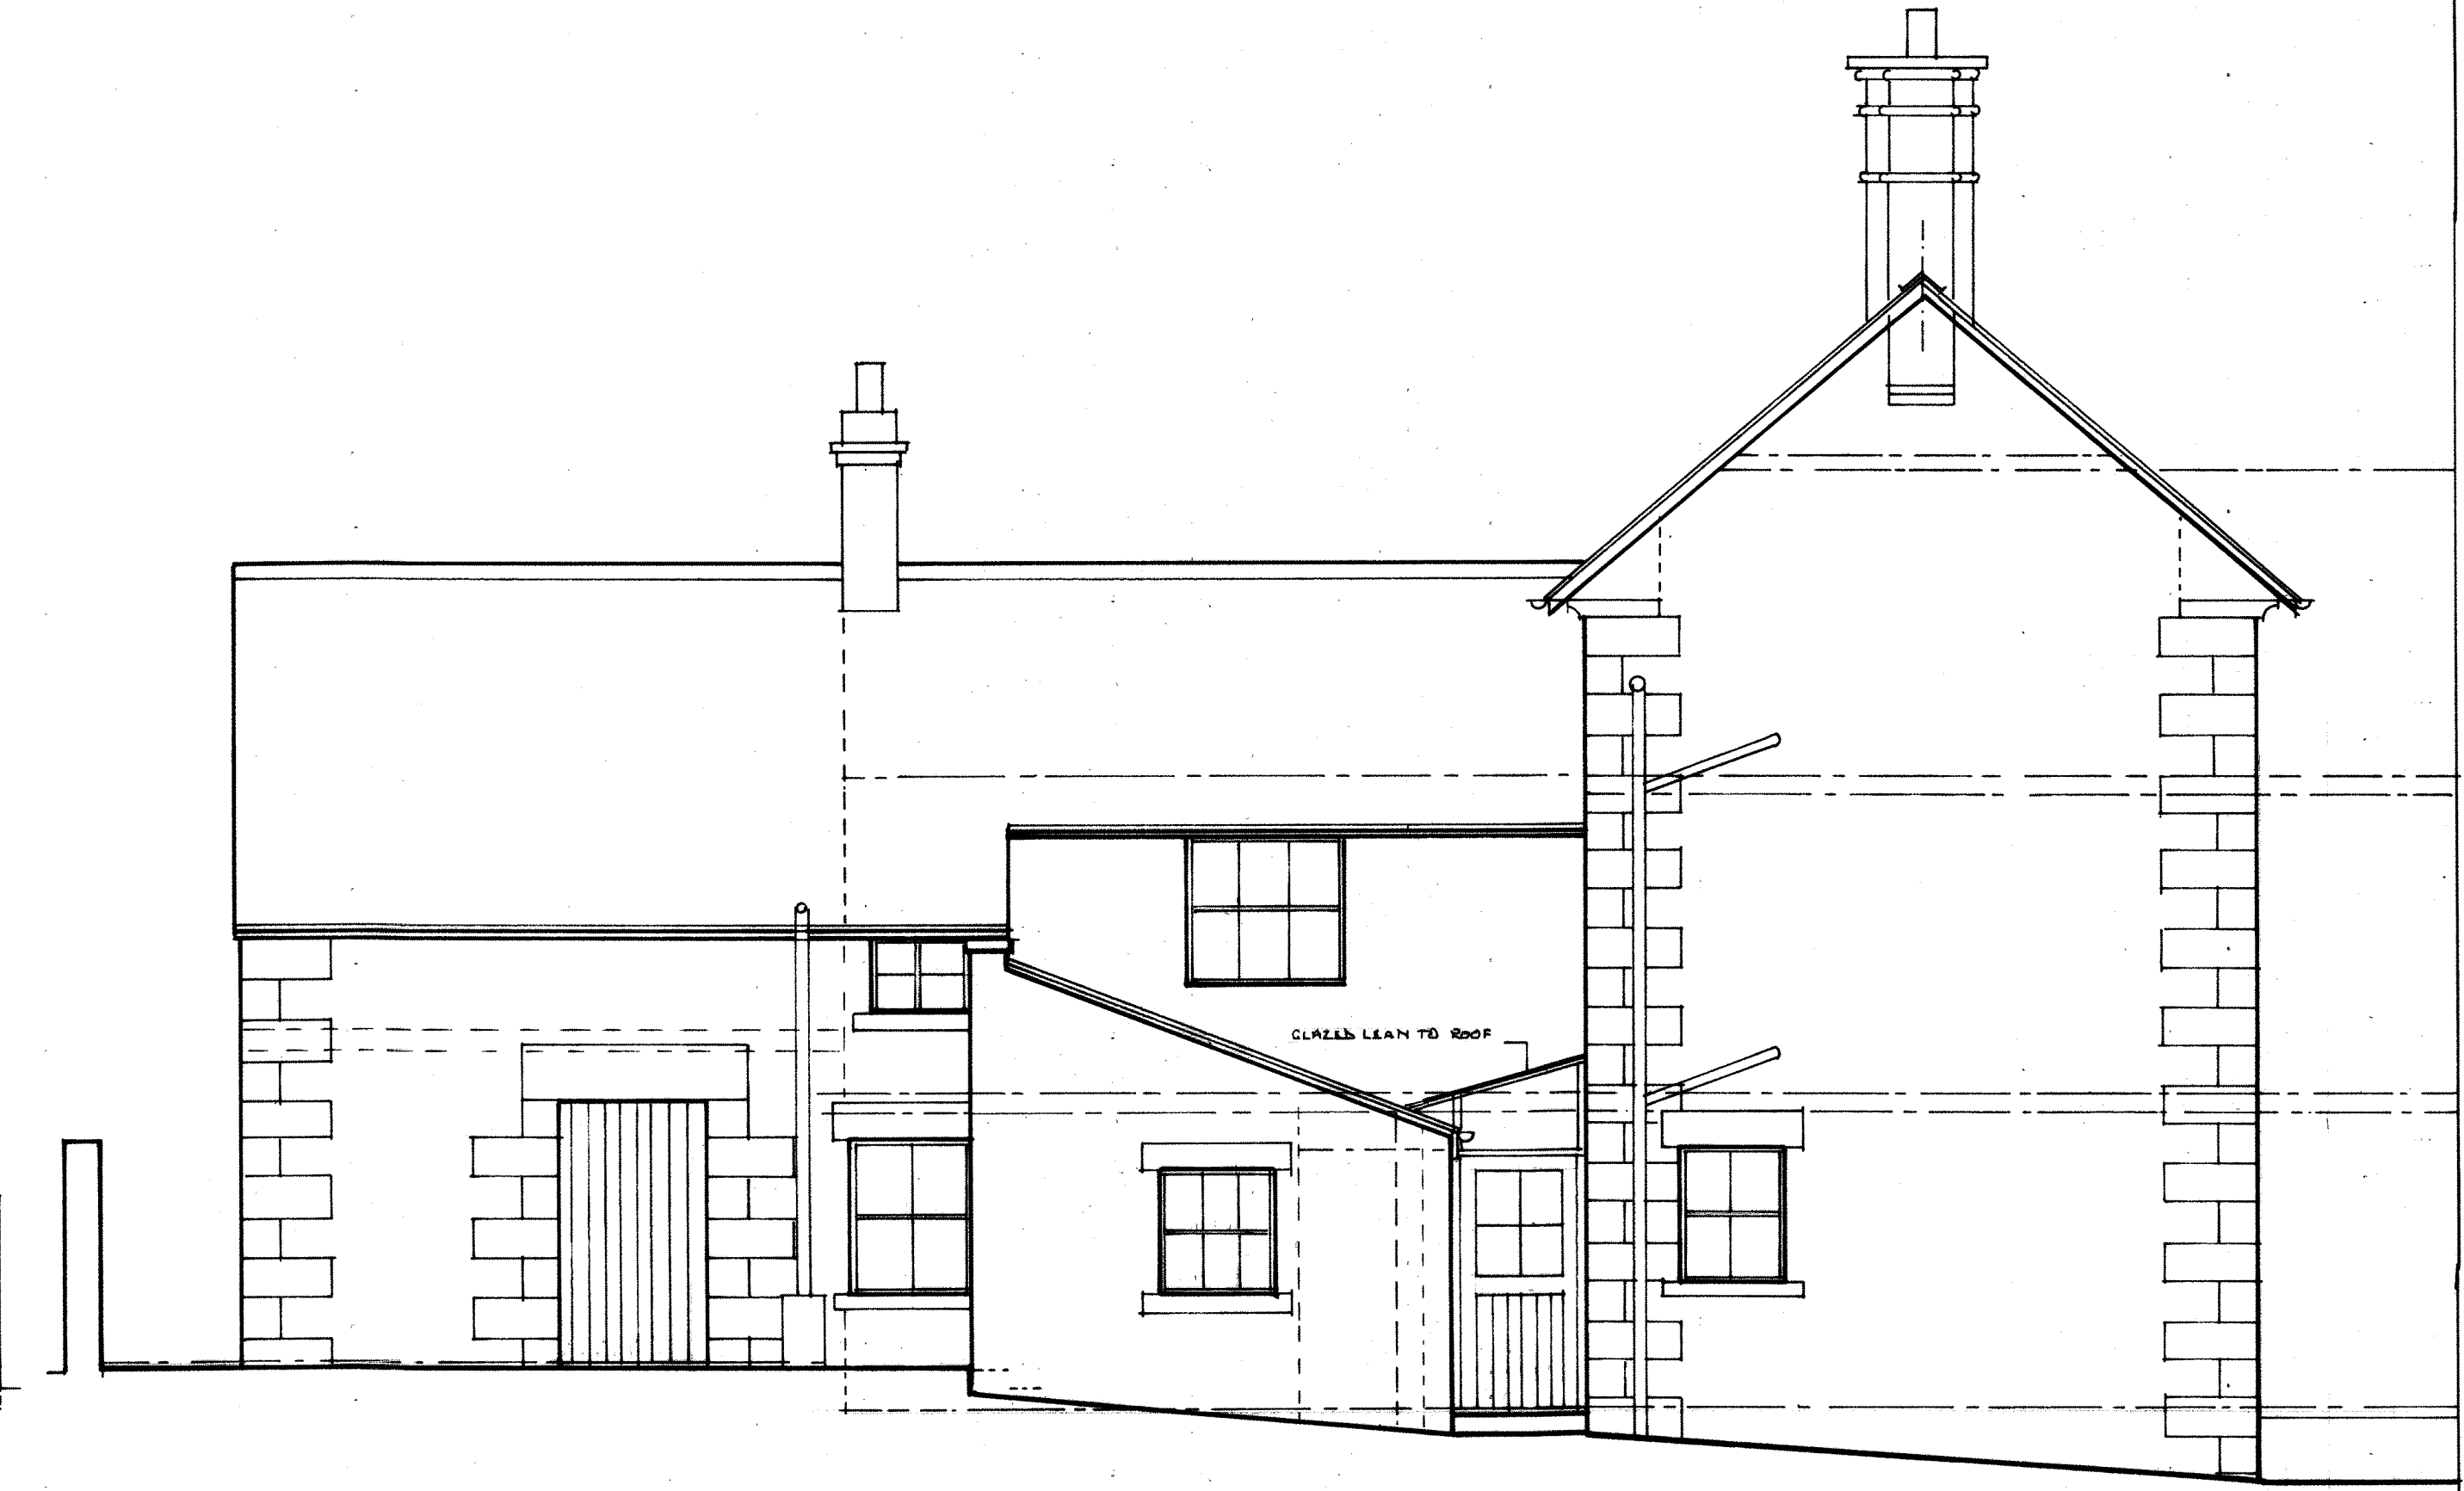

SIDE ELEVATION _ SOUTH