

MR E W TALBOT
CALTONMOOR HOUSE
CALTON MOOR. SWINSCOE
DE6 2BU


Proposed Elevations showing
changes to Utility and Garage
located at rear of Main House

scale 1:50 date 01/2021
drg. no. ajt. 2BU. 21/4


GENERAL NOTES:
EXTERNAL WALLS - RENDER REMOVED 1997 AND STONE
REPOINTED. COARSE, SQUARED LIMESTONE WITH
ASHLAR QUOINS AND DRESSINGS. ROUGHCAST.
ROOF - PLAIN CLAY TILES. RED/BUE.
DOORS & WINDOWS - HARDWOOD. PAINTED WHITE,
SLIDING SASH TO WINDOWS (INSTALLED 2014).
RAINFALL GUTTERS & DOWNPIPES - BLACK UPVC.




FRONT ELEVATION - EAST

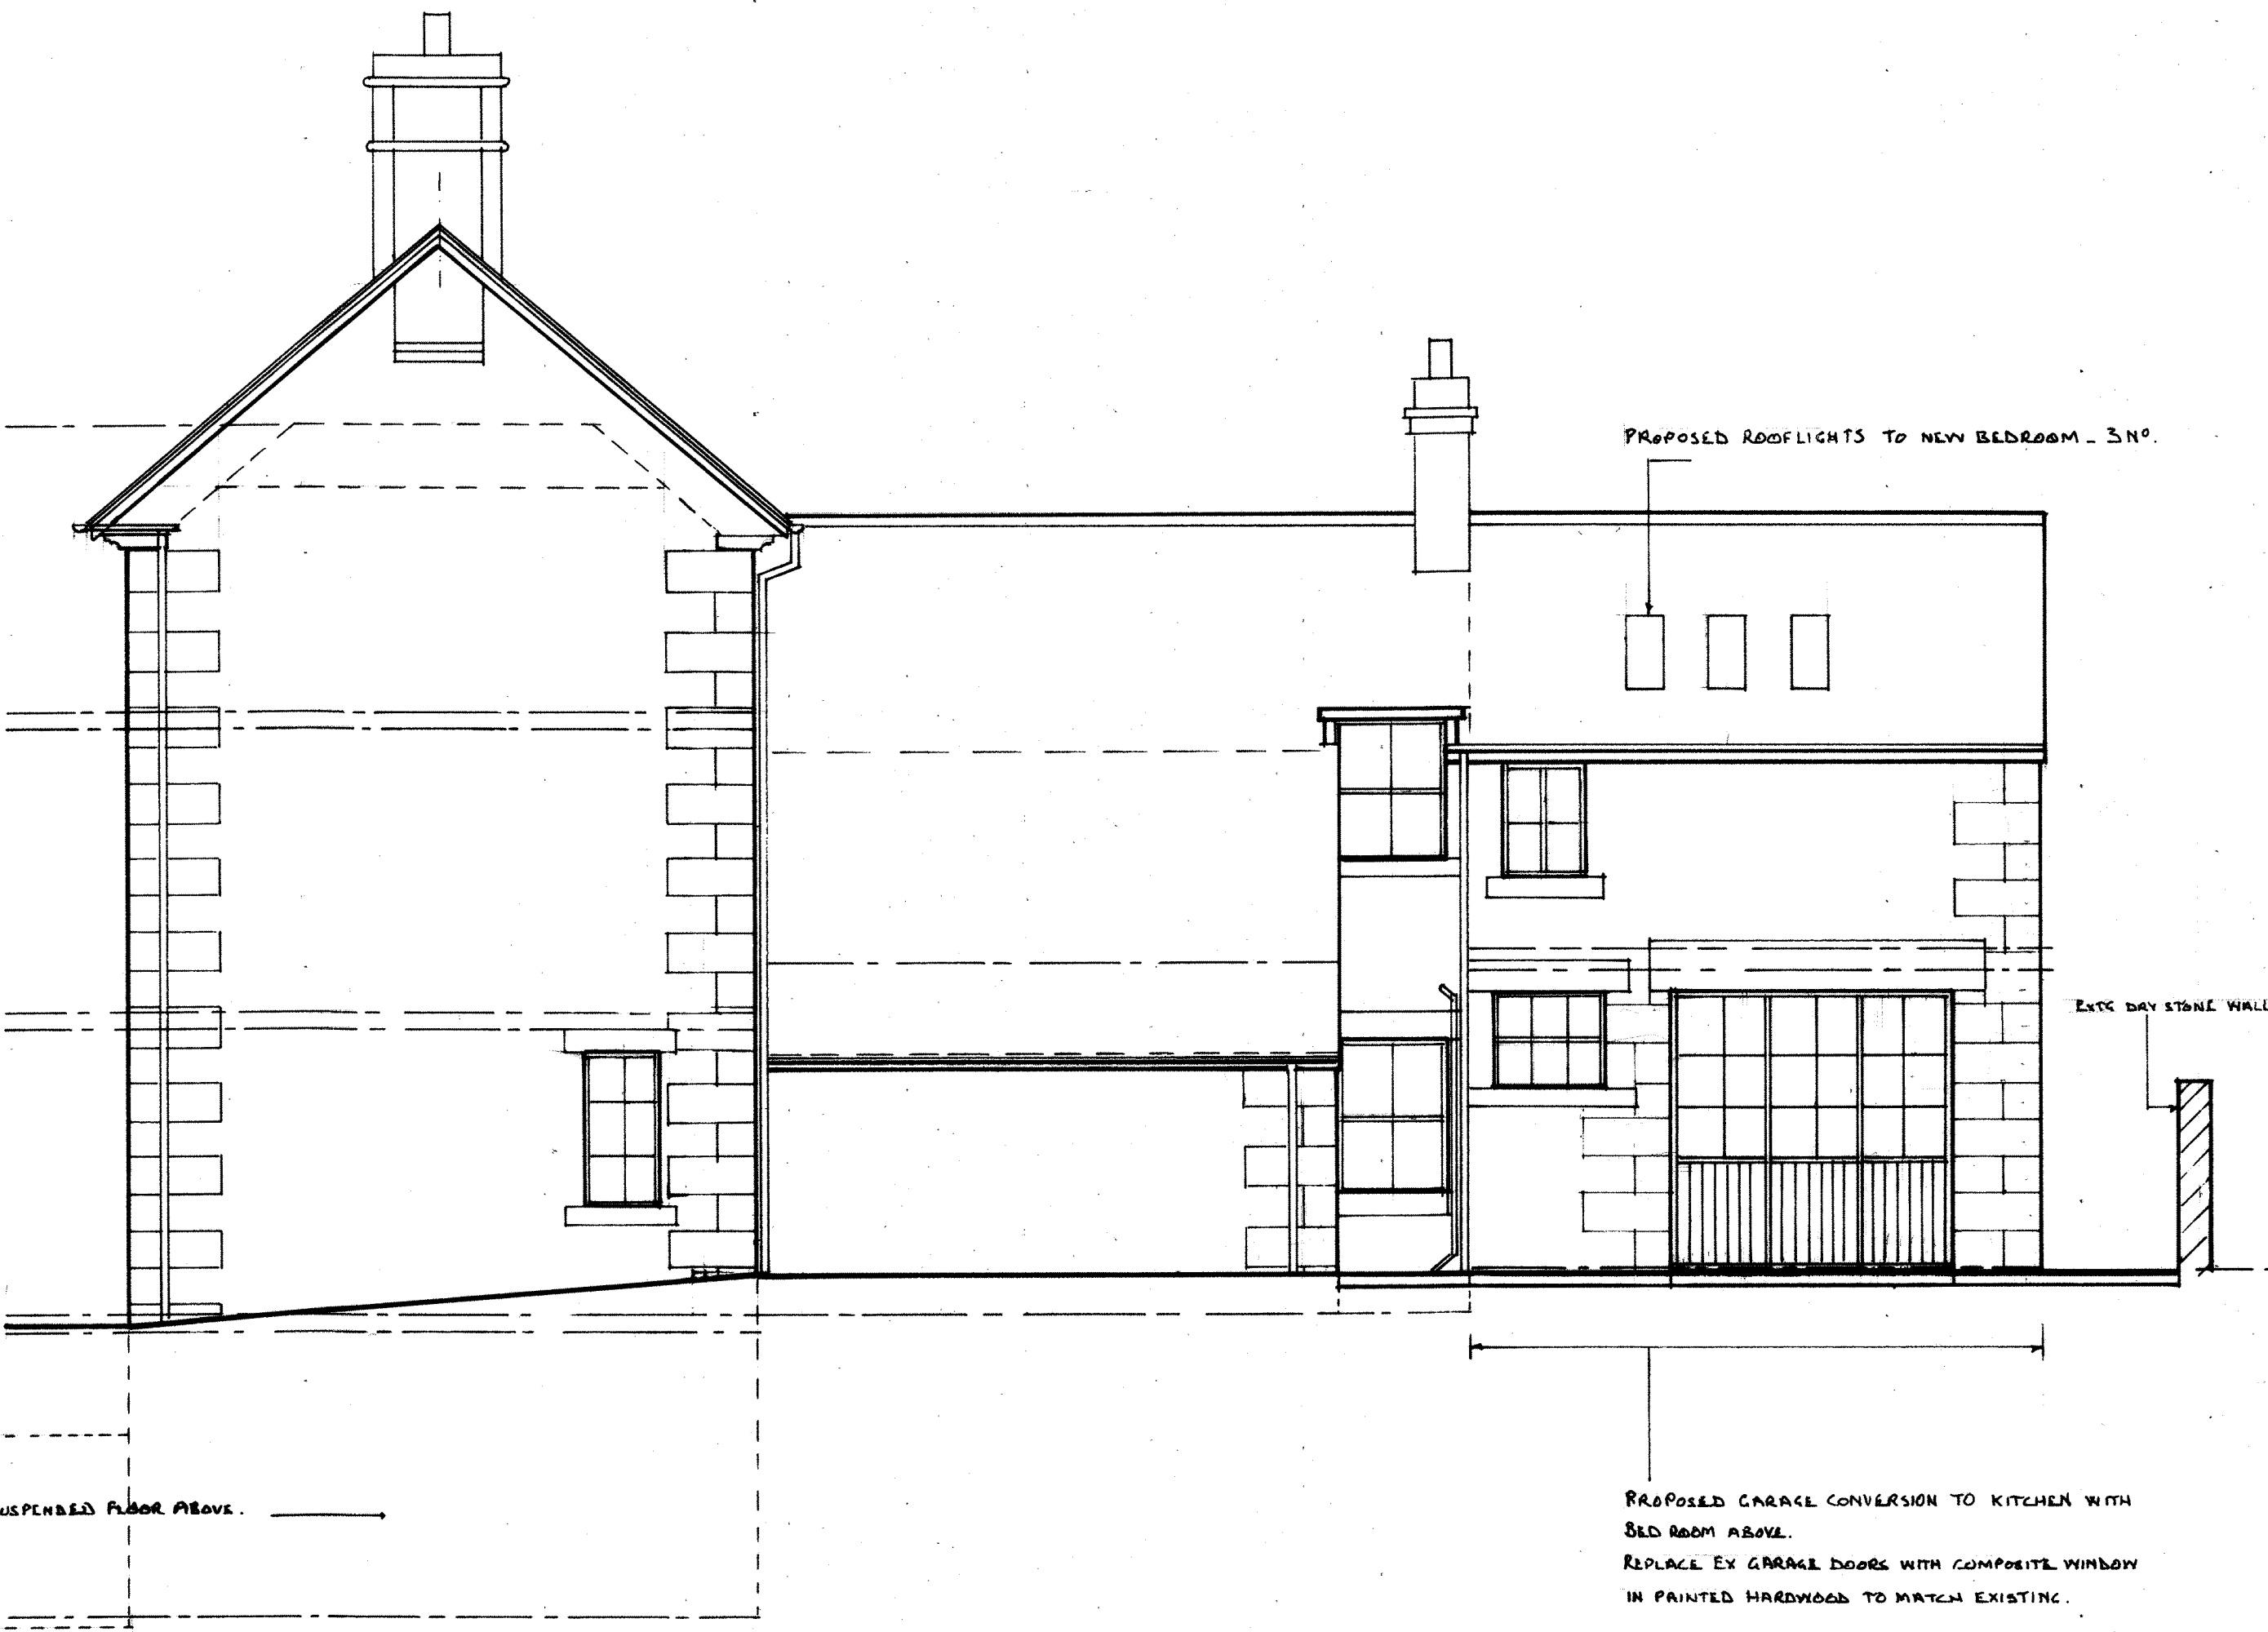

SIDE ELEVATION - NORTH

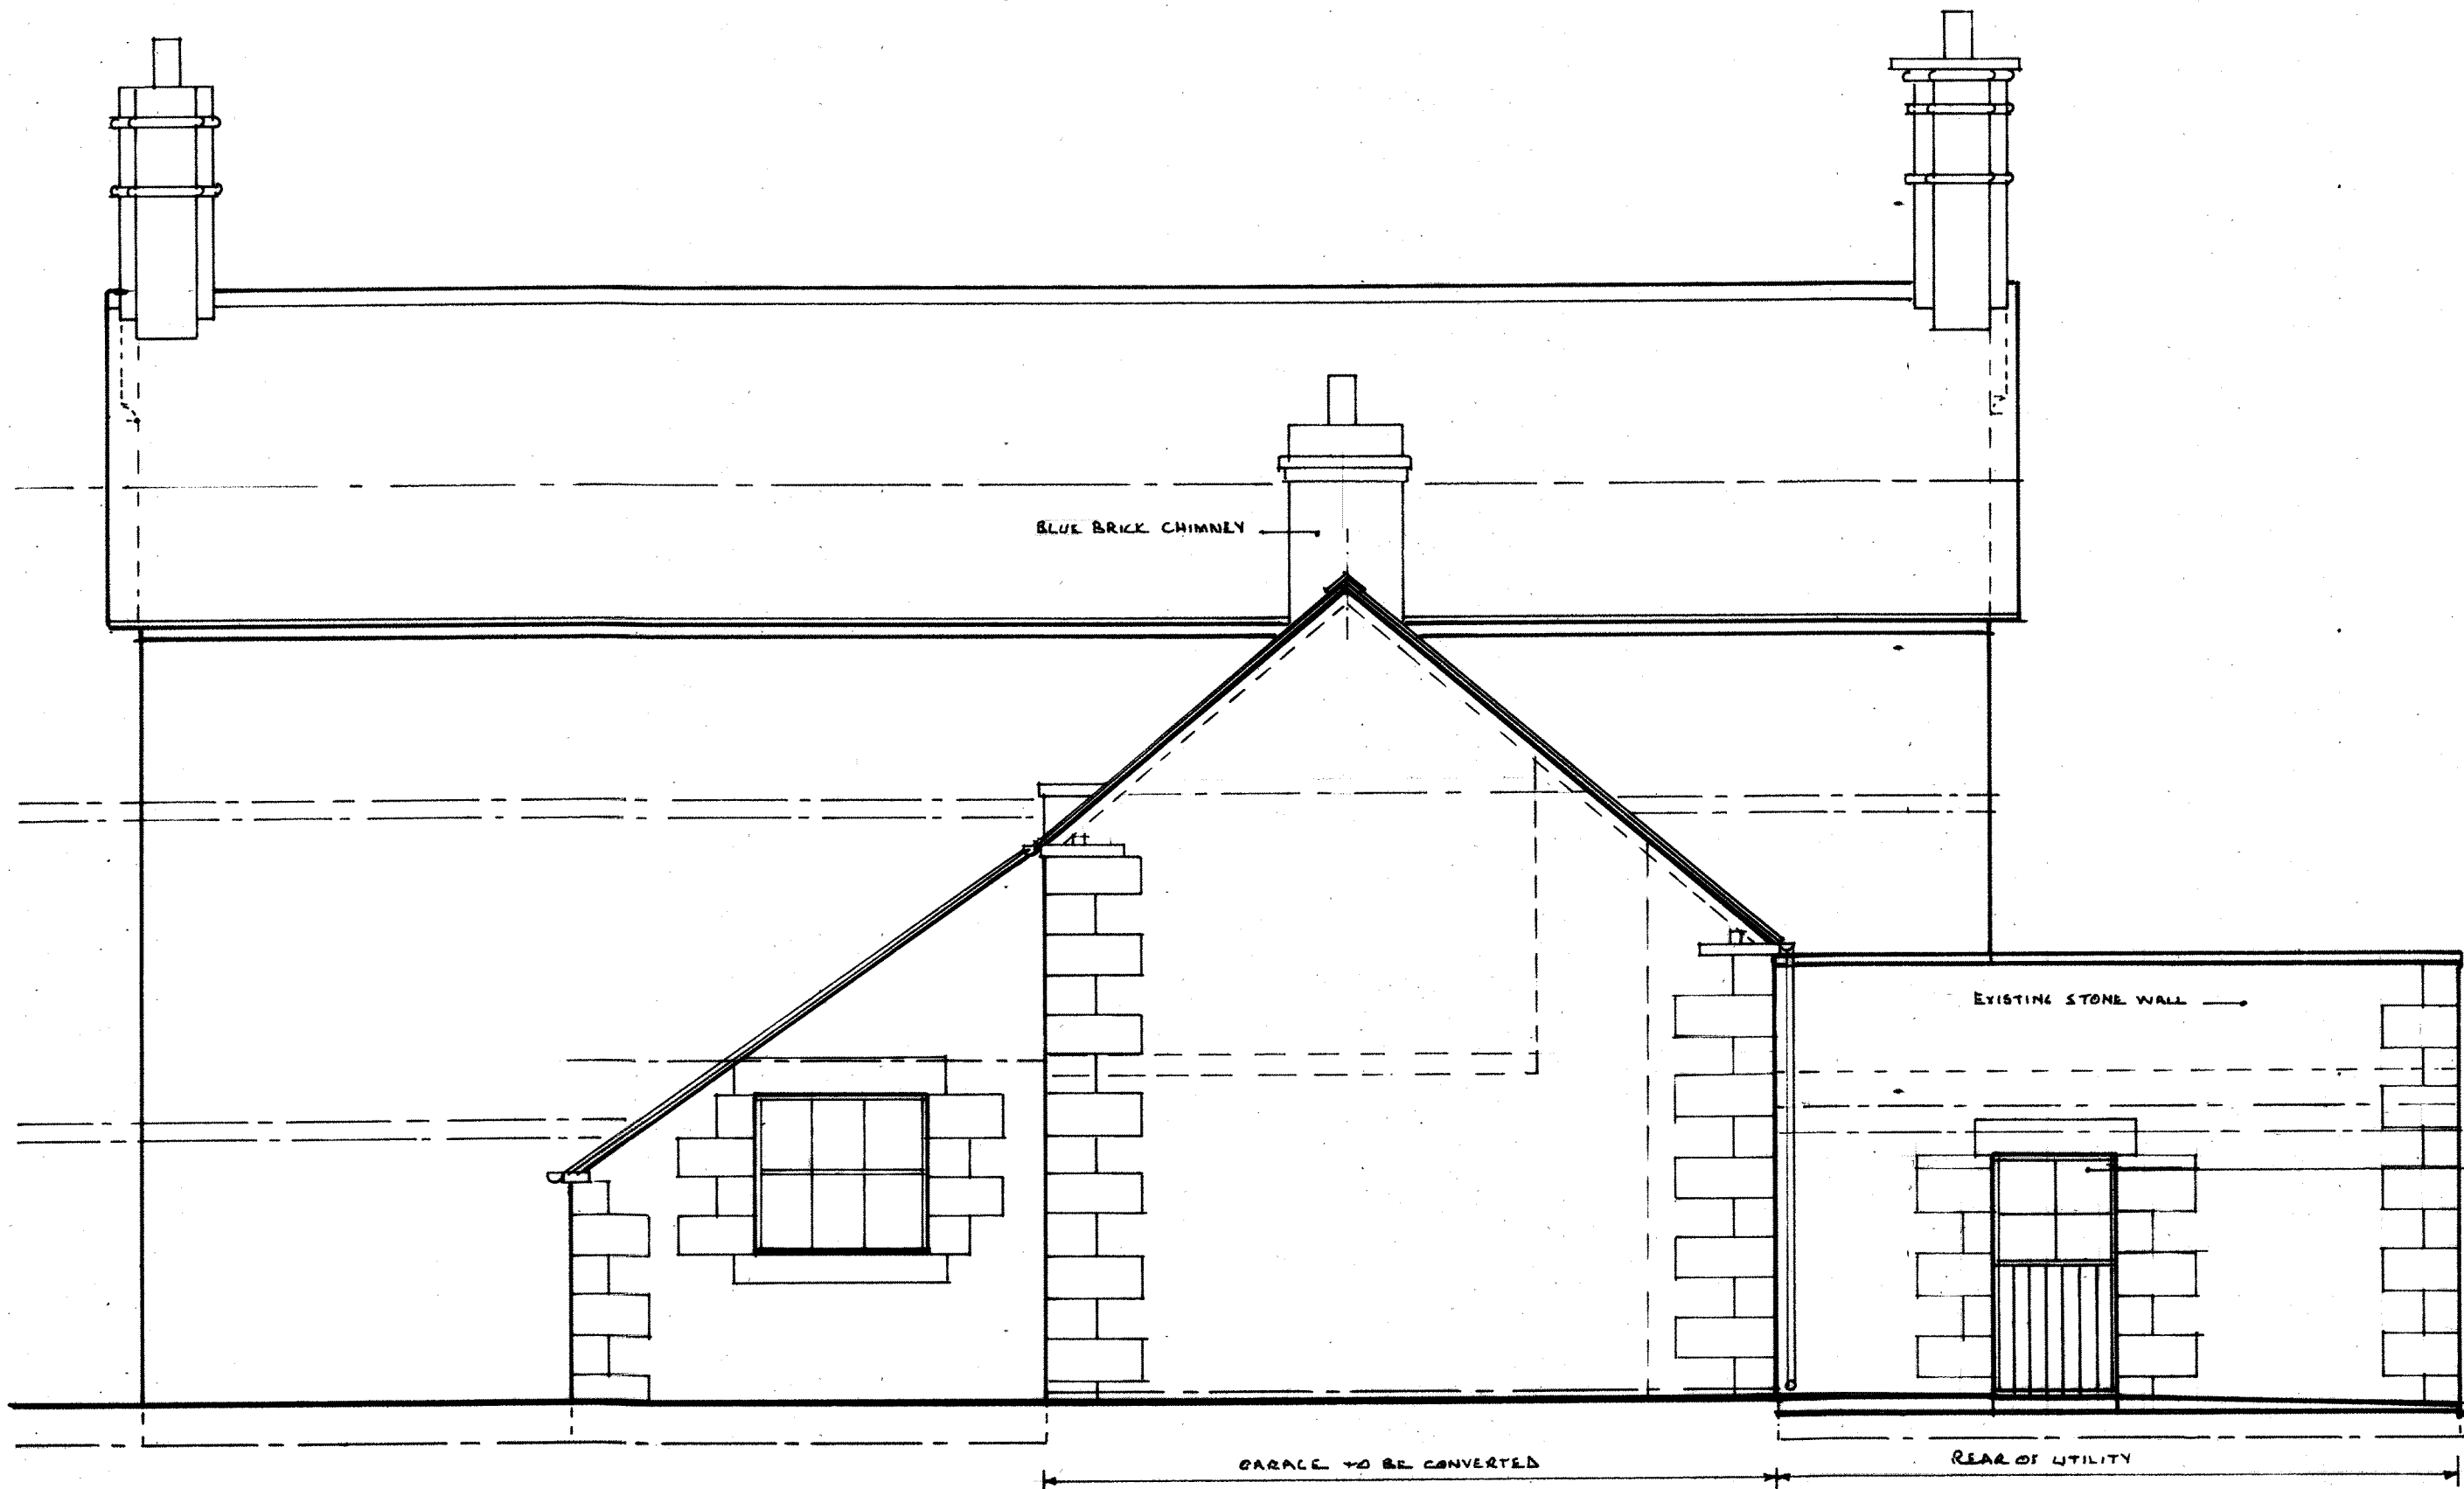

REAR ELEVATION - WEST

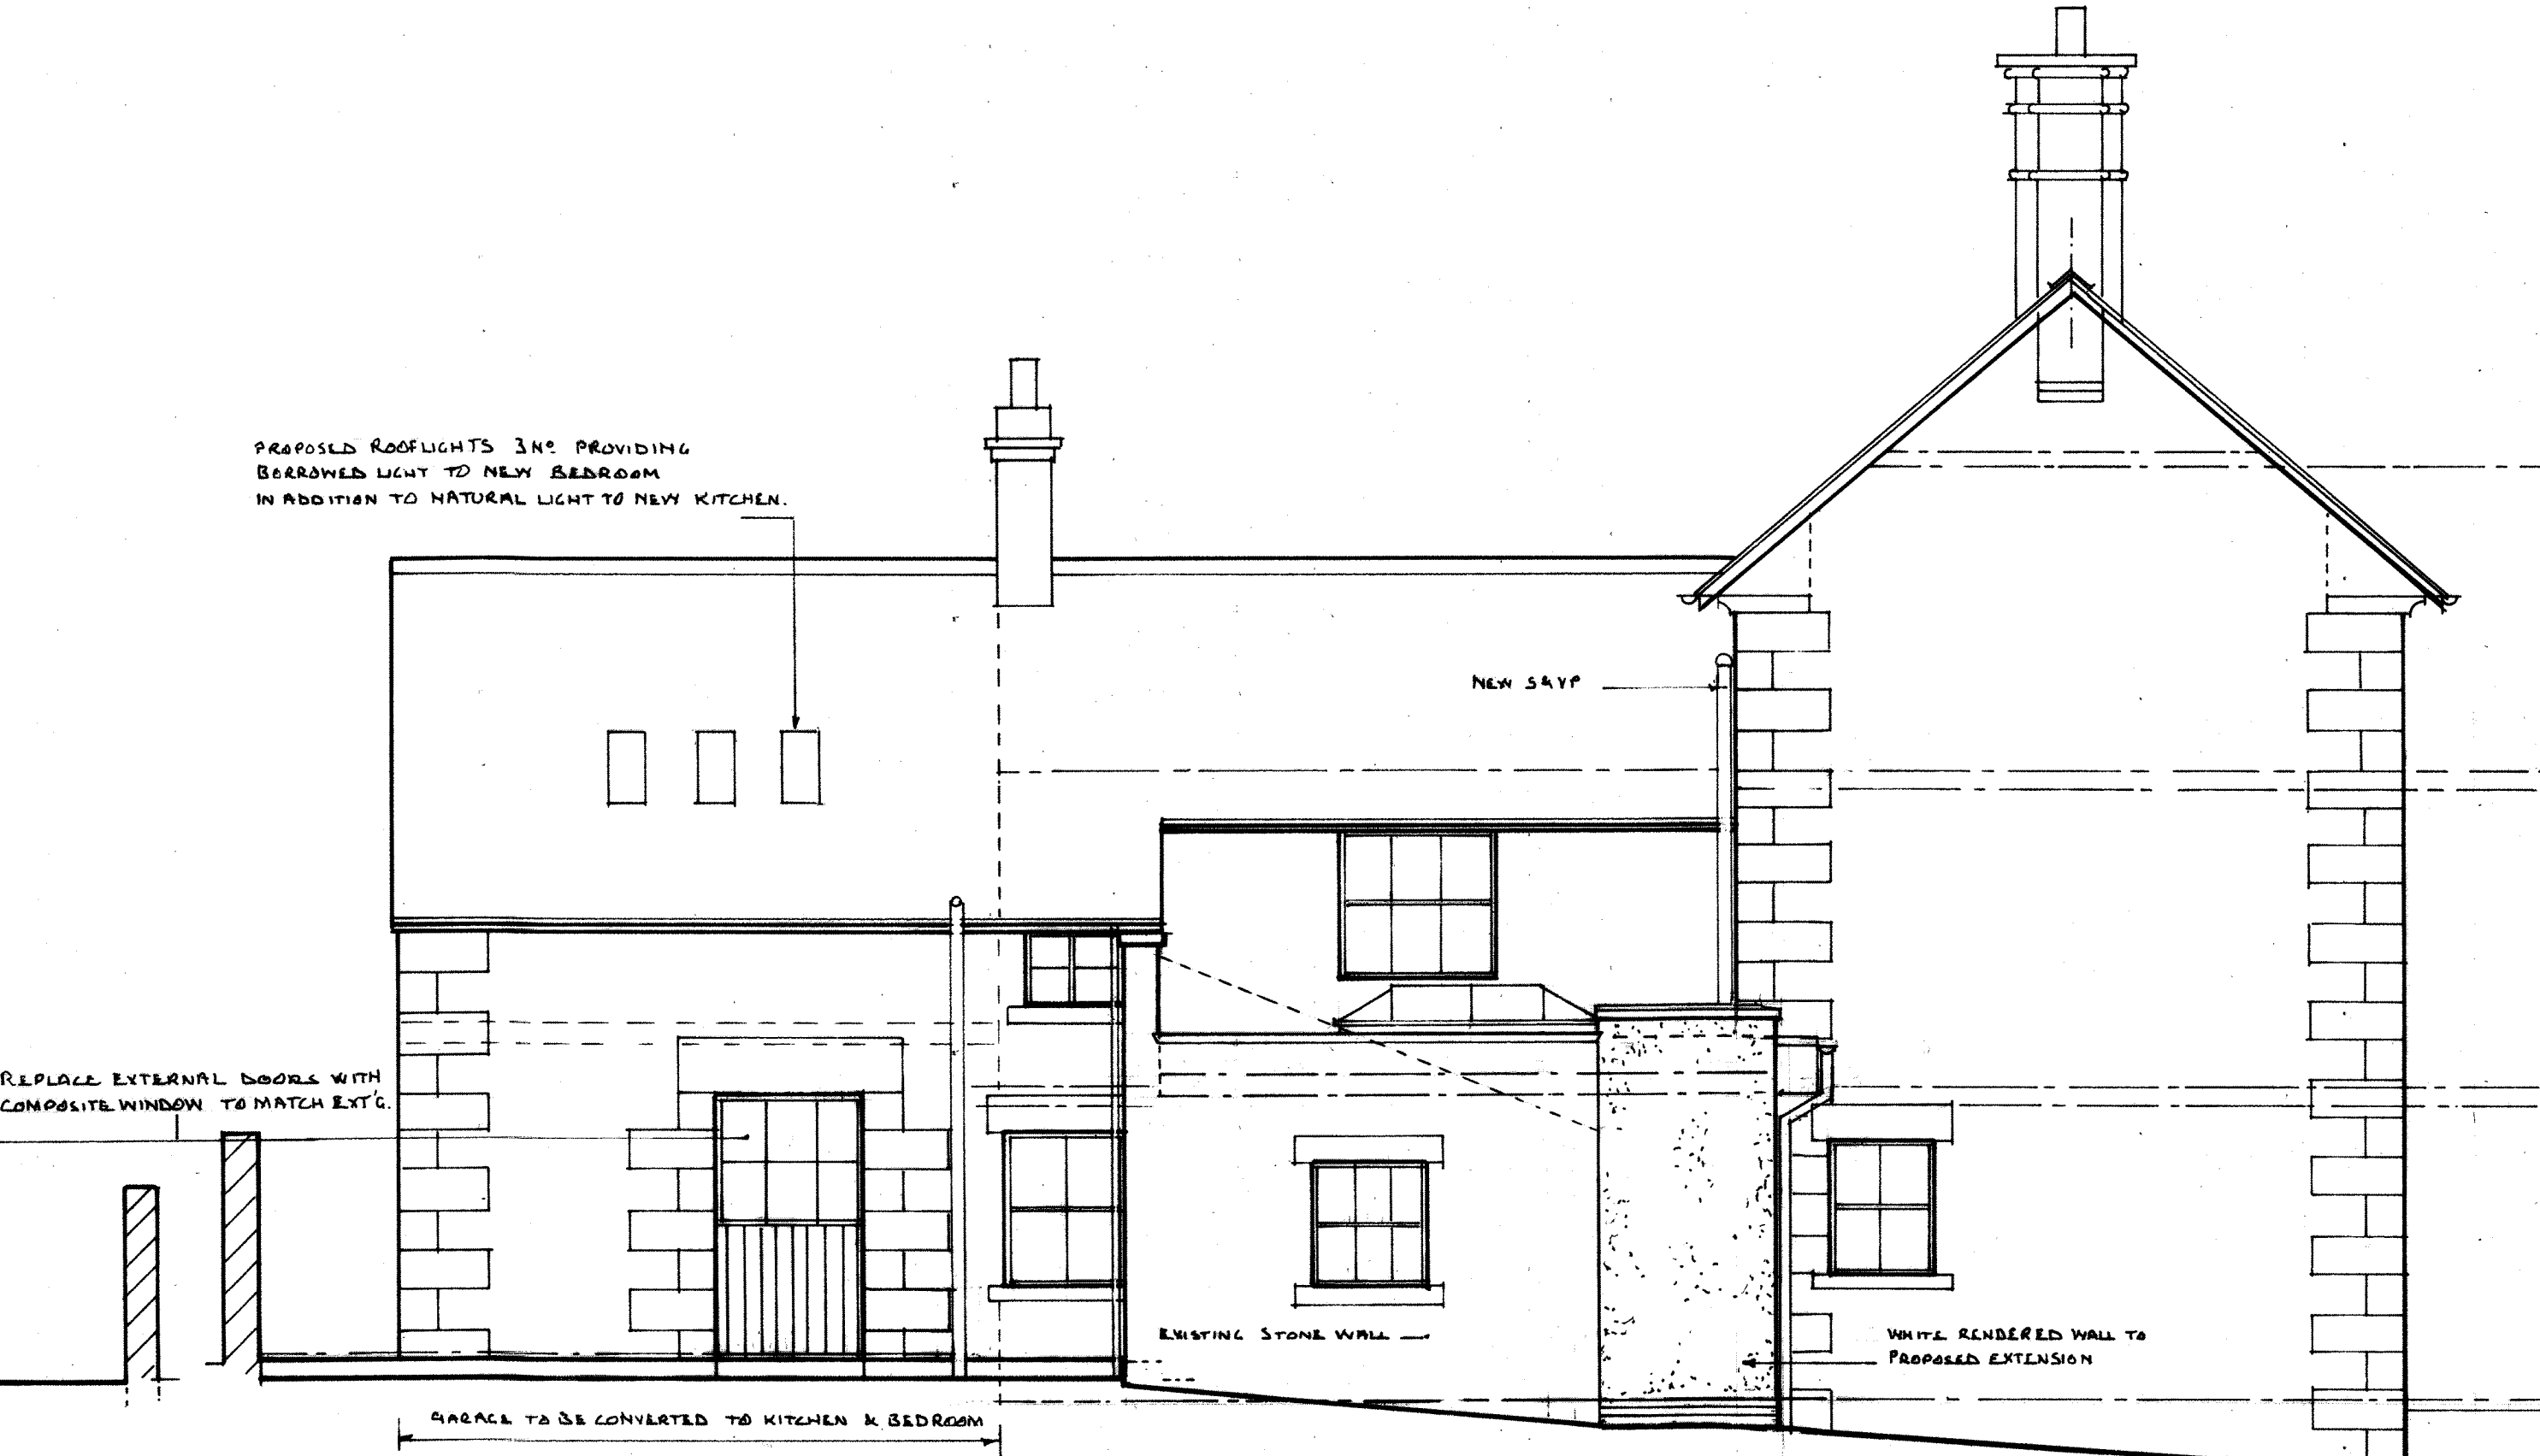

SIDE ELEVATION - SOUTH

UTILITY AREA TO BE EXTENDED 1360 EAST
REPLACE DAMAGED LEAN-TO TILED ROOF WITH NEW
FLAT ROOF INCLUDING LANTERN/ROOFLIGHT OVER.