





Front Elevation @ 1:100

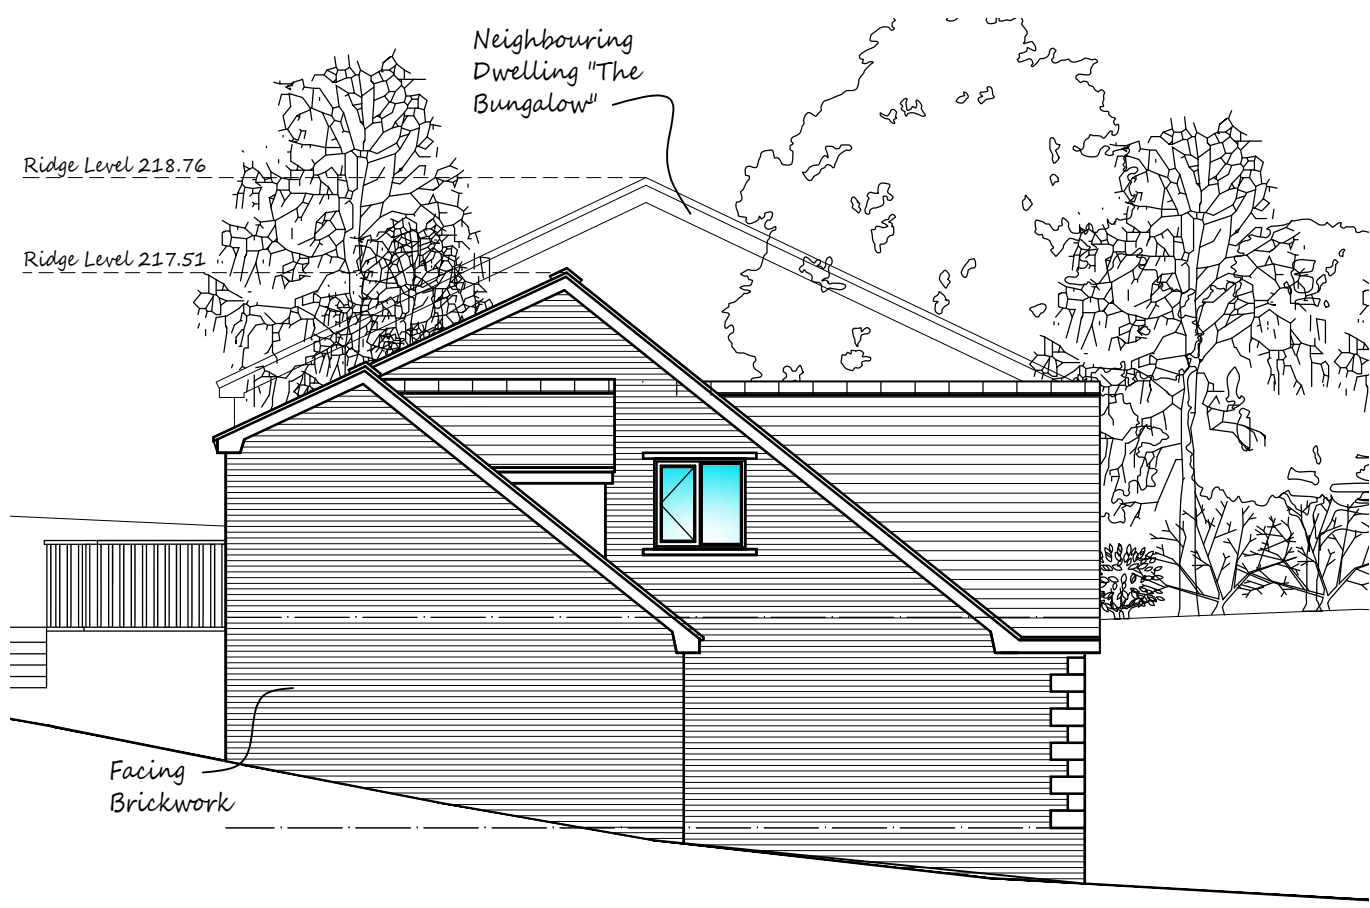


Side Elevation @ 1:100

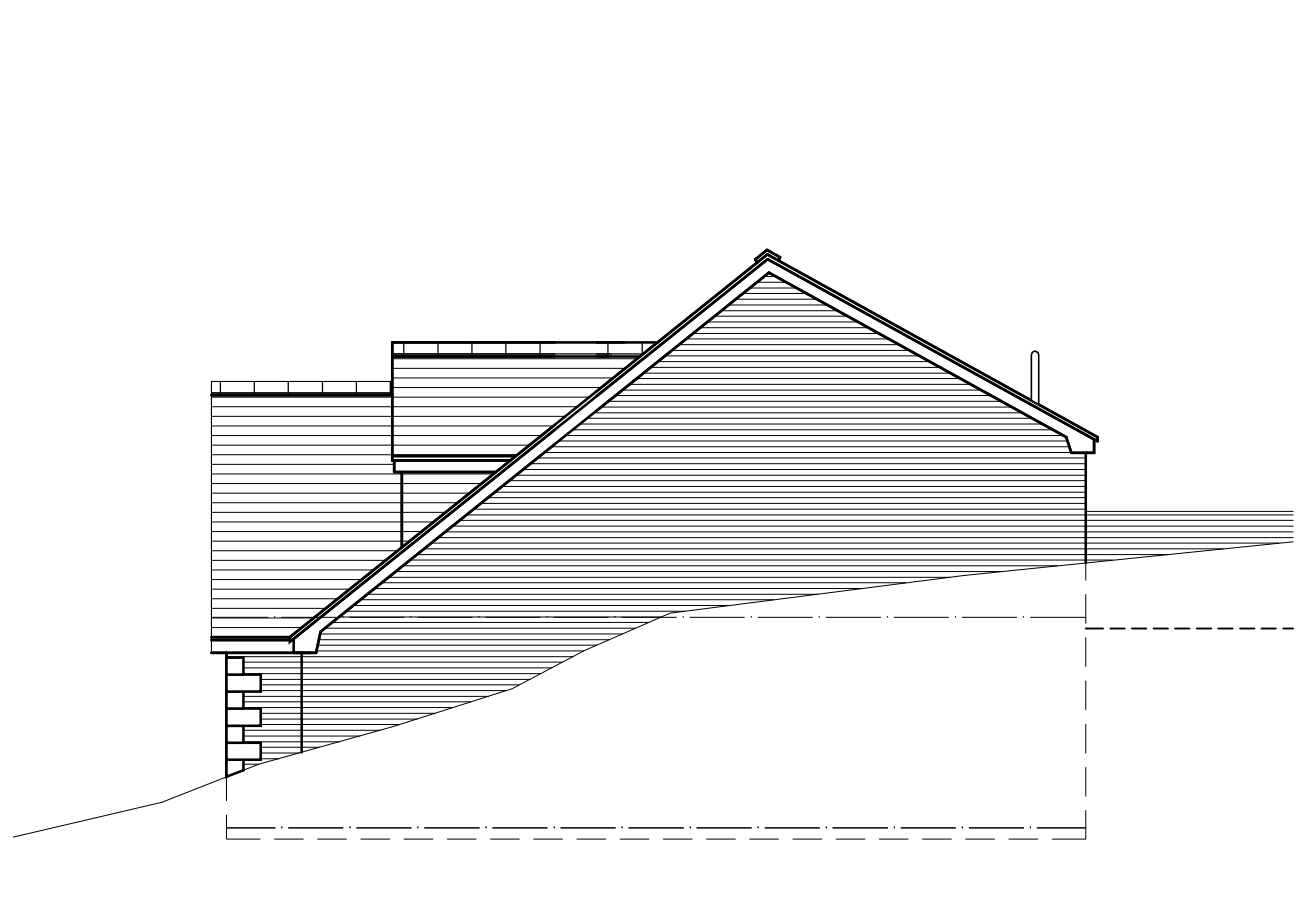


Side Elevation @ 1:100



Rear Elevation @ 1:100

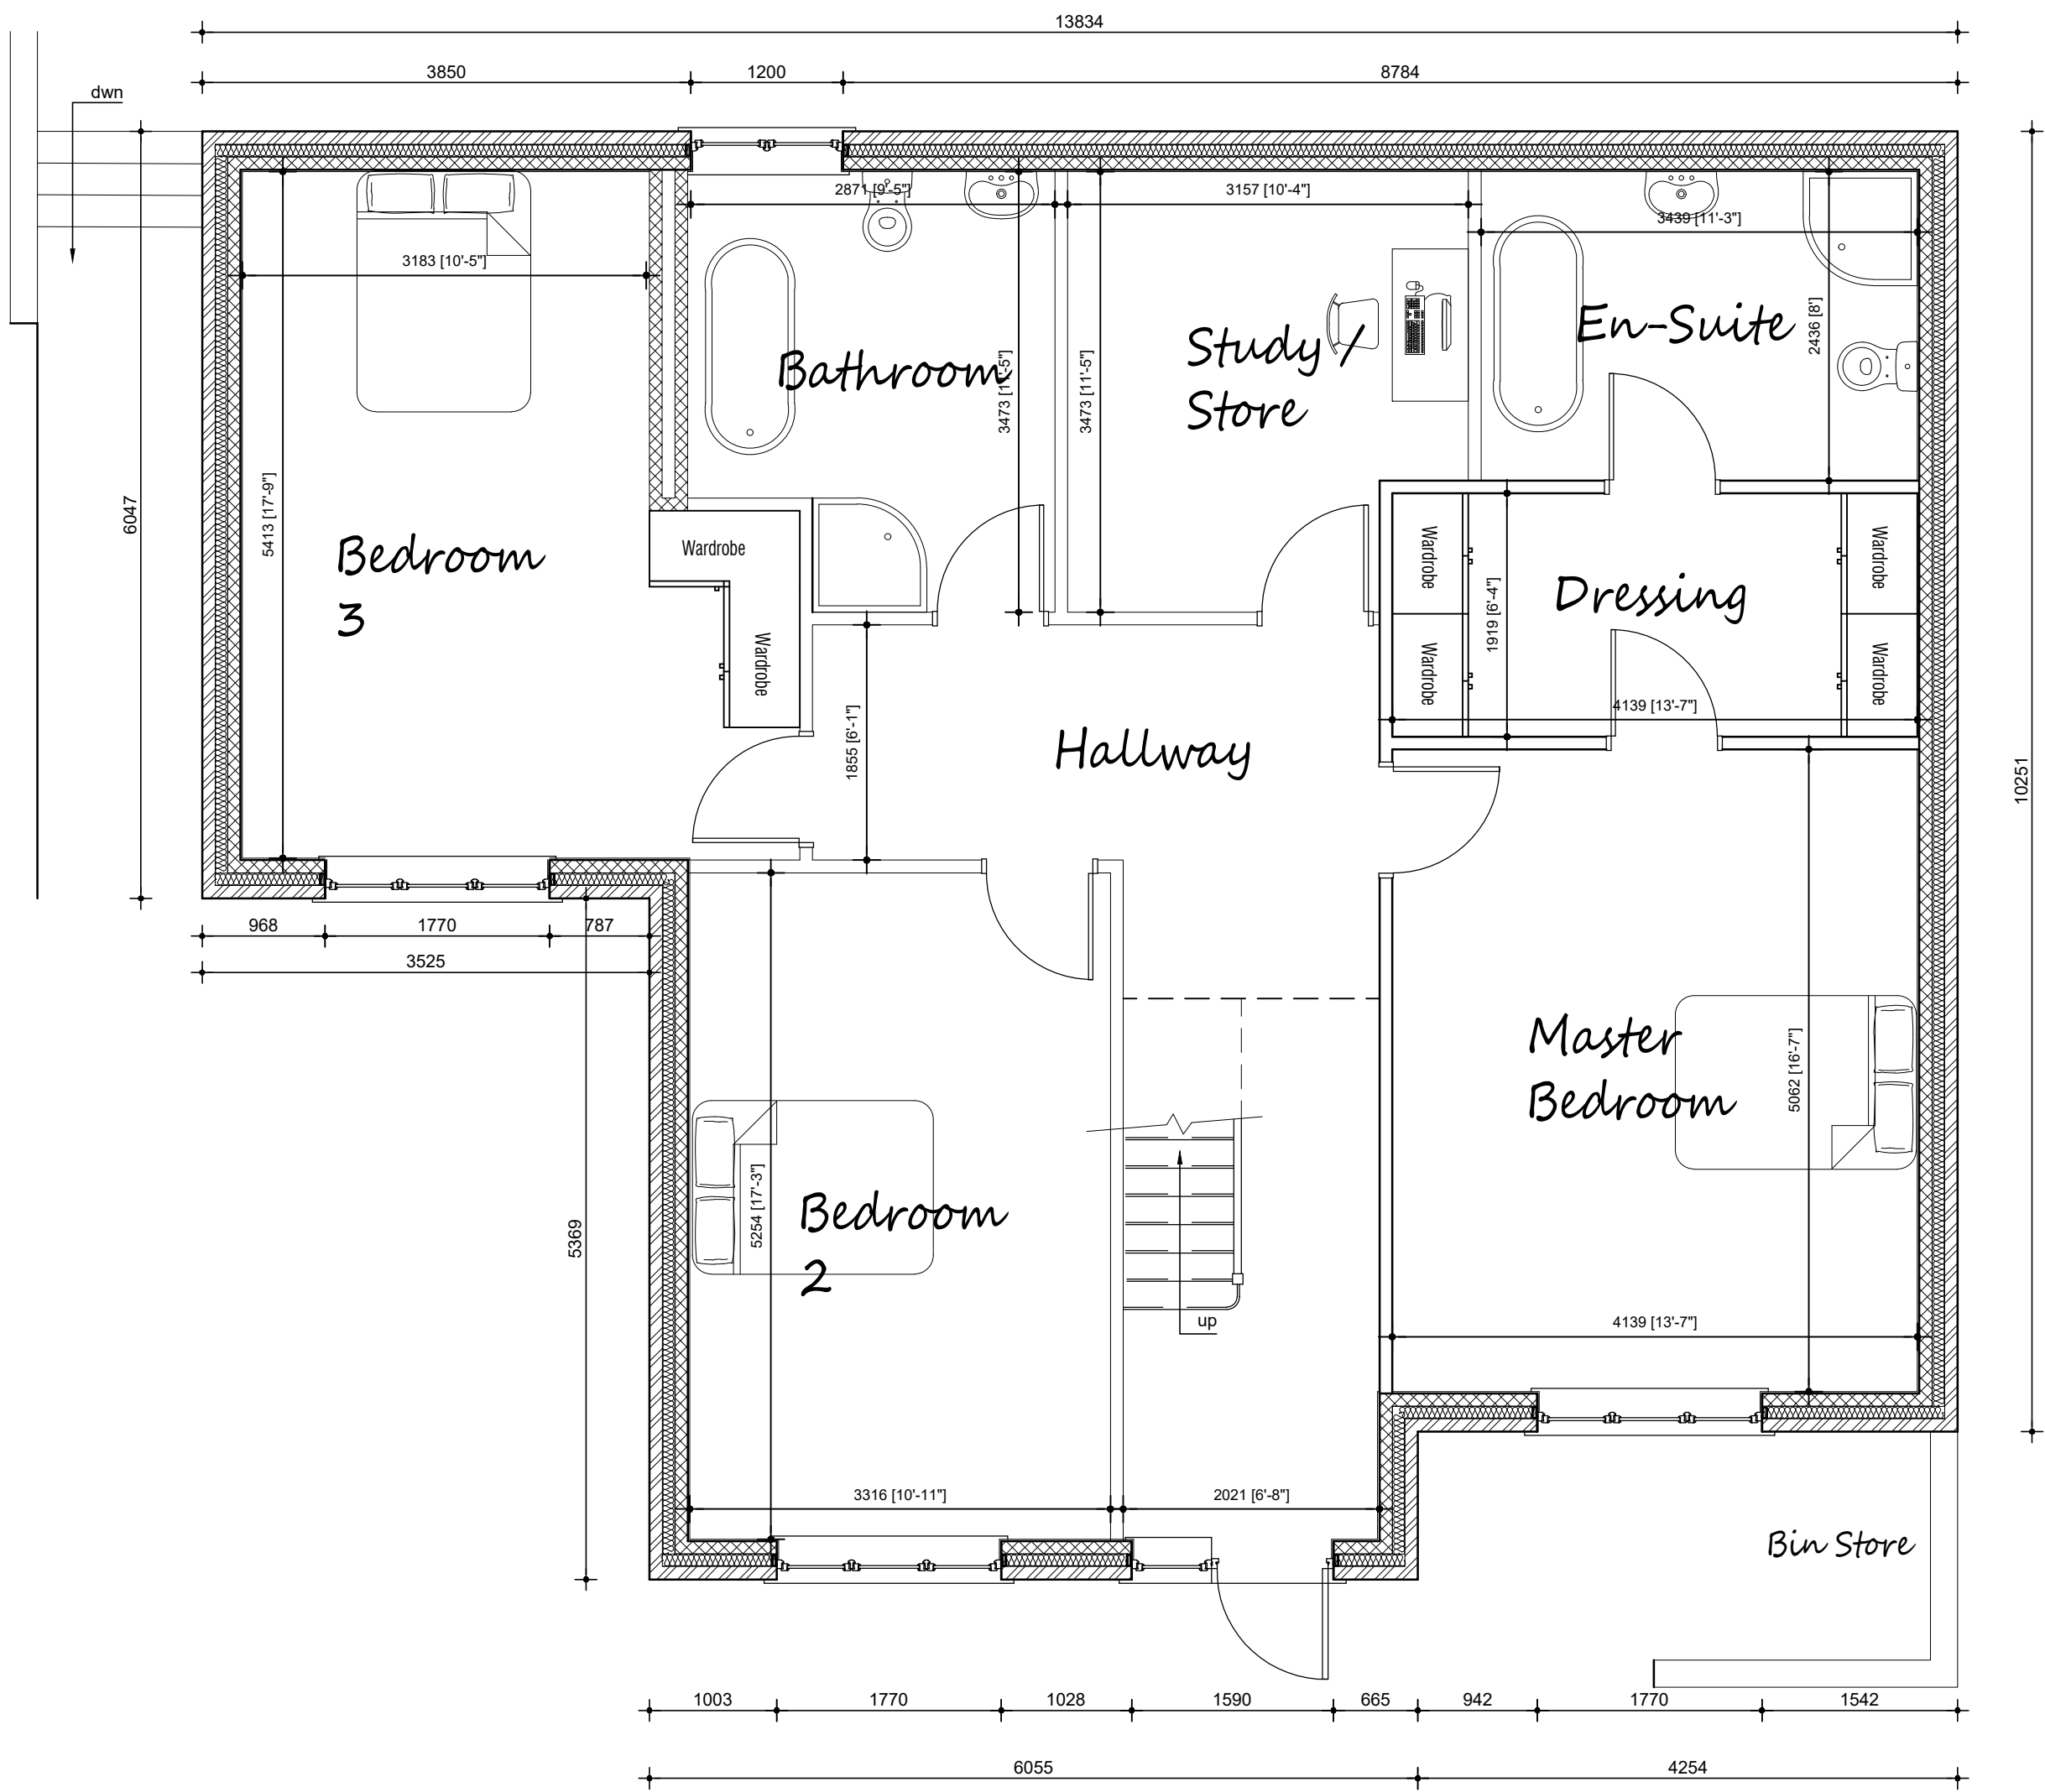

Ground Floor Plan @ 1:50

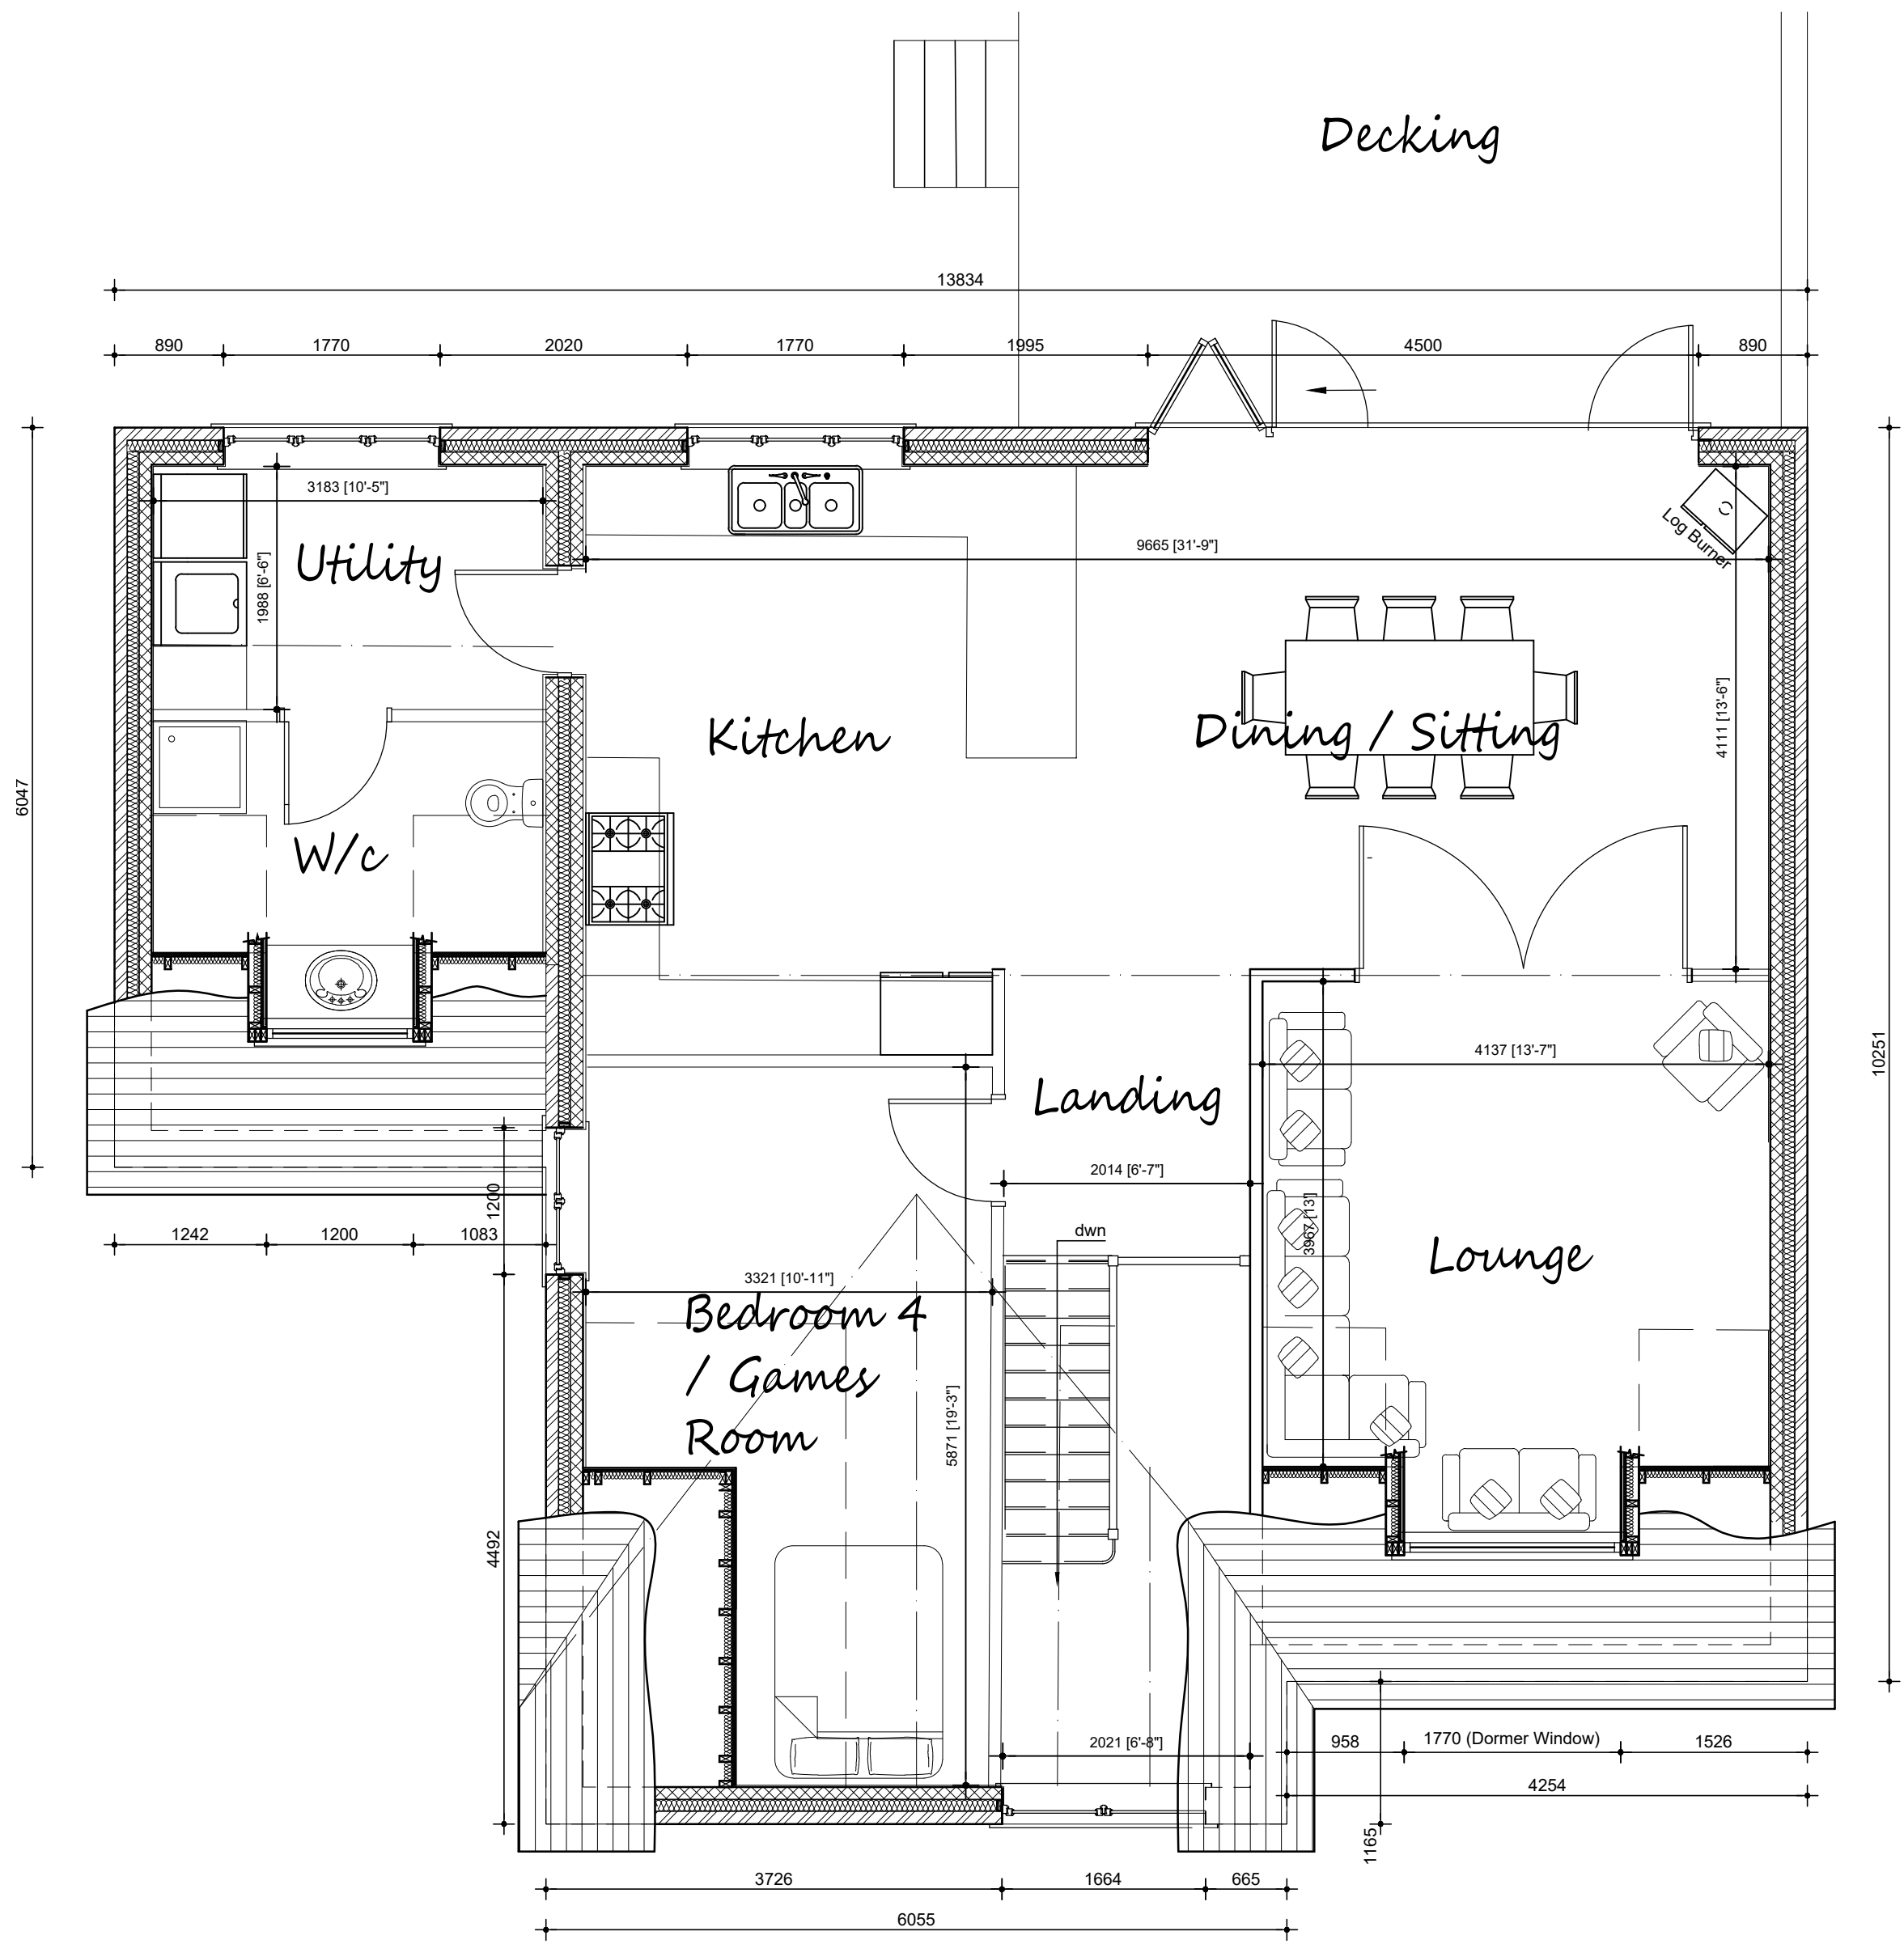

First Floor Plan @ 1:50

B - 21.06.18 - weatherboard note removed A - 11.06.18 - roof heights reduced, weatherboard removed		SCALE(S)	DRG. No.
PROJECT ERECTION OF 1 NO. DWELLING ON LAND OFF EXISTING ACCESS ROUTE ON LAND ADJ THE BUNGALOW HIGH STREET, KINGSLEY, STAFFORDSHIRE		1:50 / 1:100	144-1
CLIENT Mr & Mrs Dawson		DATE November 2017	REVISION B
DRAWING TITLE Planning Drawing Floor Plans & Elevations		DRAWN BY J.Walters	PAPER SIZE A1